



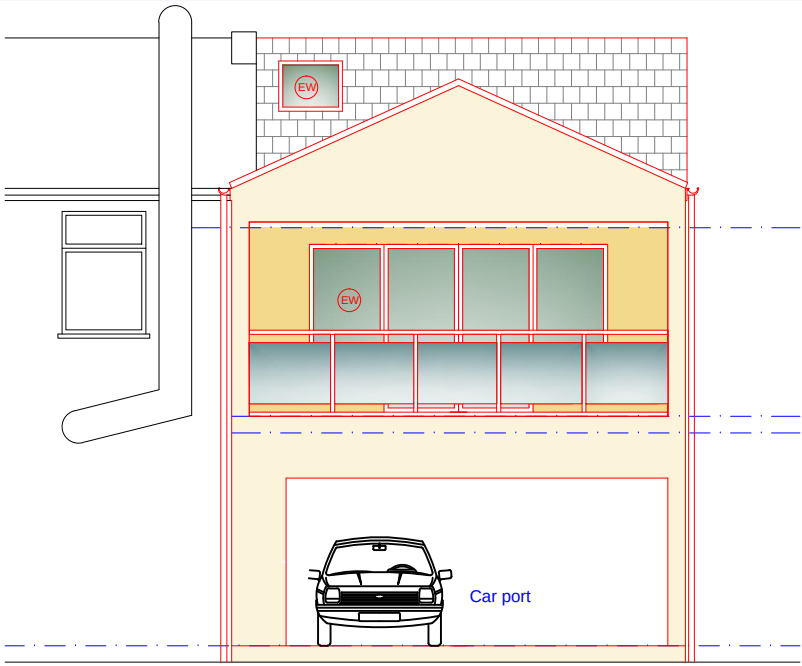


Existing Front Elevation
Scale 1:100



Existing Rear Elevation
Scale 1:100

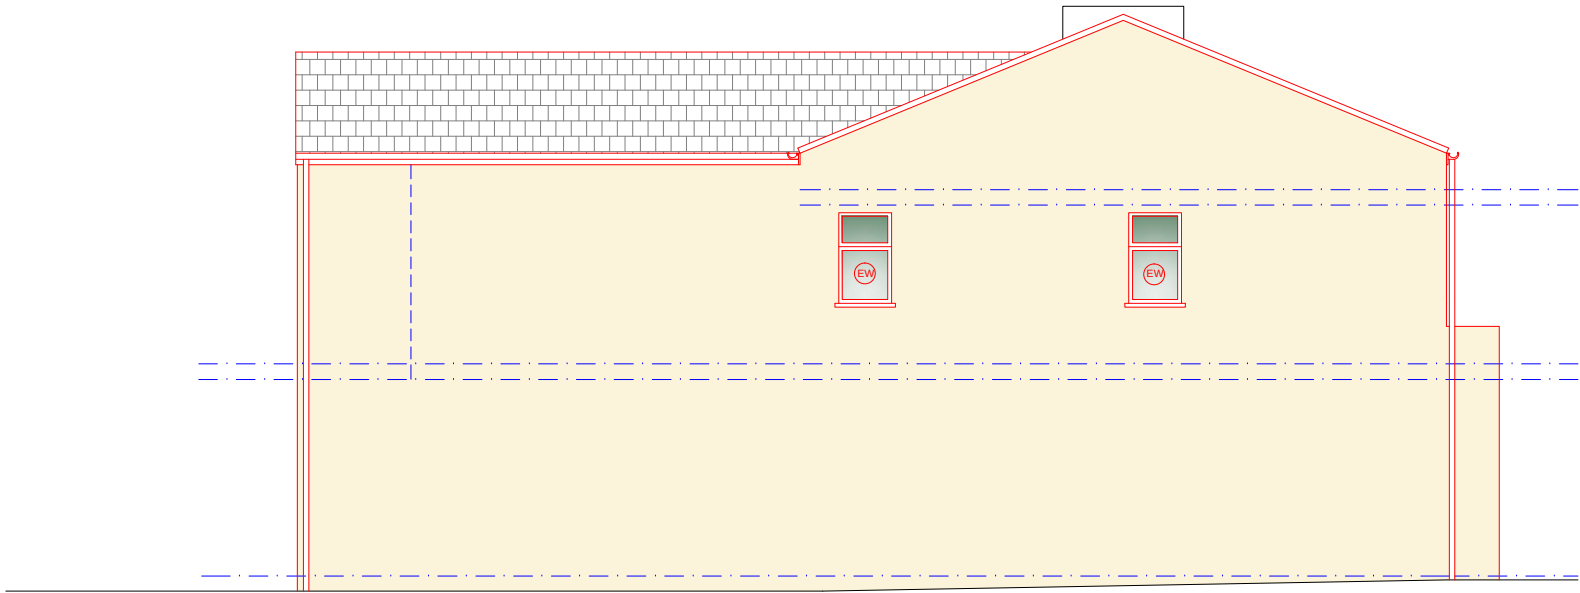

Existing L/H Side Elevation
Scale 1:100

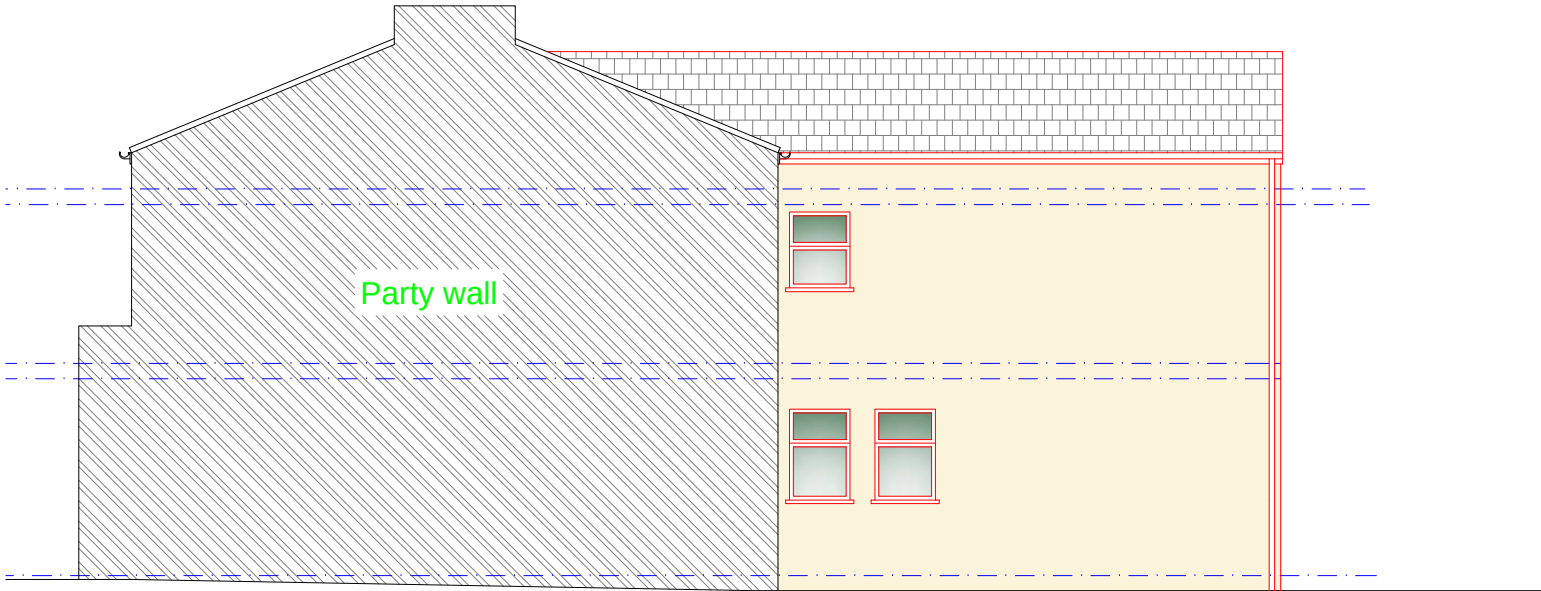

Existing R/H Side Party Wall Elevation
Scale 1:100

All dimensions are to be checked on site. This drawing shall not be scaled to ascertain dimensions.

Rev	Date	Description
Issued For : INFORMATION PURPOSES ONLY		
Client Mrs. Casasola		
Project 391a Bury Old Road, Prestwich, M25 1PS Proposed Change of use from Shop to flat with garage conversion.		
Scheme - Drawing Title Existing Elevations		
01	Date	7.10.21
Drawing No.	Revision	Scale 1:100 @A3

DOMESTIC, ARCHITECTURAL & SURVEYING SERVICES.
HOUSE EXTENSIONS, GARAGE/LOFT CONVERSIONS.
PLANS FOR PLANNING & BUILDING CONTROL.
www.jktechservs.co.uk