




All dimensions are to be checked on site. This drawing shall not be scaled to ascertain dimensions.

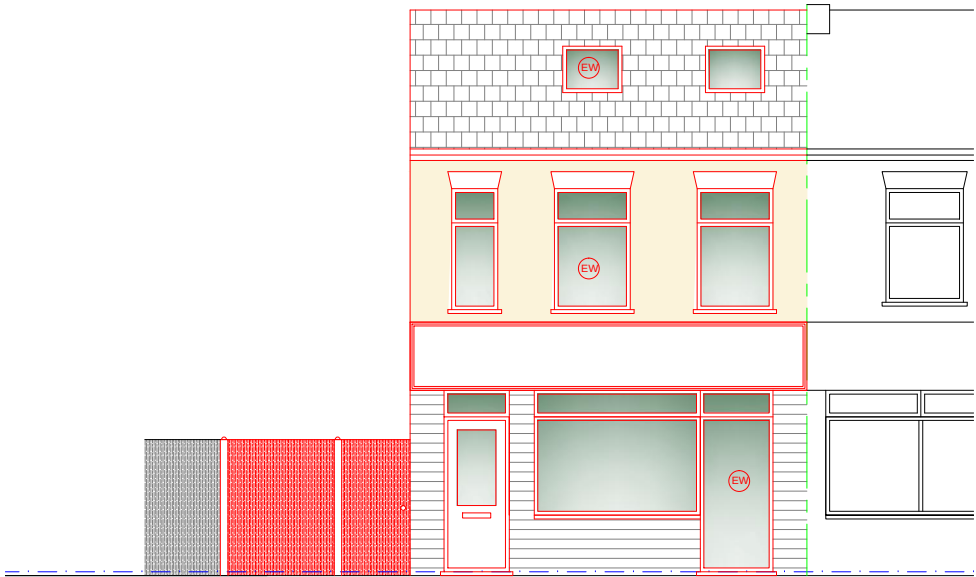


Proposed Front Elevation
Scale 1:100

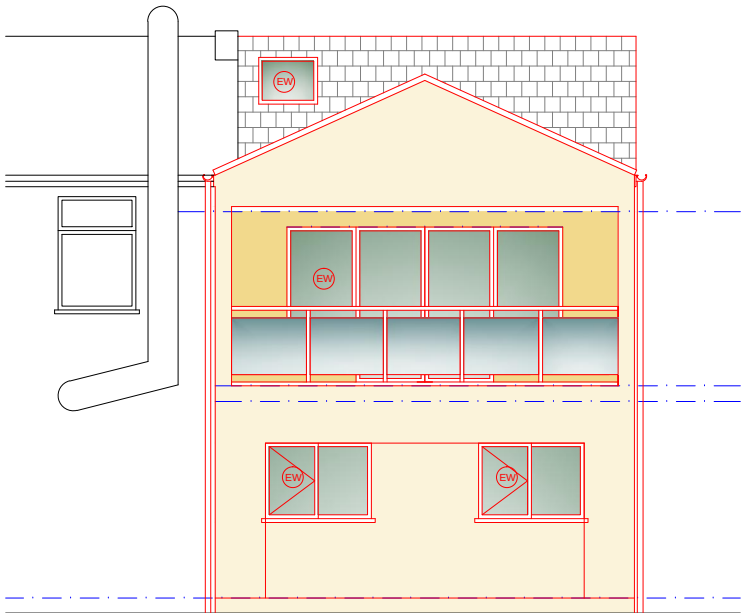

Proposed Rear Elevation
Scale 1:100

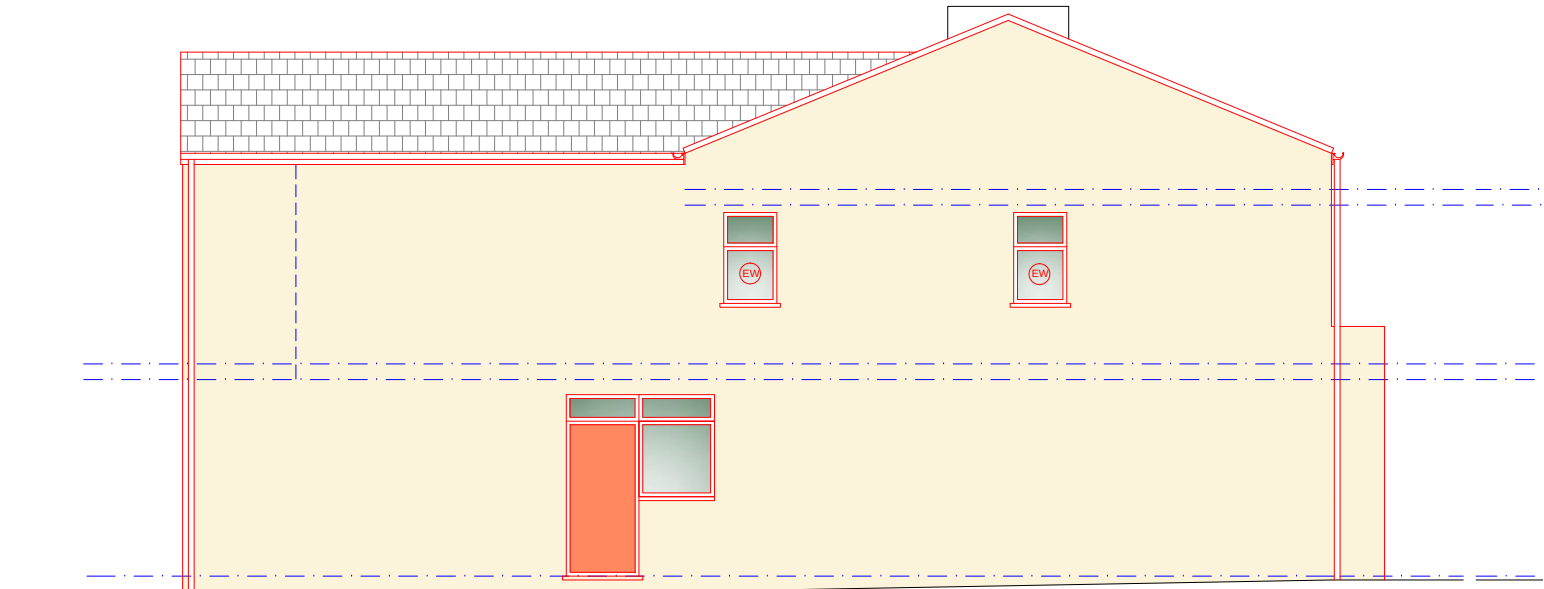

Proposed L/H Side Elevation
Scale 1:100

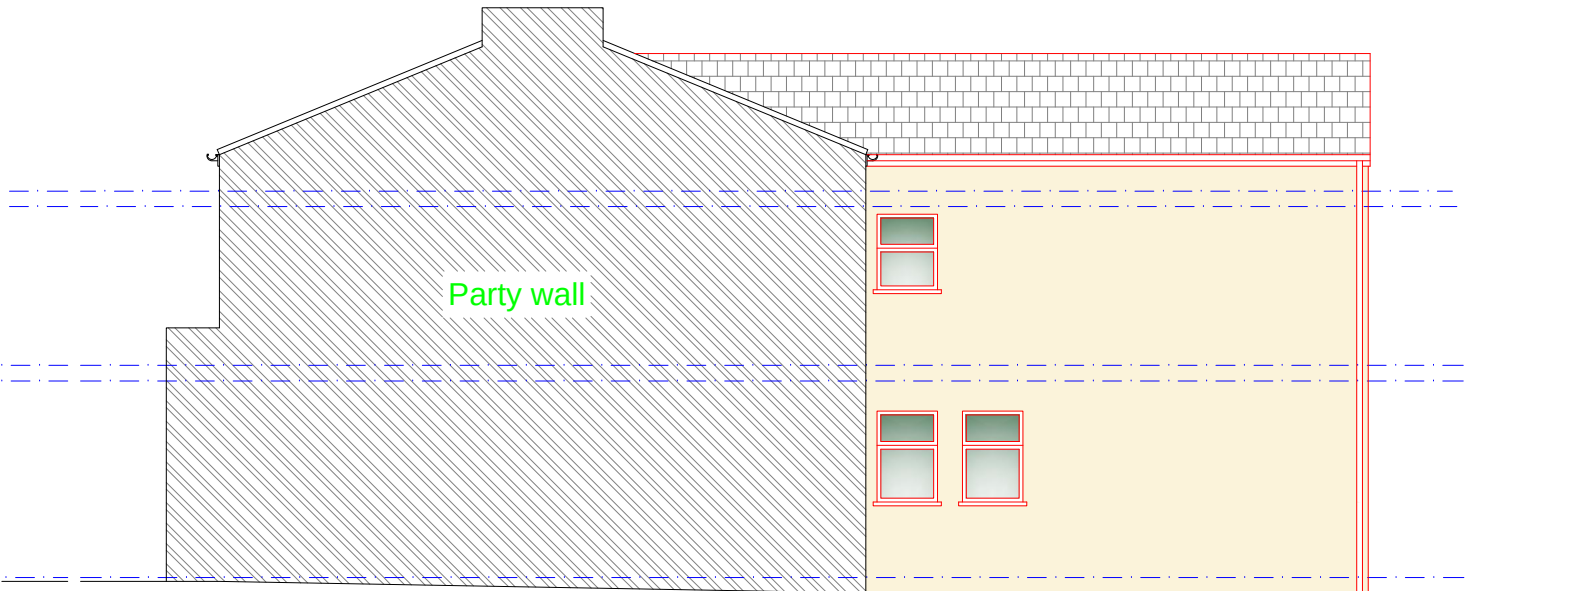

Proposed R/H Side Party Wall Elevation
Scale 1:100

Materials:
Windows: White UPVC DG
Doors: White UPVC DG
Walls: Country Cream K Rend

Rev	Date	Description
Issued For : INFORMATION PURPOSES ONLY		
Client		
Mrs. Casasola		
Project		
391a Bury Old Road, Prestwich, M25 1PS		
Proposed Change of use from Shop to flat with garage conversion.		
Scheme - Drawing Title		
Proposed Elevations		
04	Date	7.10.21
Drawing No.	Revision	Scale 1:100 @A3
		
DOMESTIC, ARCHITECTURAL & SURVEYING SERVICES.		
HOUSE EXTENSIONS, GARAGE/LOFT CONVERSIONS.		
PLANS FOR PLANNING & BUILDING CONTROL		
www.jktechserv.co.uk		