


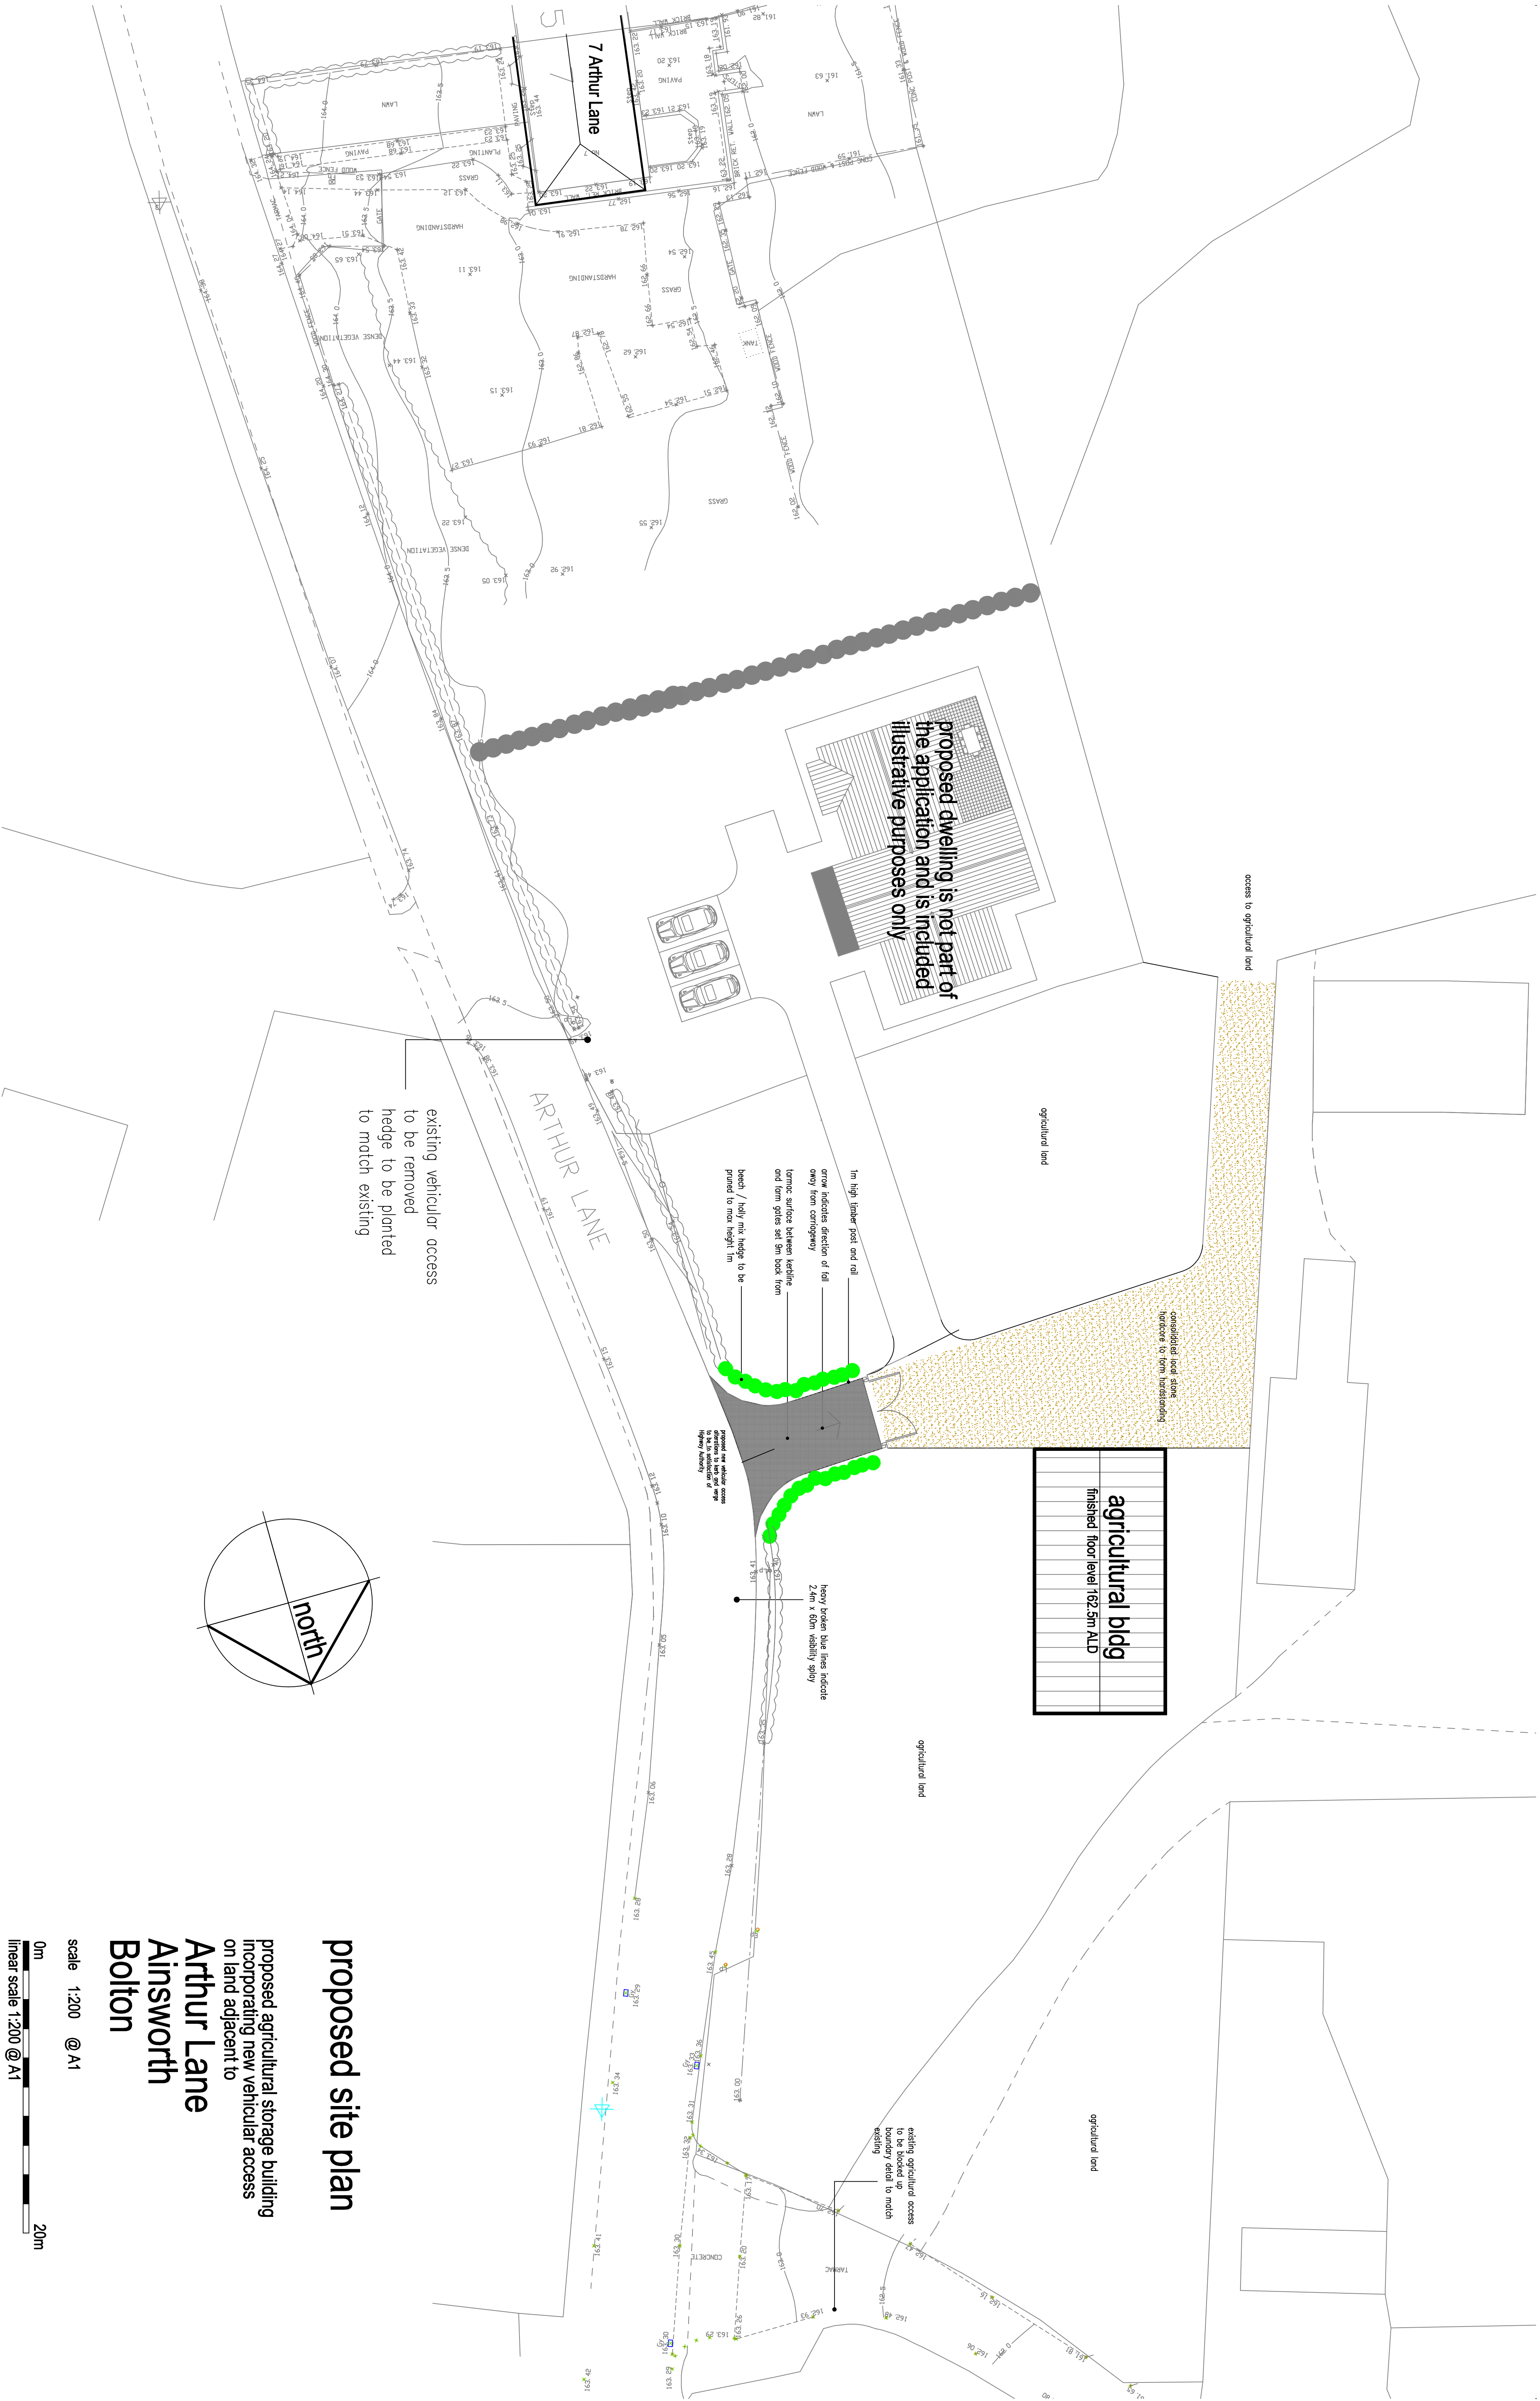

proposed site plan

proposed agricultural storage building
incorporating new vehicular access
on land adjacent to

Arthur Lane
Ainsworth
Bolton

scale 1:200 @ A1

0m 20m
linear scale 1:200 @ A1

drawing number GS-26-03-24-C2

Rae Cornell Associates Building Design and Planning Consultants
214 Burnley Road Bacup Lancashire O1706 873000