






Floor Plans @ 1:50

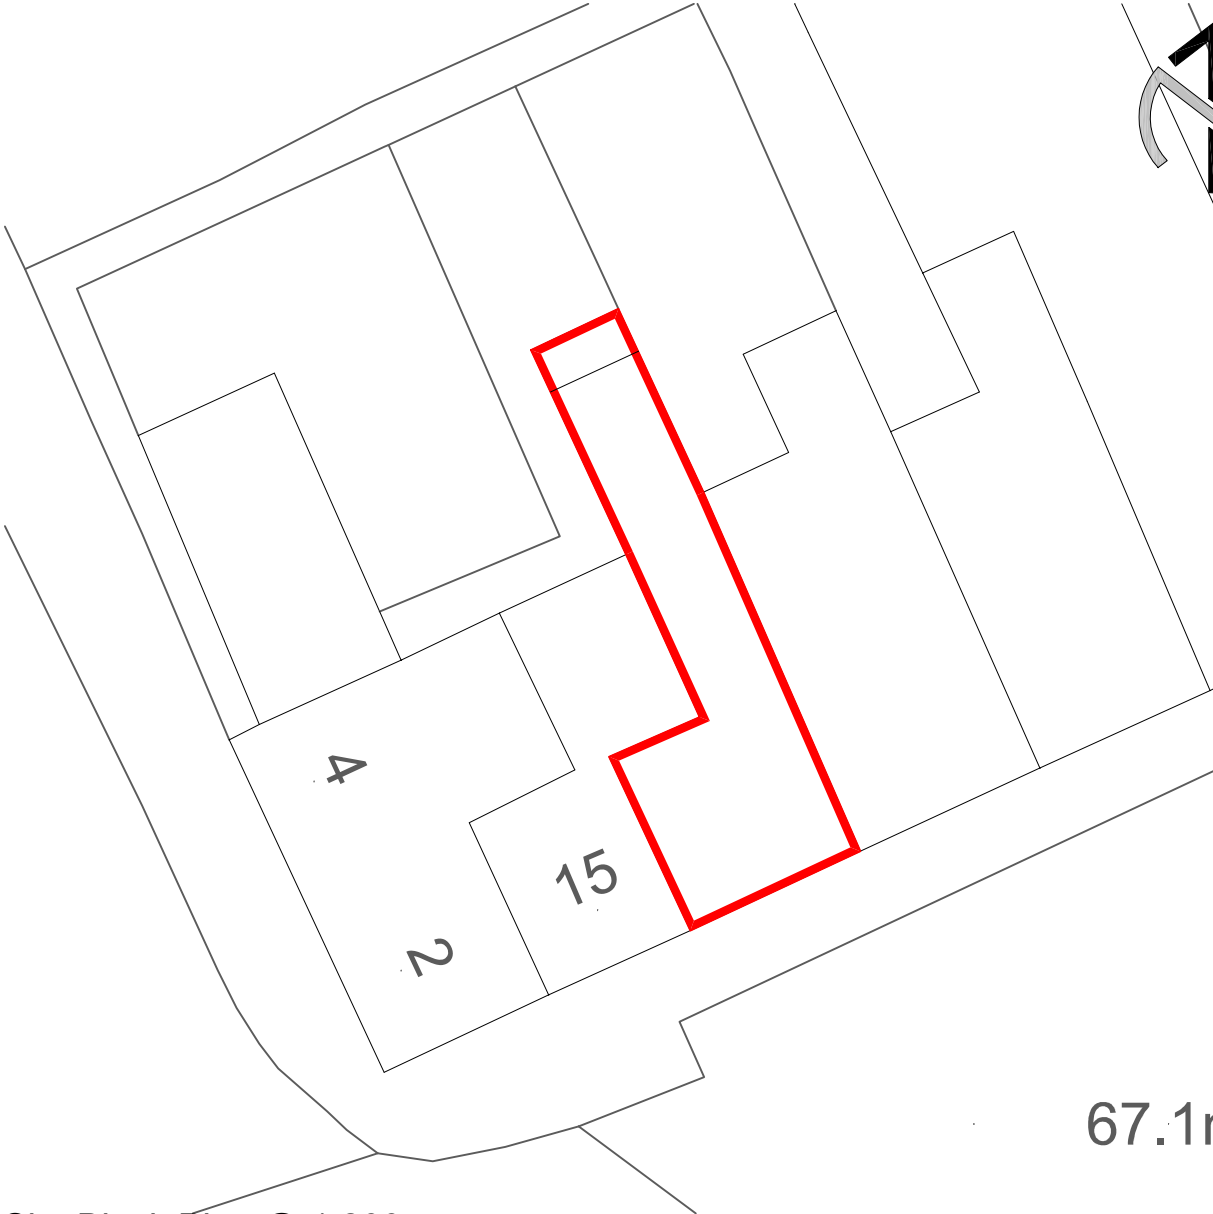

Site Block Plan @ 1:200

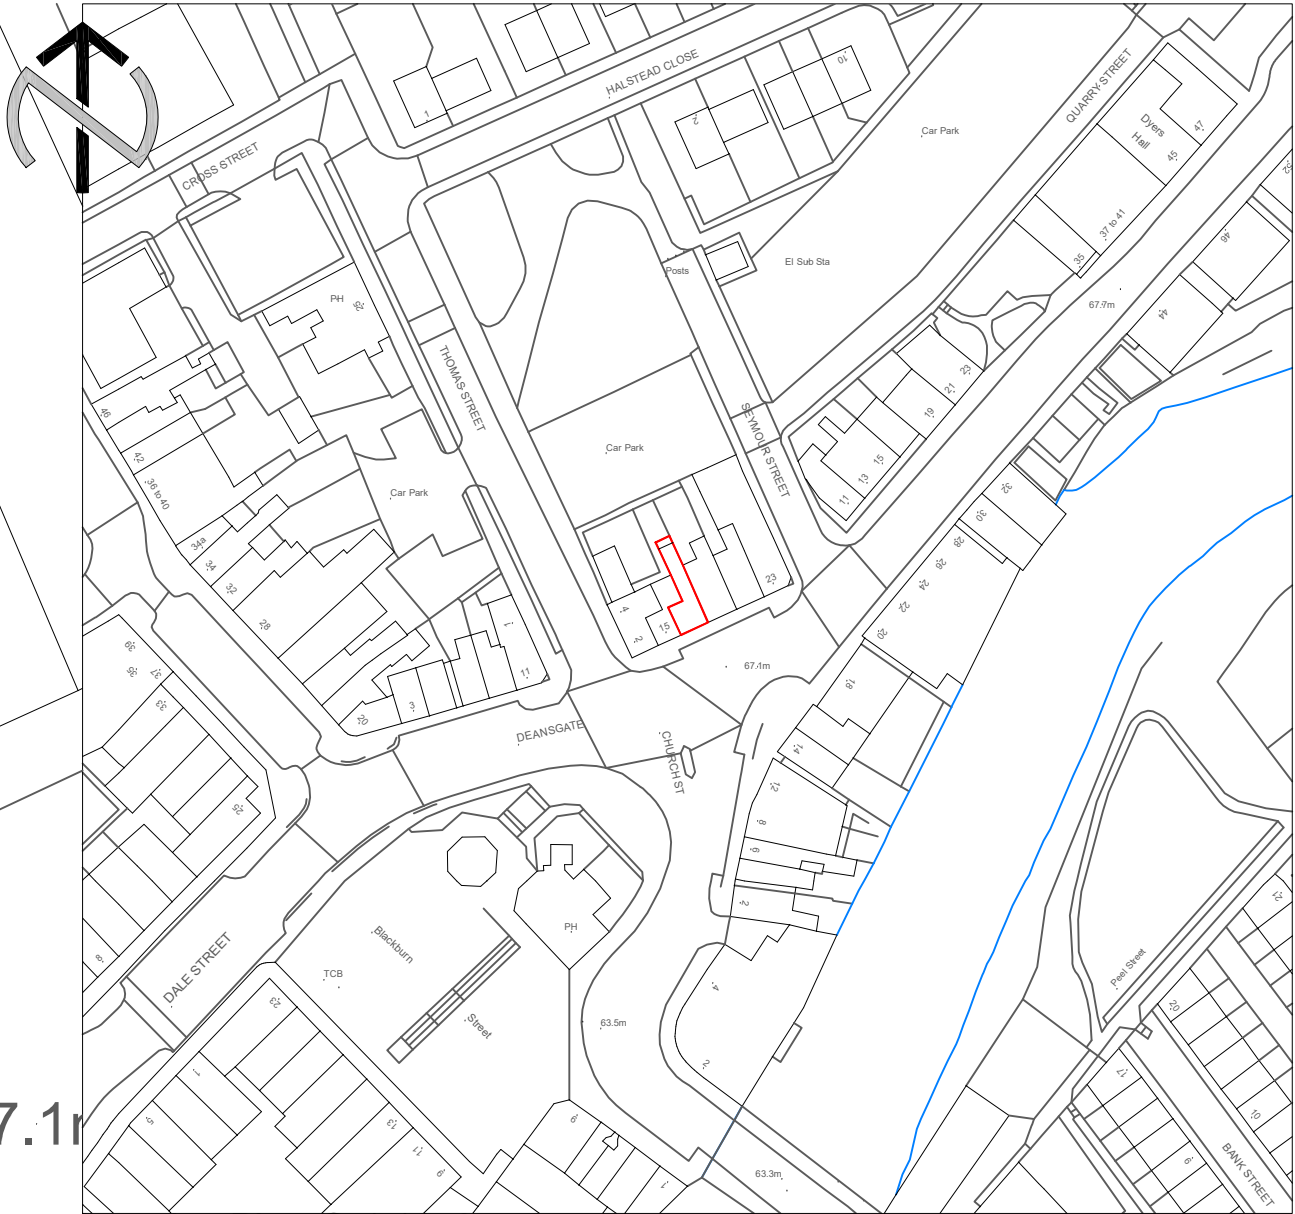

Location Plan @ 1:1250

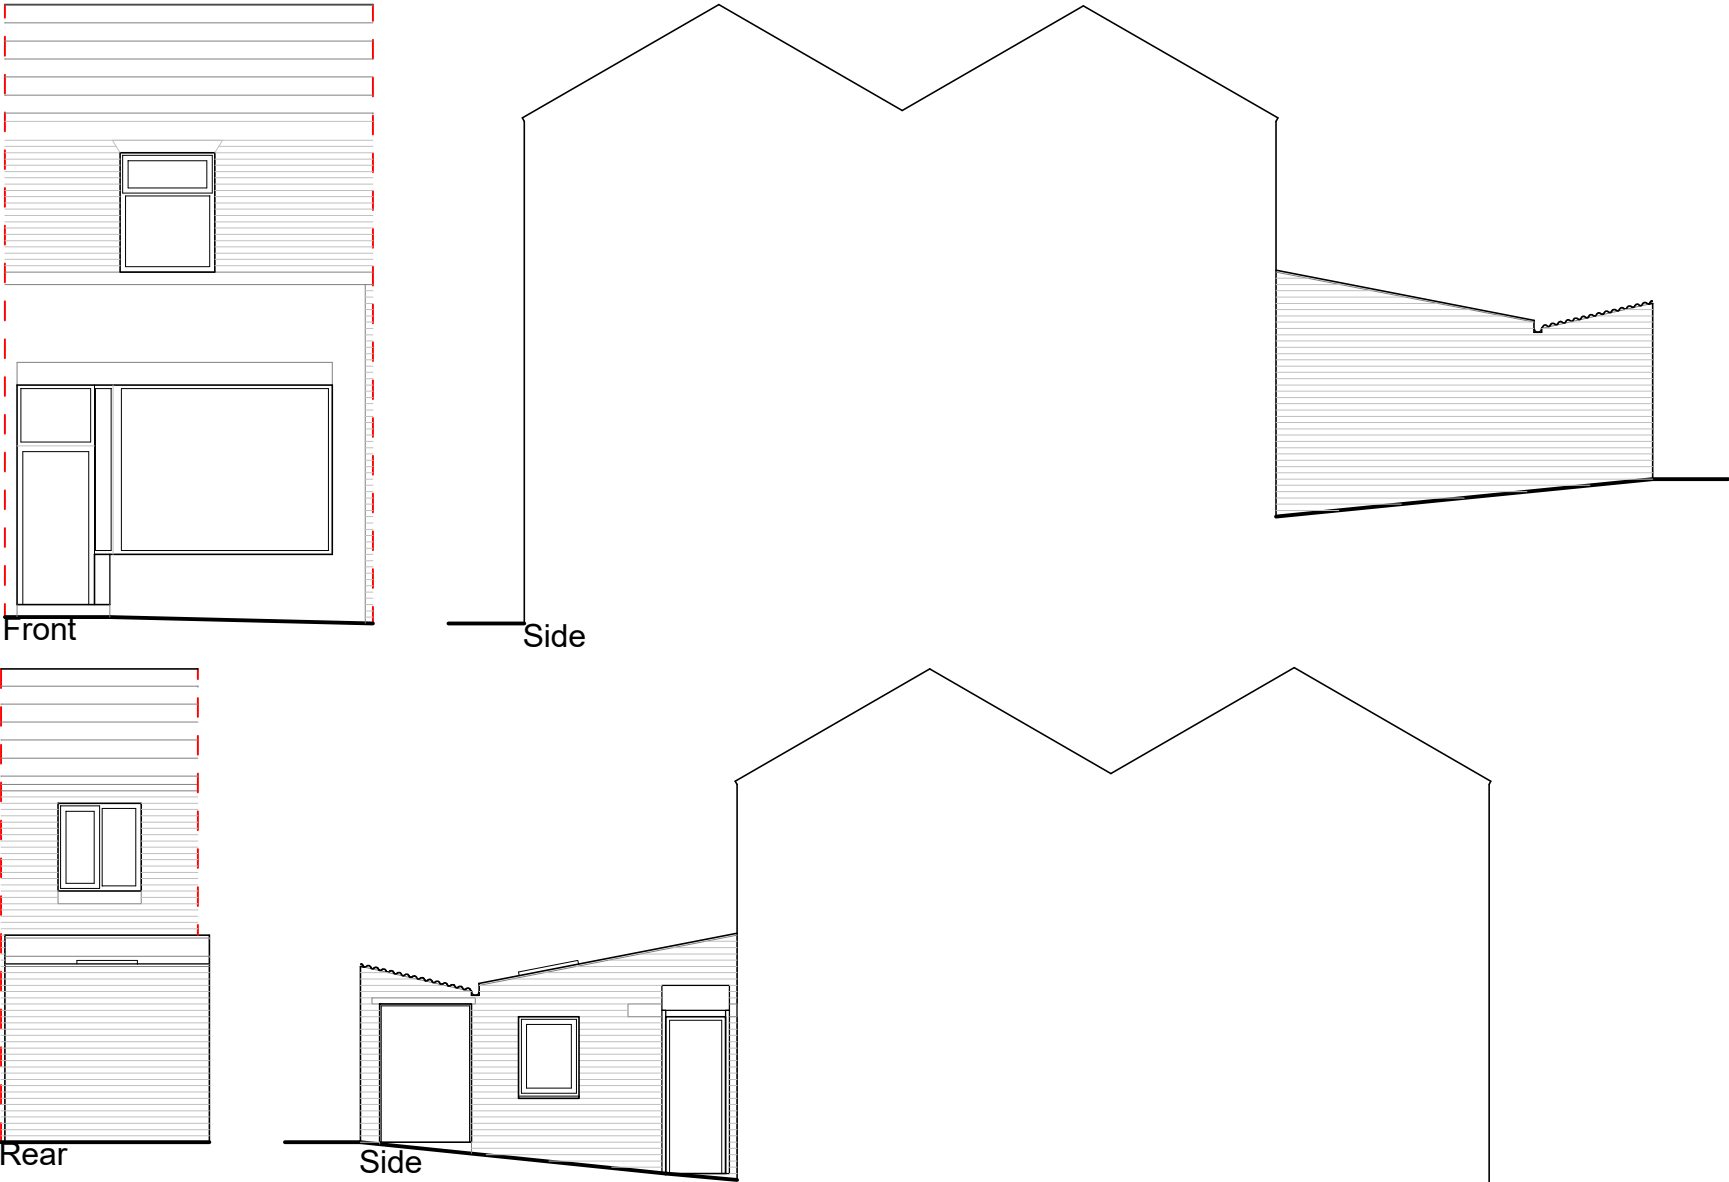

Elevations @ 1:100


NOTES

GRANT ERSKINE ARCHITECTS LTD SHALL HAVE NO RESPONSIBILITY FOR ANY USE MADE OF THIS DOCUMENT OTHER THAN FOR THAT WHICH IT WAS PREPARED AND ISSUED.

ALL DIMENSIONS SHOULD BE CHECKED ON SITE.

DO NOT SCALE FROM THIS DRAWING.

ANY DRAWING ERRORS OR DIVERGENCES SHOULD BE BROUGHT TO THE ATTENTION OF GRANT ERSKINE ARCHITECTS LTD AT THE ADDRESS SHOWN BELOW.

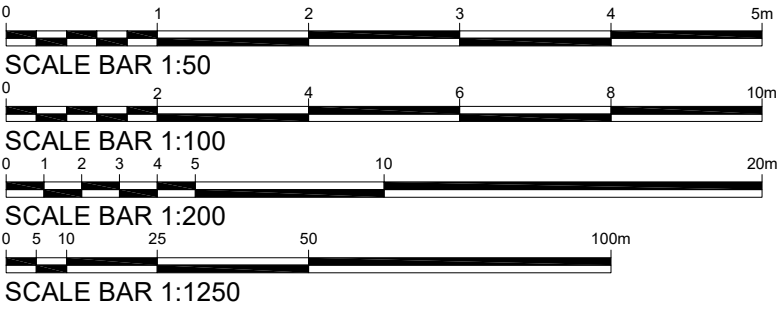

REVISION / DESCRIPTION	DRAWN	CHECKED	DATE	PROJECT TITLE
A - Increased annotation size/Added room labels	MDS	MDS	11/01/23	17 DEANS GATE, RADCLIFFE
PROJECT NUMBER 20221122				
DRAWING TITLE PLANNING EXISTING PLANS, ELEVATIONS, SITE PLAN & LOCATION PLAN				SCALE VARIOUS @A2
DATE 09/12/22				REVISION A
DRAWING No. (20)A101				

**GRANT
ERSKINE
ARCHITECTS**

Suite 5, 3rd Floor
61 Mosley Street
Manchester
M2 3HZ

07974 099796
0161 236 9761

info@granterskinearchitects.com
www.granterskinearchitects.com

Grant Erskine Architects Limited Reg. No. 07477118