

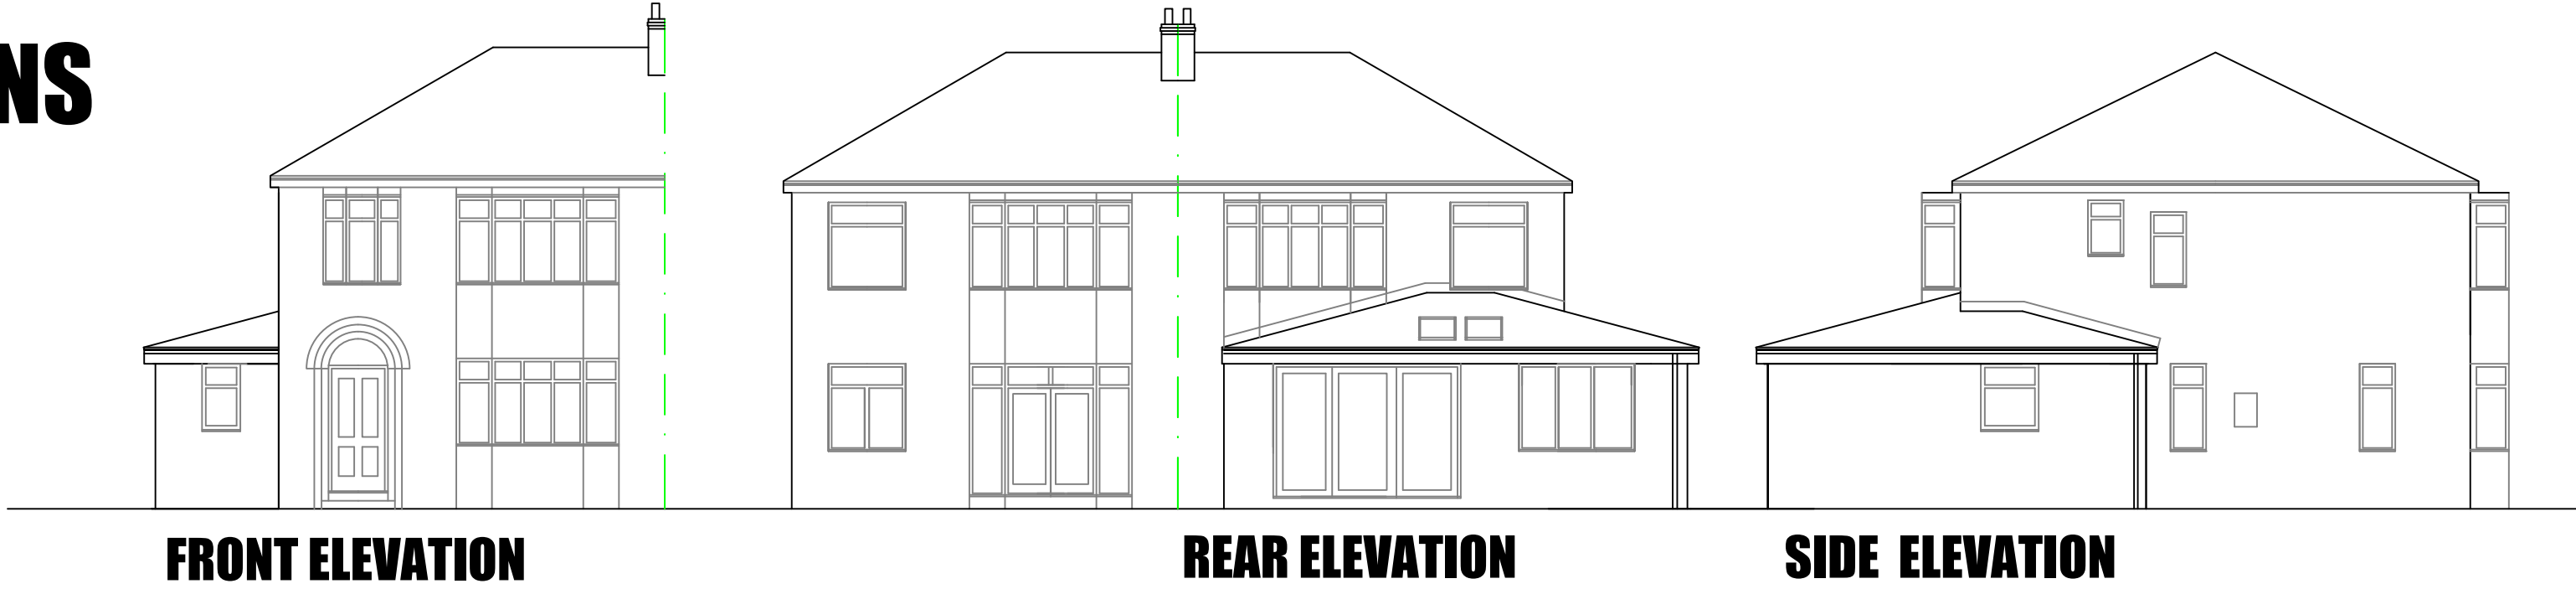



EXISTING ELEVATIONS

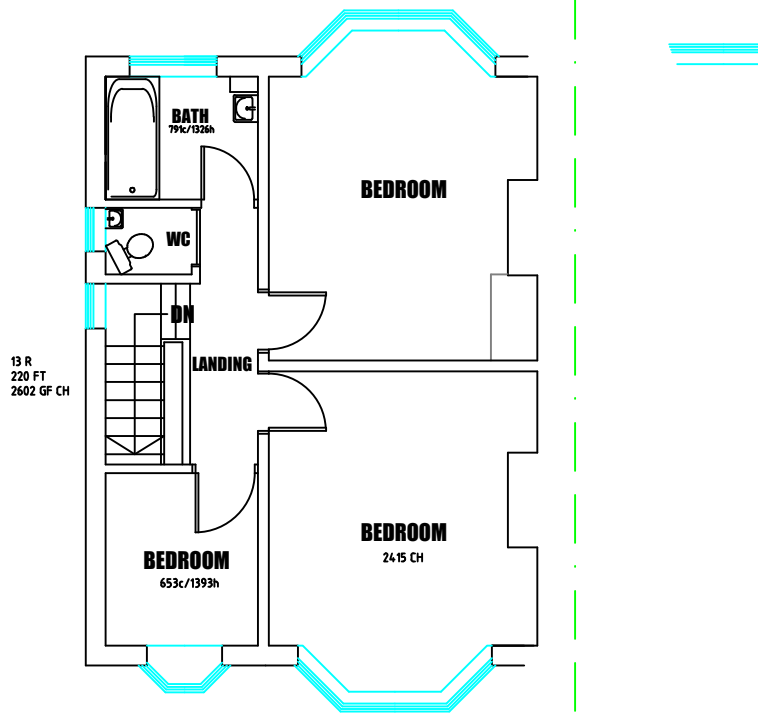

EXISTING PLANS

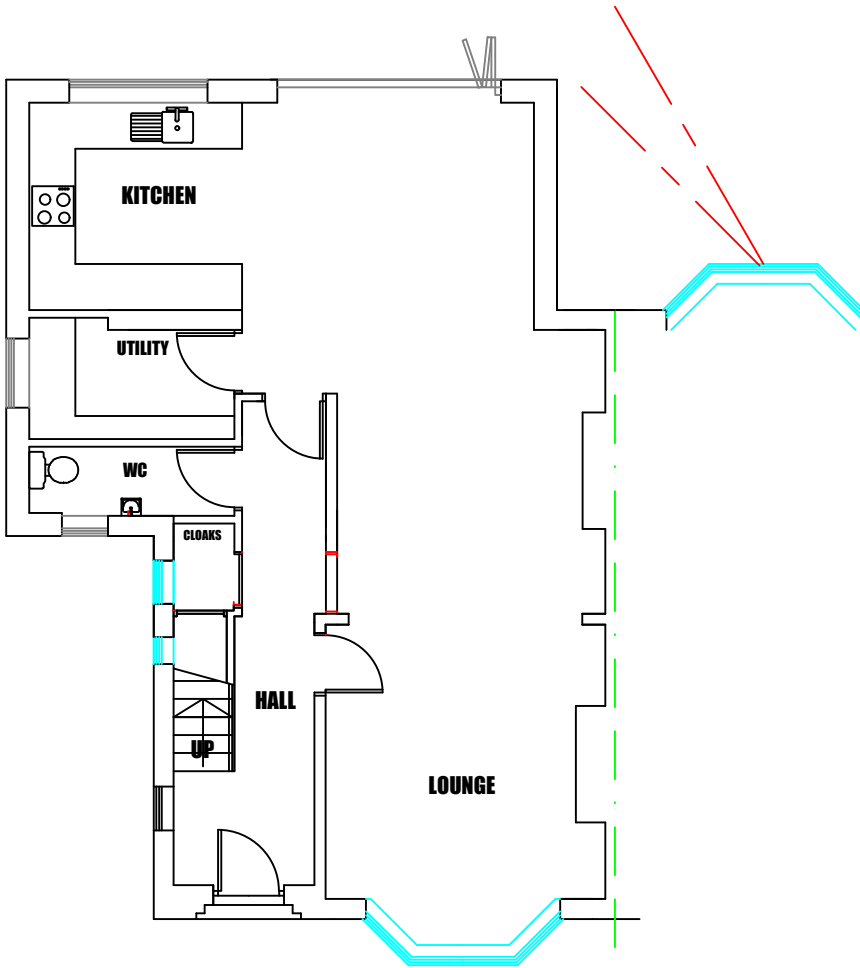

PROPOSED PLANS 1:50

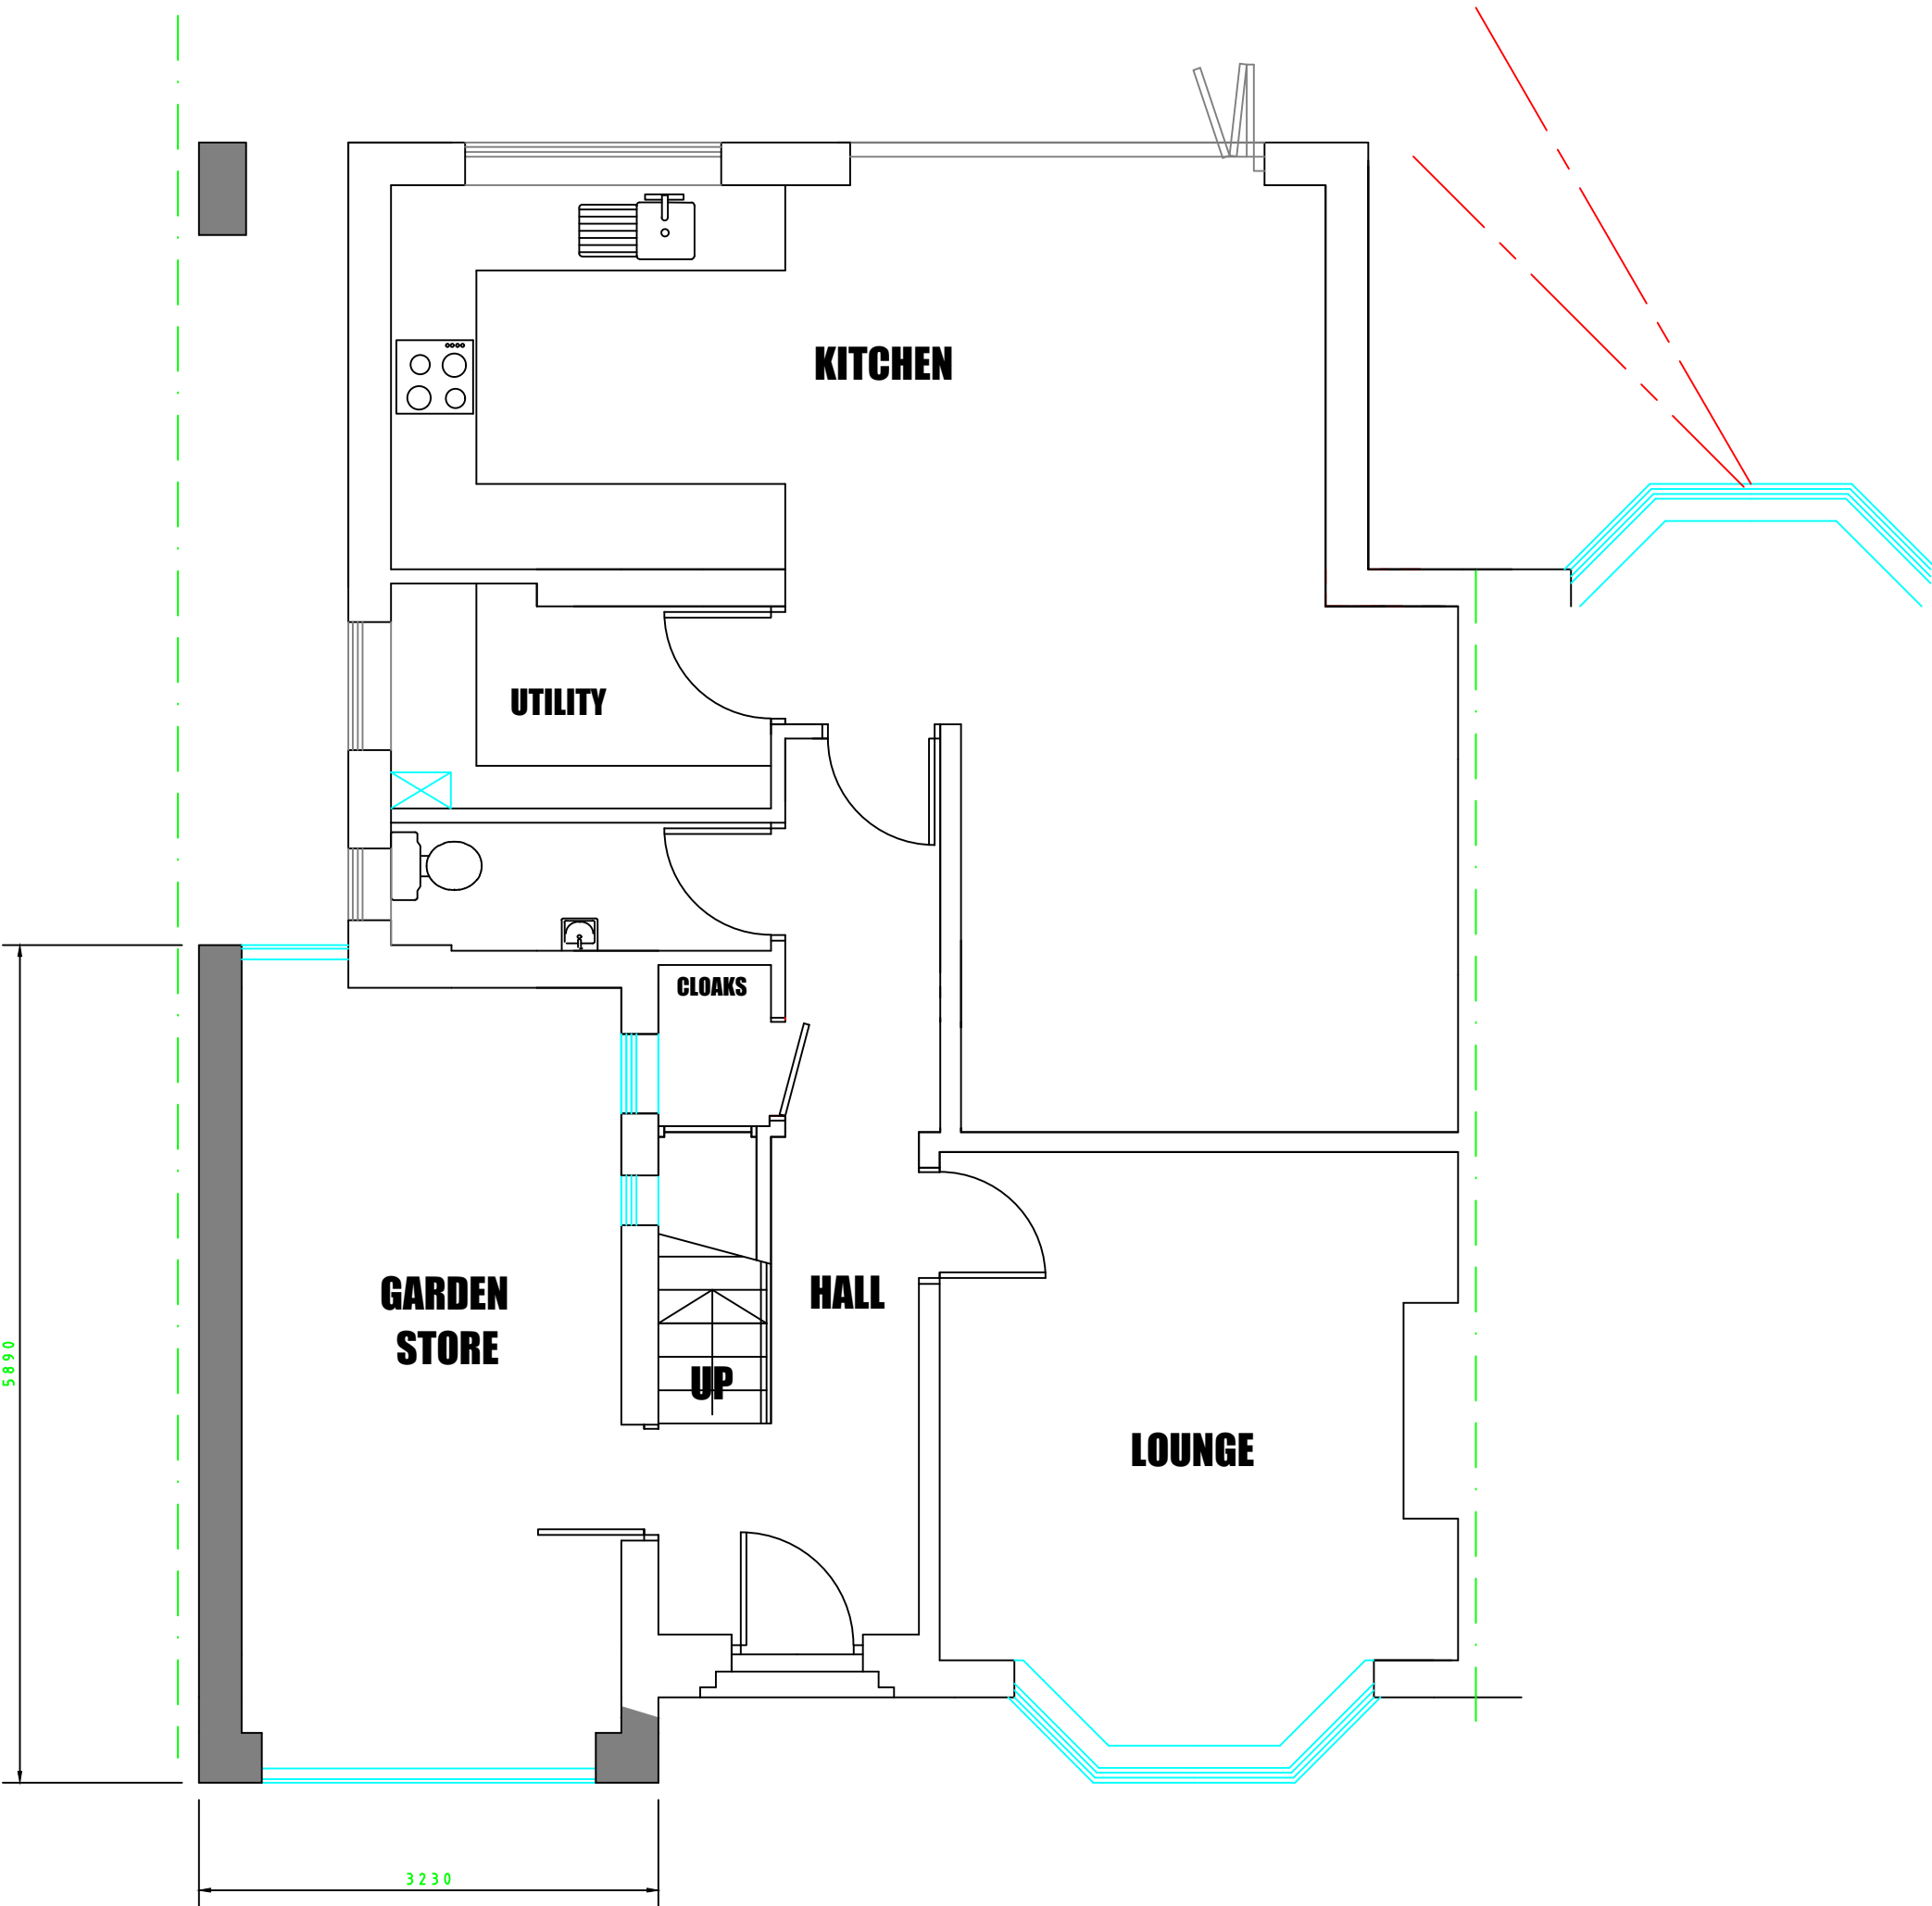


EXISTING GROUND FLOOR PLAN

EX FIRST FLOOR

PROPOSED GROUND FLOOR PLAN

PROPOSED FIRST FLOOR PLAN

PROPOSED ELEVATIONS

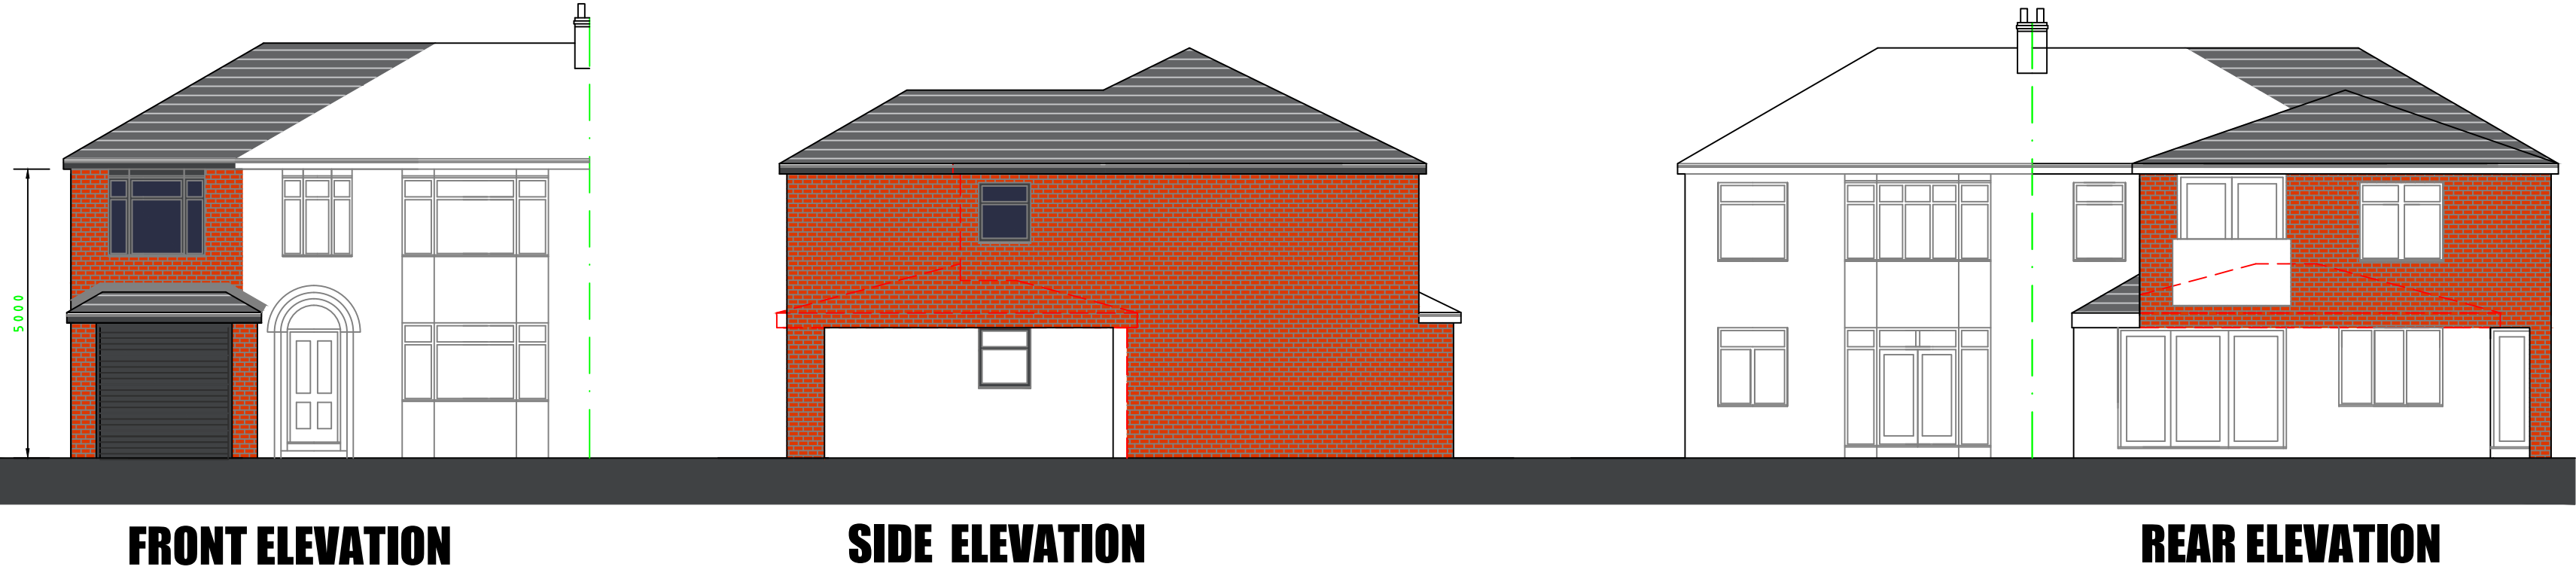

REV.	DESCRIPTION.	DATE.

ph

ARCHITECTURE

Tel: 01457 838801

Mobile: 07967 233507

Fax: 01457 838801

email: pharchitecture@aol.com

7 Larkwood Close, Carrbrook,

Stalybridge, Cheshire, SK15 3NL.

Drawing Number, 26/ND/P1	Date FEB-26
Revision, A	Scale, 1:100 1:50
Drawing / Job Title, Proposed Extension. BUILDING PLANS	
Client, Mr & Mrs N Dayalji 11 HOPE ROAD PRESTWICH MANCHESTER M25 9GX	