


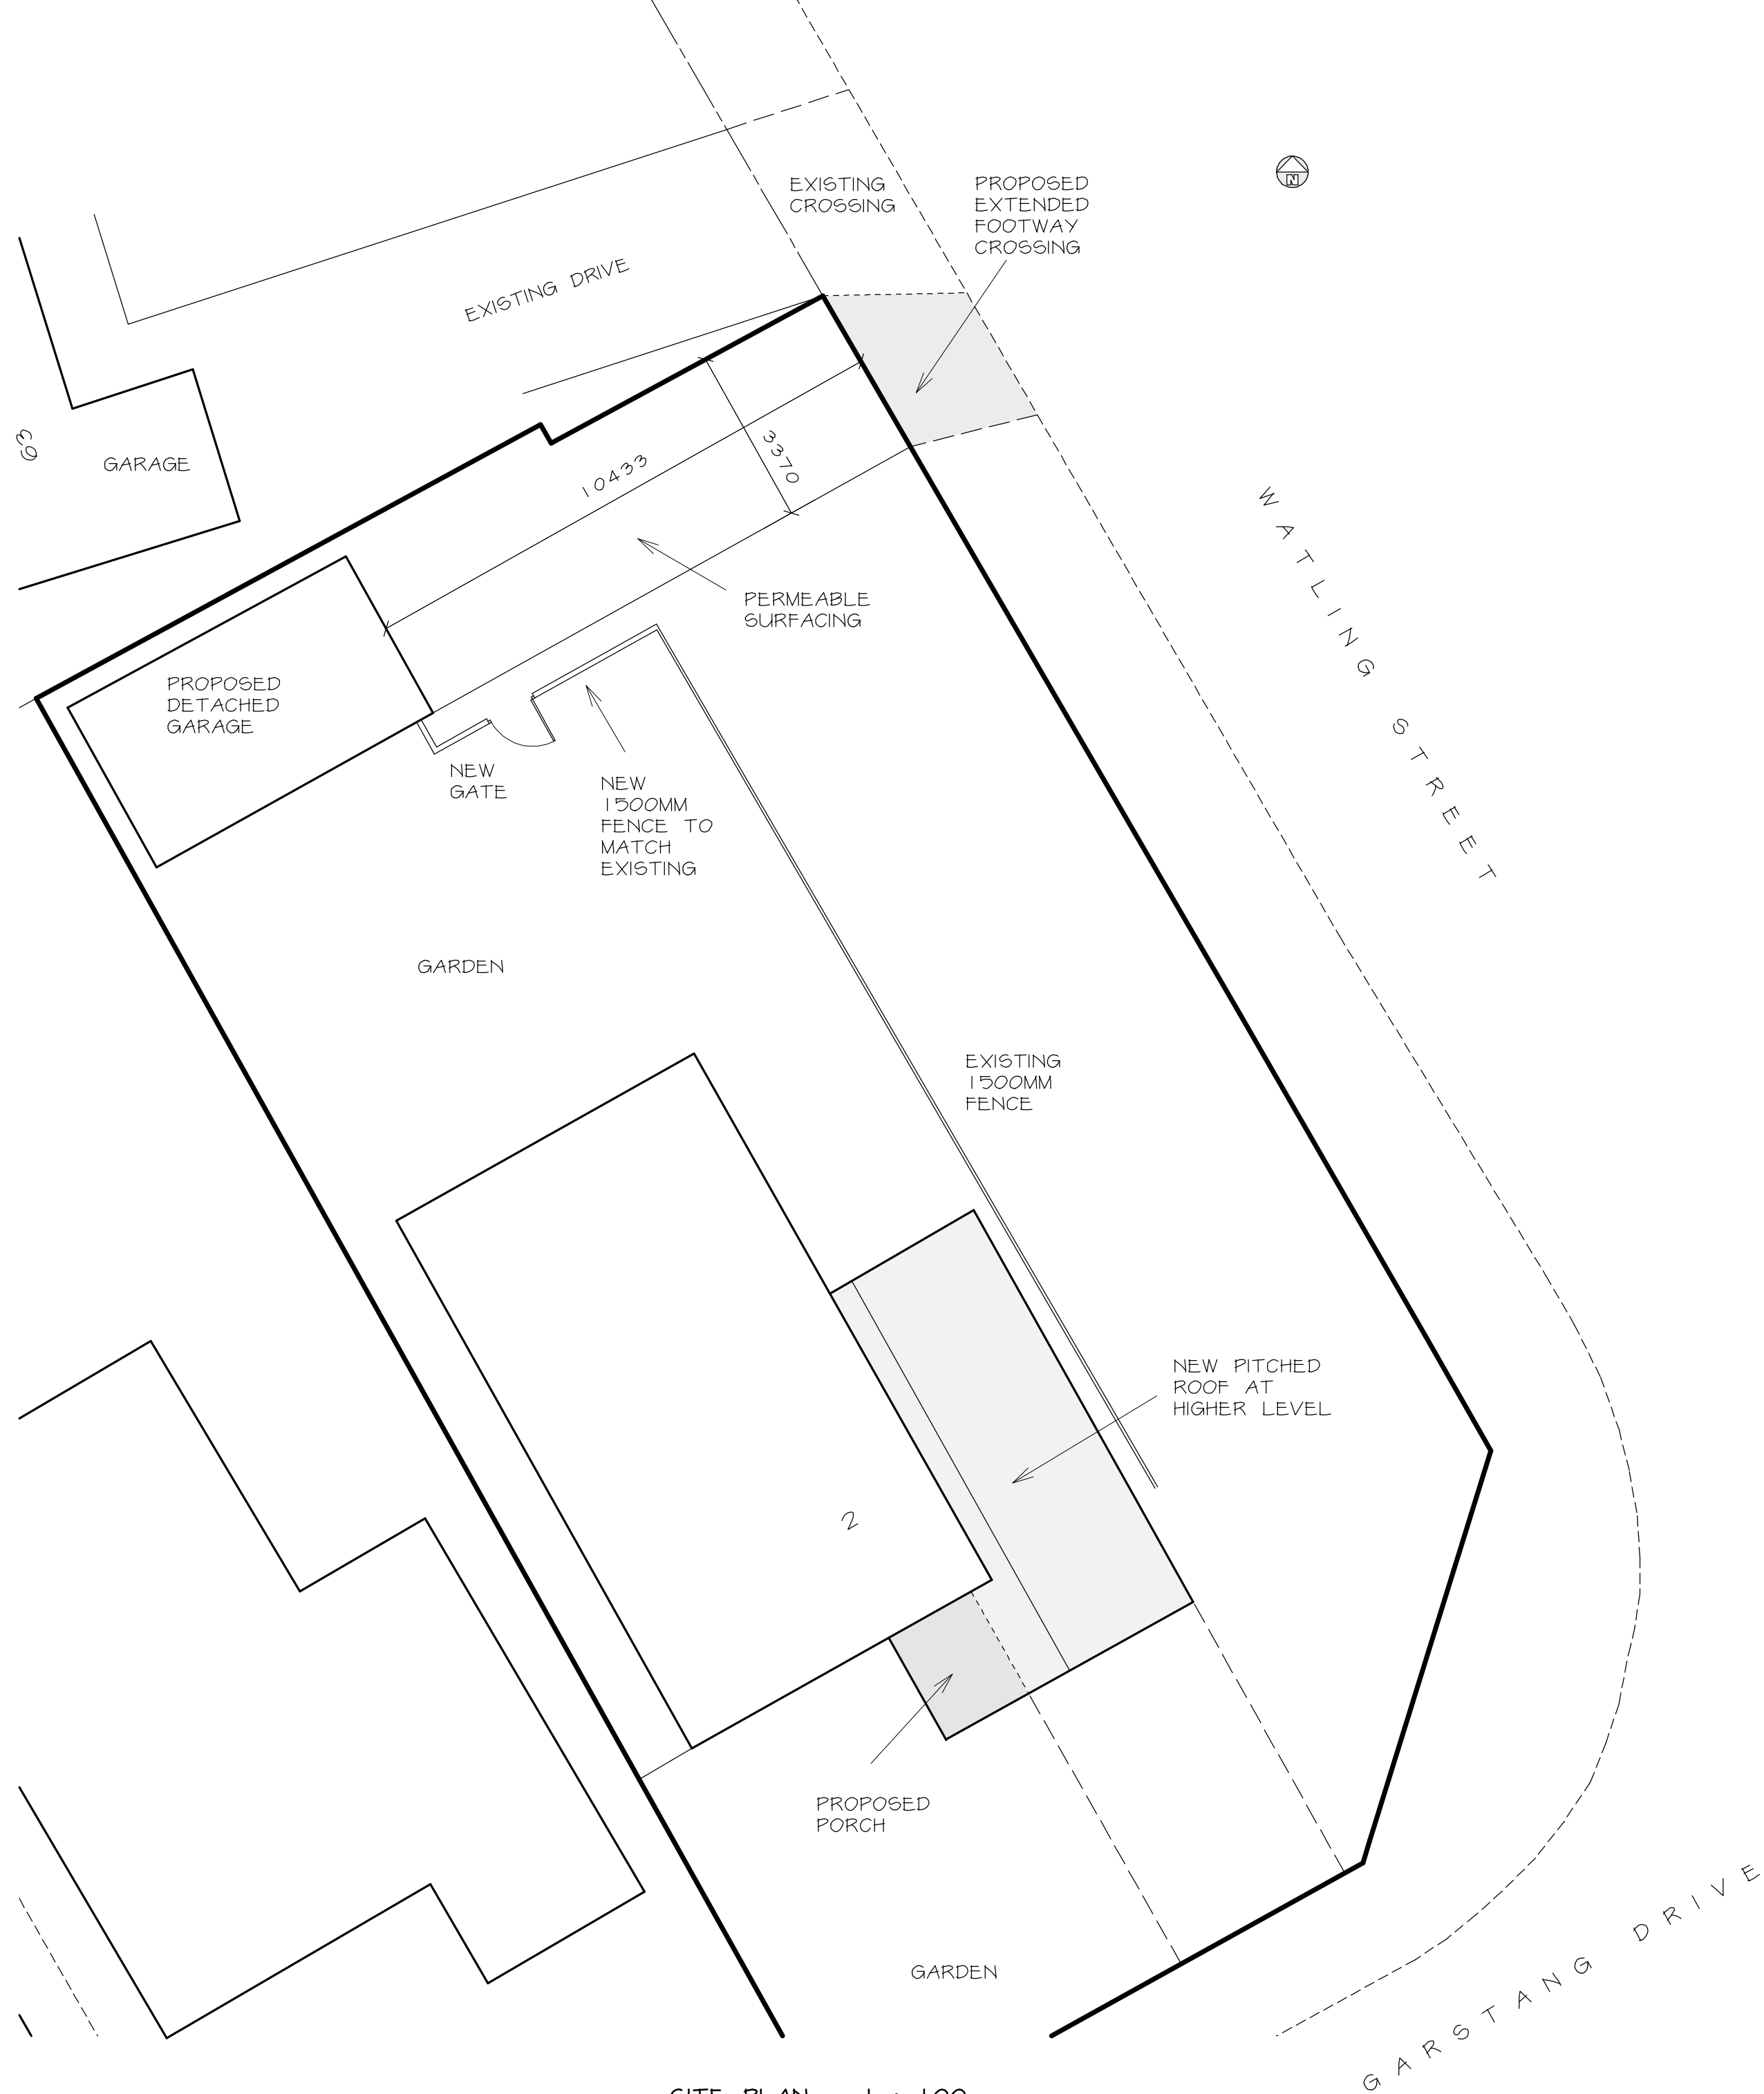

SITE PLAN 1 : 100

Telephone 0161 643 2422

Northside Plans Ltd

Planning and Building Design

116 Simister Lane Prestwich Manchester M25 2SB

Project

NEW PITCHED ROOF AT HIGHER LEVEL TO SIDE, CONVERSION OF GARAGE AND NEW FRONT PORCH, NEW DETACHED GARAGE AND VEHICLE CROSSING AT REAR

2 GARSTANG DRIVE BURY

Title

SITE PLAN INCLUDING FOOTWAY CROSSING AND NEW DRIVE DETAILS

Scale 1:100 (A2) Date 06/2023

Drawn by NIGEL TAMS Dwg.no. 52/GD/2