


1.1 East
1 : 100




1.2 West
1 : 100




1.3 North
1 : 100

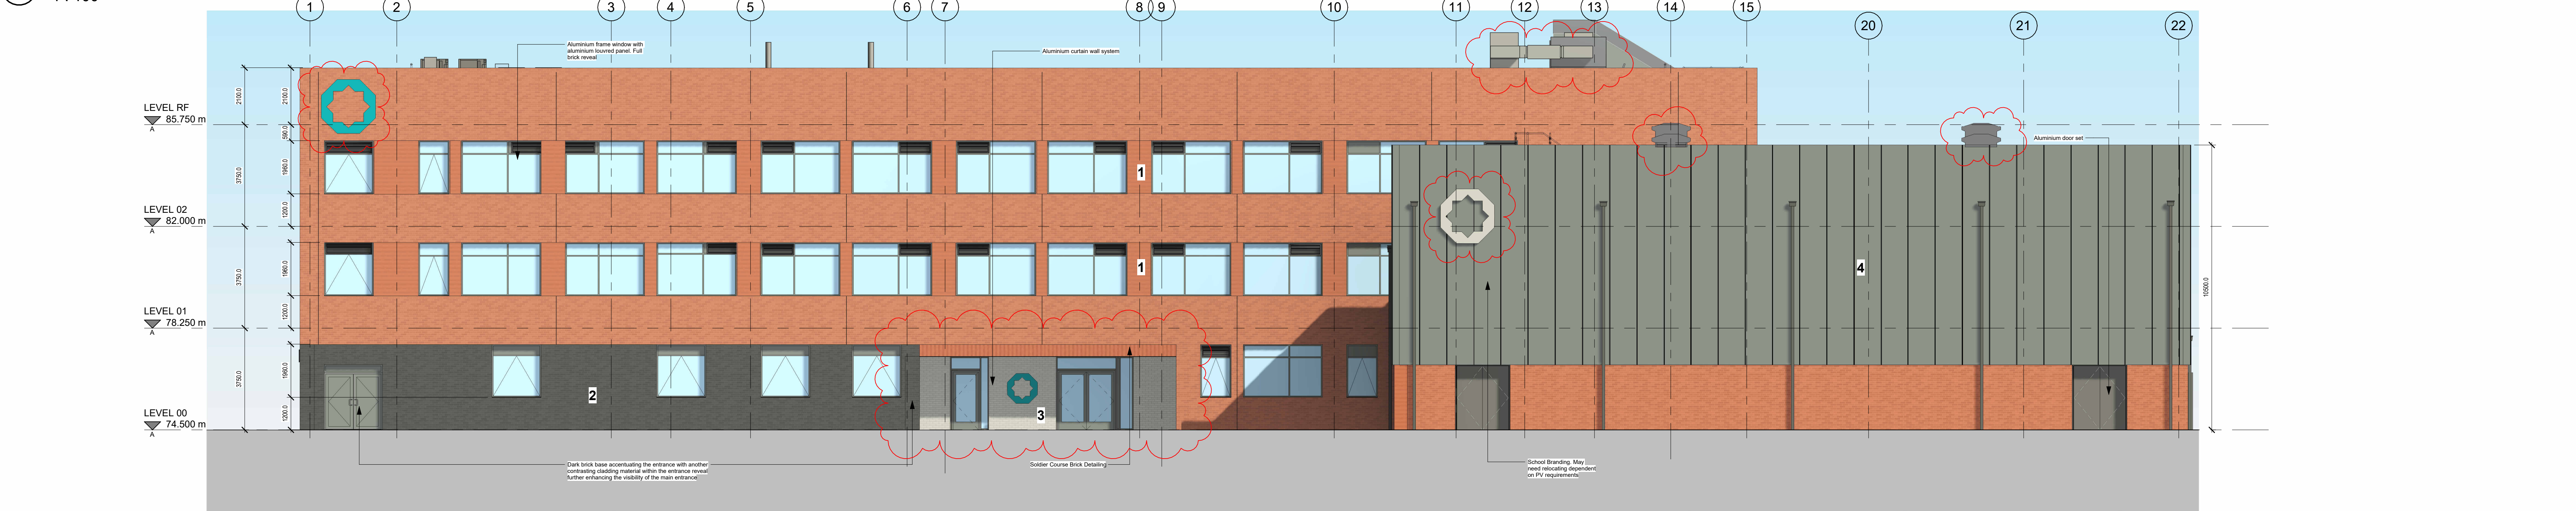

1.4 South
1 : 100

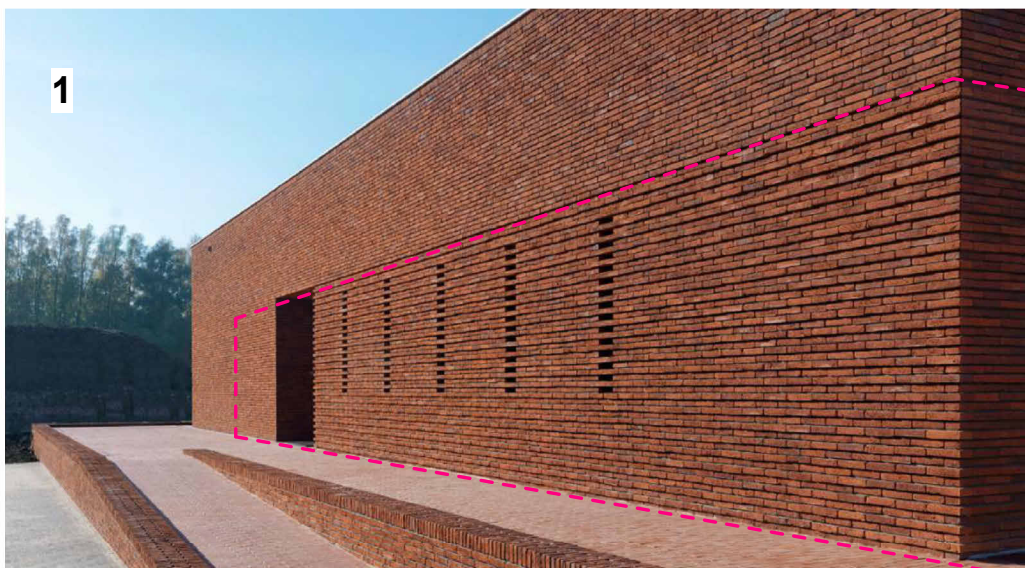

Feature Relief Brick Detail

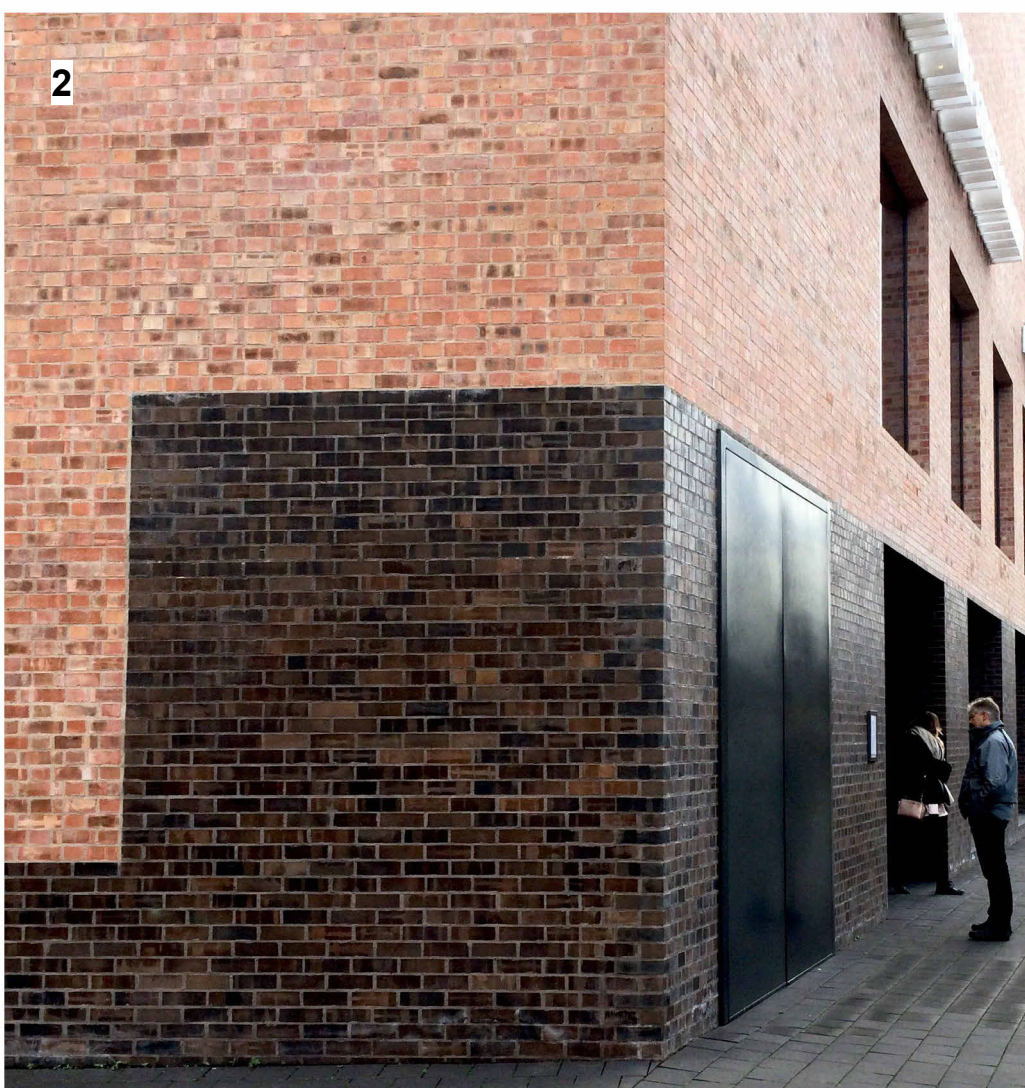

Contrasting dark brick at the base accenting the entrance



Feature material in the entrance reveal



Cladding to the sports facilities




Louvre plant screen

Revision P11: Updates for NMA: - Client's letter to start detail design development - Main plant shown to roof levels - Main entrance access - Escalator door updated to blank panels from glazed - Main entrance design updated - Windows updated generally to suit ventilation design and maintain daylight - Single glazed - North elevation restoration updates to suit internal layout changes	P11	Issued for NMA.	23.04.25	TY	SH
	P10	Updated following trust comment and client actions added	19.03.24	TY	IK
	P09	LAP Authorisation	08.12.23	BT	IK
	P08	Re-issued for planning	14.11.23	BT	IK
	P07	Issued for review and comment	13.11.23	BT	IK
approved by SH	P06	Issued for planning	31.08.23	BT	IK
	P05	Drawing error - re-submitted at S4	16.08.23	BT	IK
	P04	Window appearance updated	14.08.23	BT	IK
	P03	Issued as S4 - LAP Authorisation	11.08.23	BT	IK
	P02	Issued for Stage 3	04.08.23	BT	IK
date issued 10/03/22	P01	Issued for final comment	06.07.23	SH	IK
	Rev	Description	Date	Dr	App By



T +44(0)161 8287900
E manchester@ahr.co.uk
www.ahr.co.uk

client name Department for Education	project Star Academy Radcliffe
drawing Elevations	computer file Radcliffe Star Academy Radcliffe\FS1013-AHR-01-ZZ-D-A-2010.rvt
project number 2023.00187.000	issue As indicated@A0
drawing number FS1013-AHR-01-ZZ-D-A-2010	rev P11
This drawing is to be read in conjunction with all related drawings. All dimensions must be checked and verified on site before commencing any work or producing shop drawings. The originator should be notified immediately of any discrepancy. This drawing is copyright and remains the property of AHR.	

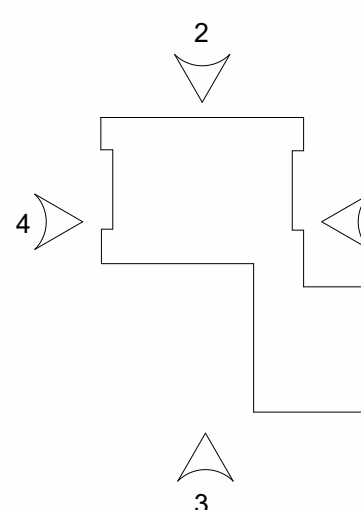

Elevation Locations

