






EXISTING FRONT ELEVATION scale 1:100

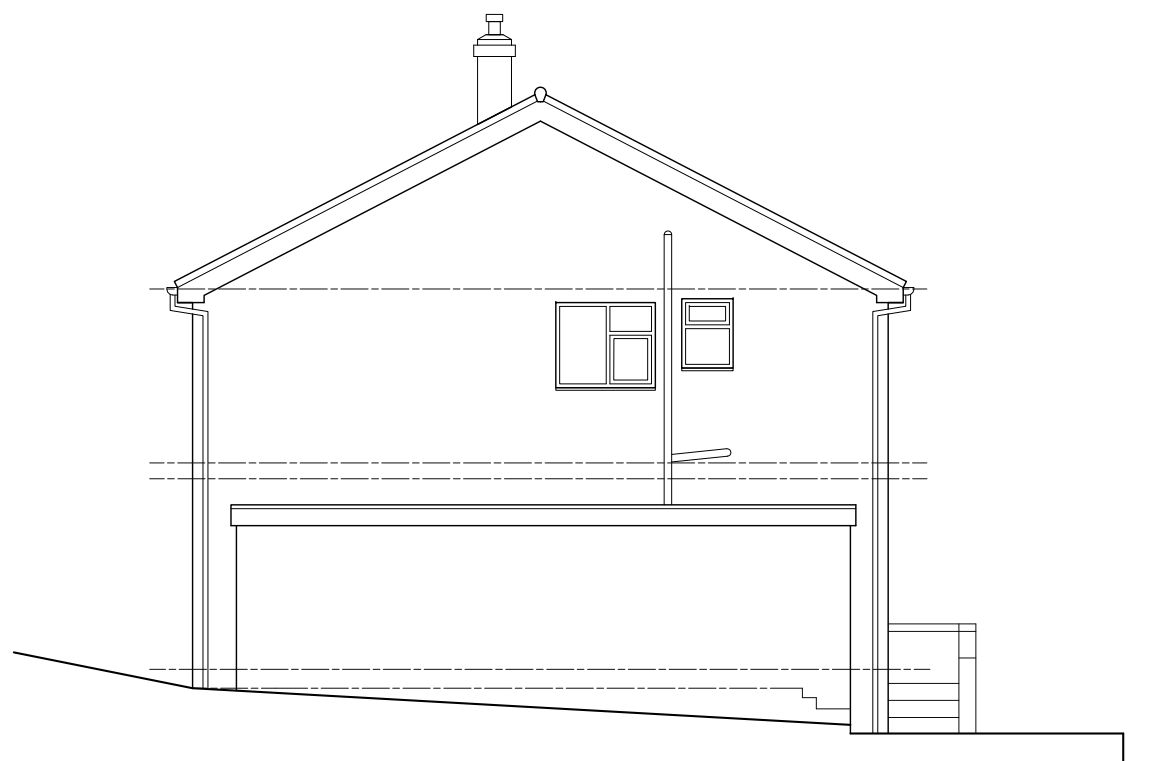

EXISTING SIDE ELEVATION scale 1:100

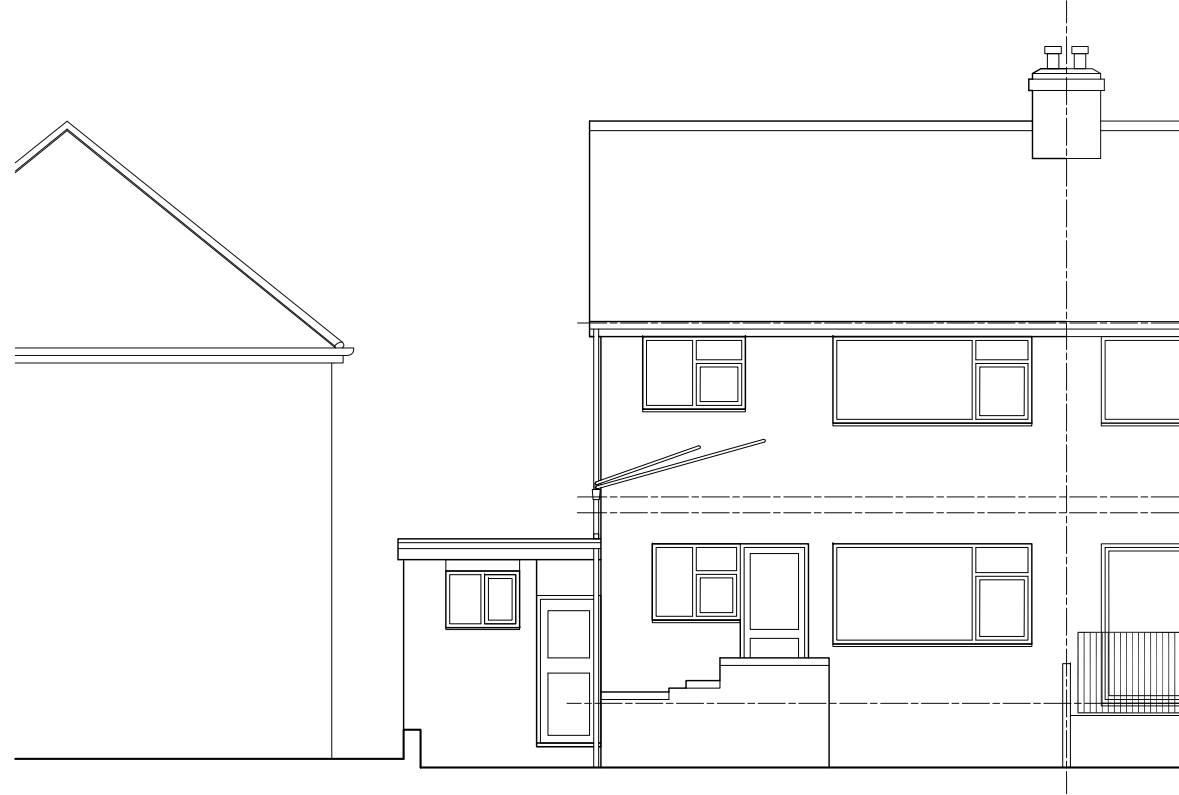


EXISTING REAR ELEVATION scale 1:100

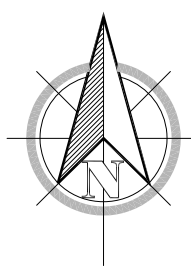


LOCATION PLAN scale 1:1250



Denotes: Curtilage
of Existing dwelling

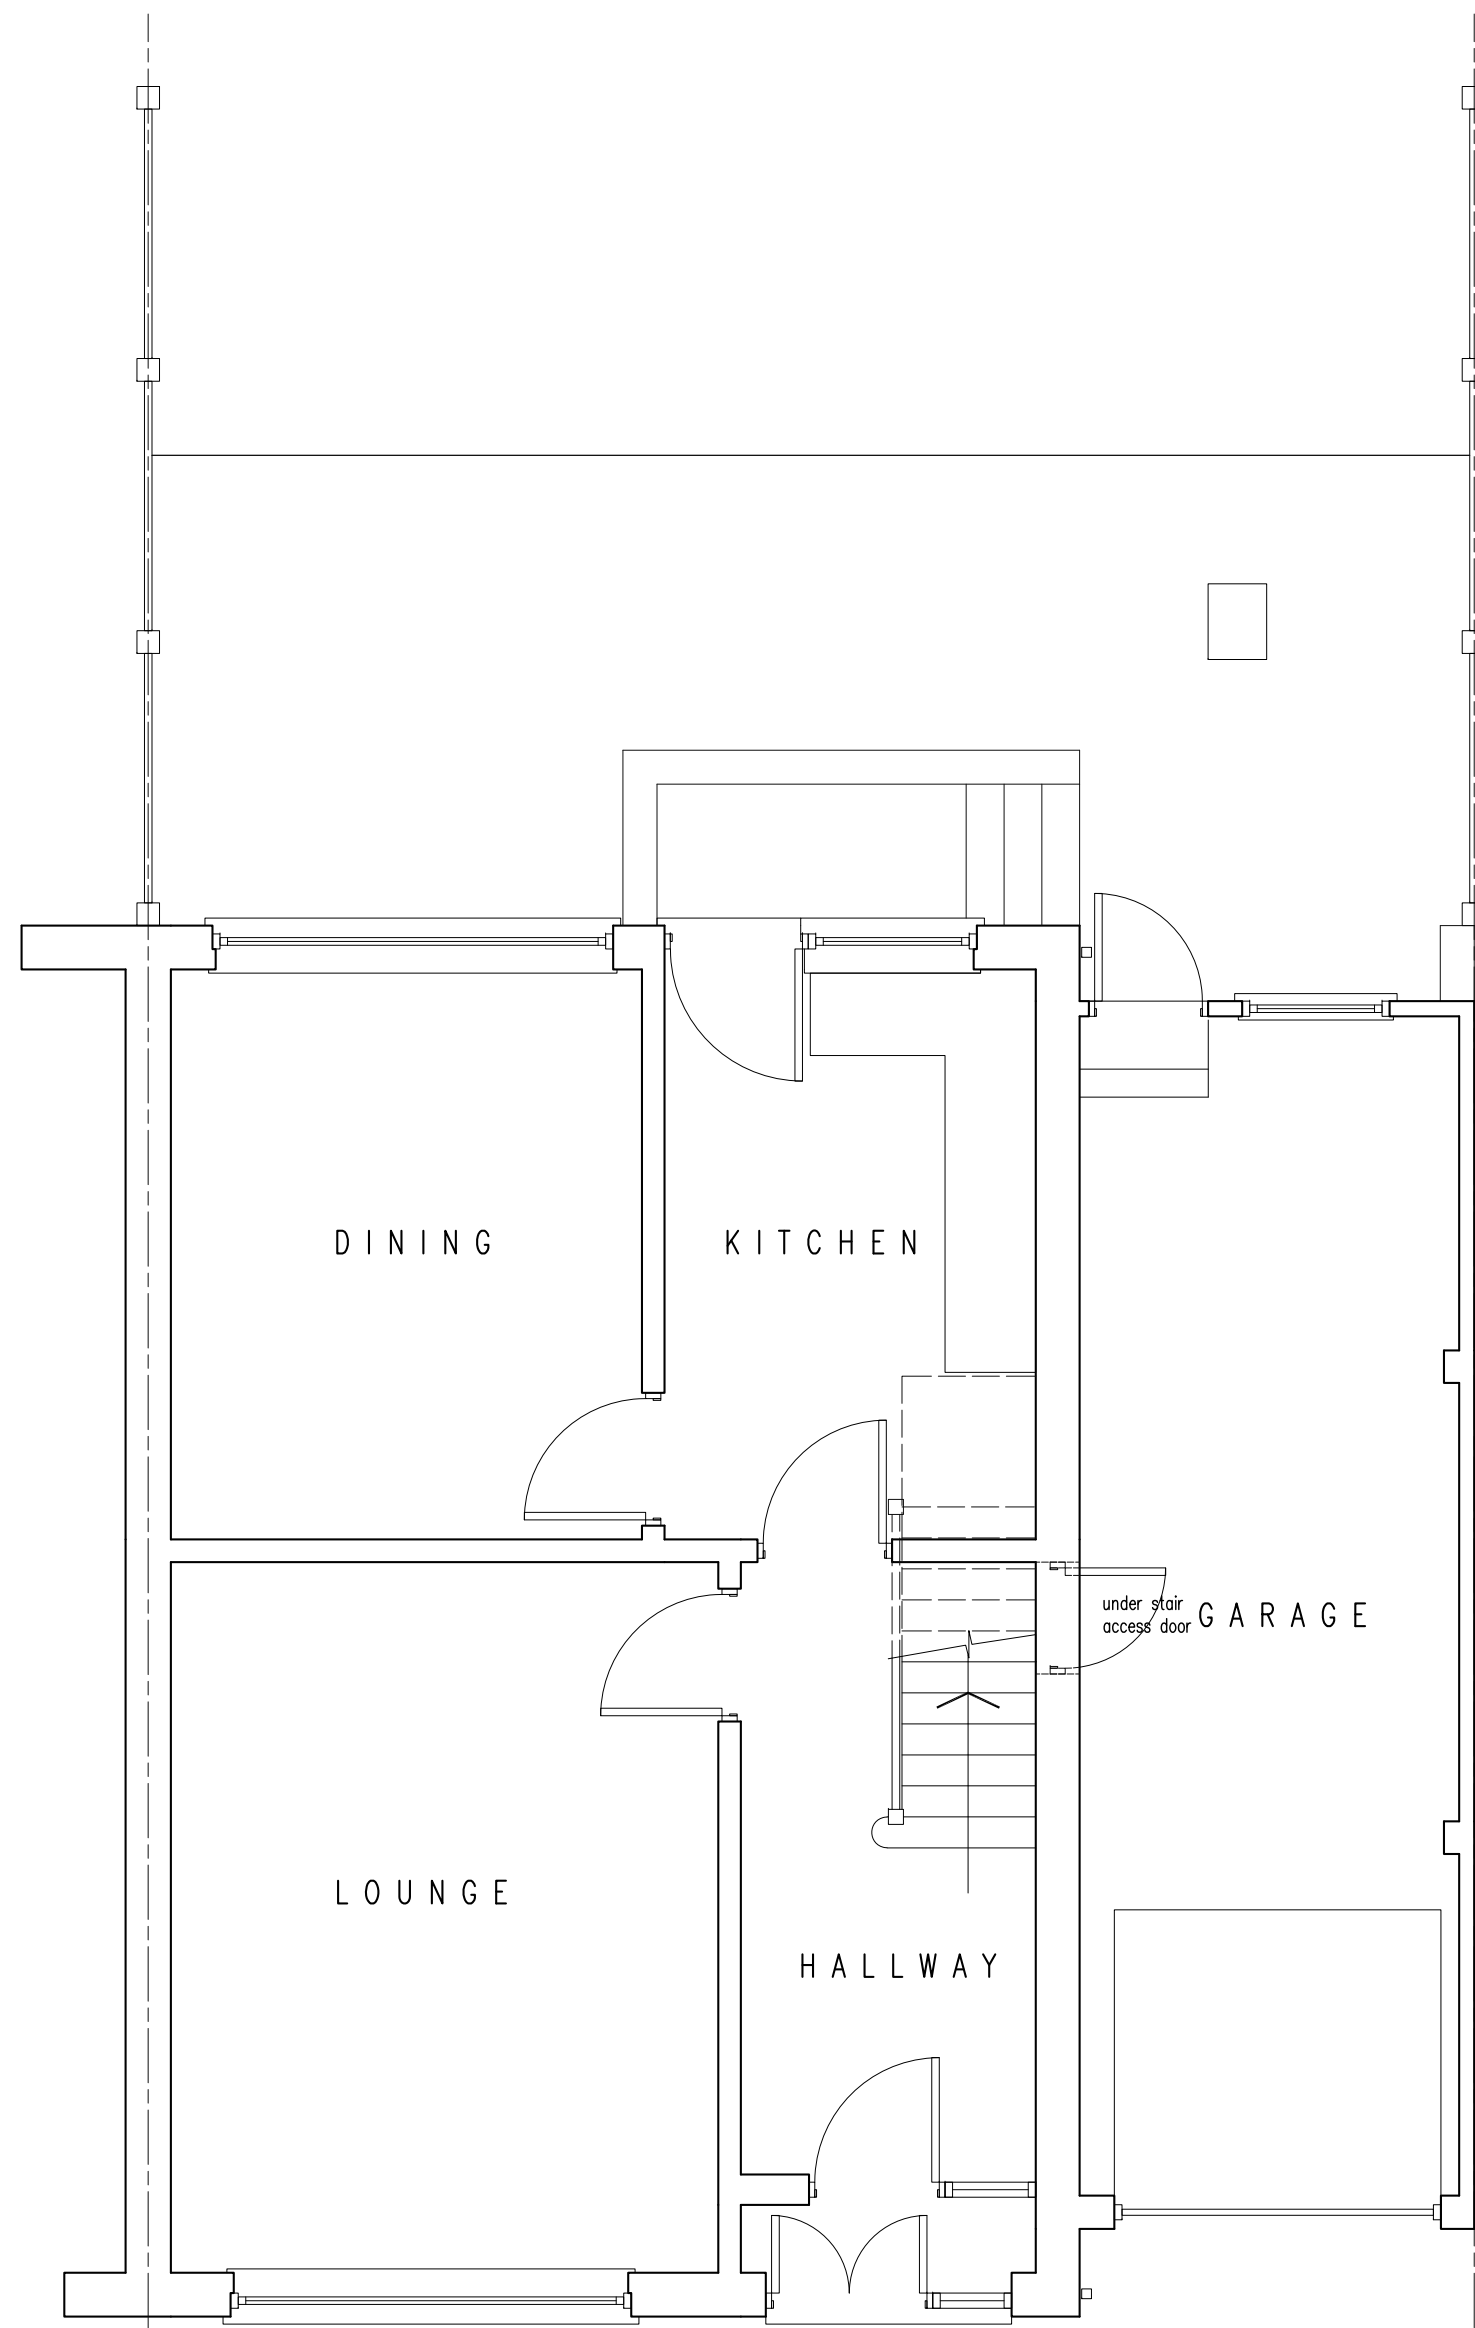

EXISTING GROUND FLOOR PLAN scale 1:50

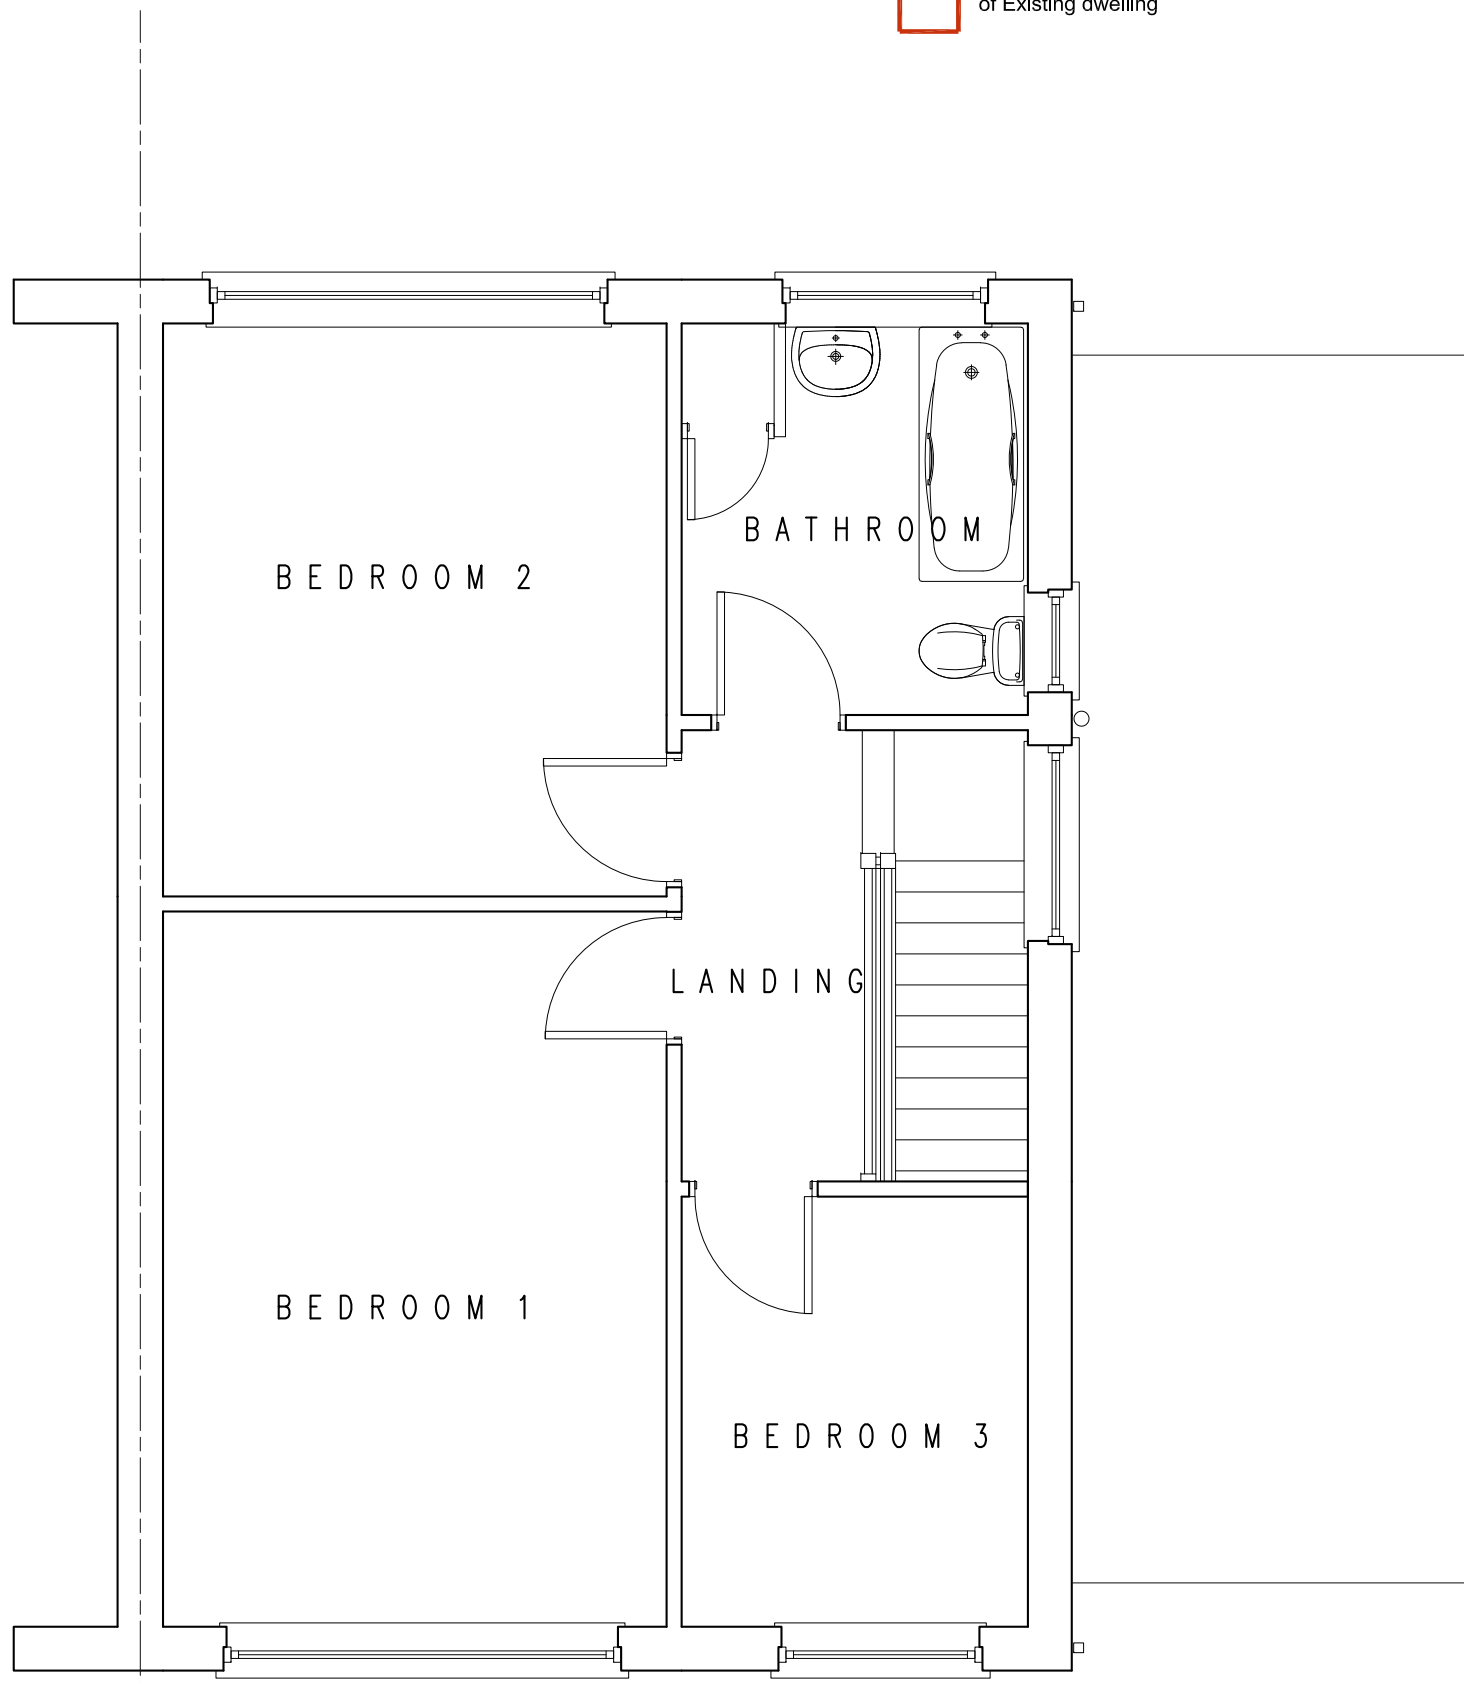

EXISTING FIRST FLOOR PLAN scale 1:50

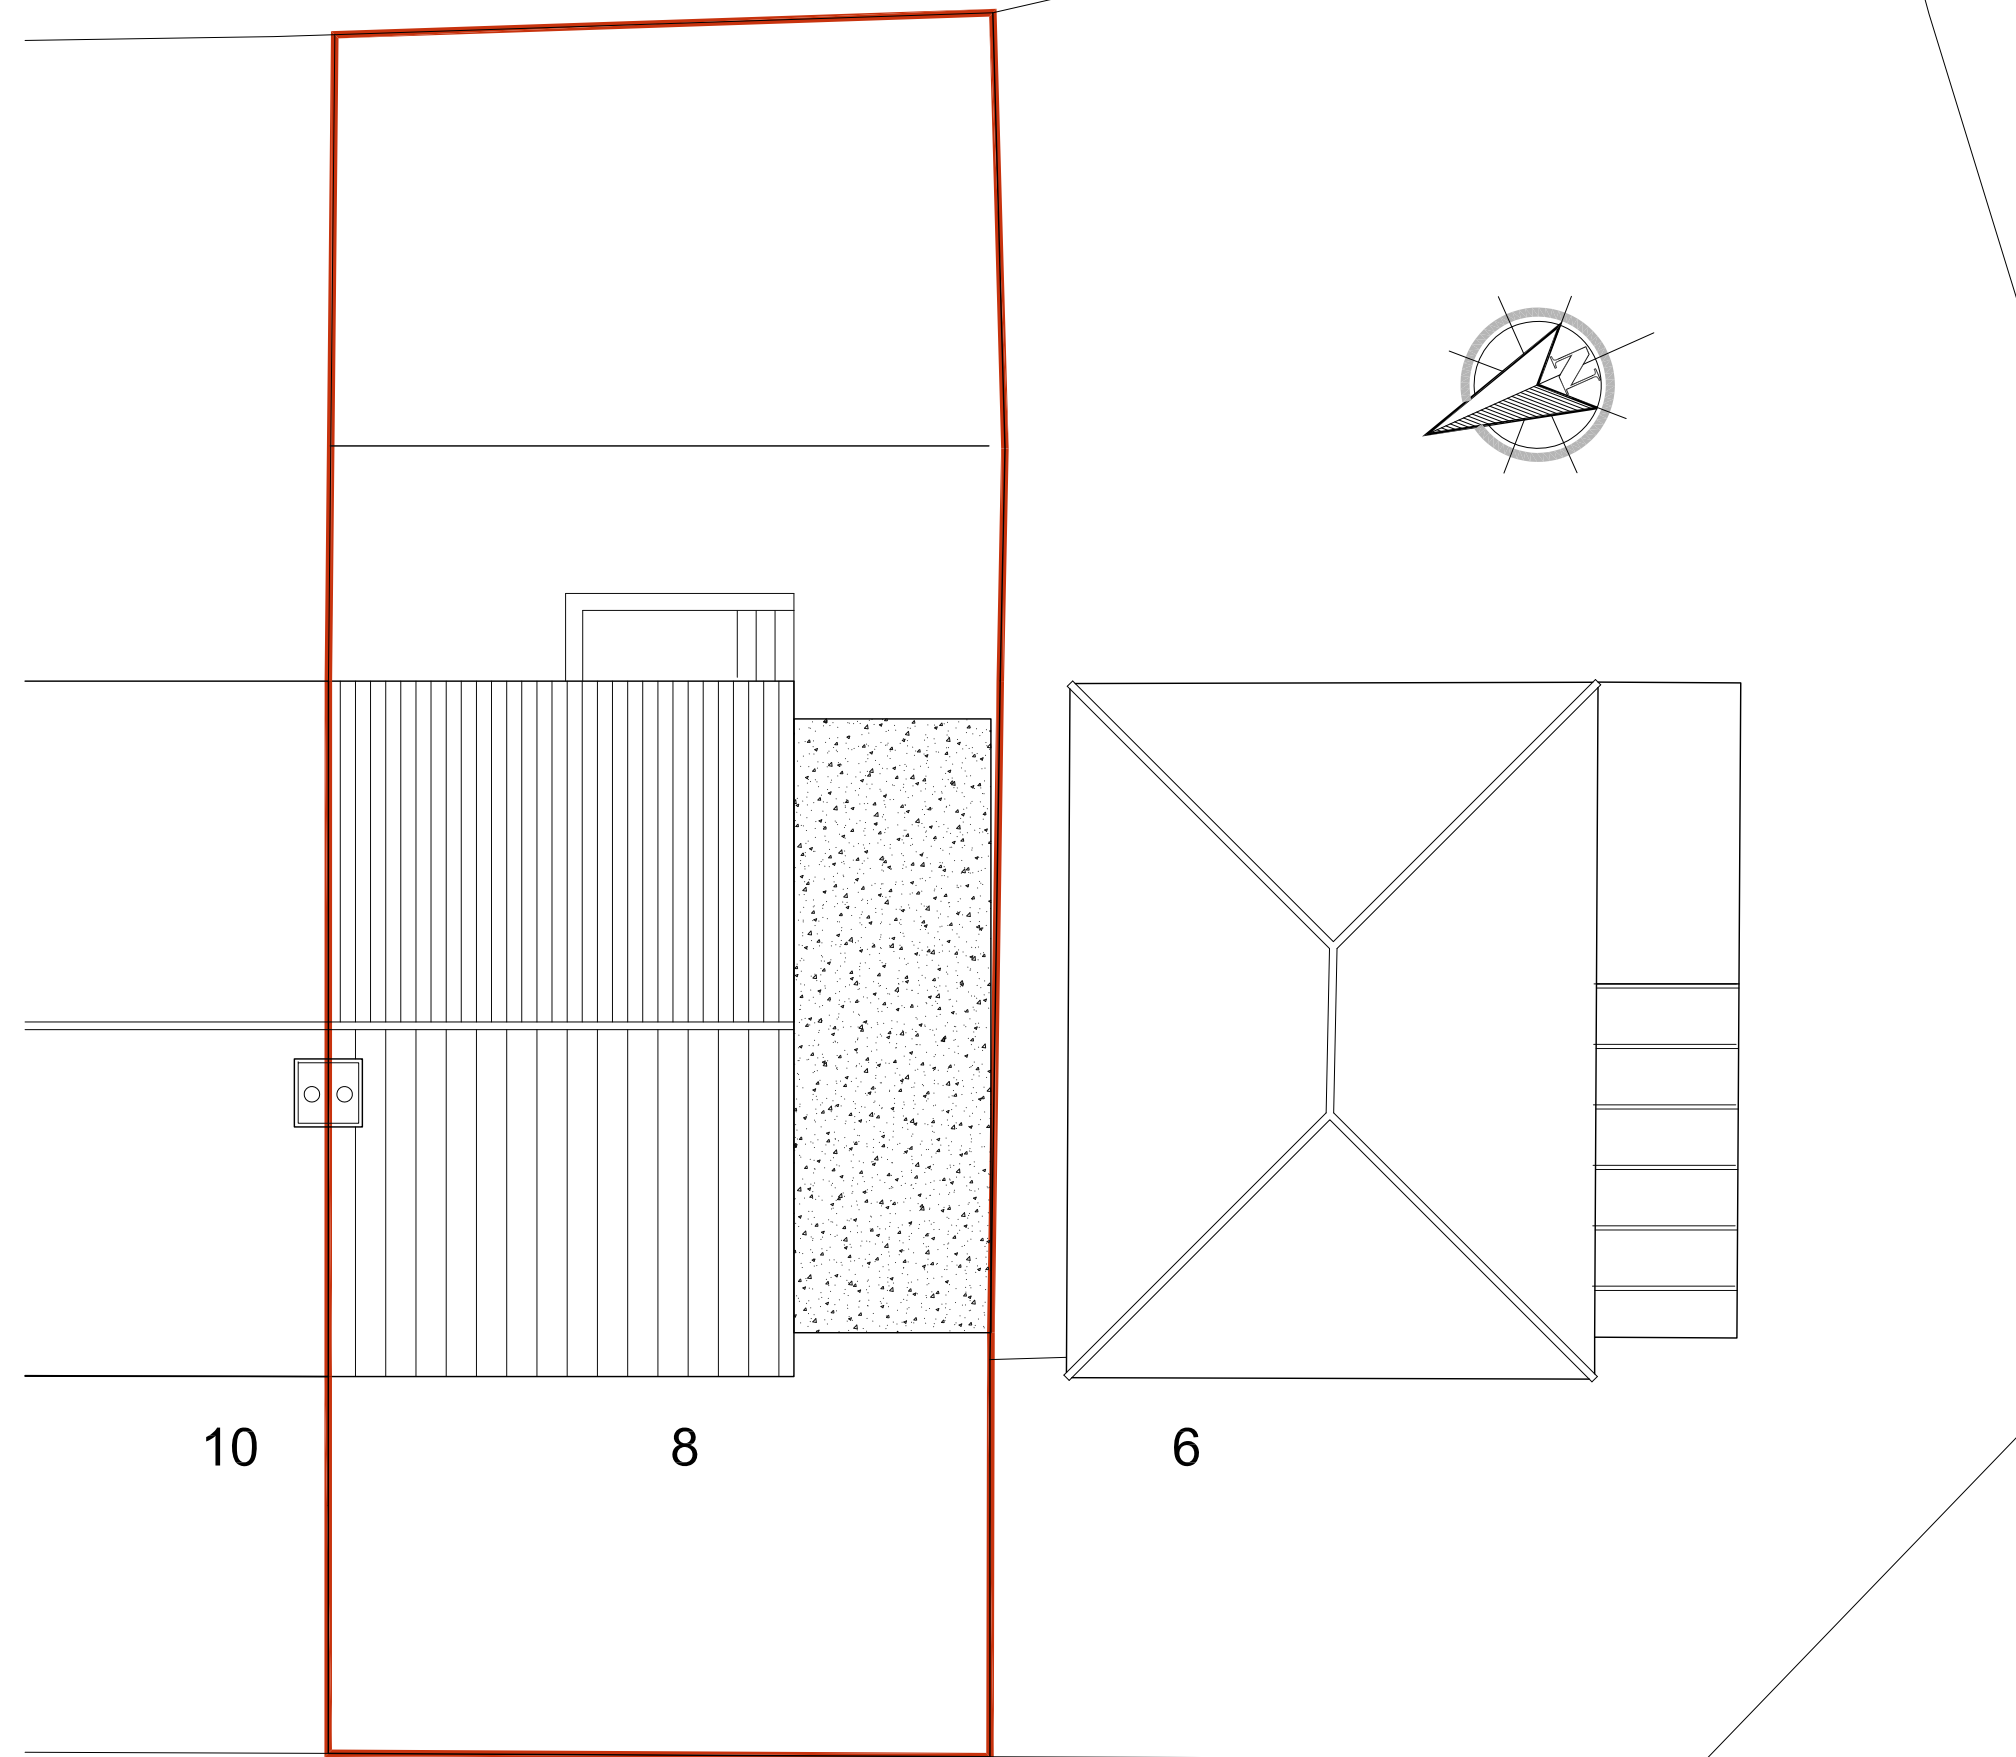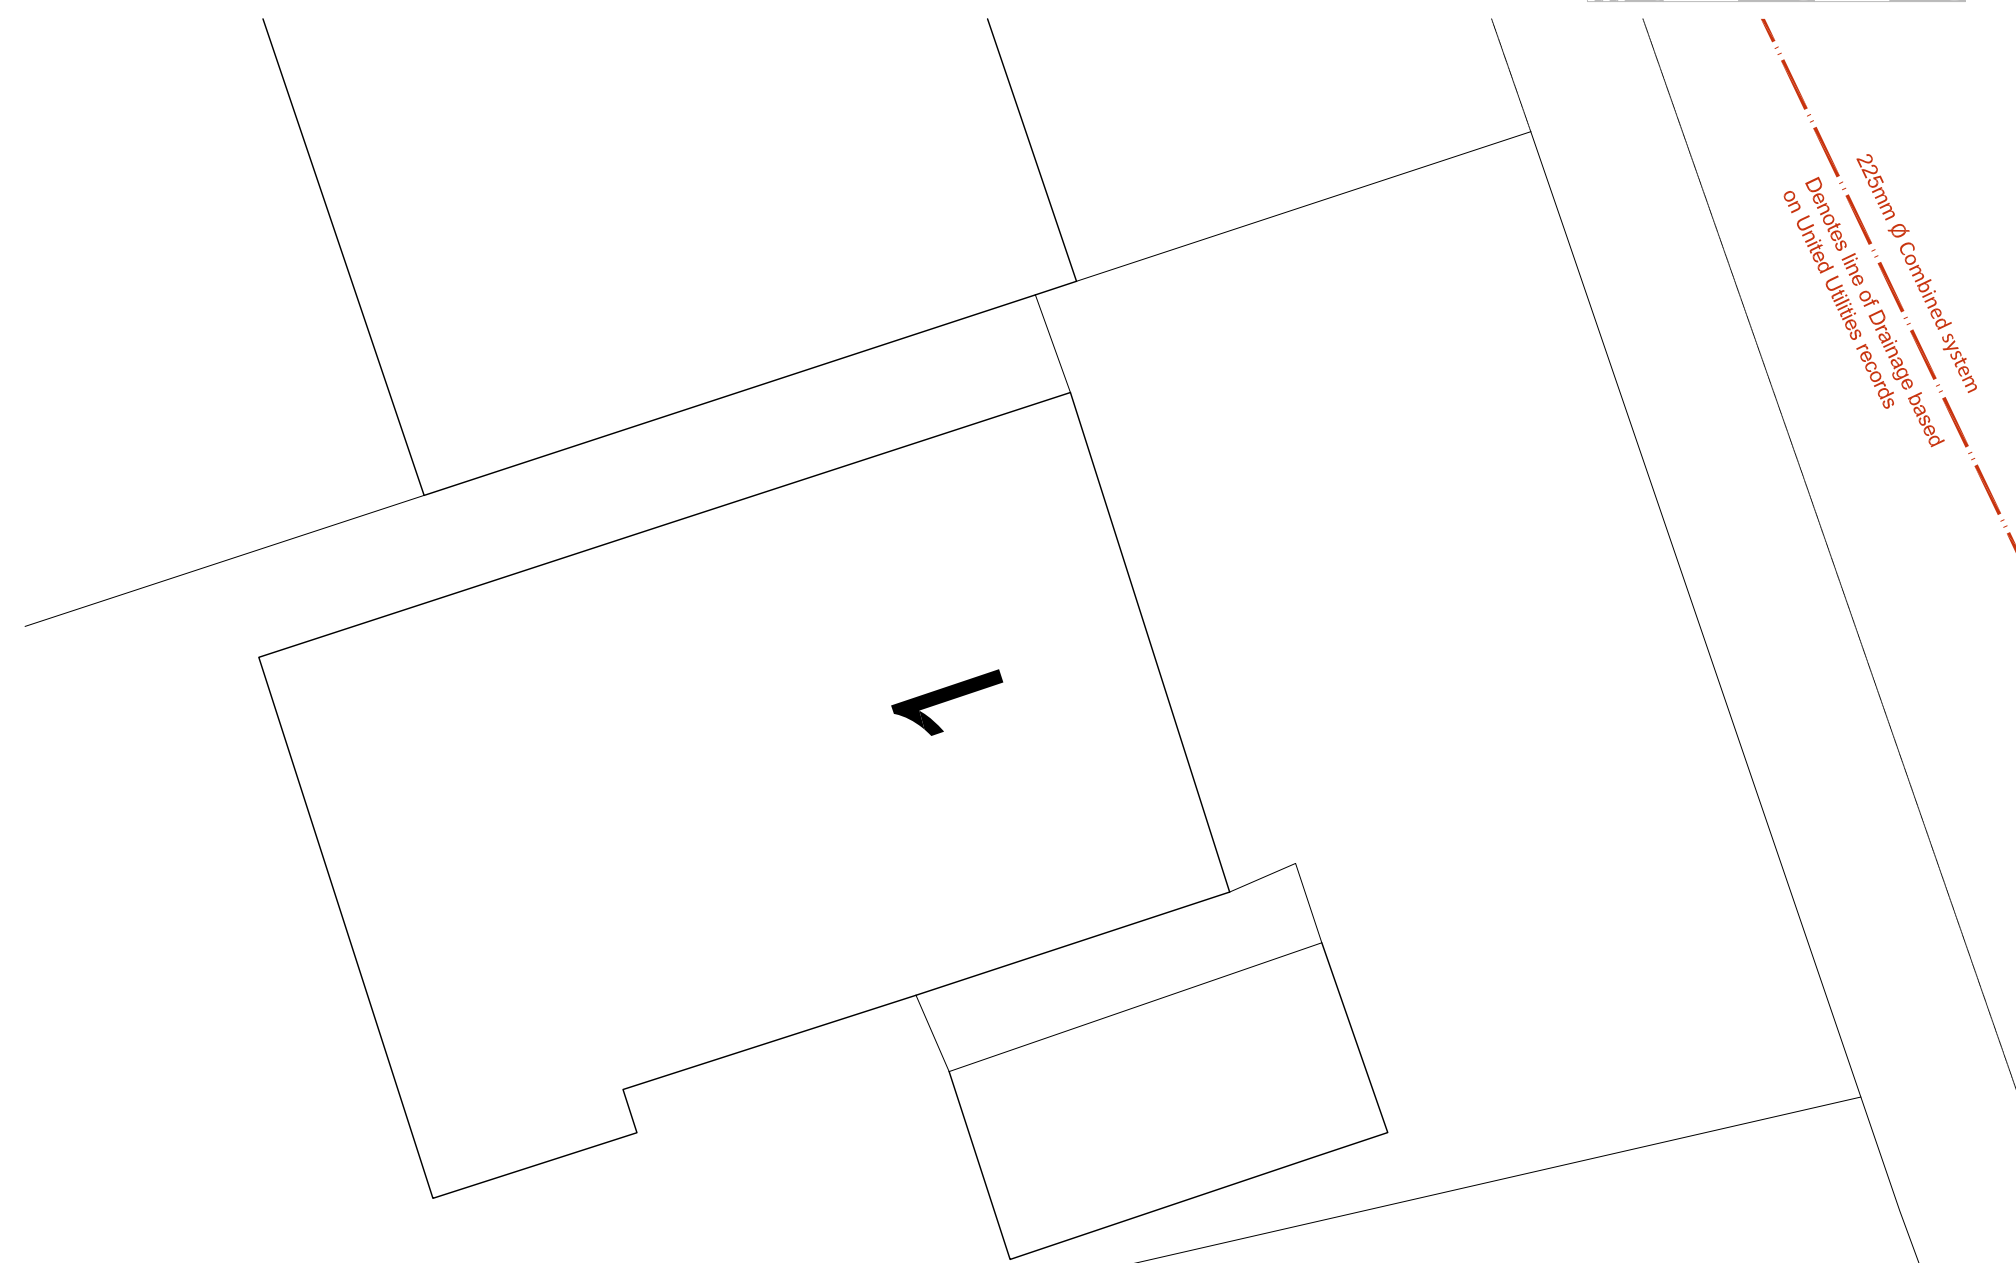


SITE PLAN AS EXISTING
SHOWING ROOF DESIGN scale 1:100

BURNDALE DRIVE

225mm Ø Combined system

Denotes line of Drainage based
on United Utilities records

SCALE 1:100
m 0 1 2 3 4 5

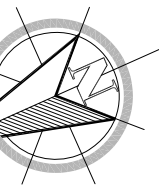

Rev	Description	Drawn	Chk	App	Date
Contact : Stuart Broadhurst Tel: 07783693374					
Client:					
MRS CLAIRE SMITH					
Project Title:					
8 BURNDALE DRIVE					
BURY BL9 8EN					
Drawing Title:					
EXISTING PLANS					
Scale @ A1		Date drawn		Status	
1:50		17.04.2025		Planning	
Drawing no.		Revision			
998-25-01		A			