





PROPOSED FRONT ELEVATION scale 1:100

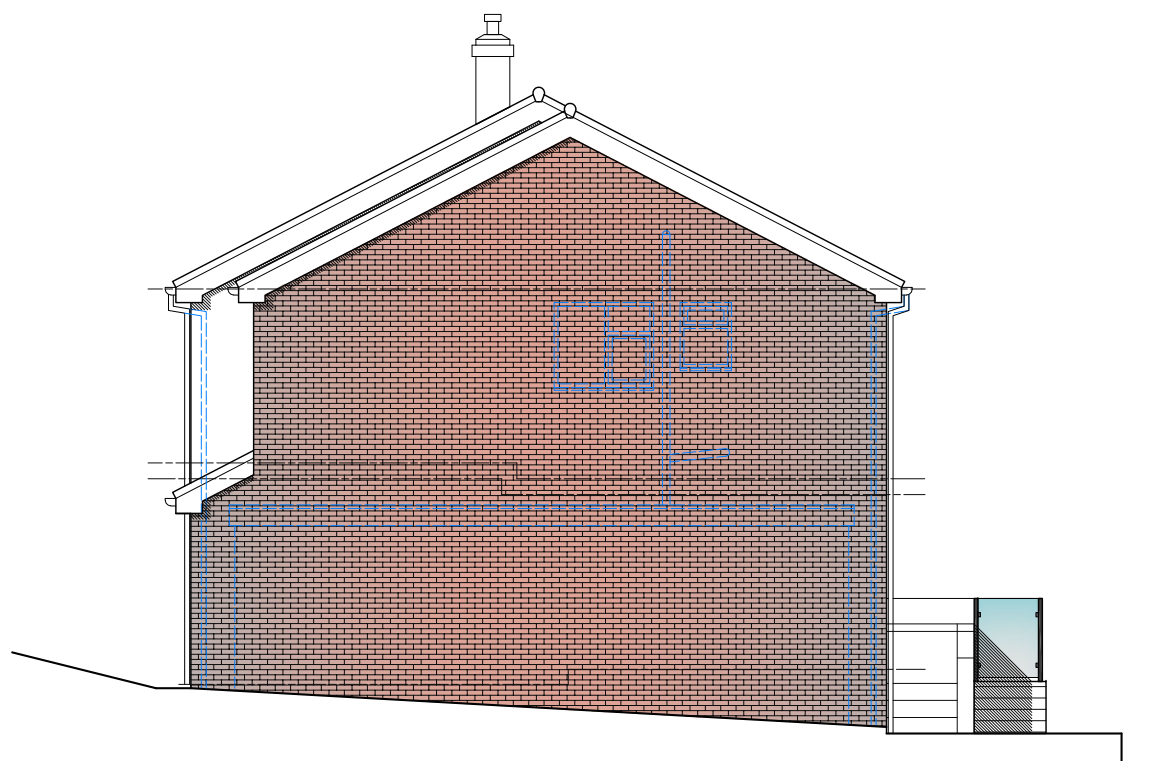

PROPOSED SIDE ELEVATION scale 1:100




PROPOSED REAR ELEVATION scale 1:100

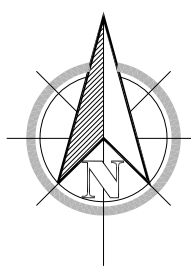


LOCATION PLAN scale 1:1250


Denotes: Curtilage
of Existing dwelling

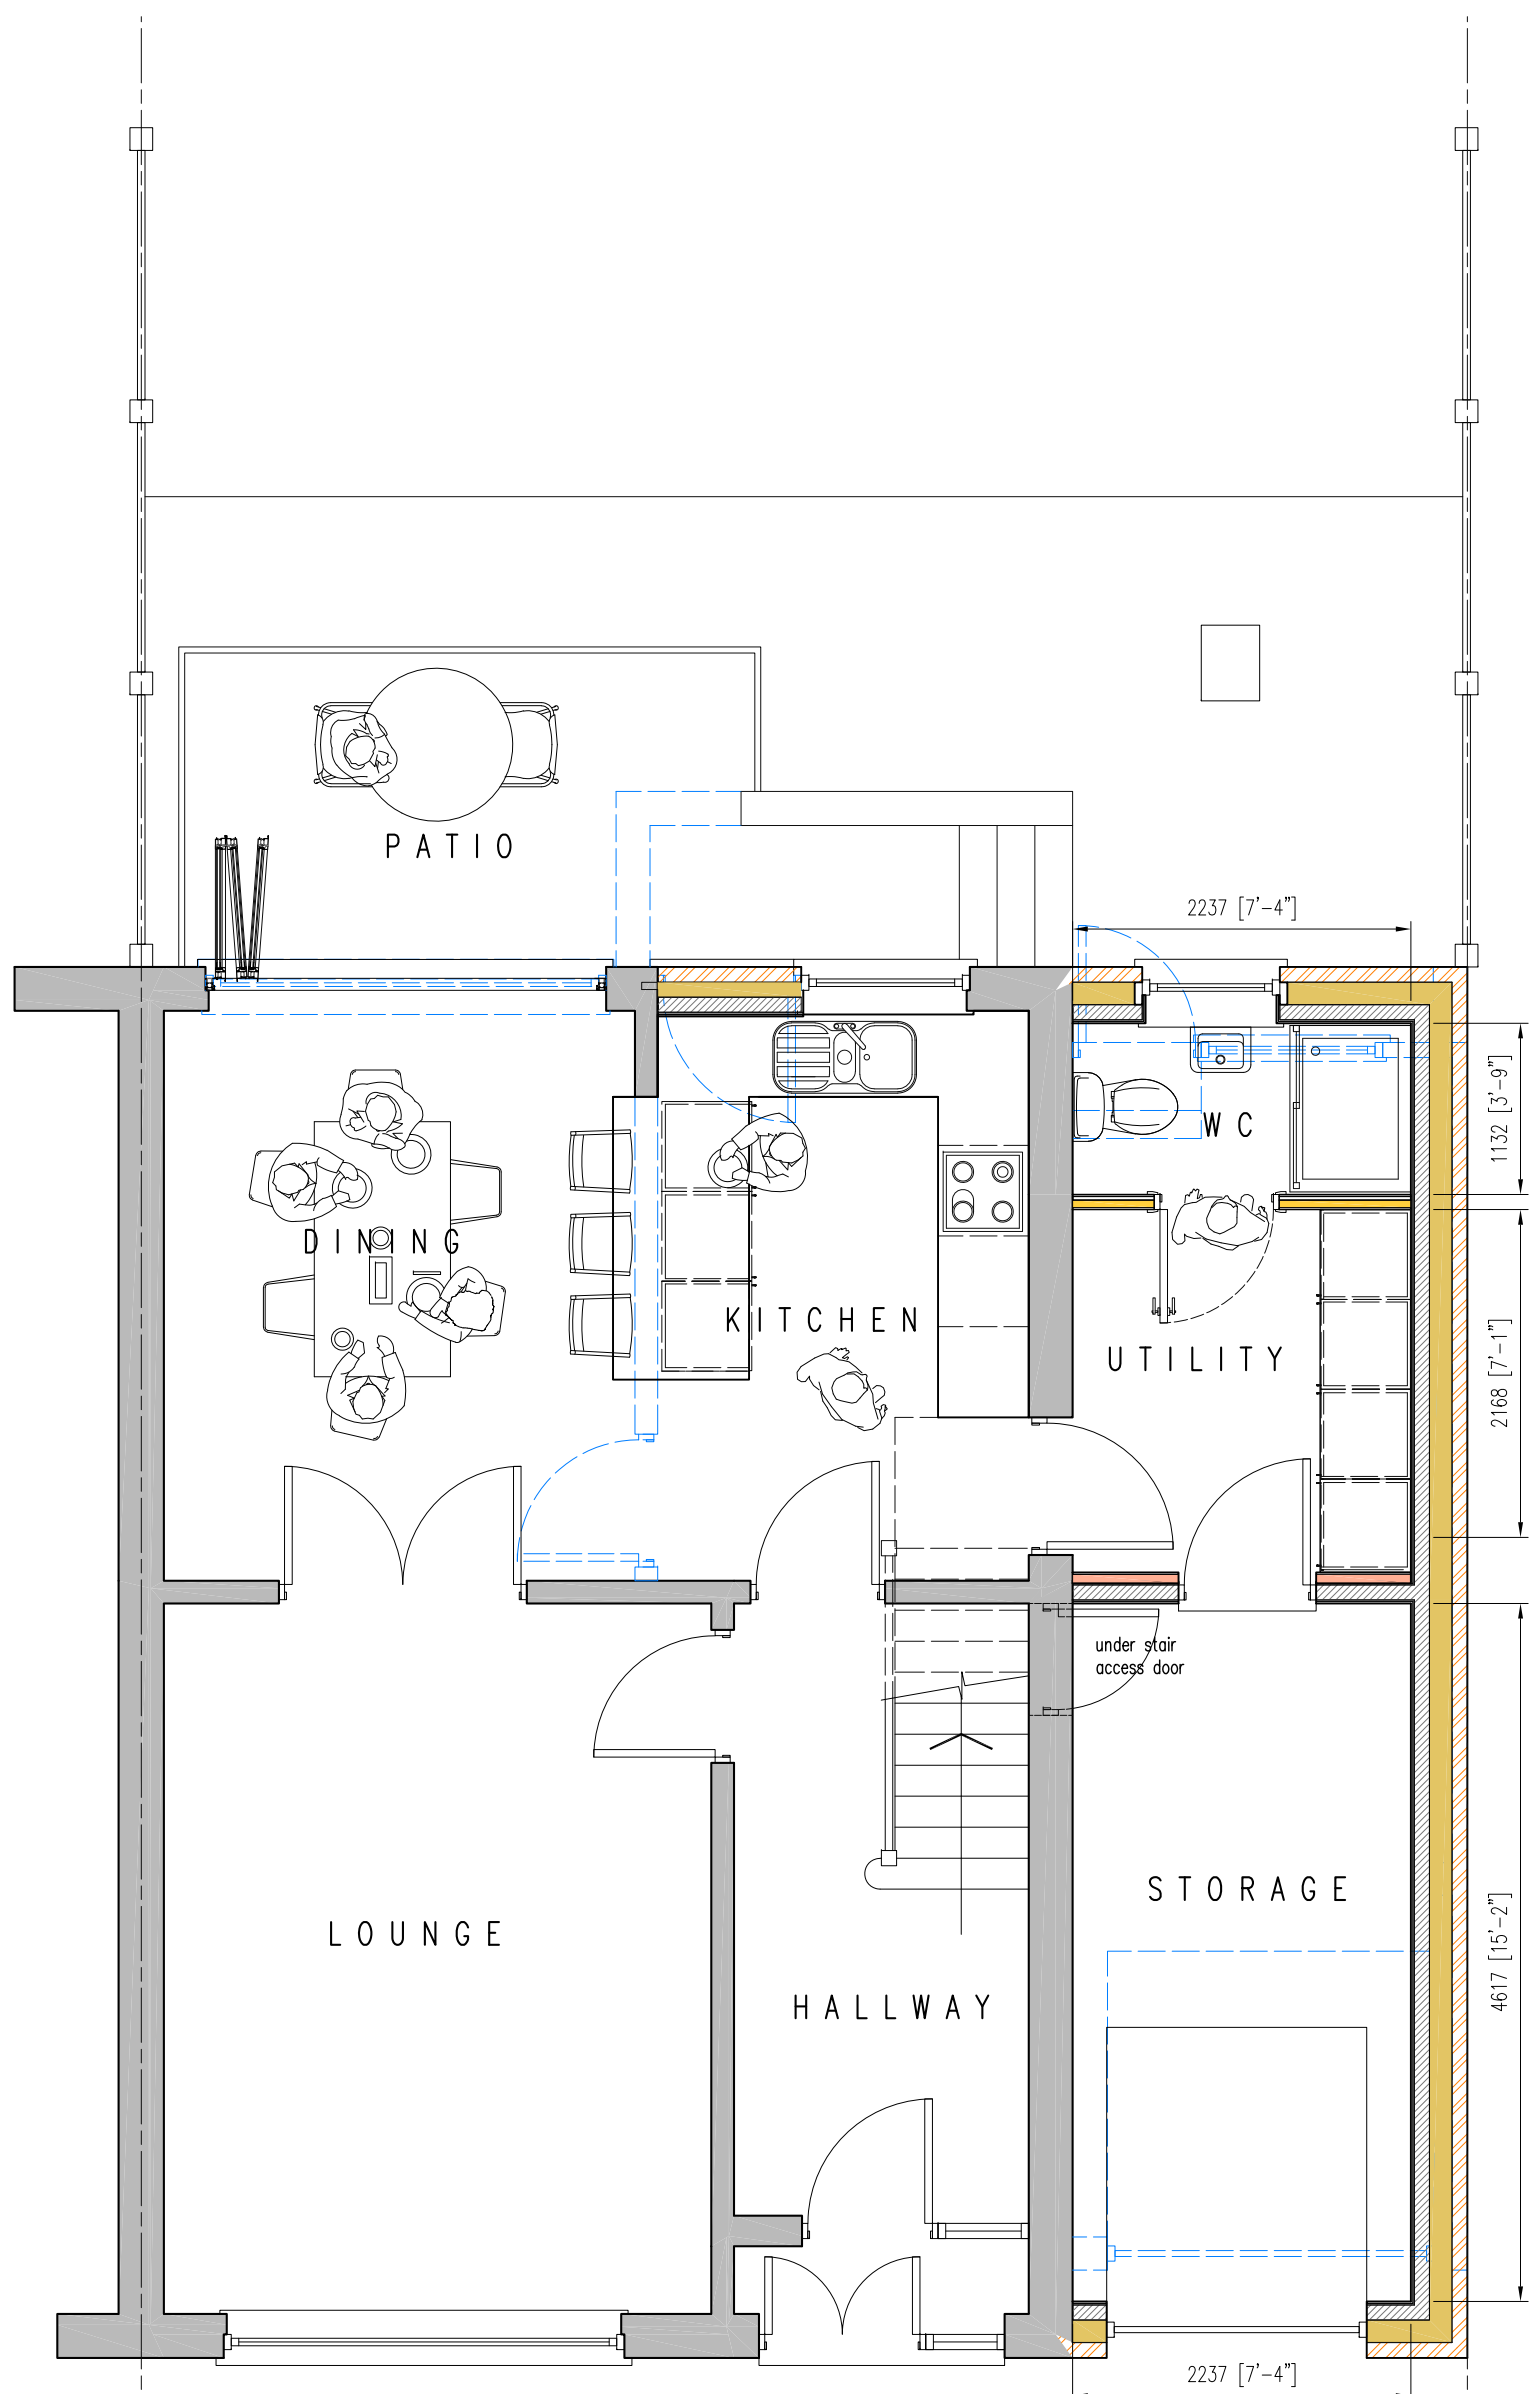

PROPOSED GROUND FLOOR PLAN scale 1:50

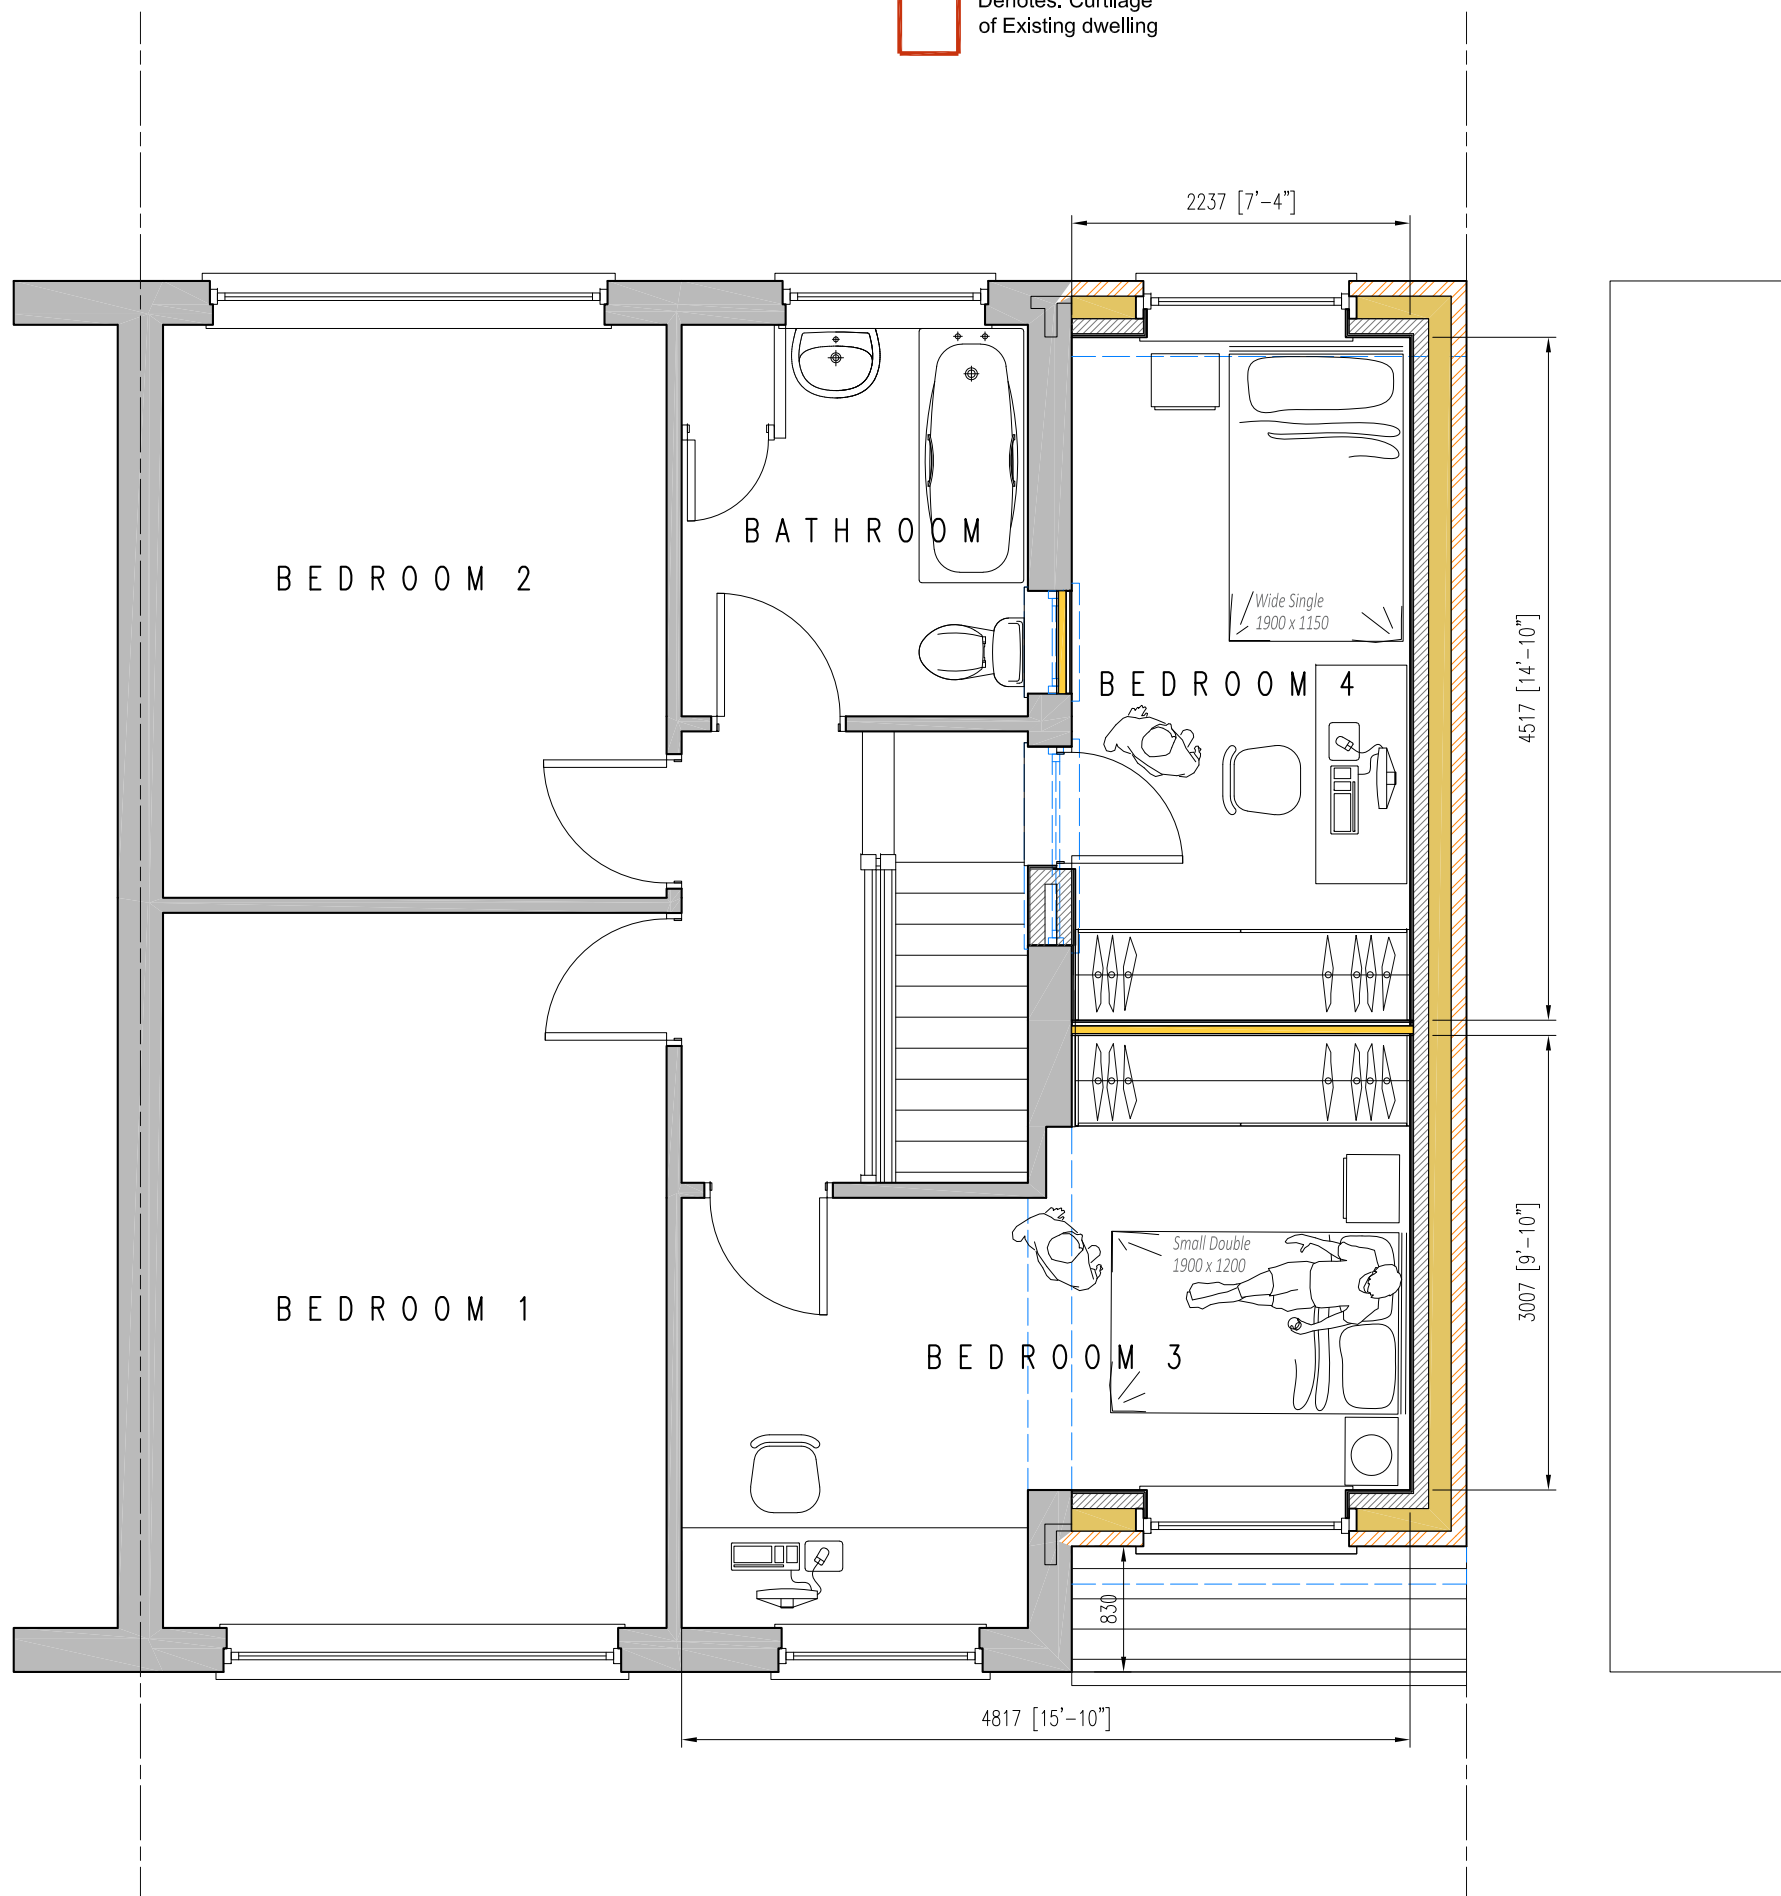

PROPOSED FIRST FLOOR PLAN scale 1:50

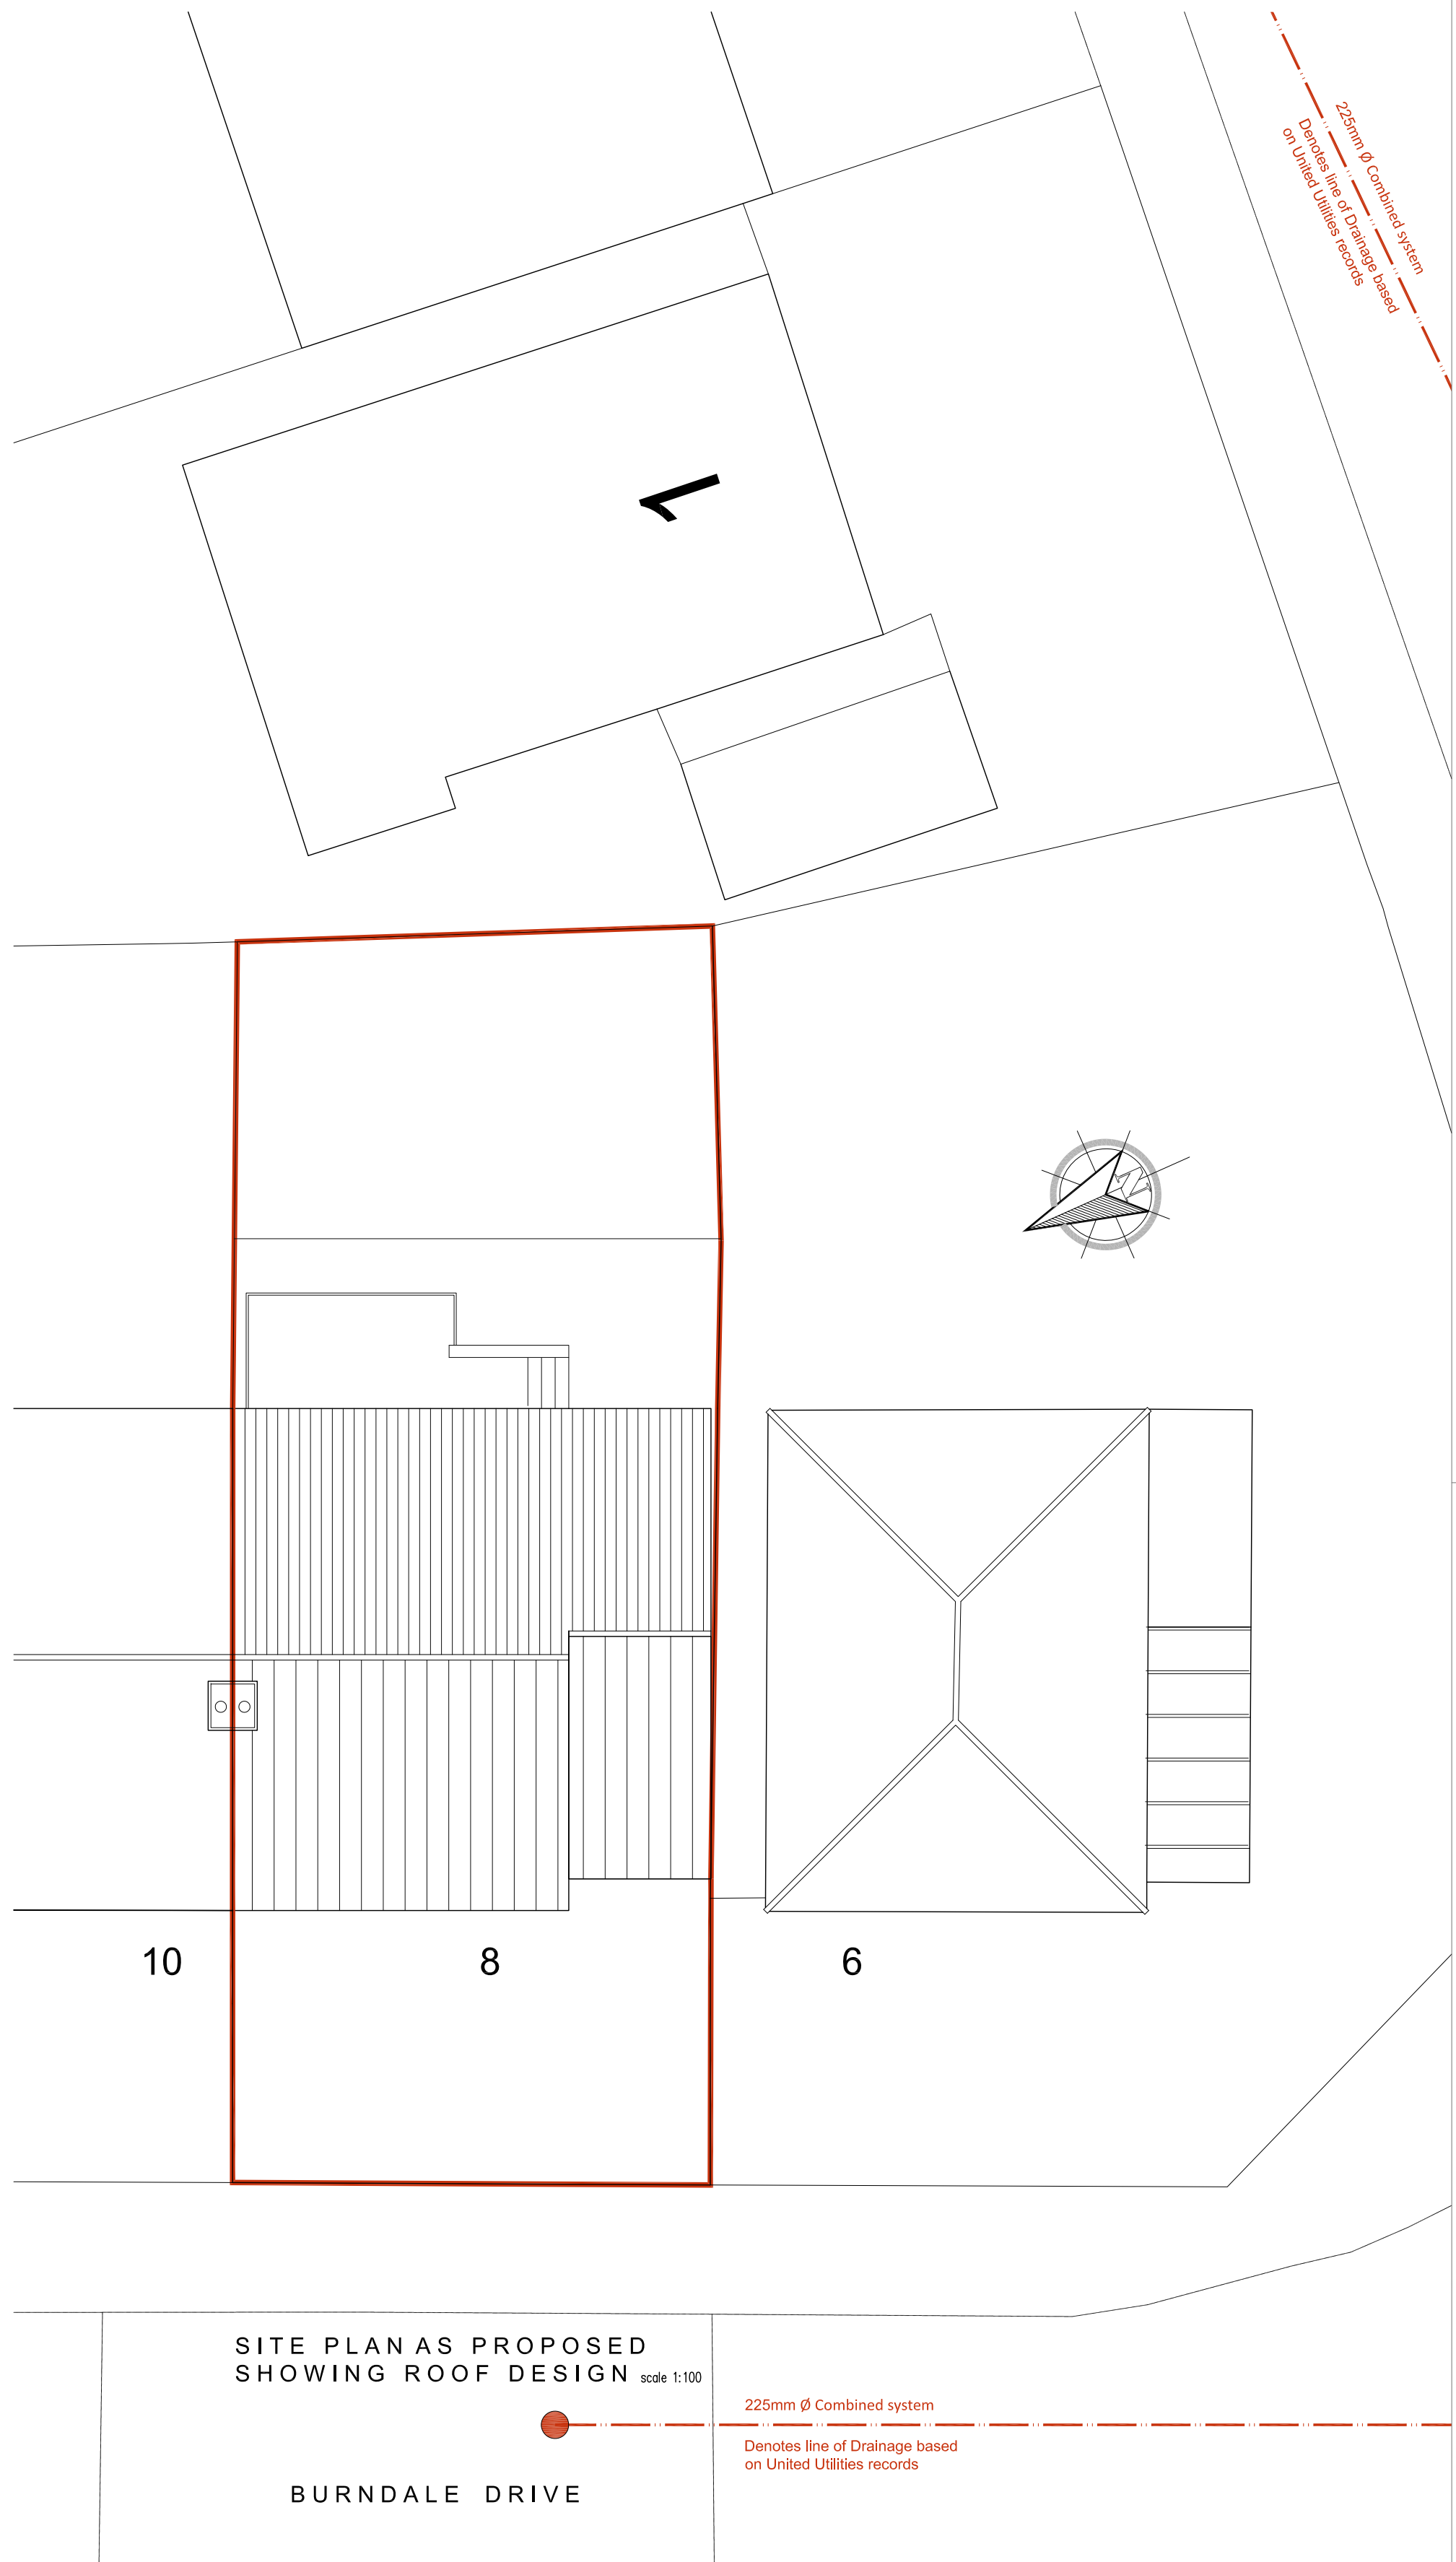

SITE PLAN AS PROPOSED
SHOWING ROOF DESIGN scale 1:100

BURNDAL DRIVE

225mm Ø Combined system
Denotes line of Drainage based
on United Utilities records

SCALE 1:100
m 0 1 2 3 4 5