



LEGEND OF MATERIALS


- 1 Natural Slate Roof to match existing
- 2 Double Glazed PVC u Windows
- 3 Brickwork to match existing
- 4 Velux Rooflights
- 5 New Porch Roof with Timber frame
- 6 PVC u Fascia and Gutters

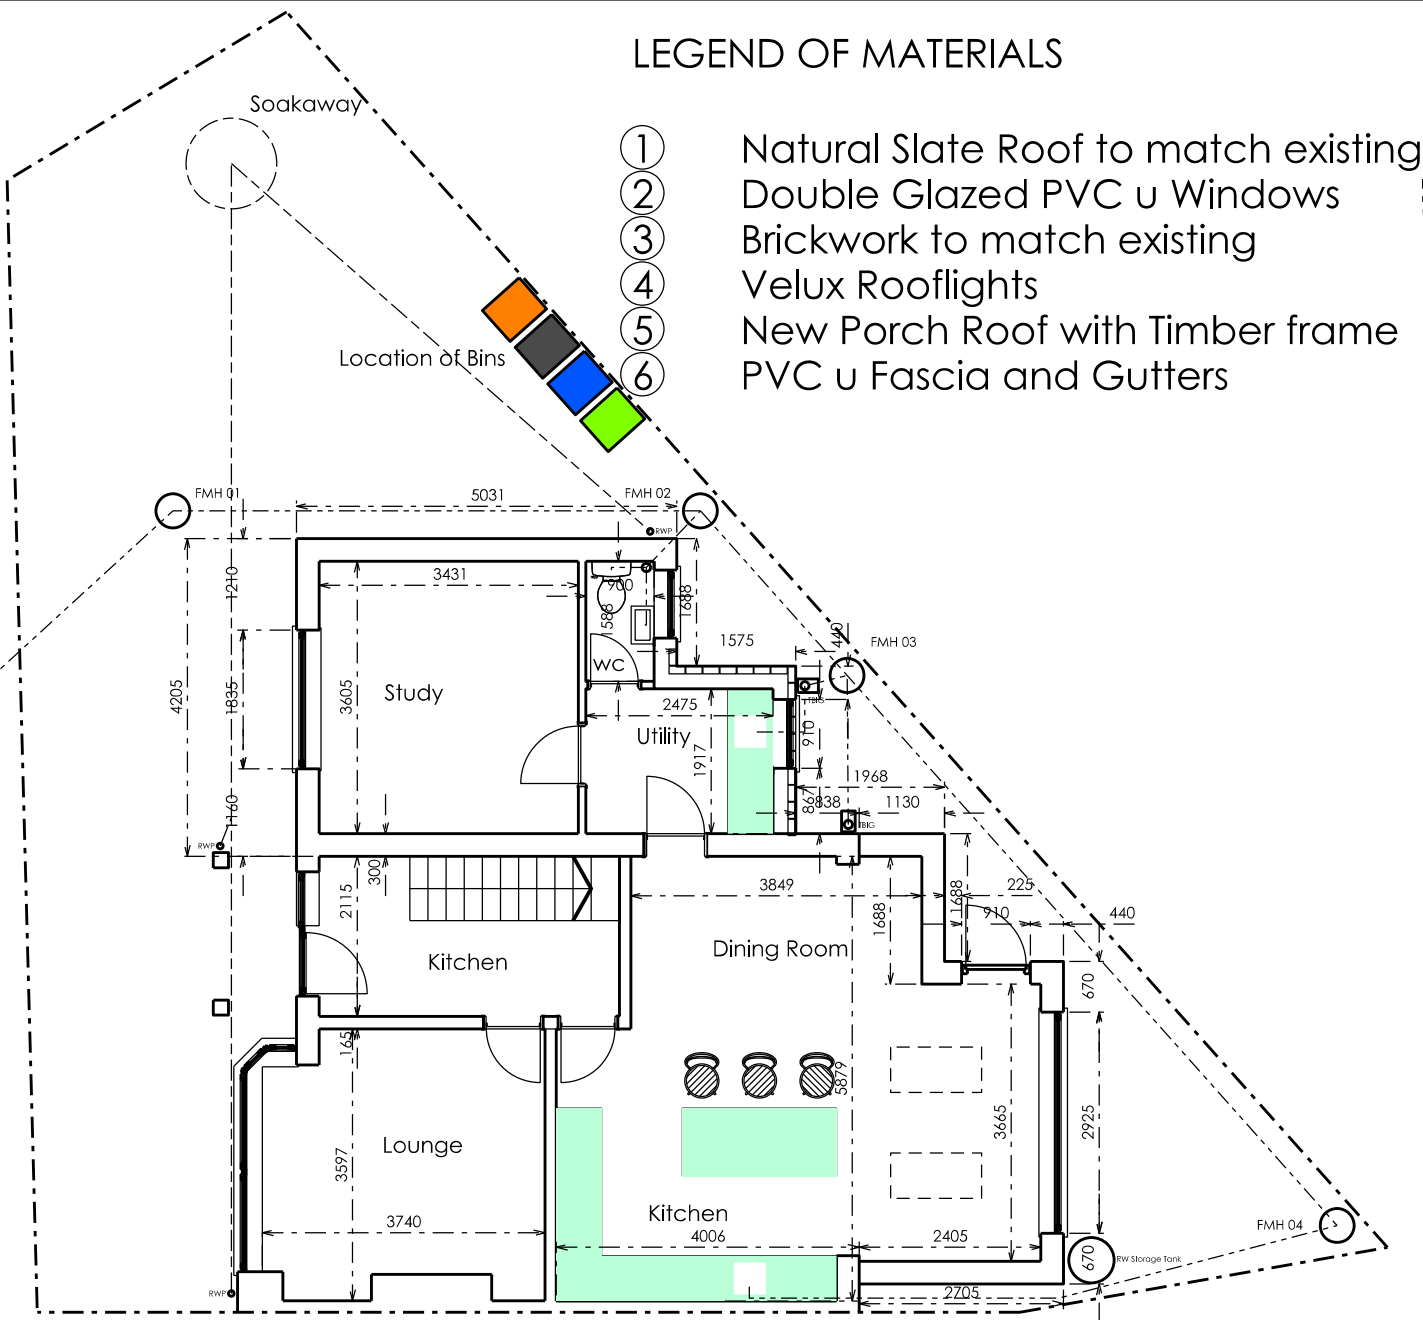


PROPOSED GROUND FLOOR PLAN 1:100

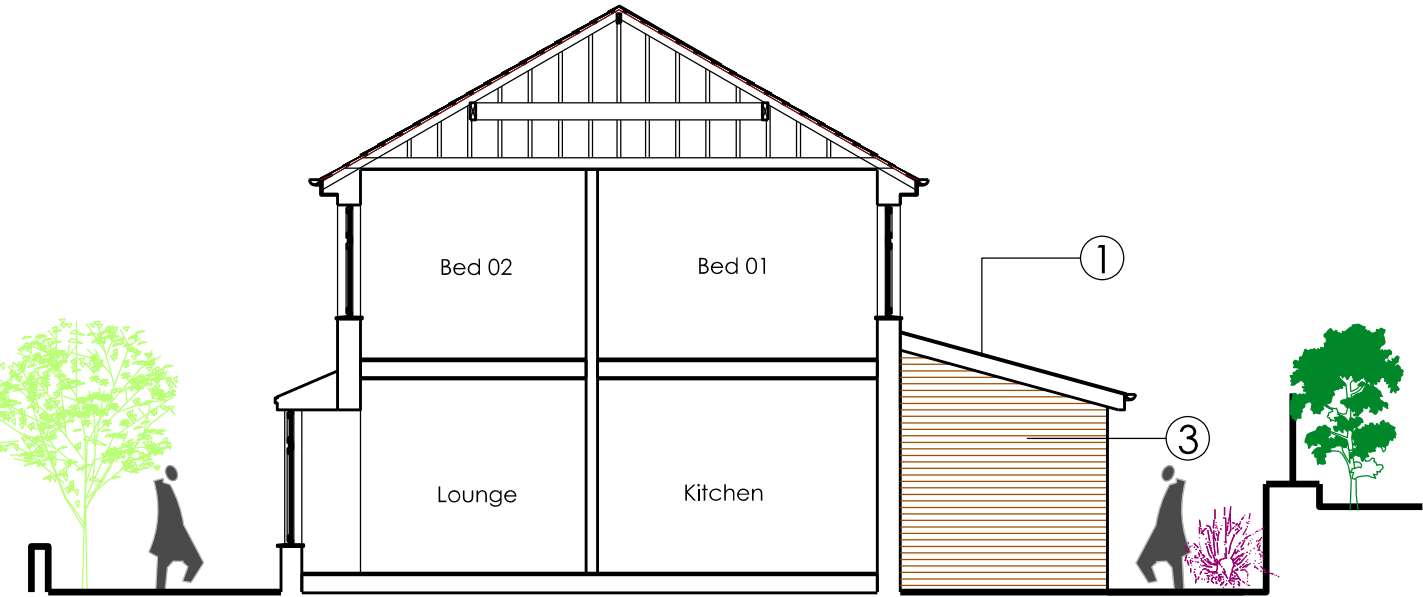

PROPOSED EAST ELEVATION 1:100

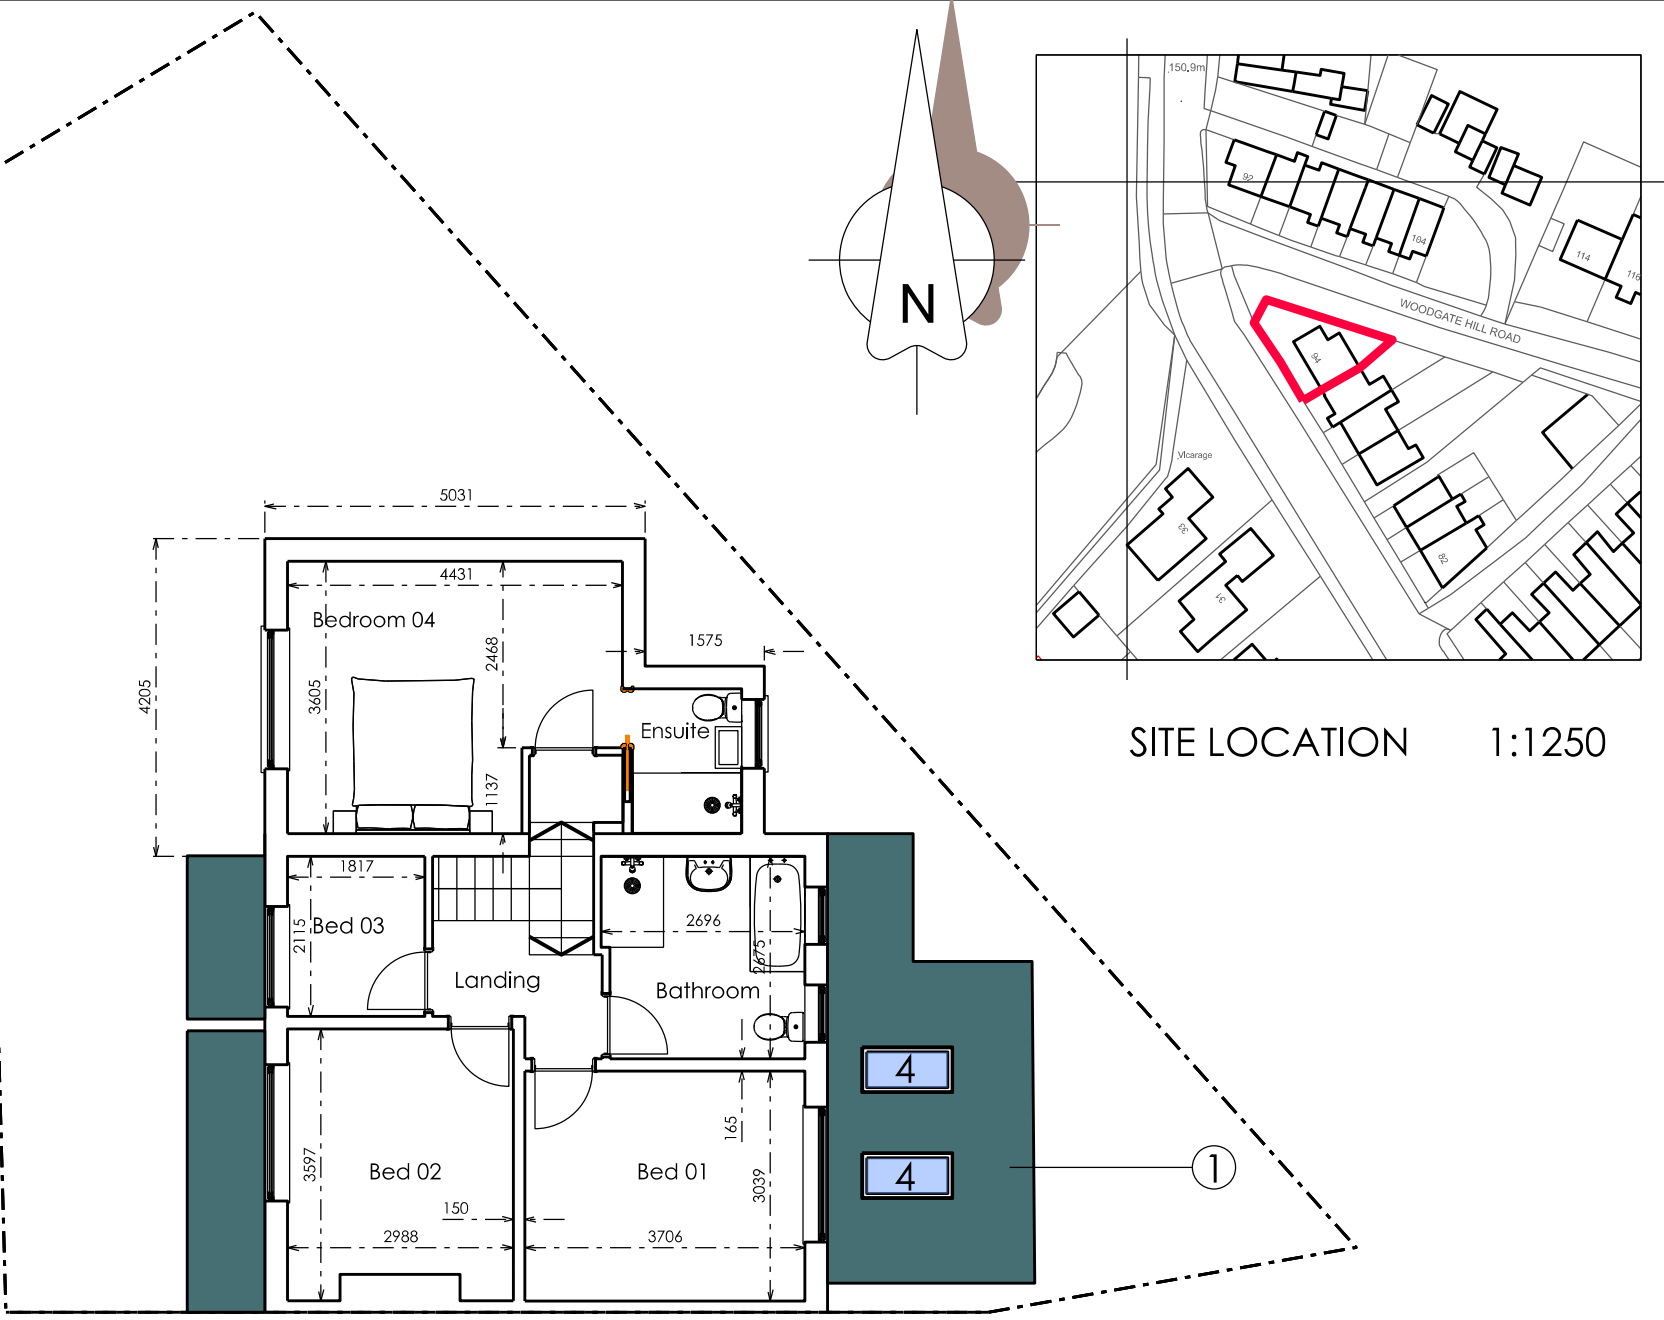

PROPOSED FIRST FLOOR PLAN 1:100

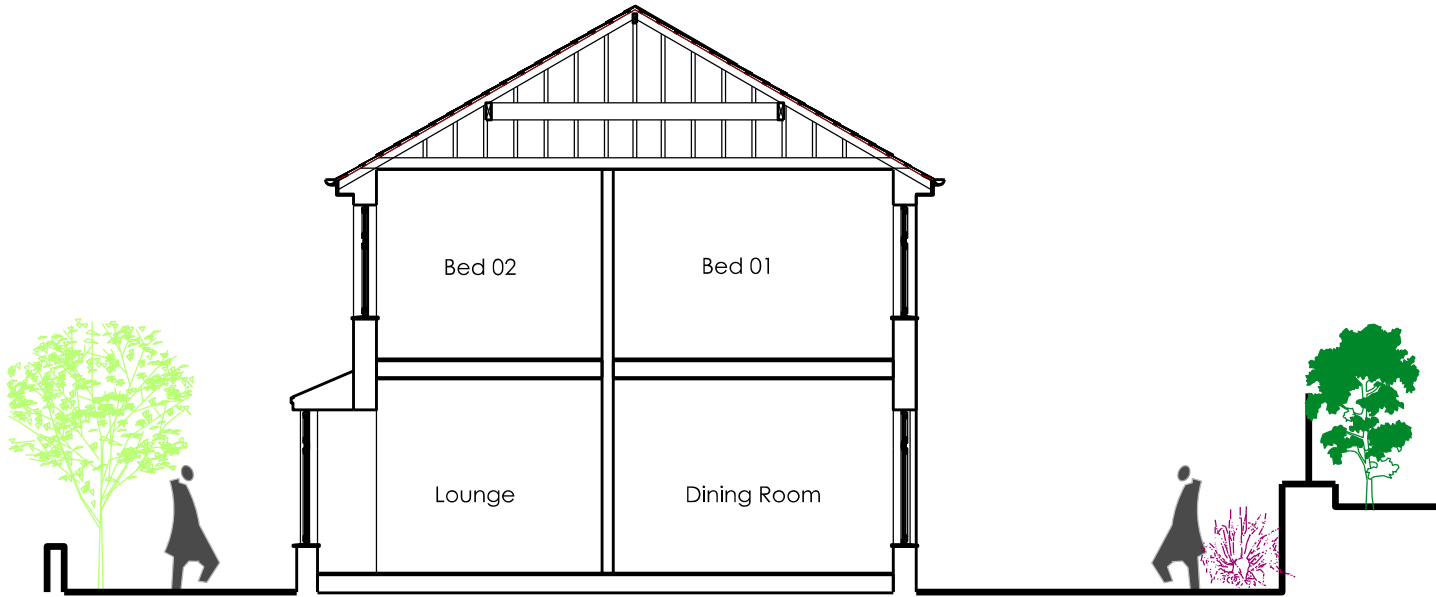

EXISTING EAST ELEVATION 1:100

Revision	Description	By	Date

Revision	Description	By	Date

Notes:
DO NOT SCALE. Use figured dimensions only. The contractor is requested to check all dimensions before the work is out in hand. Copyright of this drawing belongs solely to SCA Ltd. This drawing must only be used for the purpose for which it is supplied and its contents must not be reproduced for any purpose without written permission. Areas indicated, or areas calculated from this drawing should be used for valuation purposes or as the basis for development contracts. SCA is a limited company registered in England and Wales, Number 7428841



Drawn	SC
Date	June 2021
Checked	SC
Date	June 2021
Scale	1:1250 & 1:100 @ A3
Status	Planning

Project	Alterations and Extension to 94 Castle Hill Road, Bury, BL9 7RW
Drg Title	Site Location, Proposed Ground and First Floor Plans and Proposed Elevations
Drg No	SC2021-250-L(-O)007 Rev A