

© This Drawing & Design is the copyright of TM Architecture Ltd and should not be reproduced without written consent.

Contractors are to check all levels & dimensions on site prior to site works commencing & report discrepancies to the Designers.

DO NOT SCALE FROM THIS DRAWING


PLANNING



Scale Bar 1:50 @ A1



Existing Rear Elevation
Scale 1 : 50

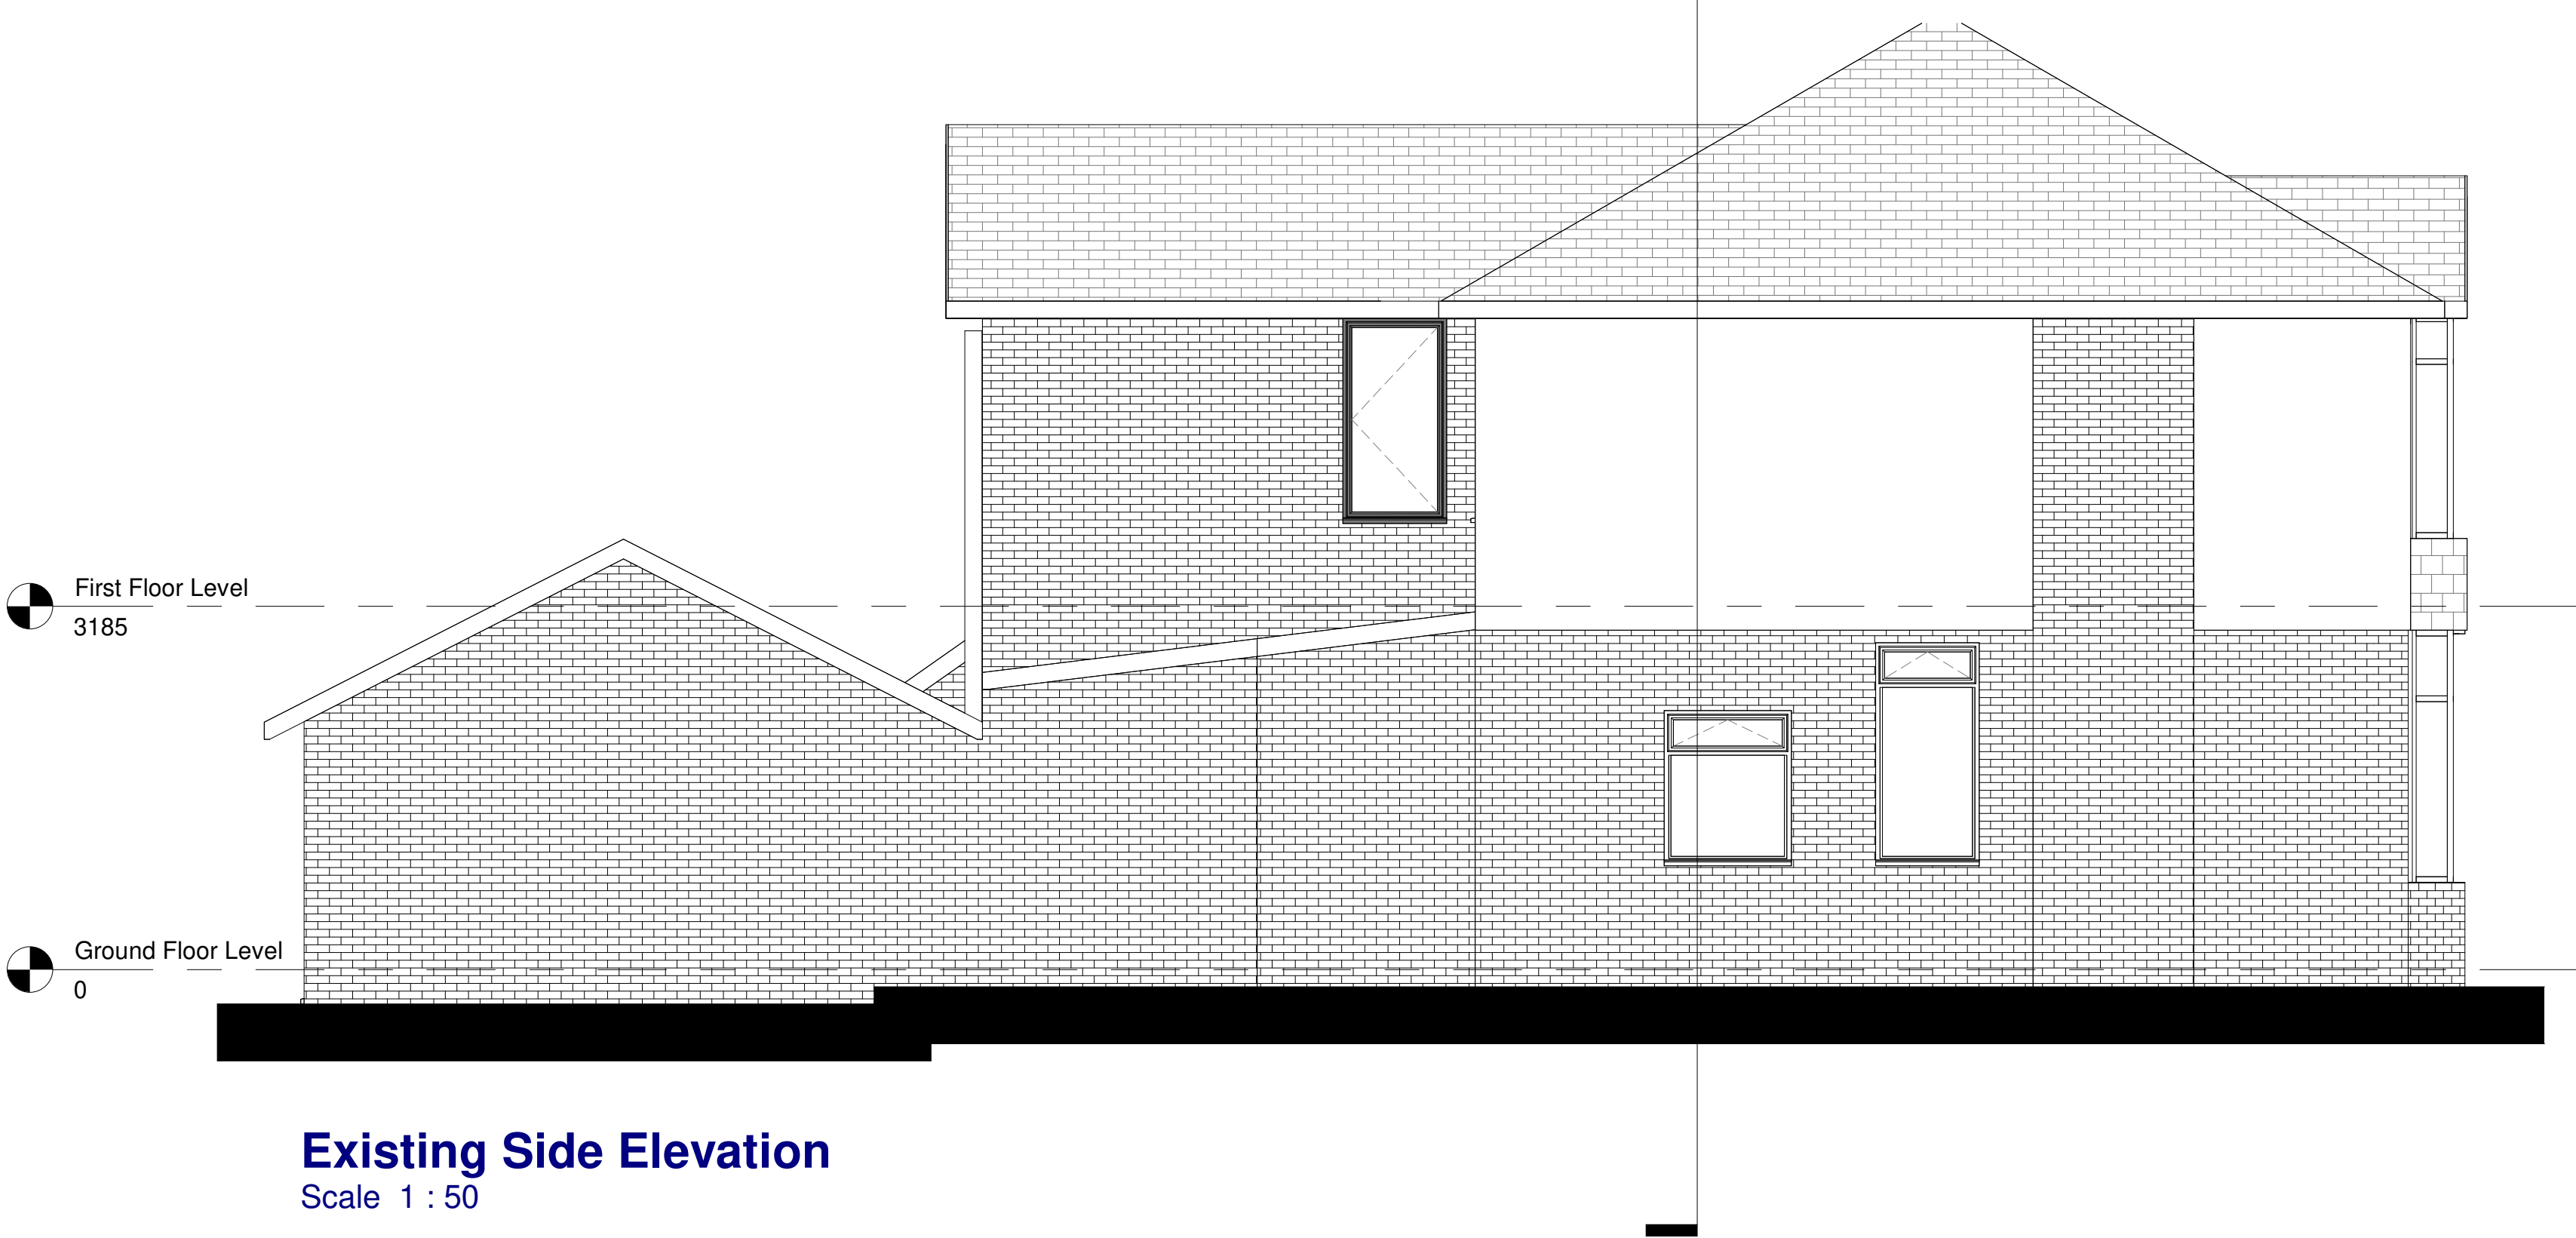

Existing Side Elevation
Scale 1 : 50

Rev	Description	TM by	TM Chk by	24.06.25 Date
A	Elevation names amended	TM	TM	24.06.25
Project: Residential Extension				
56 Starling Road				
Title: Existing Elevations Sheet 2				
Client: Mr M Nowick				
Drawn By: TM Checked By: TM on June 2025				
Original Size: A1 Project Number: TMA-1177				
Drawing Number: B1-ZZ-DR-A-0821 REV A				