

Copyright in **all** documents and drawings prepared by the Surveyor and any works executed from those documents and drawings shall, unless otherwise agreed, remain the property of the designer and must not be reproduced by, lent or disclosed to, a third party without the written consent of Zach Thorp.

All dimensions are to be checked on site and any discrepancies to be referred to Zach Thorp before proceeding.

A discrepancies between information shown on the drawings and the information in the specification to be referred to the architect prior to proceeding.


Position of existing drain runs to be confirmed prior to proceeding and drains checked as necessary.

All relevant boundary positions are to be checked prior to proceeding


01

Proposed Ground Floor Plan

Scale 1:50

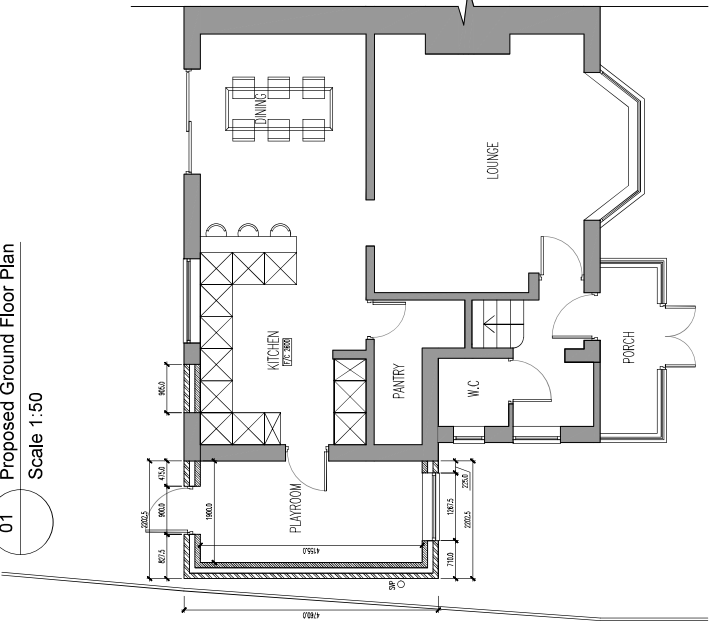

03 Proposed Roof Plan
Scale 1:50

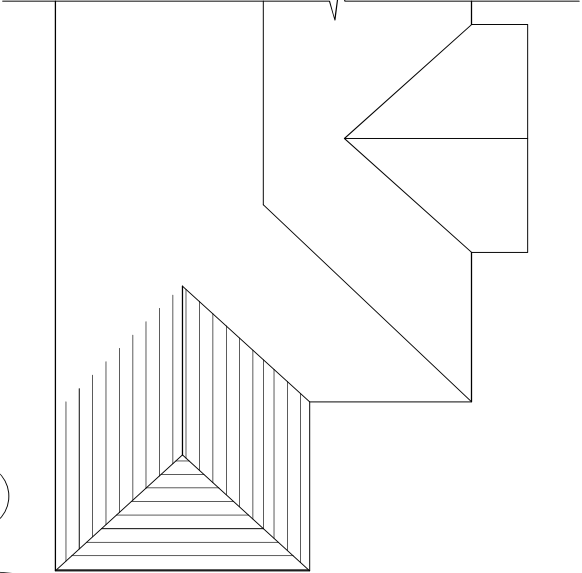

Rev	Description	Date	By	CHK
Status ☐ Pending ☐ In Use ☐ Construction ☒ All Sells				
Purpose for Issue Client Daniela McGowan 26 Danesmill  Prestwich				
Contract Proposed Double Storey Side Extension				
Drawing Proposed Plans BR				
Drawing No. 2722-195-04 Revision / Scale 1:50 Date 150 7/17/22				
Drawn Checked ZTT ZTT				