




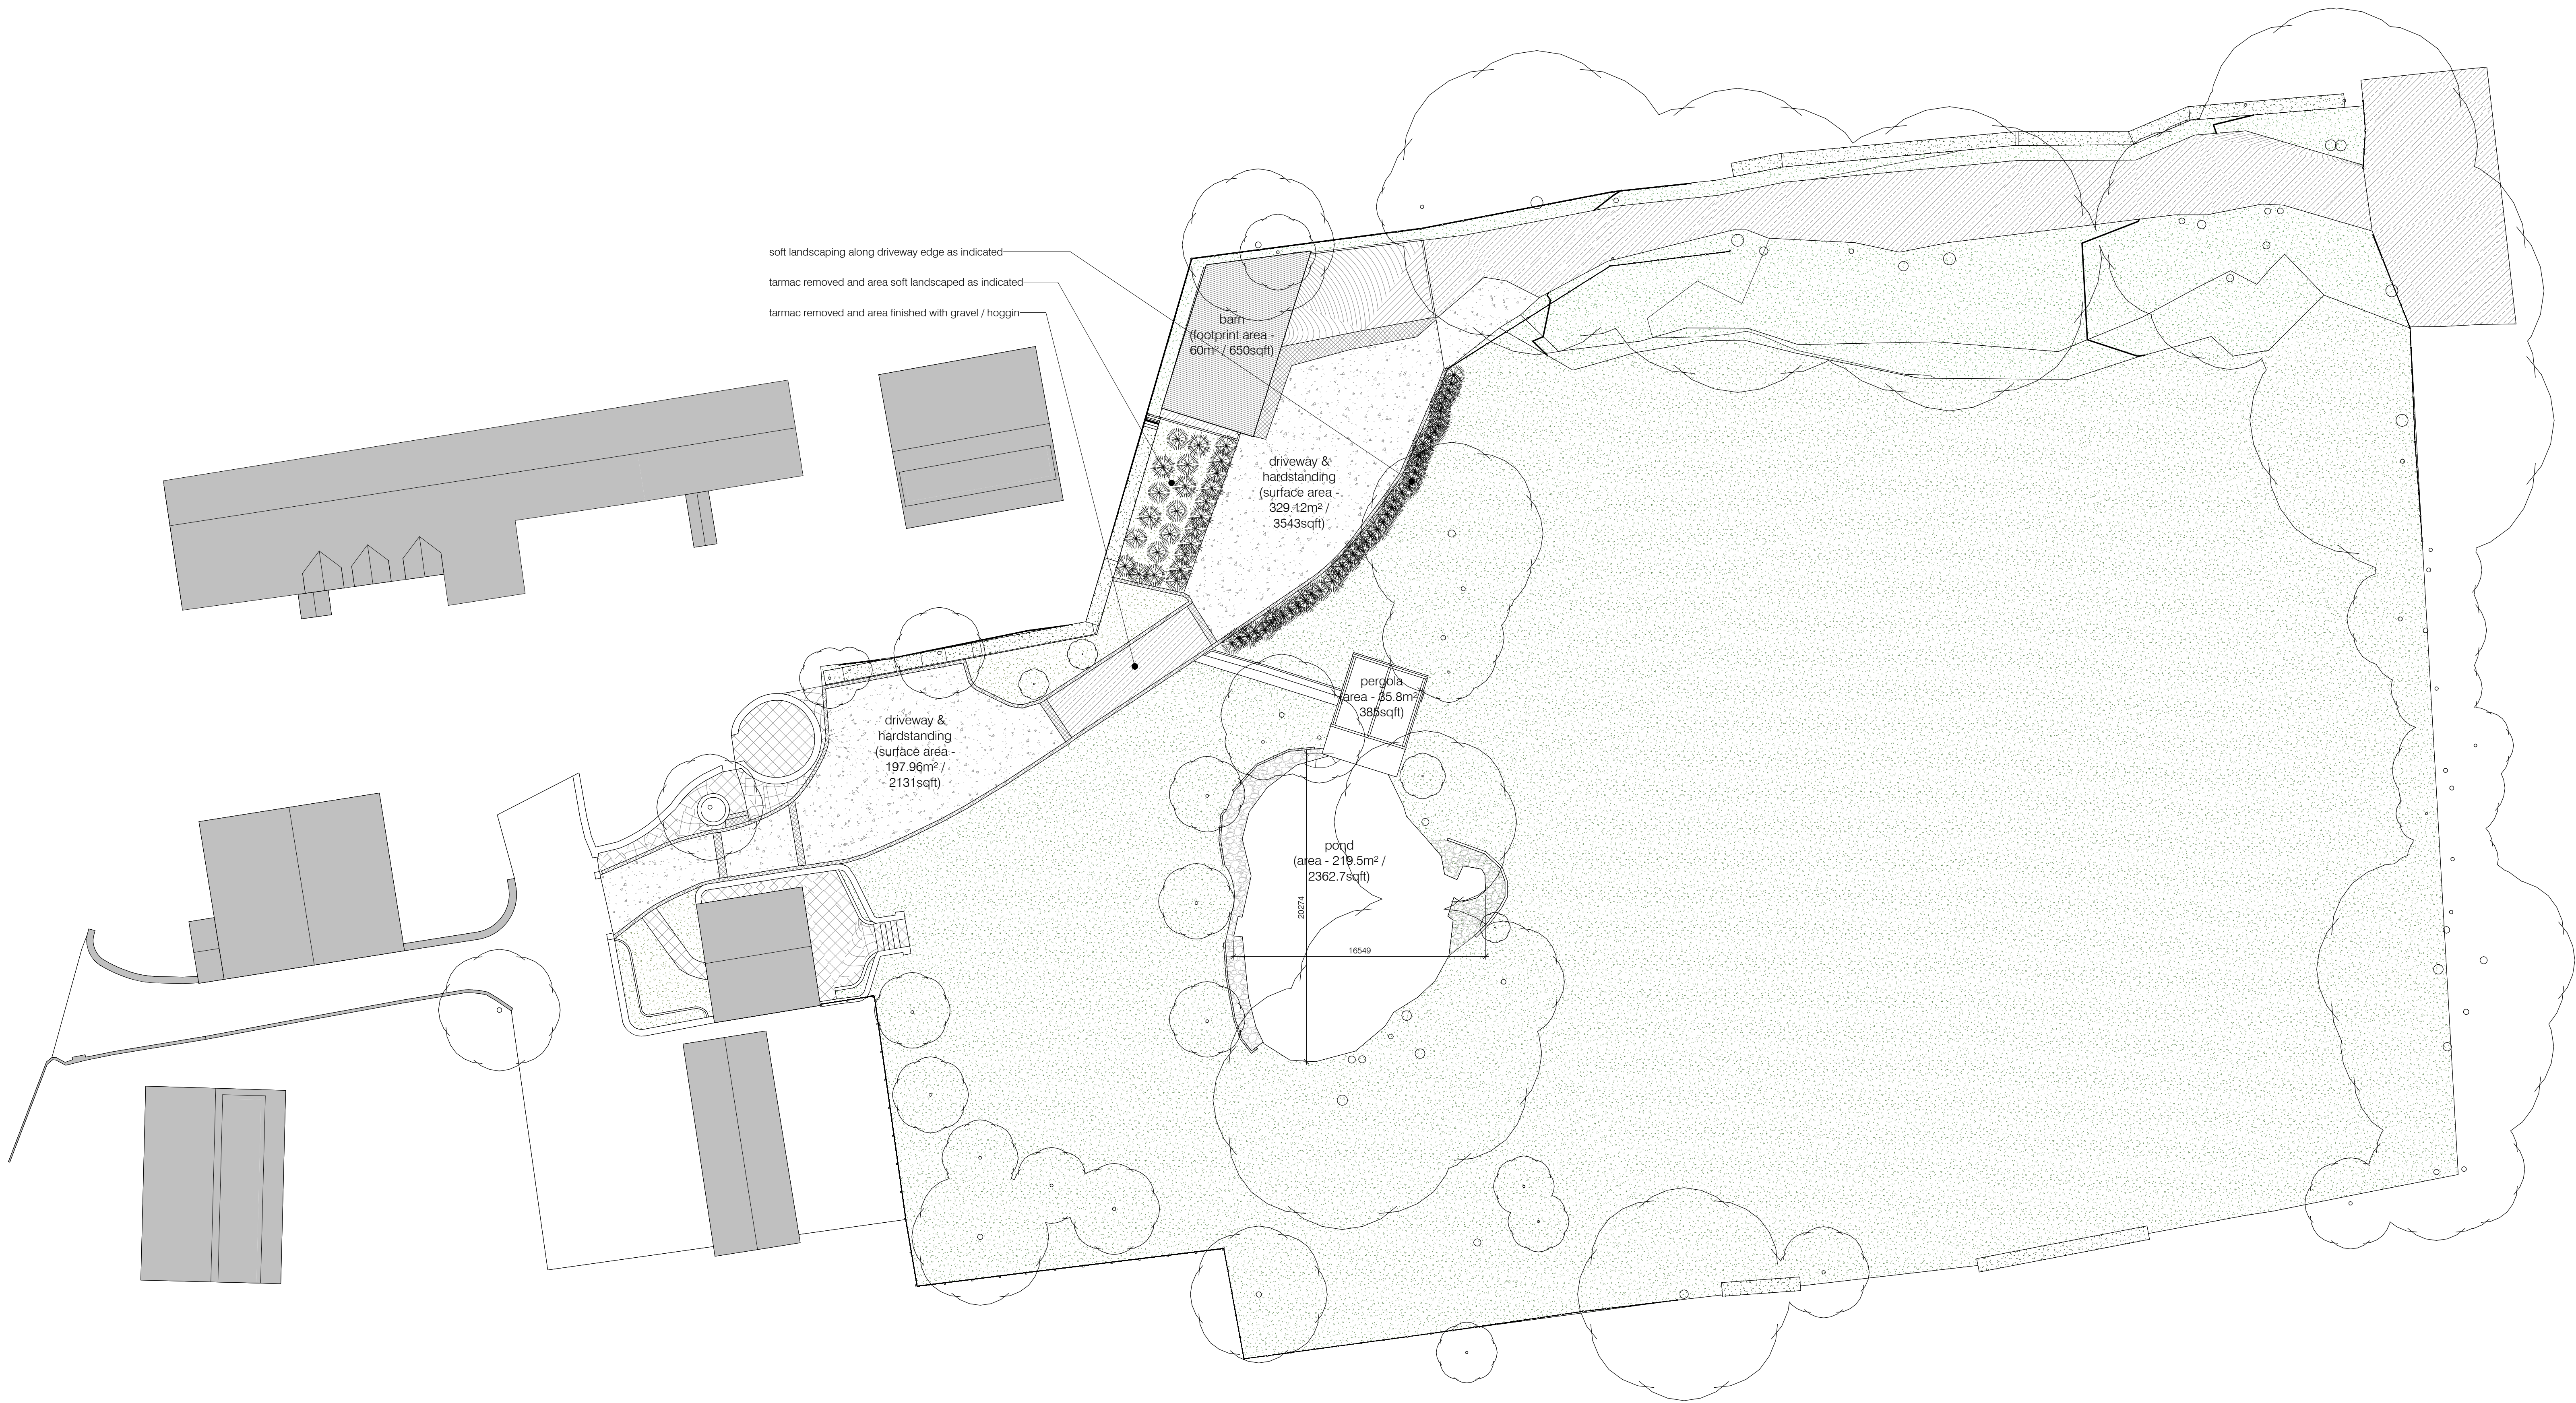


site surface finishes key:

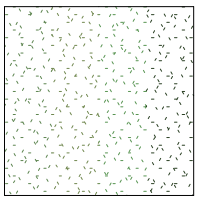


grass / lawn / wildflowers / hedge

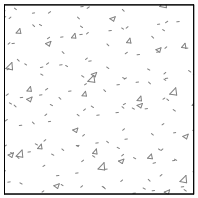


dark grey asphalt

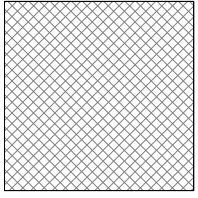


stone setts

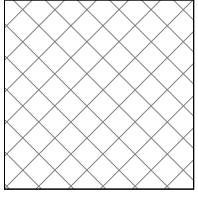


stone paving

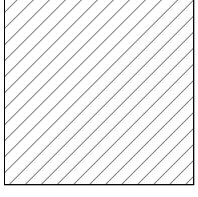

concrete

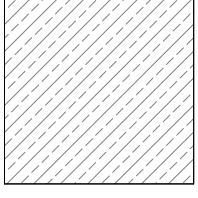

unmade / loose stone topping / hoggin

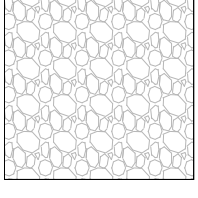

landscaping stones

notes:

refer to drawing 25003-A108 (barn plans & elevations) for details of current barn structure

refer to drawing 25003-A109 (existing pergola plans & elevations) for details of existing pergola structure

proposed site plan
1 : 200

client

M. Cullen

drawing title

proposed site plan

project

Cragg Farm, Summerseat

project no. 25003 drawing no. A105 scale 1:200 @ a0

drawn by kln stage planning

date 12.09.25

rev A