




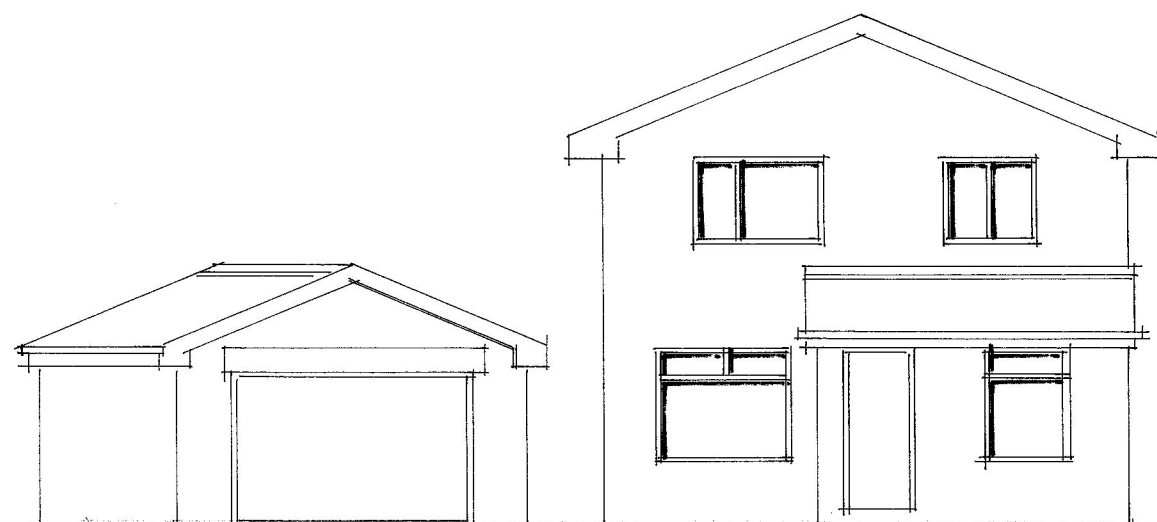


EXISTING FRONT ELEVATION

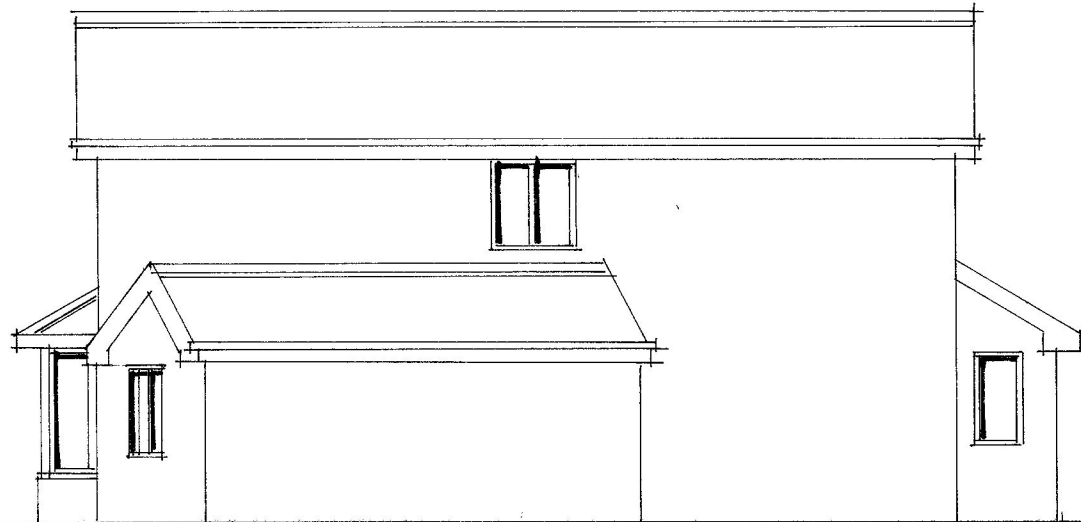

EXISTING SIDE ELEVATION

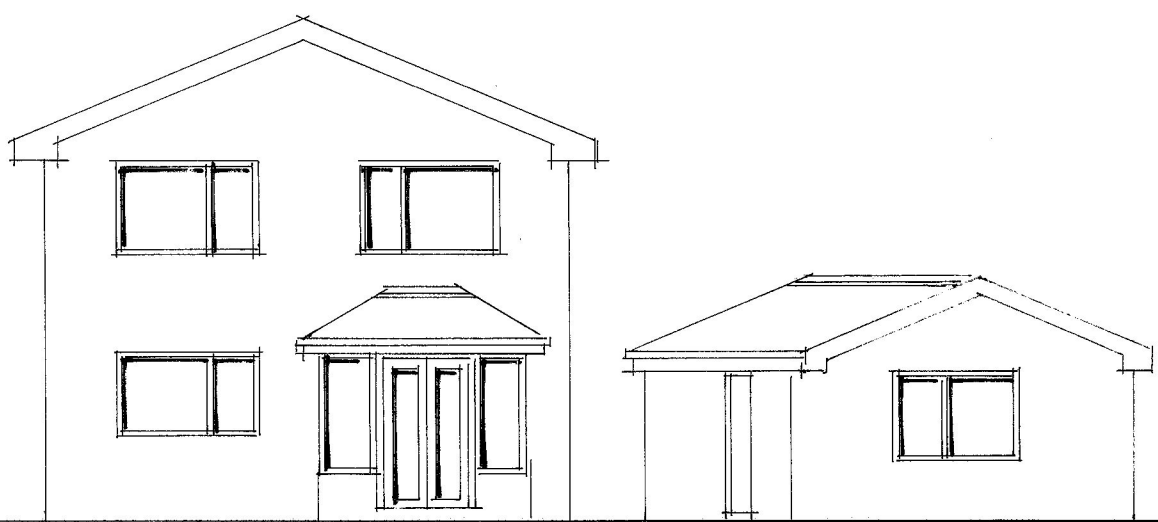


EXISTING REAR ELEVATION

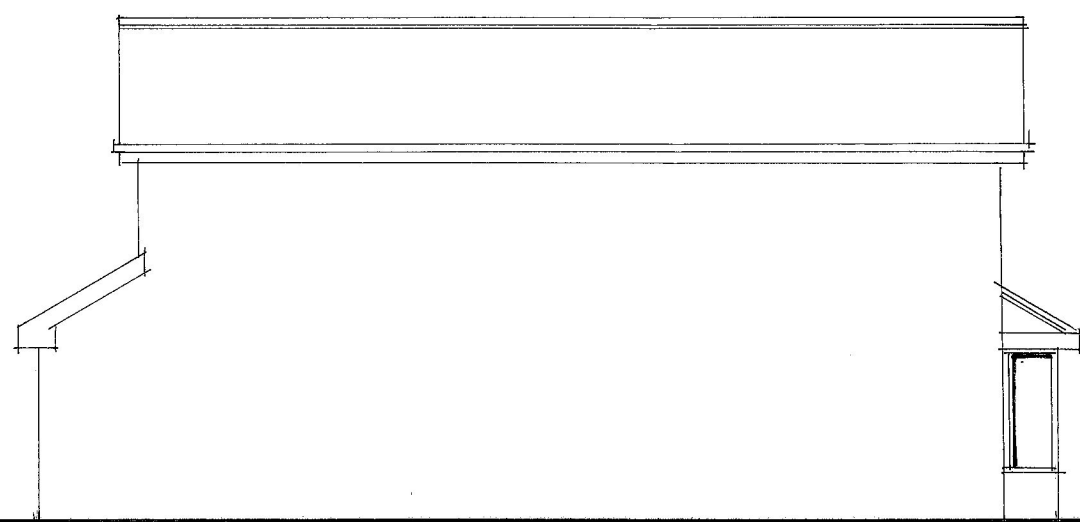

EXISTING SIDE ELEVATION




PROPOSED FRONT ELEVATION

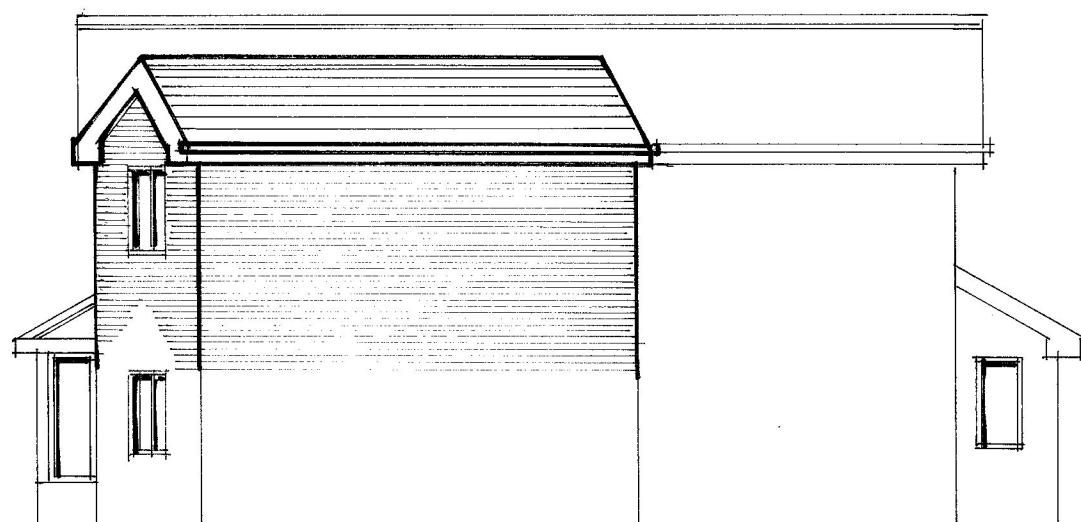


PROPOSED SIDE ELEVATION




PROPOSED REAR ELEVATION

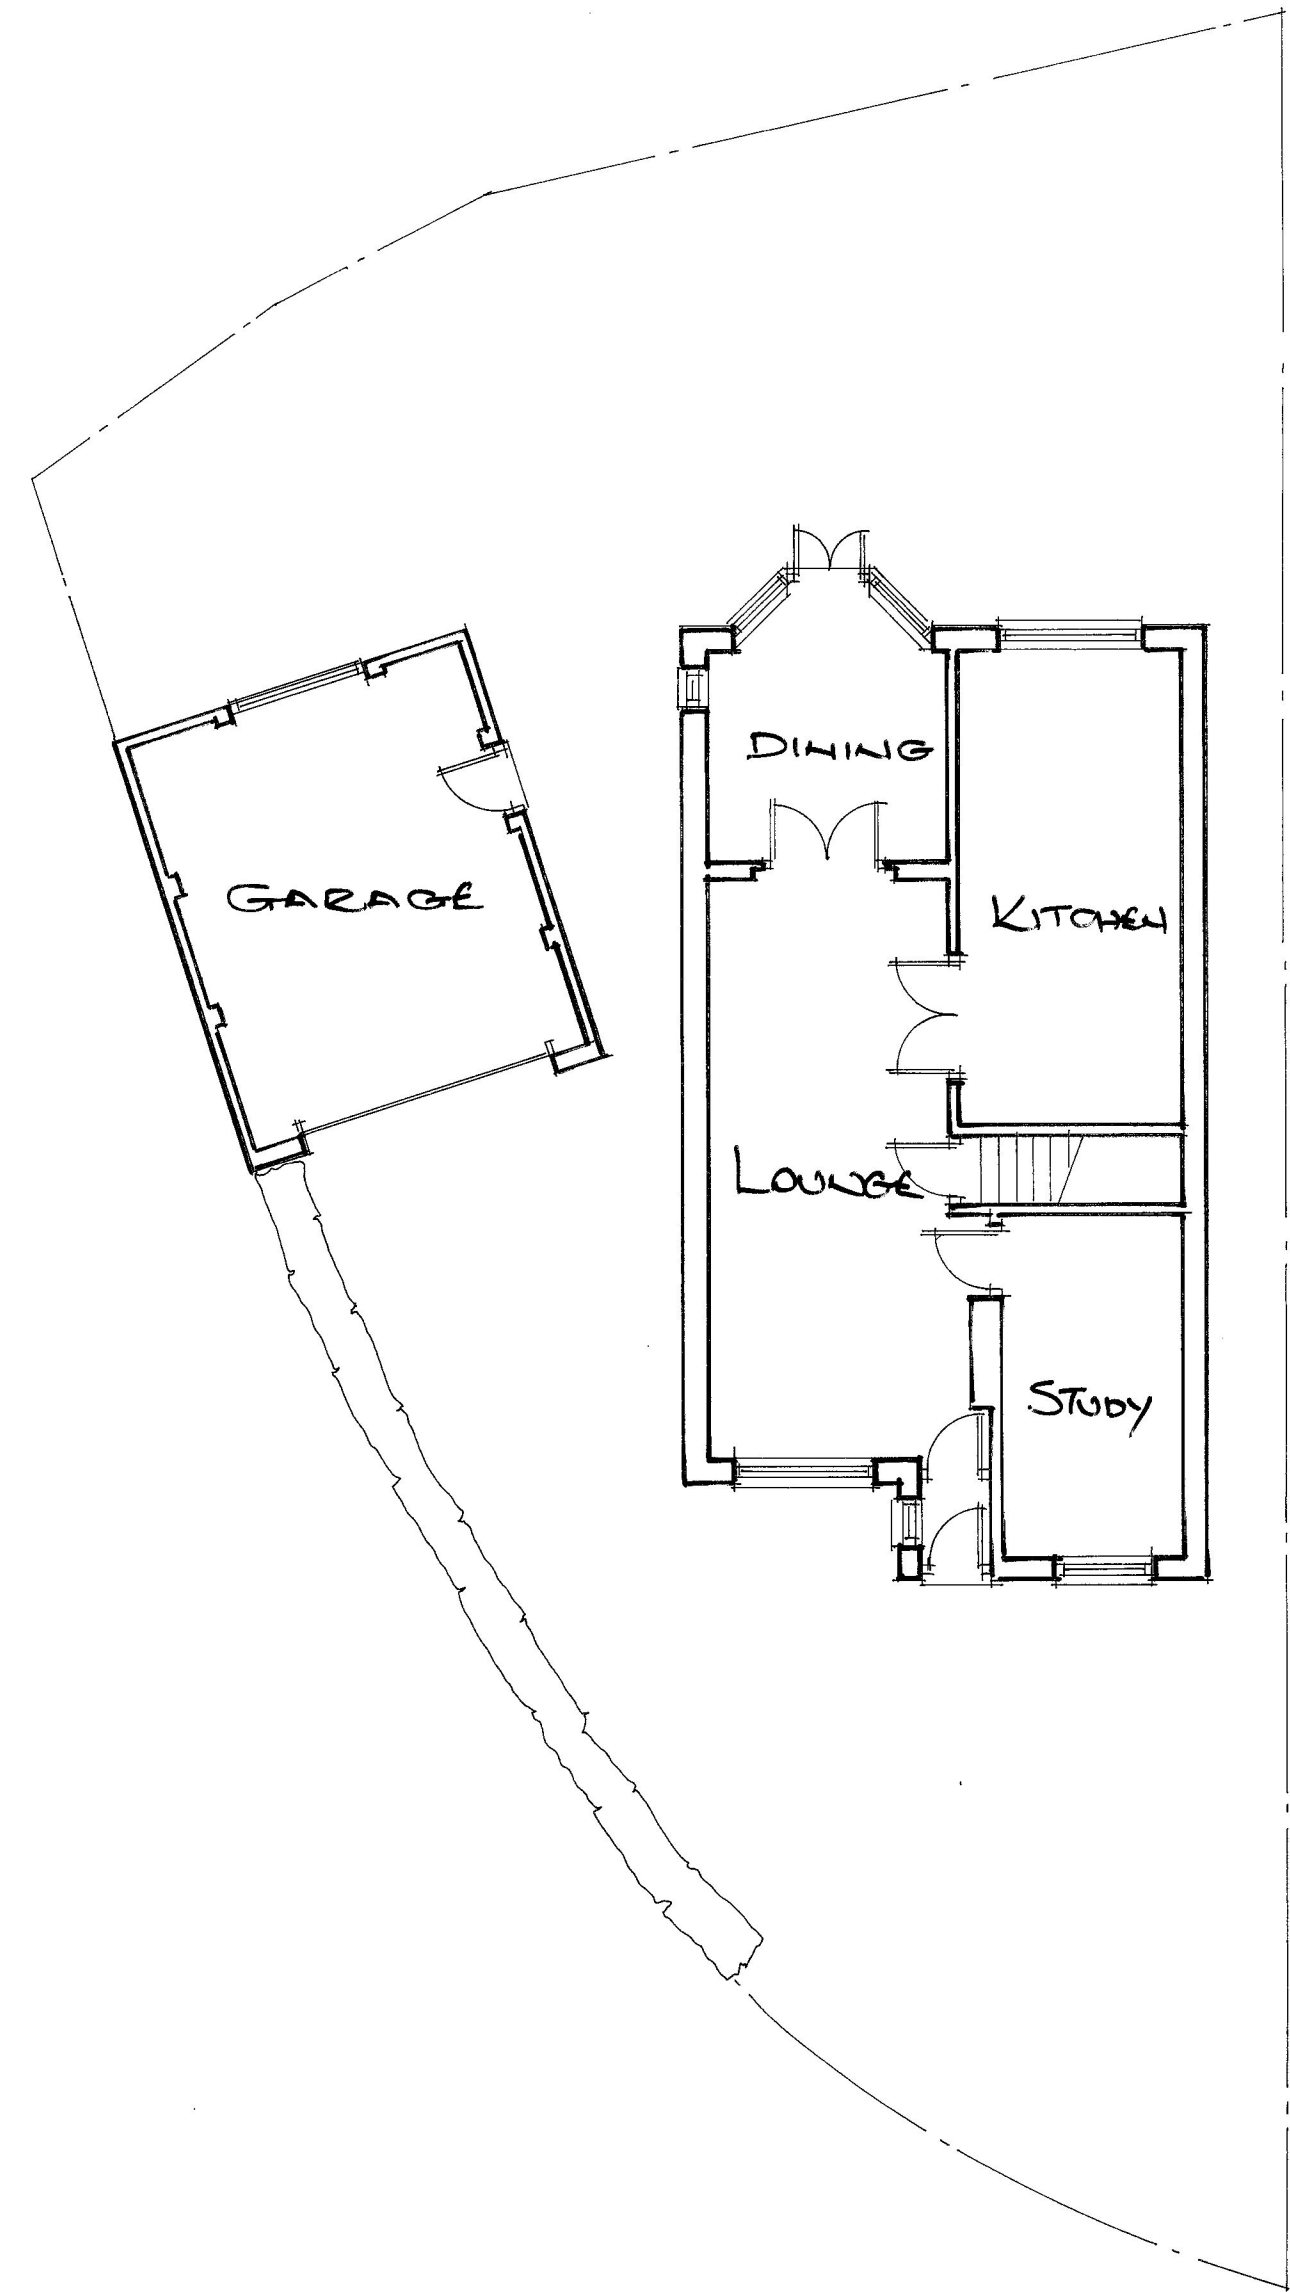

EXISTING GROUND FLOOR LAYOUT

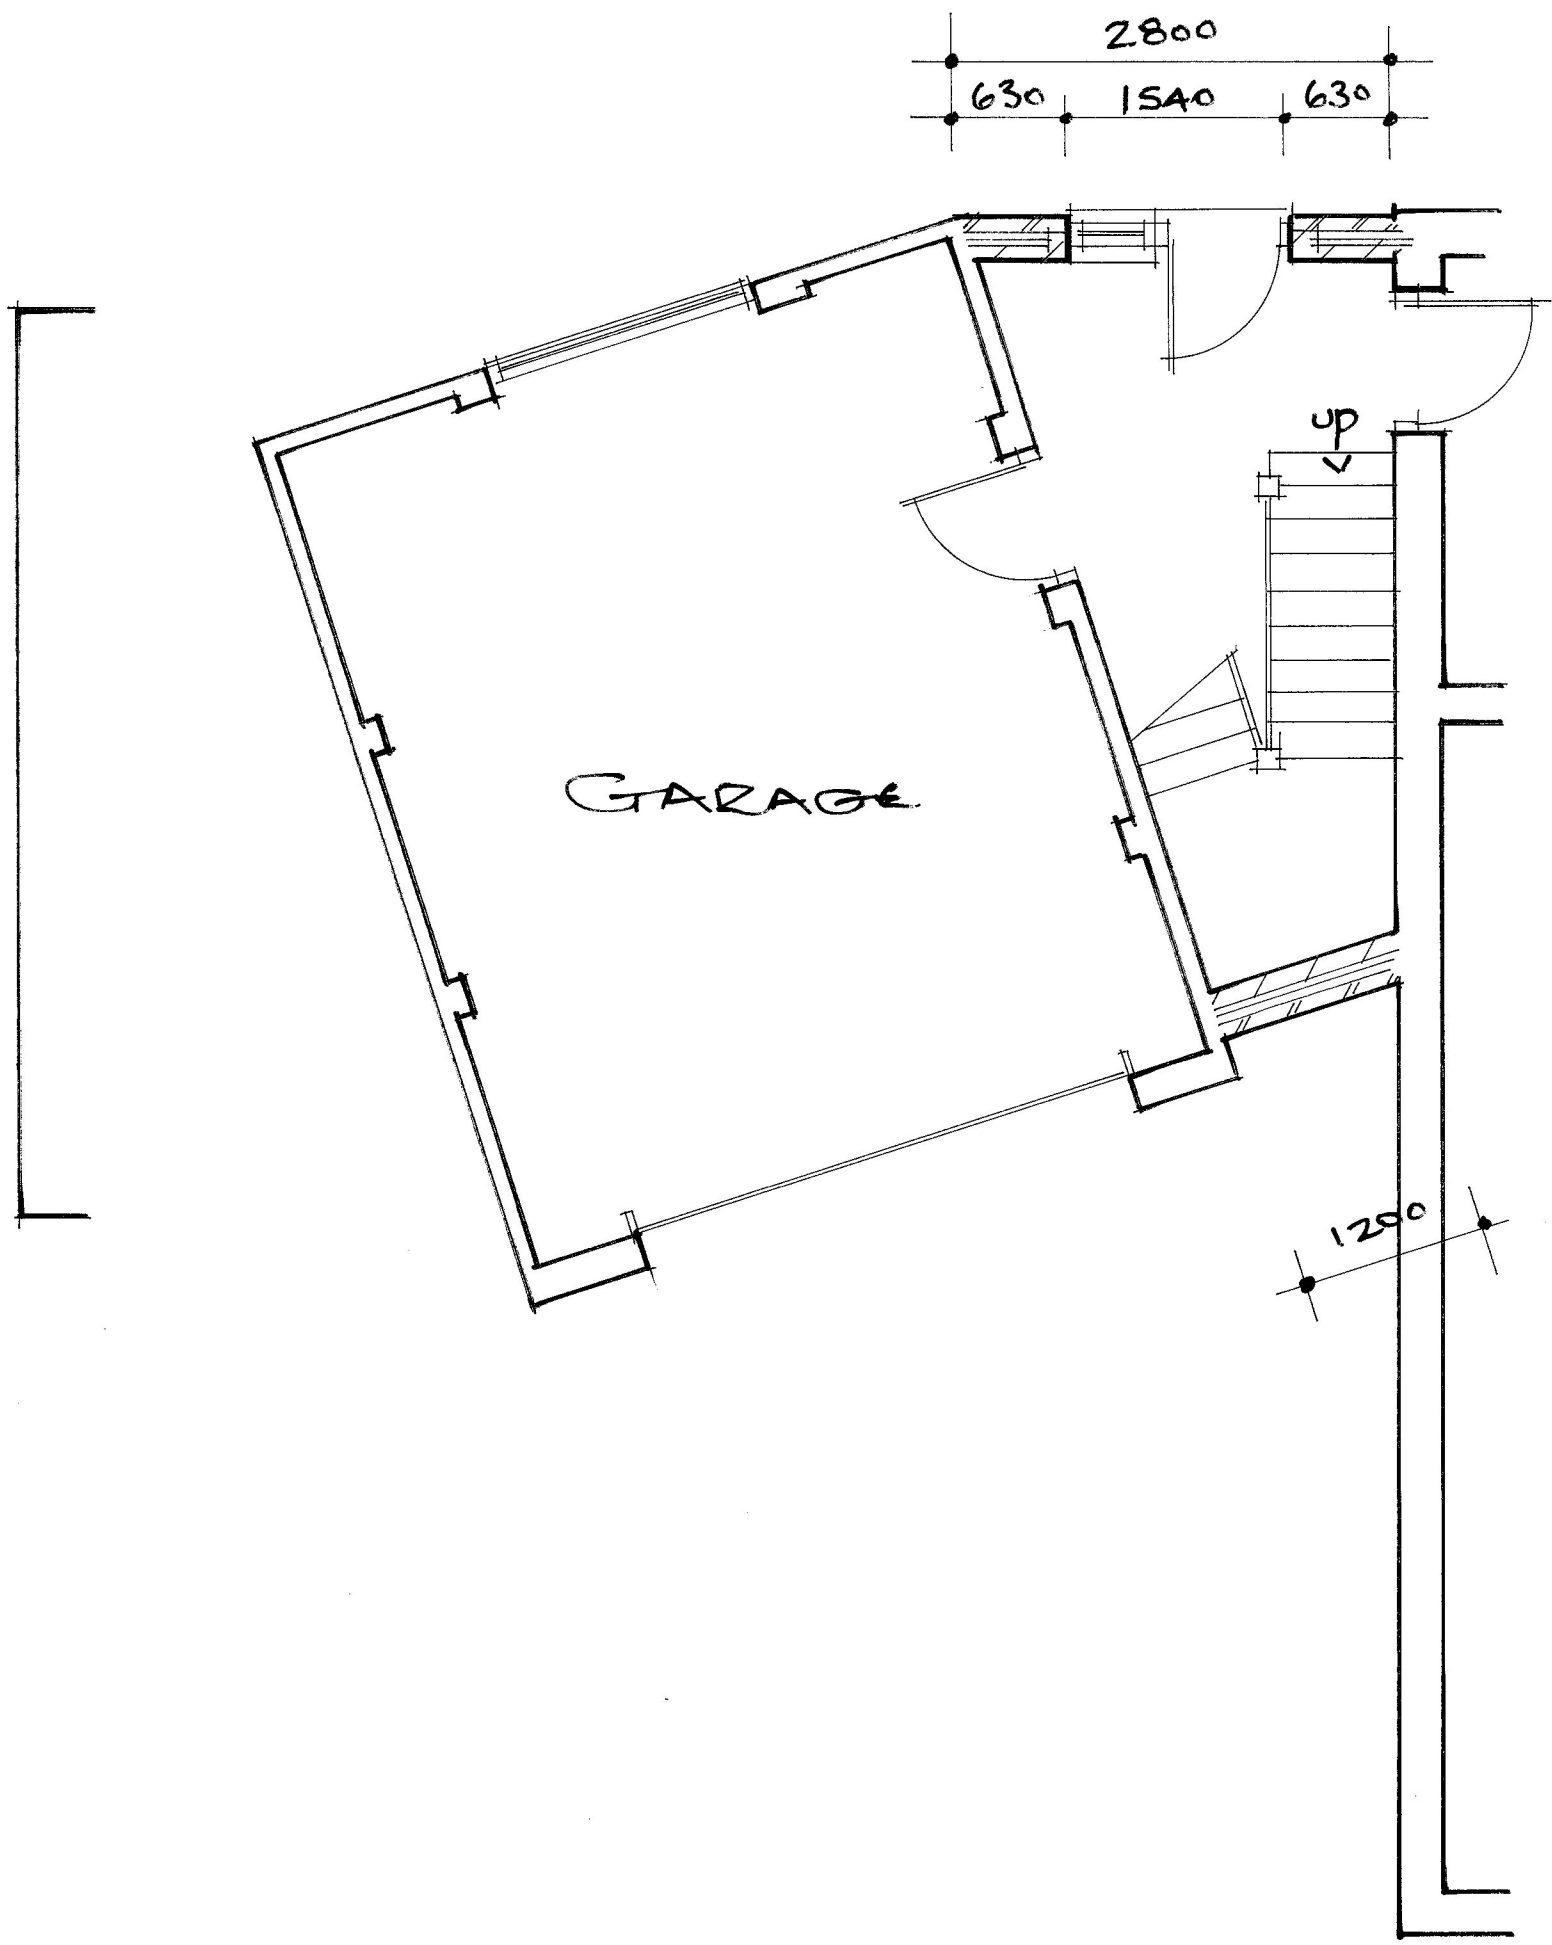


PROPOSED GROUND FLOOR LAYOUT

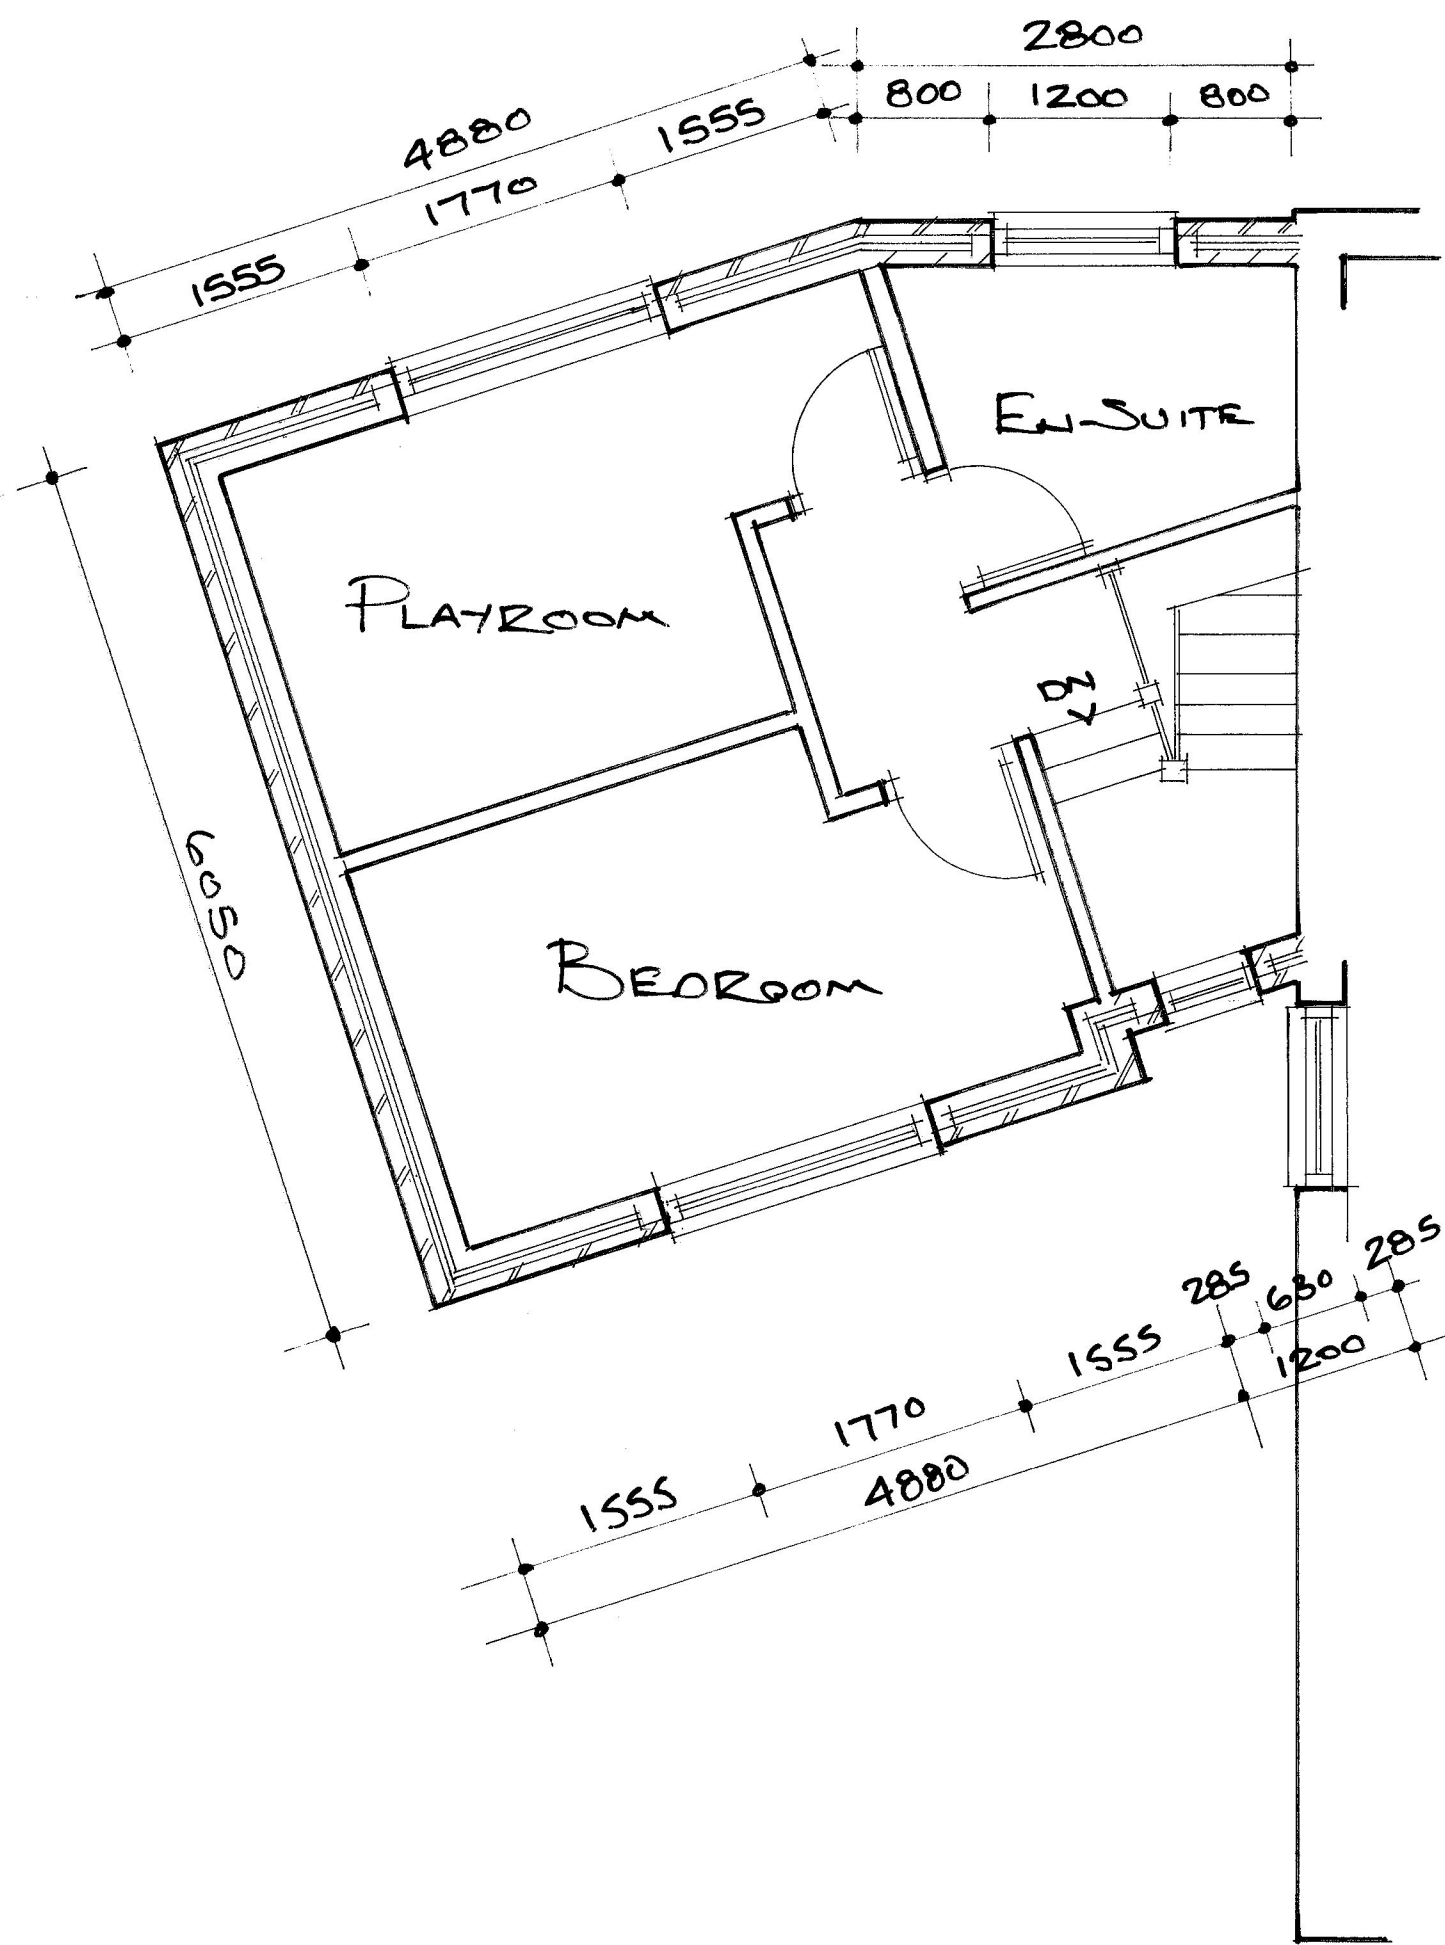

PROPOSED FIRST FLOOR LAYOUT

MATERIALS

- Walls**
Existing - Brickwork
Proposed - Brickwork to match
- Roof**
Existing - Roof tiles
Proposed - Roof tiles to match
- Windows**
Existing - UPVC - Grey
Proposed - UPVC to match
- Doors**
Existing - UPVC - Grey
Proposed - UPVC to match

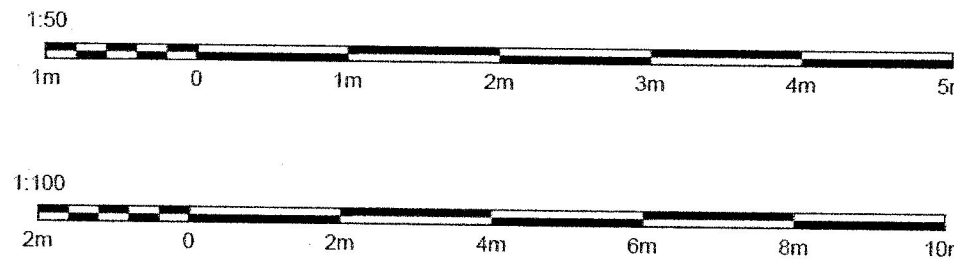

SITE 1 CAMDEN CLOSE, AINSWORTH, BURY.			
PROJECT PROPOSED FIRST FLOOR EXTENSION OVER GARAGE AND TWO STOREY LINK TO THE HOUSE.			
TITLE EXISTING AND PROPOSED PLANS AND ELEVATIONS			
SCALE 1:50 1:100 @A1	DATE MAR 2026	DRAWN AJL	DRAWING NO CC/PL/26/001



R T DESIGN
Architectural and Surveying Services
25 Seymour Drive,
Bradshaw,
Bolton,
BL2 3HB
Tel : 07970 636772