




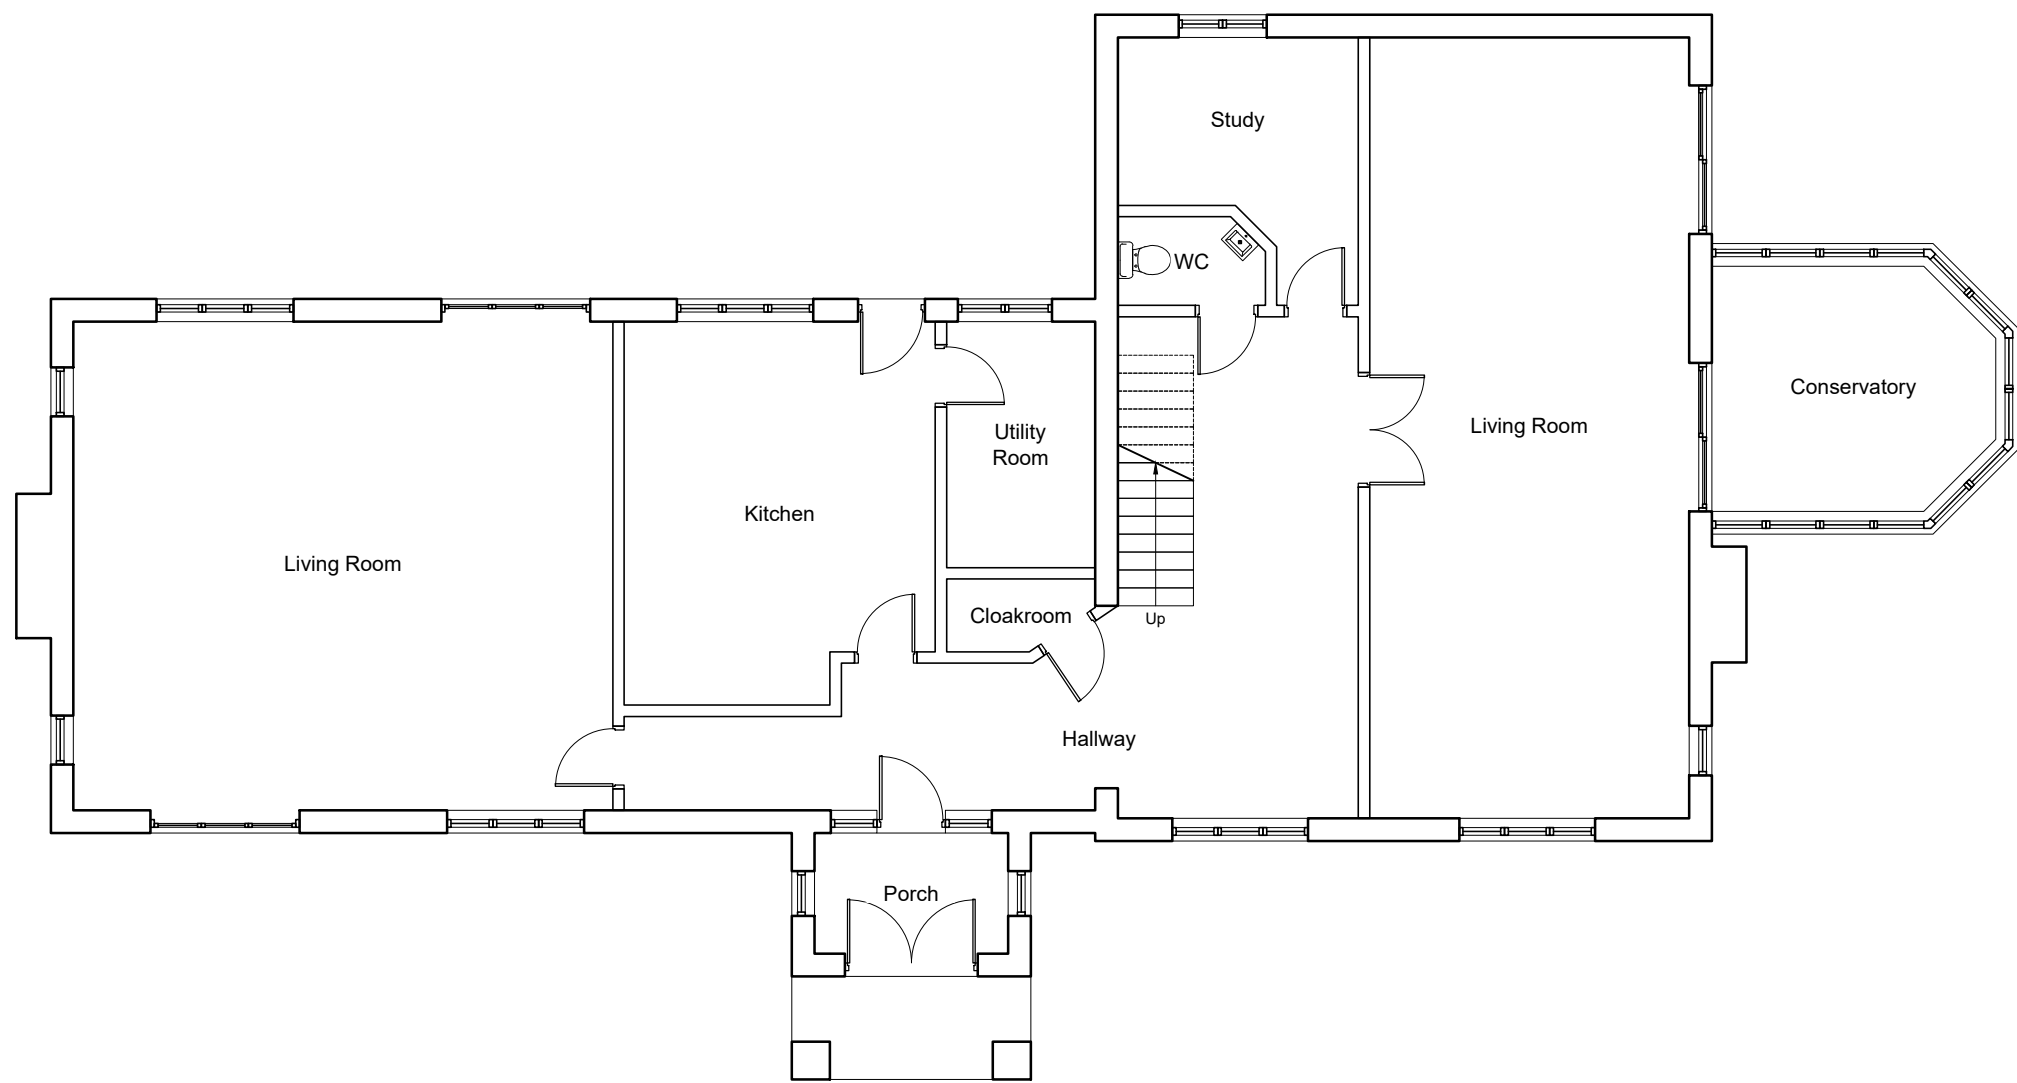

01 EXISTING GROUND FLOOR PLAN
Scale 1:100 @ A1

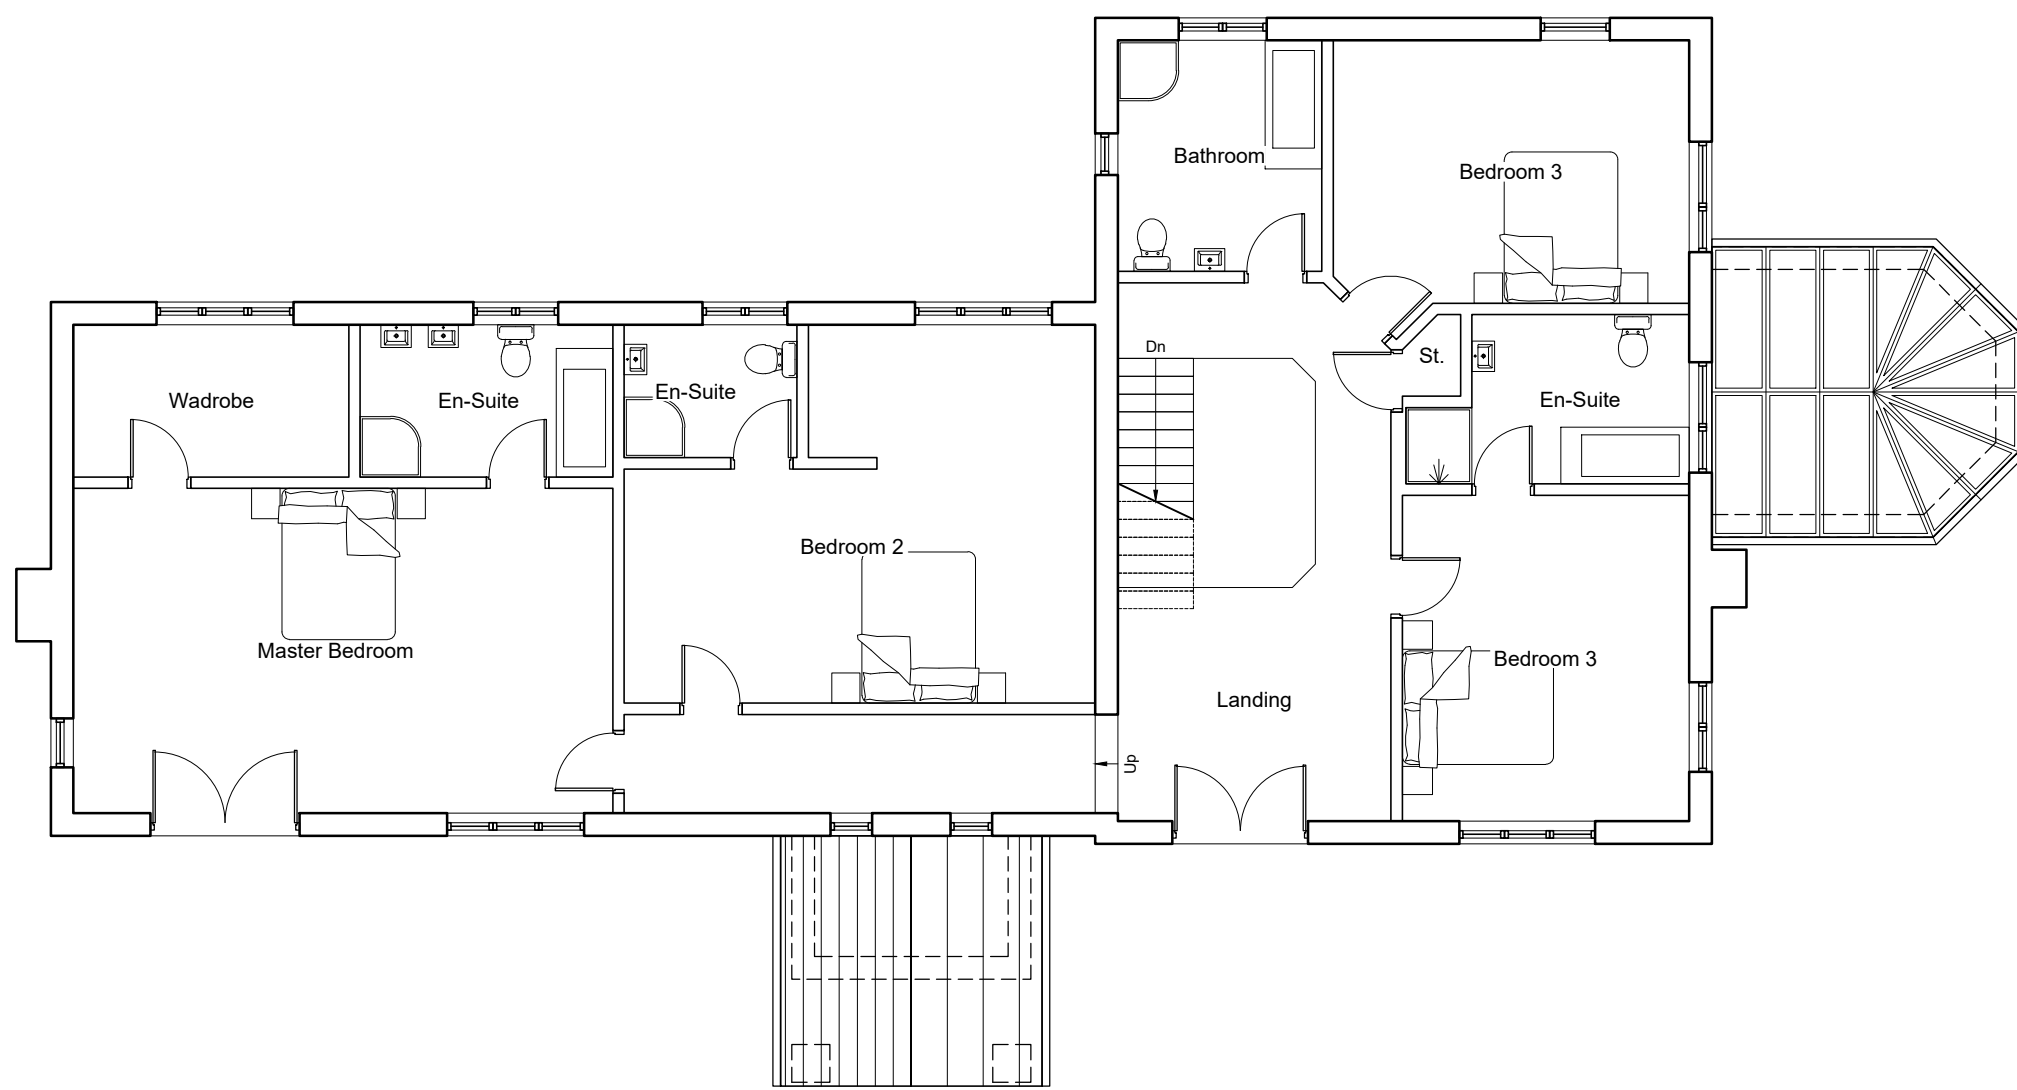


02 EXISTING FIRST FLOOR PLAN
Scale 1:100 @ A1

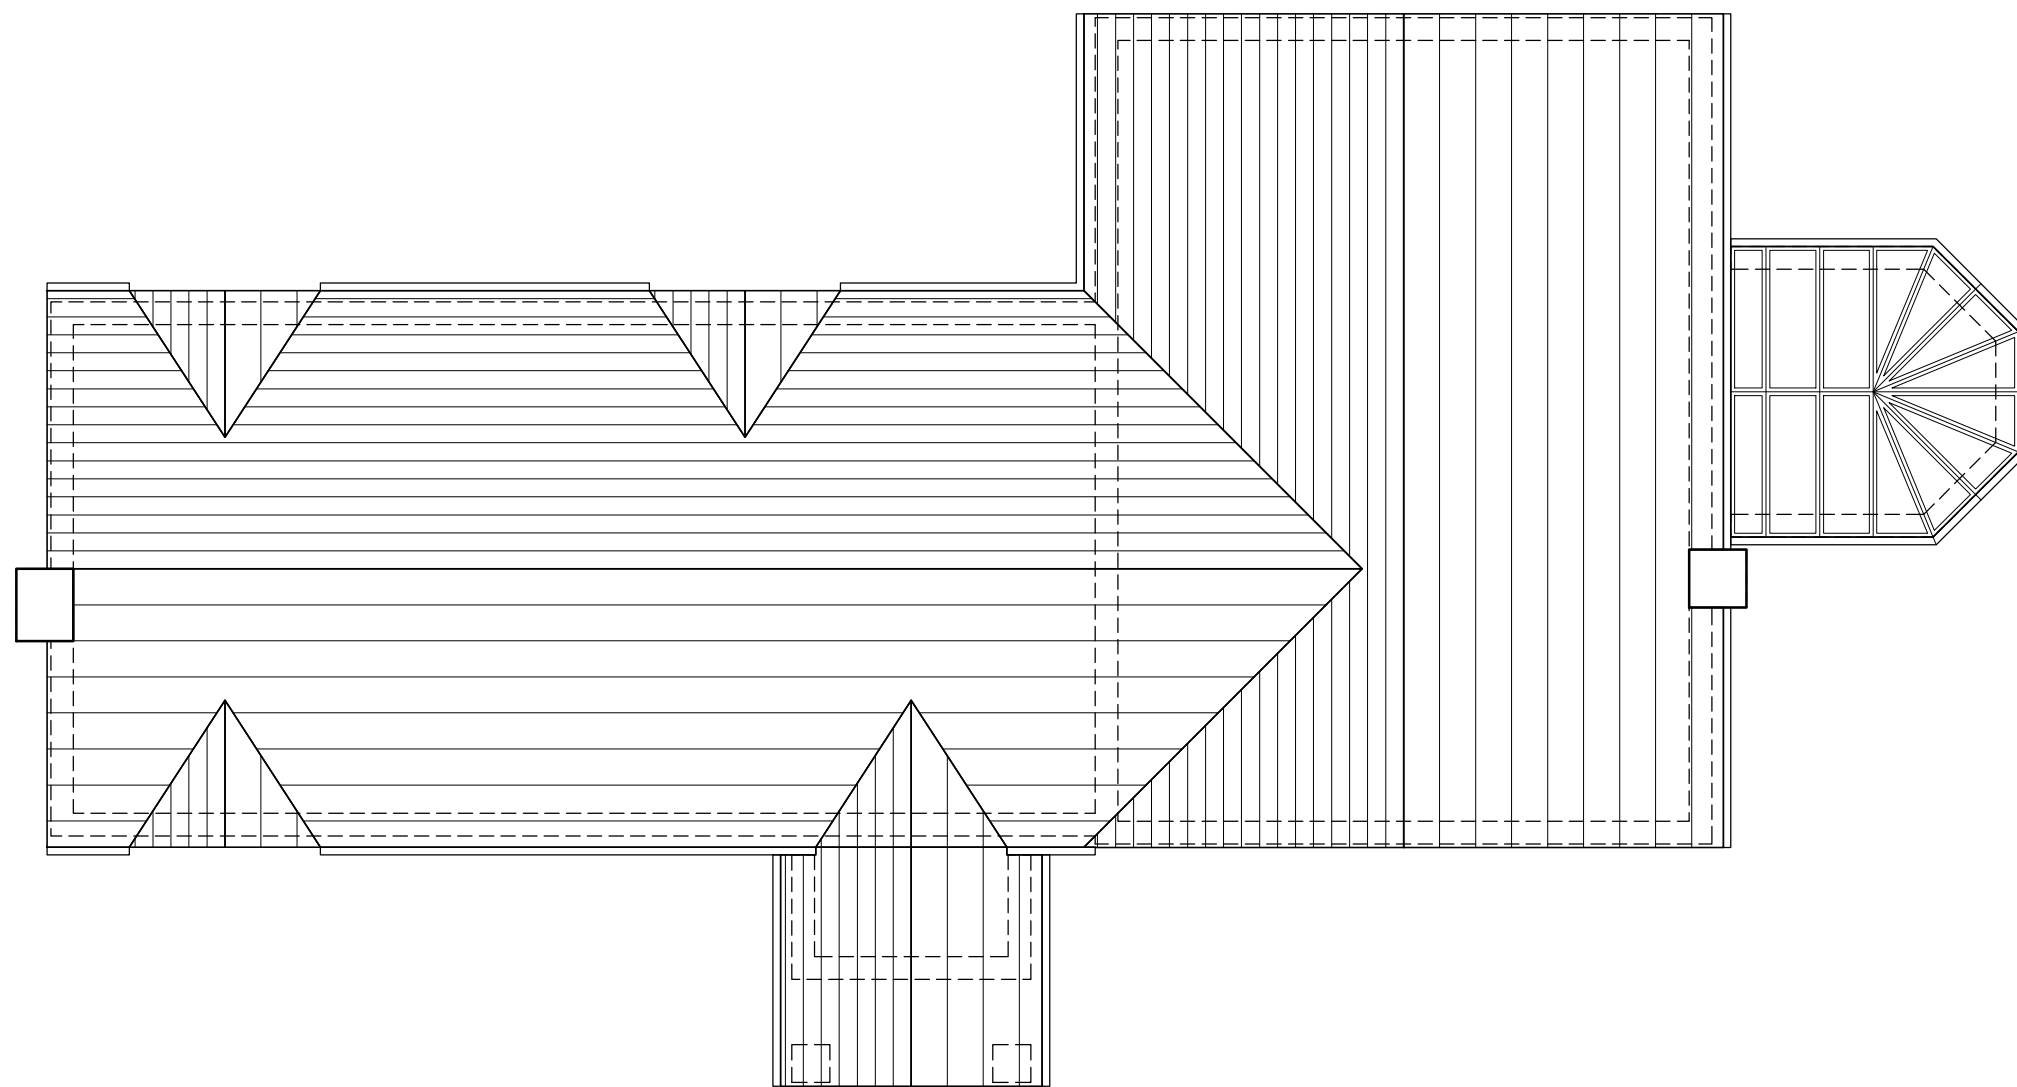

03 EXISTING ROOF PLAN
Scale 1:100 @ A1




04 EXISTING WEST ELEVATION
Scale 1:100 @ A1

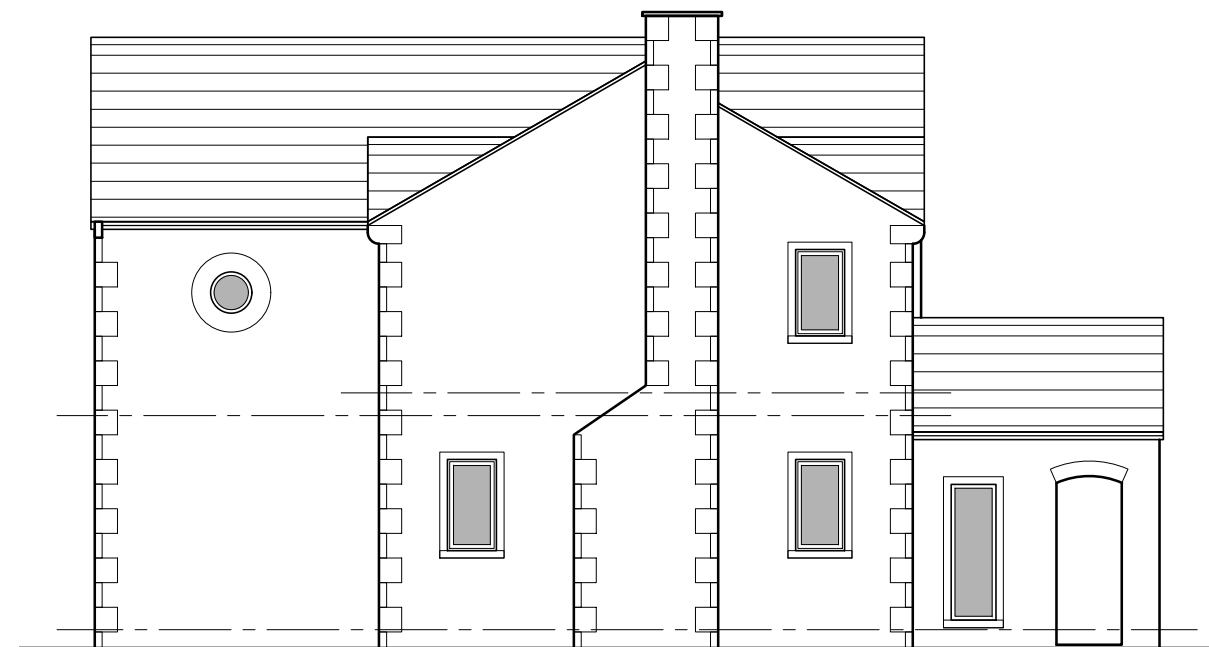

05 EXISTING NORTH ELEVATION
Scale 1:100 @ A1





06 EXISTING SOUTH ELEVATION
Scale 1:100 @ A1

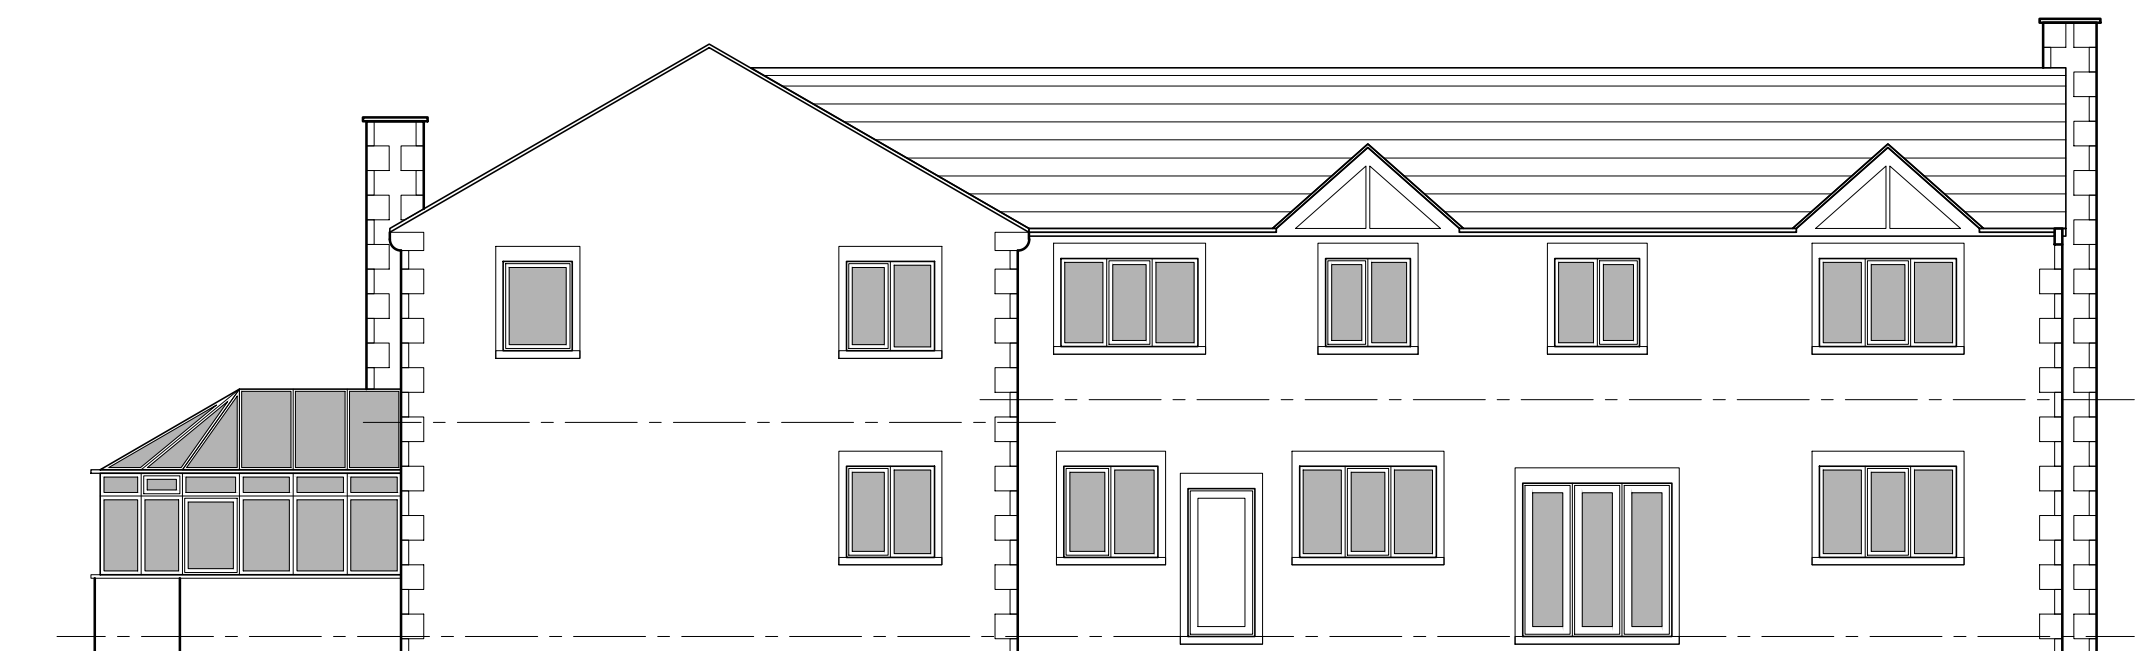

07 EXISTING EAST ELEVATION
Scale 1:100 @ A1

- NOTES
- All dimensions and levels are to be checked on site.
 - Any discrepancies are to be reported to Spence & Oldham Architects Ltd before any work commences.
 - This drawing shall not be scaled to ascertain any dimensions. Work to figured dimensions only.
 - This drawing shall not be reproduced without express written permission from Spence & Oldham Architects Ltd.
 - Title overlay drawings and ownership boundaries are produced using all reasonable endeavors. Spence & Oldham Architects Ltd cannot be responsible for the accuracy or scale discrepancy of base plans supplied to them.

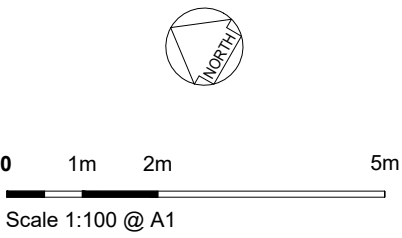

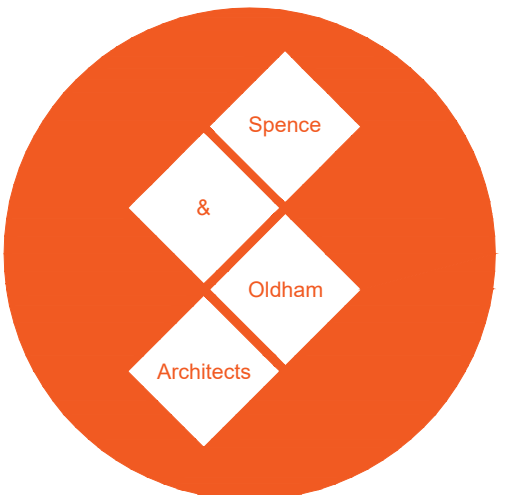stage	Planning		
status	Approval		
client	Private		
project	Gorse Hill Farm BL8 2HJ		
title	Existing Plans & Elevations		
date	25/03/26	drawn	GO
scale	1-100 @ A1	checked	JSE
 25 Cosgrove Crescent Manchester M35 0JX info@SOarchitects.co.uk			
Job No	DWG No	Rev	
0099-02	(02)004	/	