




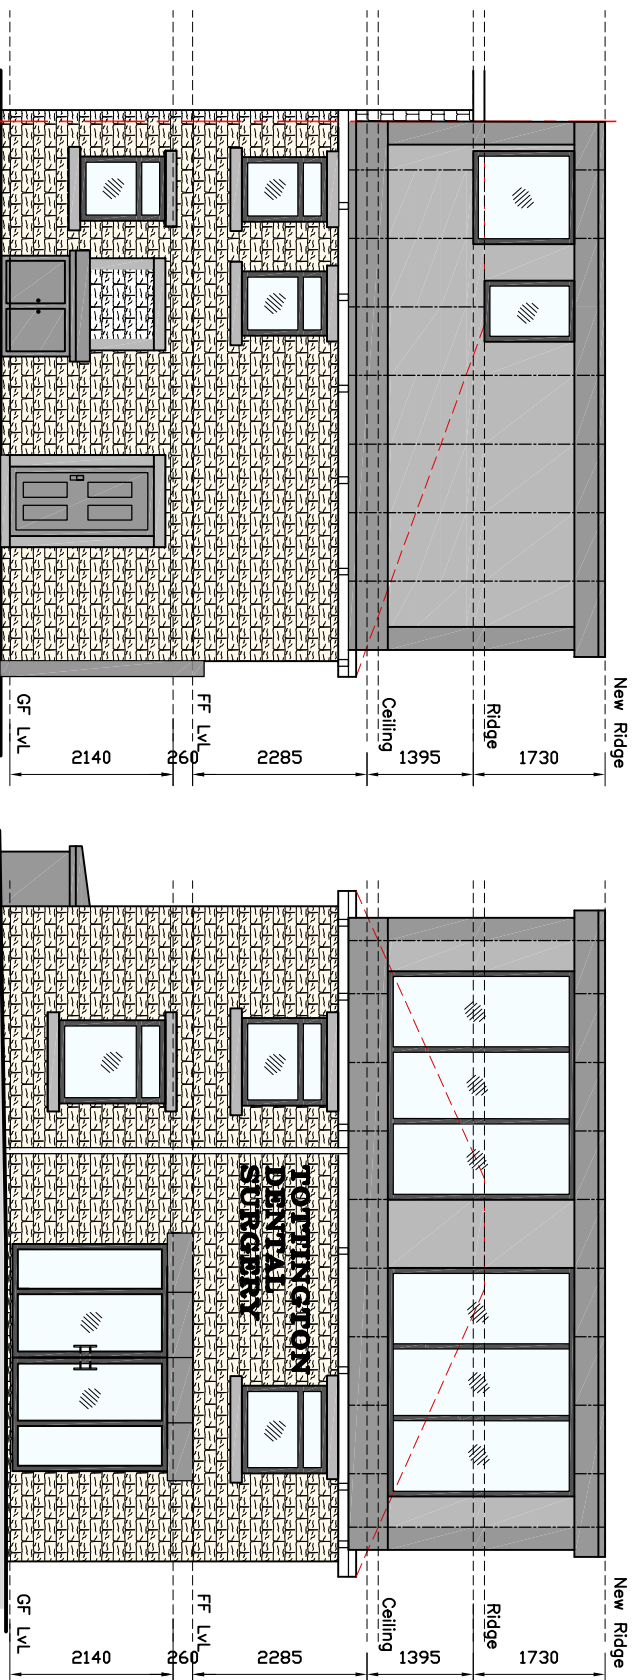


PROPOSED SIDE ELEVATION
Scale 1:100

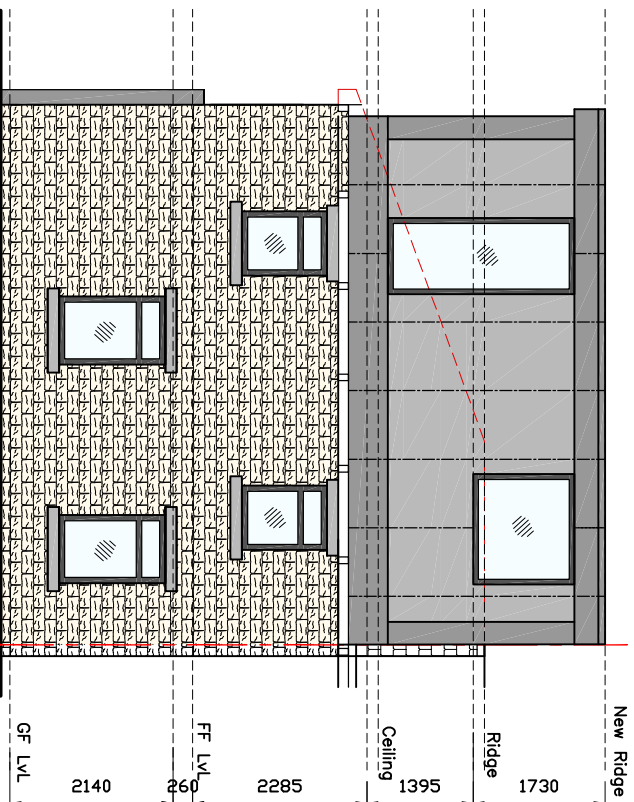


PROPOSED FRONT ELEVATION
Scale 1:100

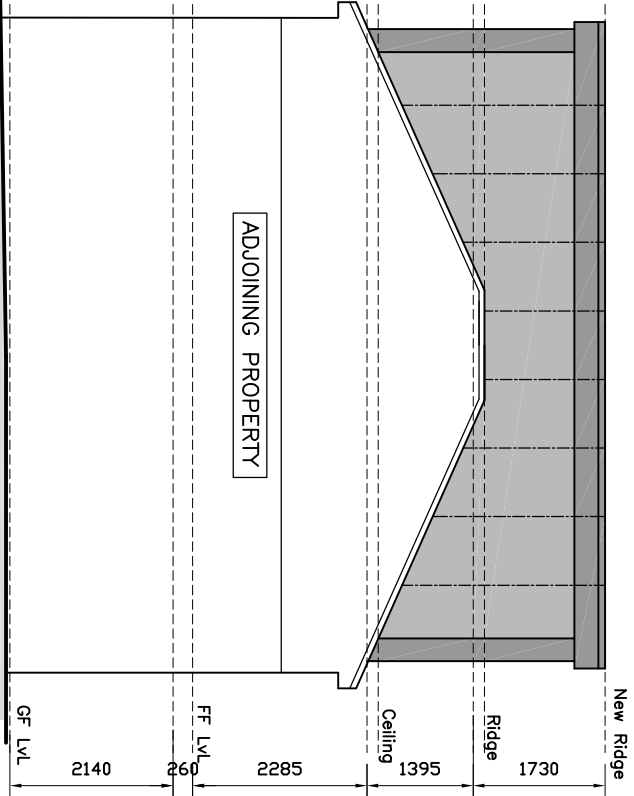


PROPOSED SIDE ELEVATION
Scale 1:100

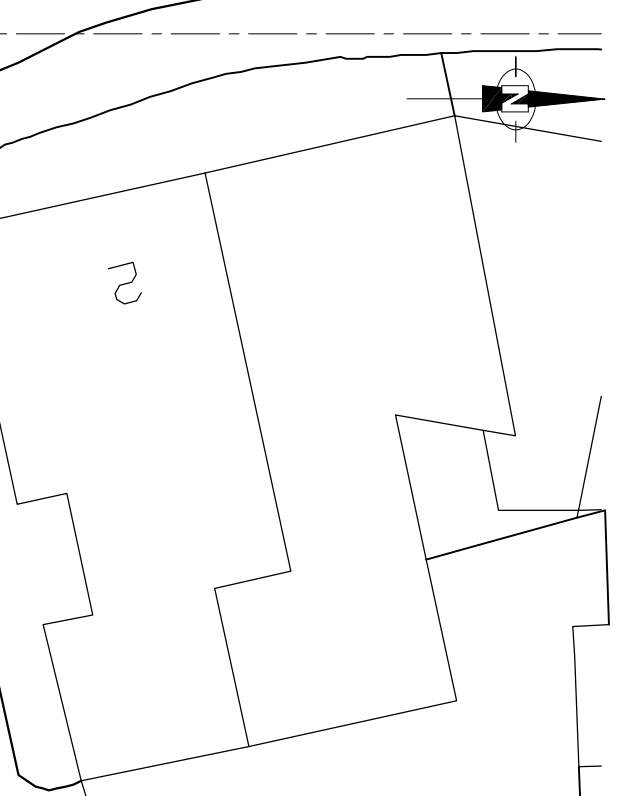


PROPOSED REAR ELEVATION
Scale 1:100

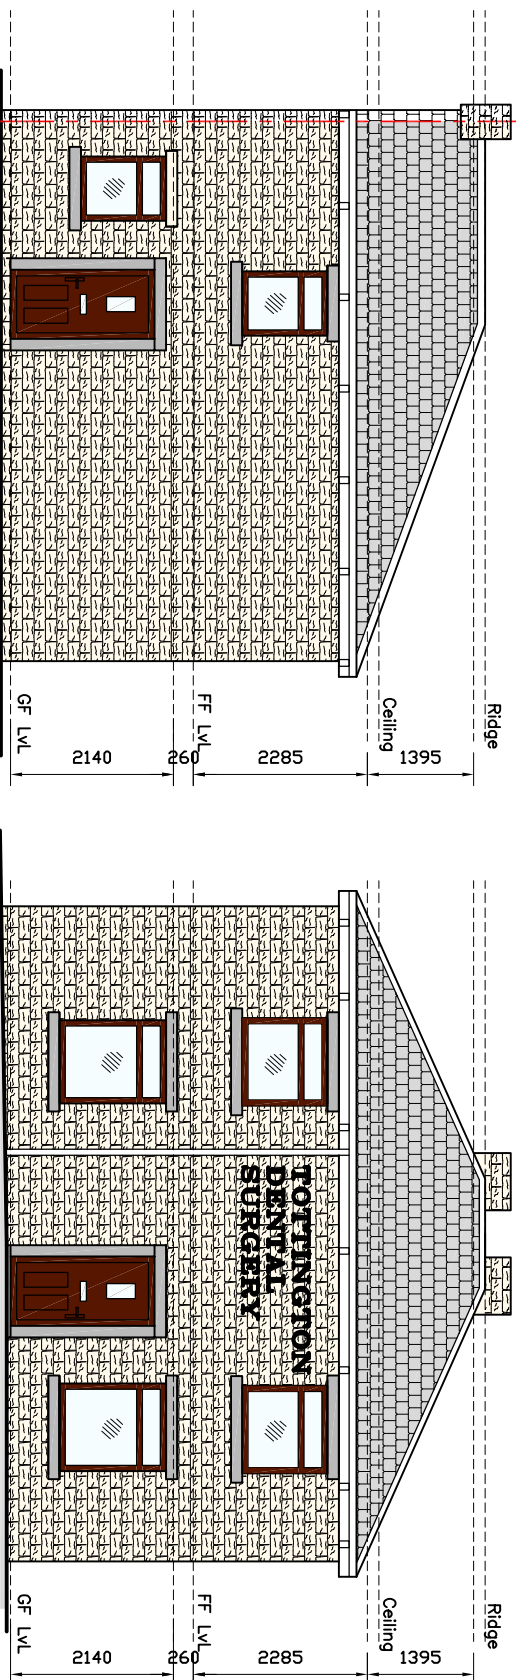


EXISTING SIDE ELEVATION
Scale 1:100

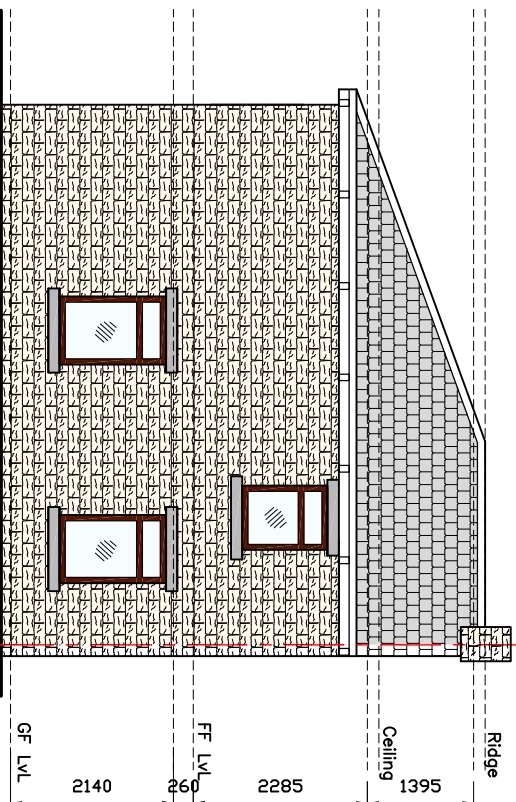


EXISTING FRONT ELEVATION
Scale 1:100

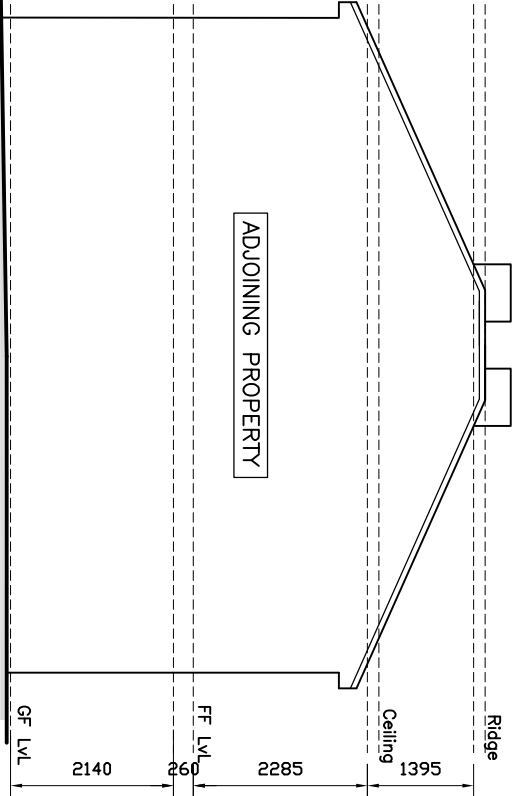


EXISTING SIDE ELEVATION
Scale 1:100

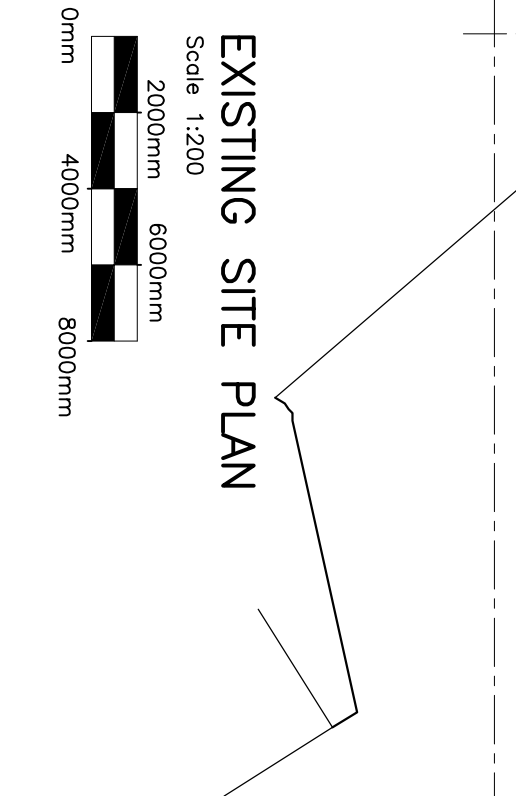


EXISTING REAR ELEVATION
Scale 1:100

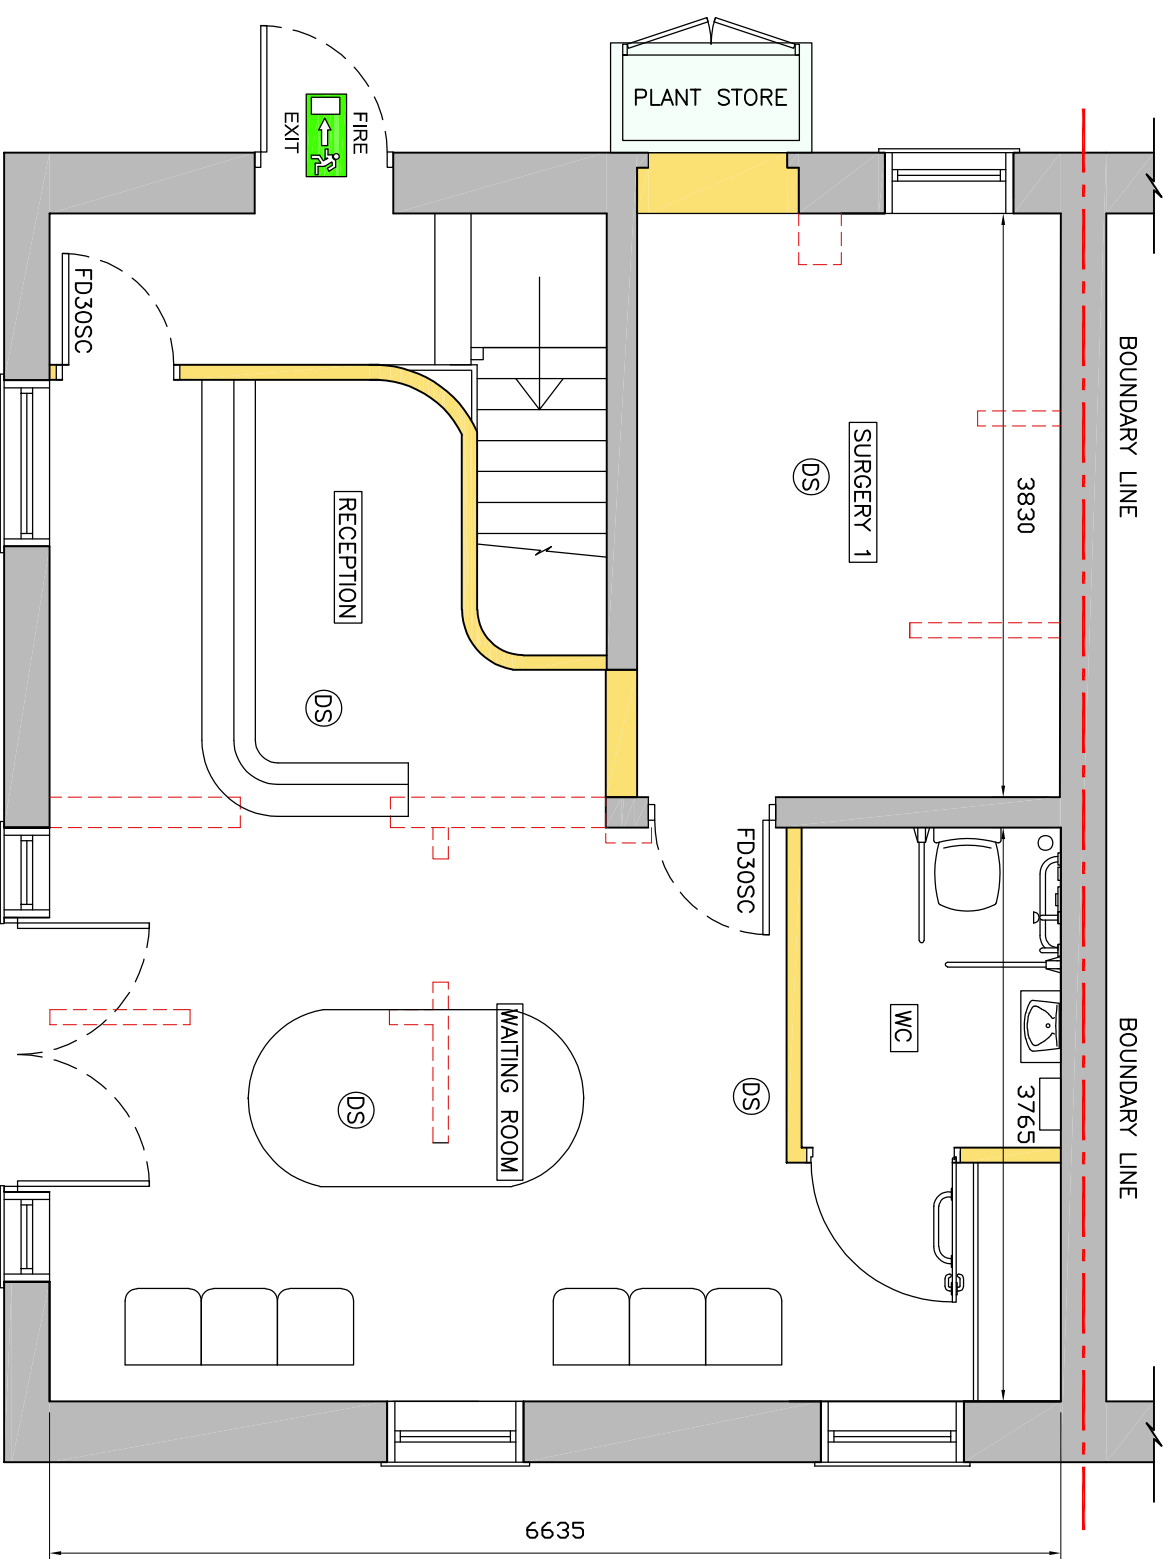


PROPOSED GROUND FLOOR PLAN
Scale 1:150

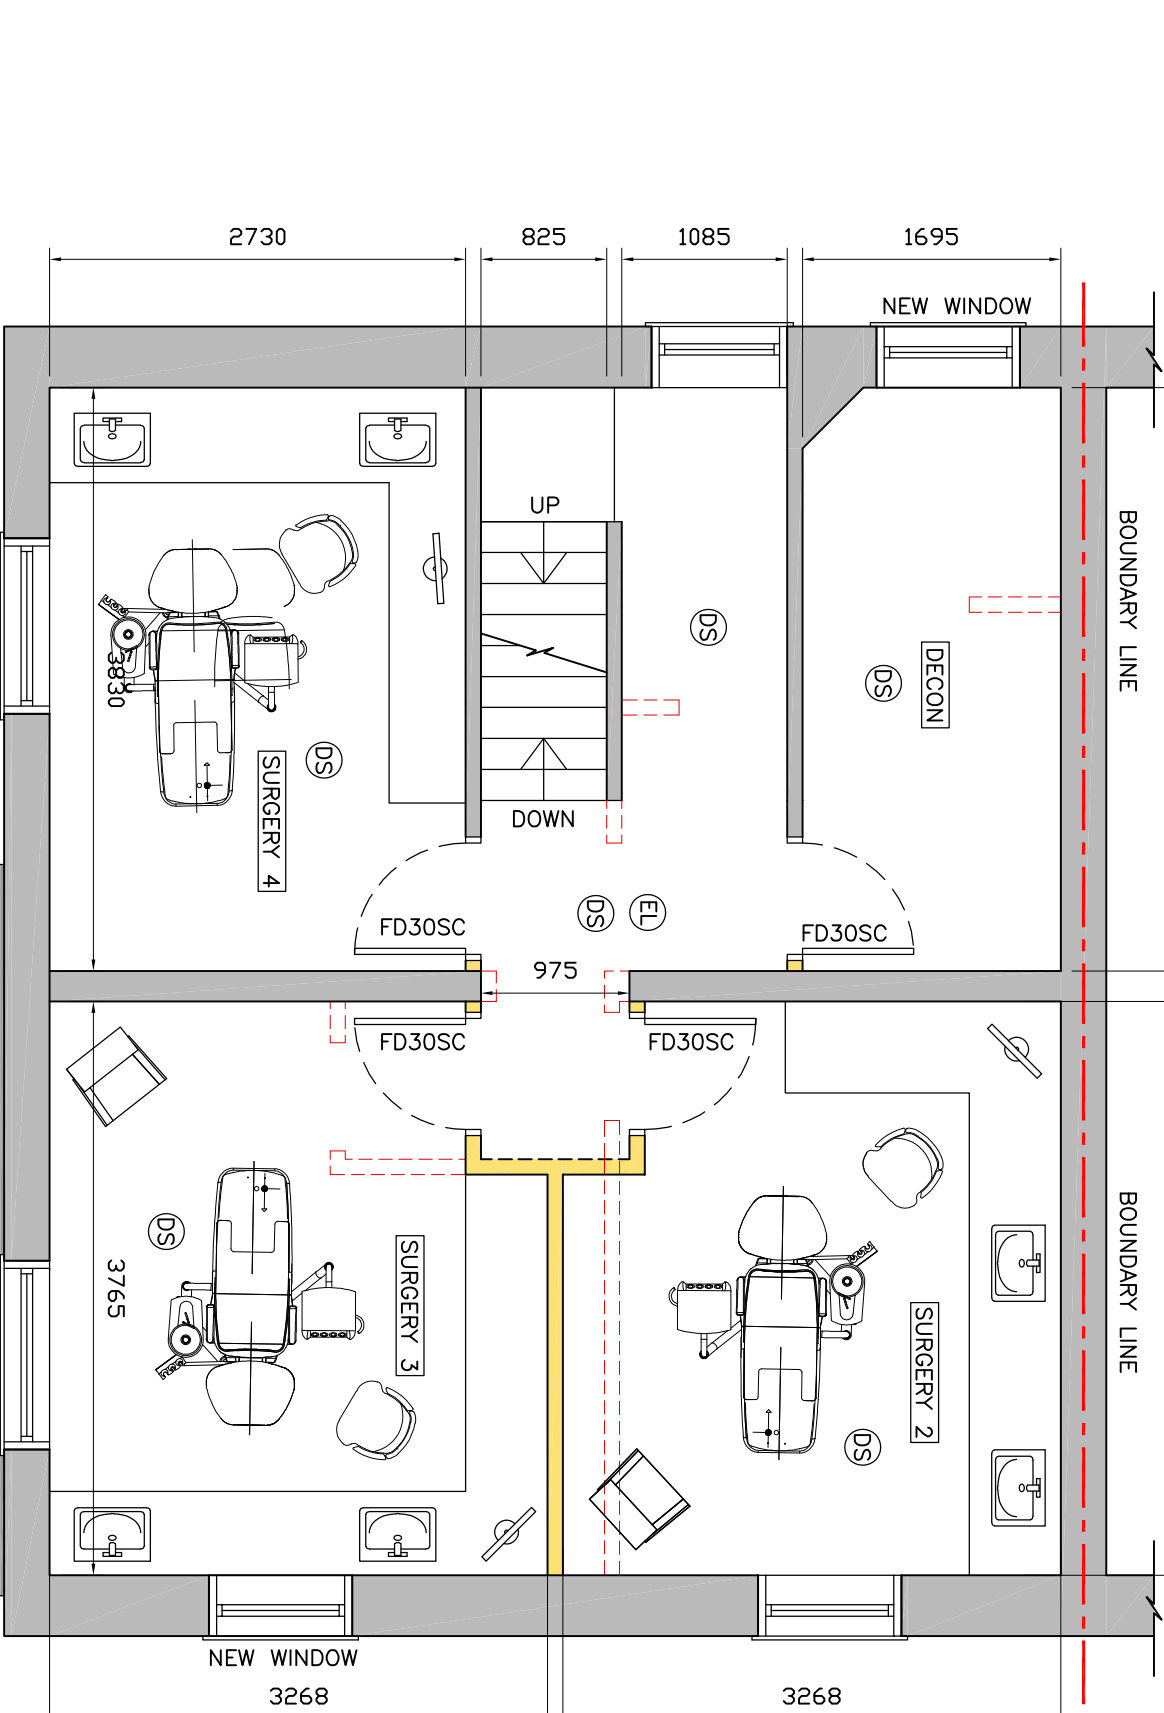


PROPOSED FIRST FLOOR PLAN
Scale 1:150

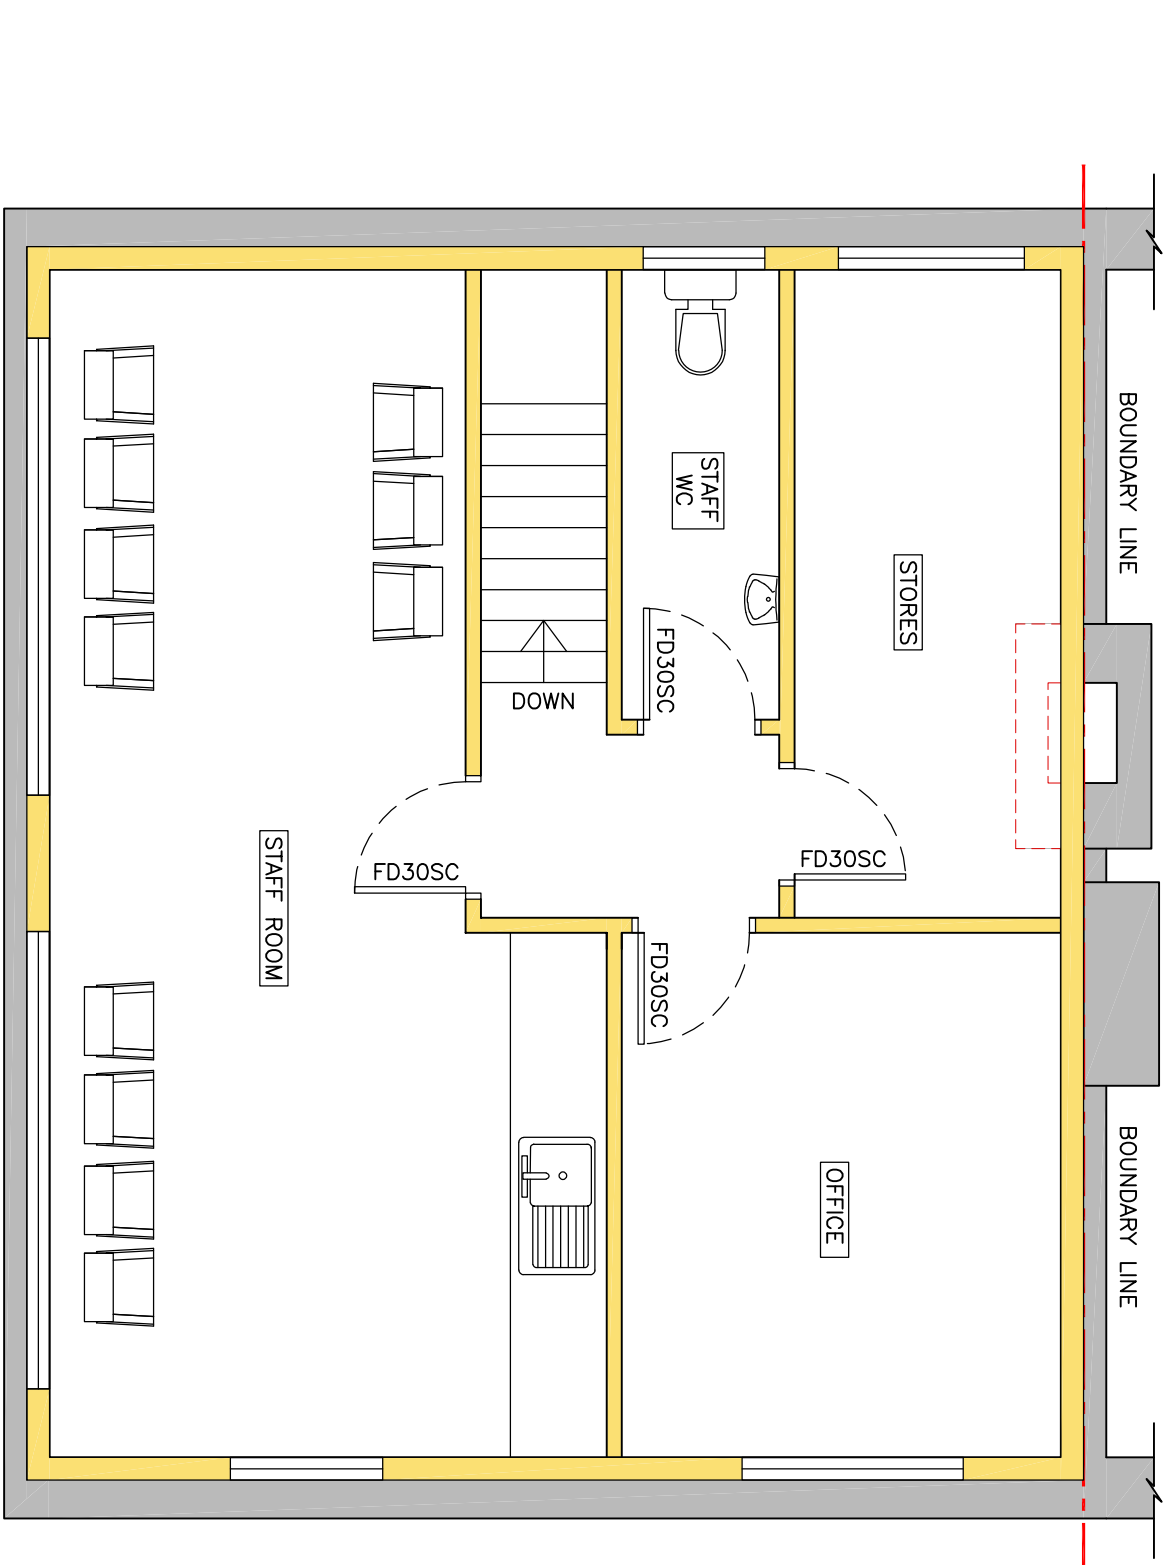


PROPOSED ROOF PLAN
Scale 1:150

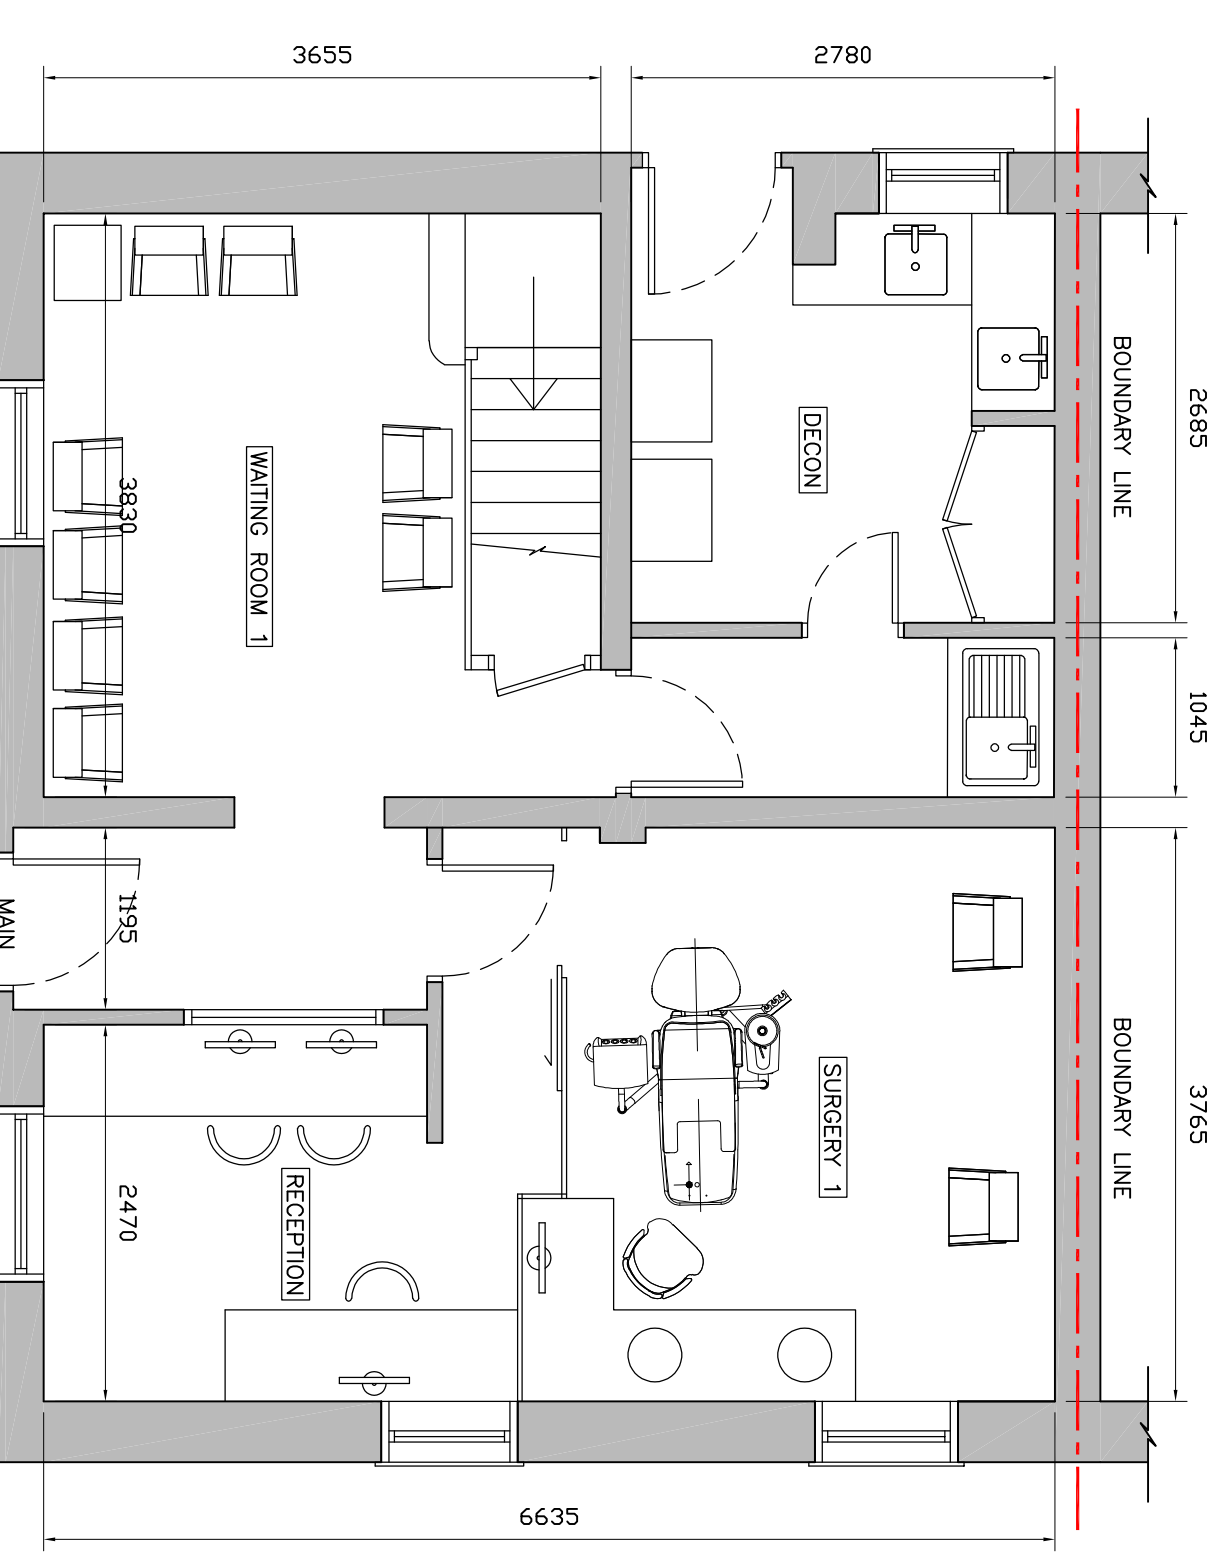


EXISTING GROUND FLOOR PLAN
Scale 1:150

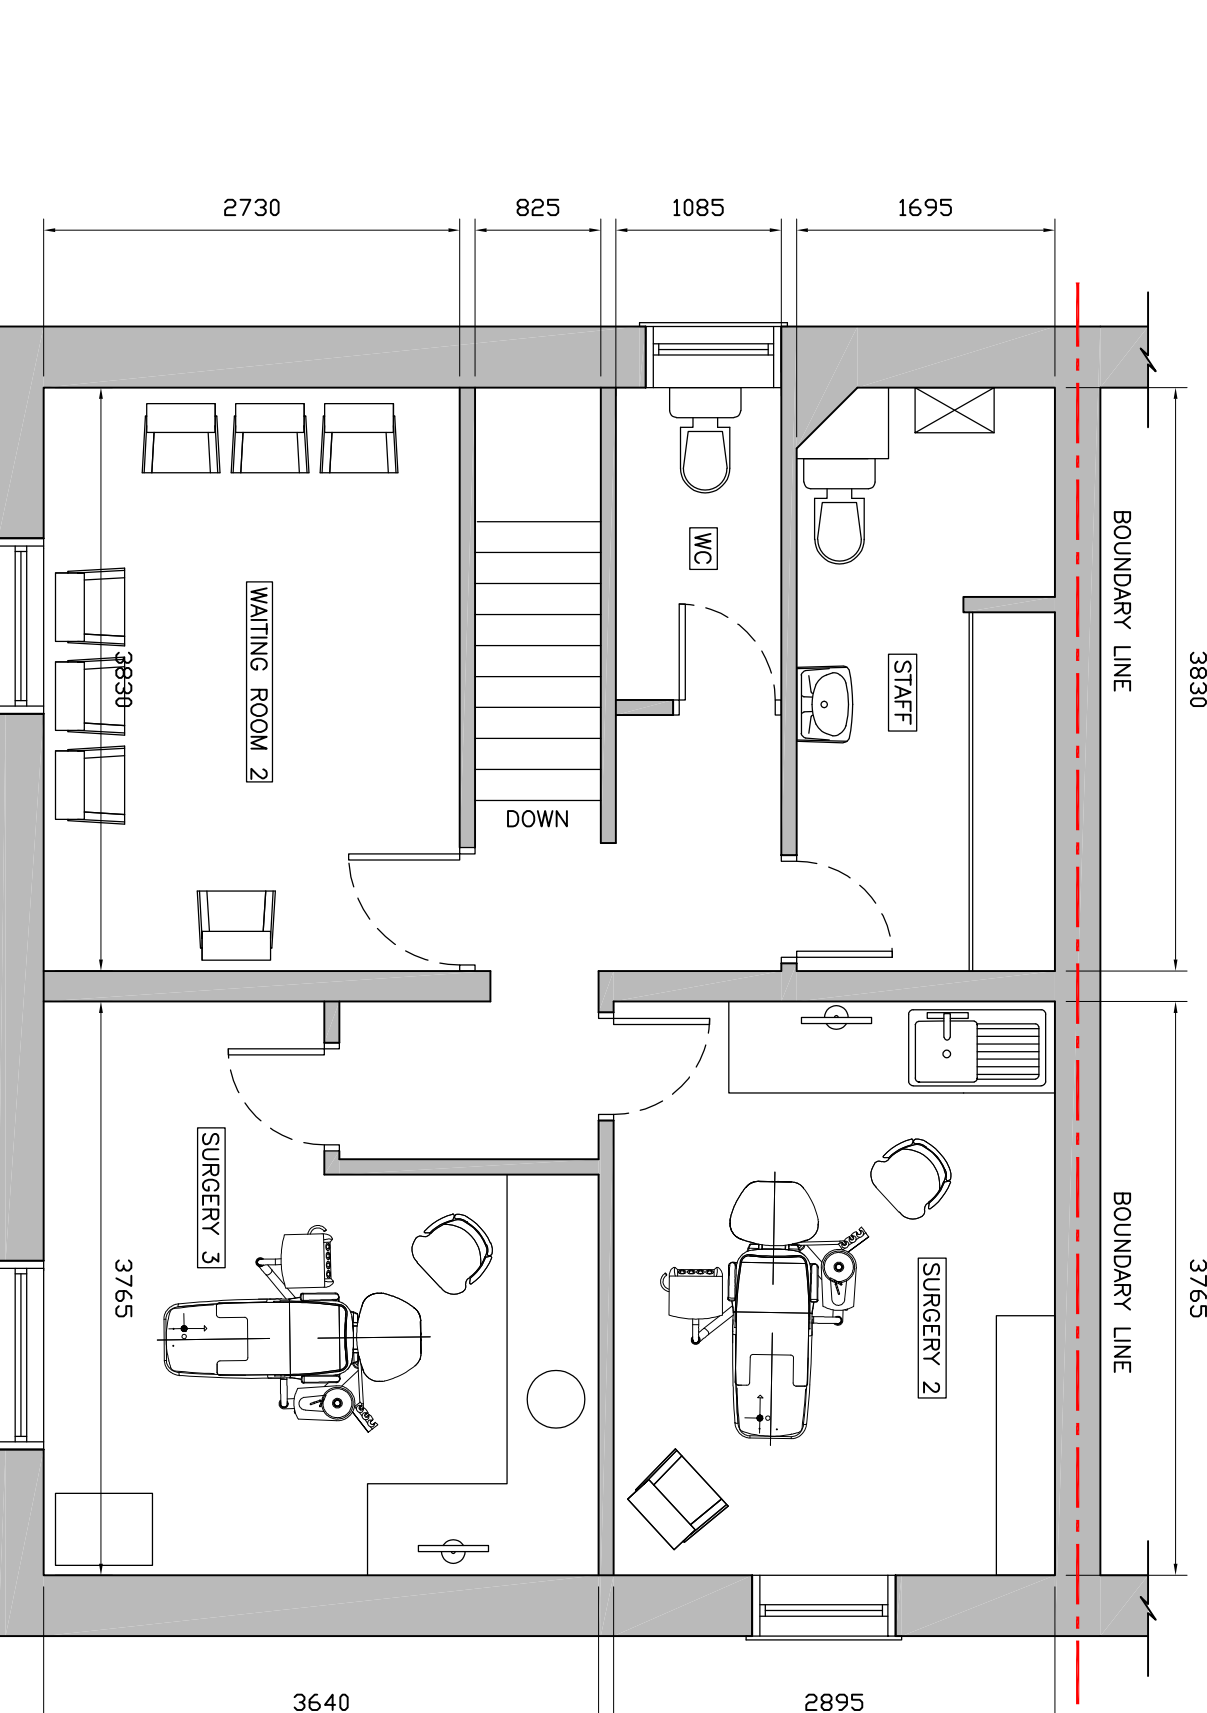


EXISTING FIRST FLOOR PLAN
Scale 1:150

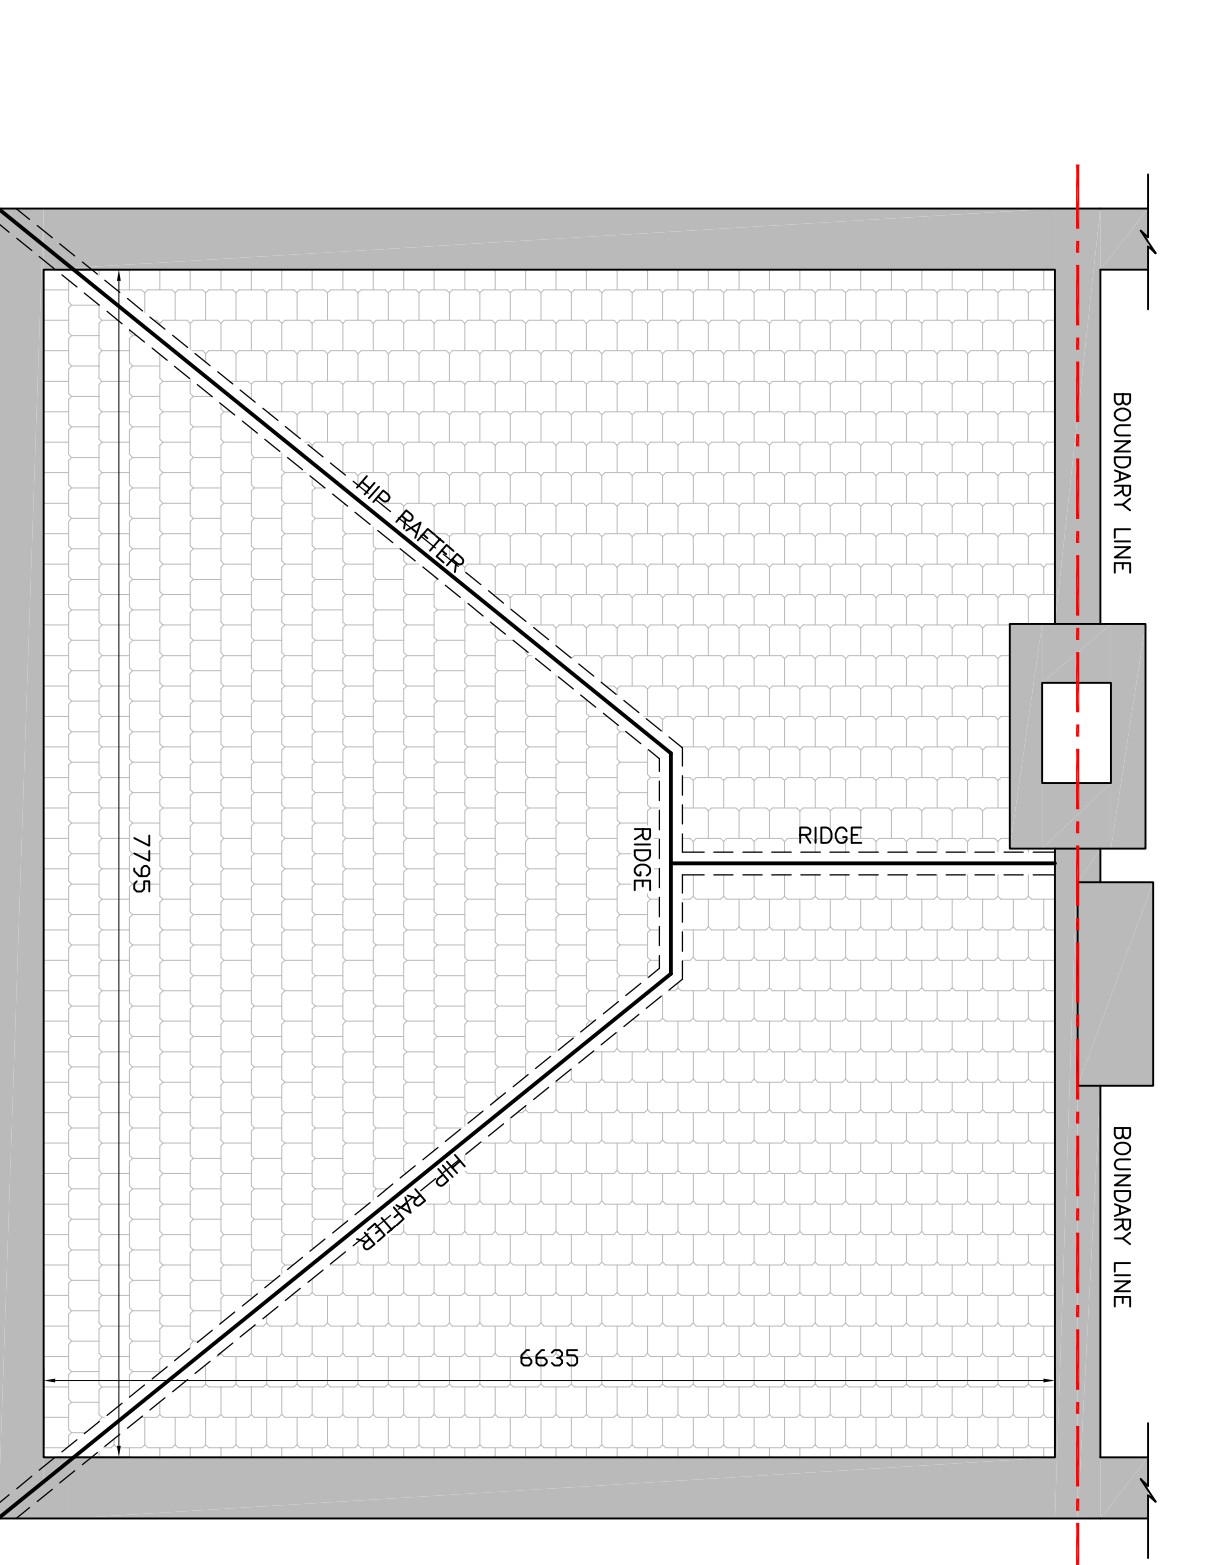


EXISTING ROOF PLAN
Scale 1:150

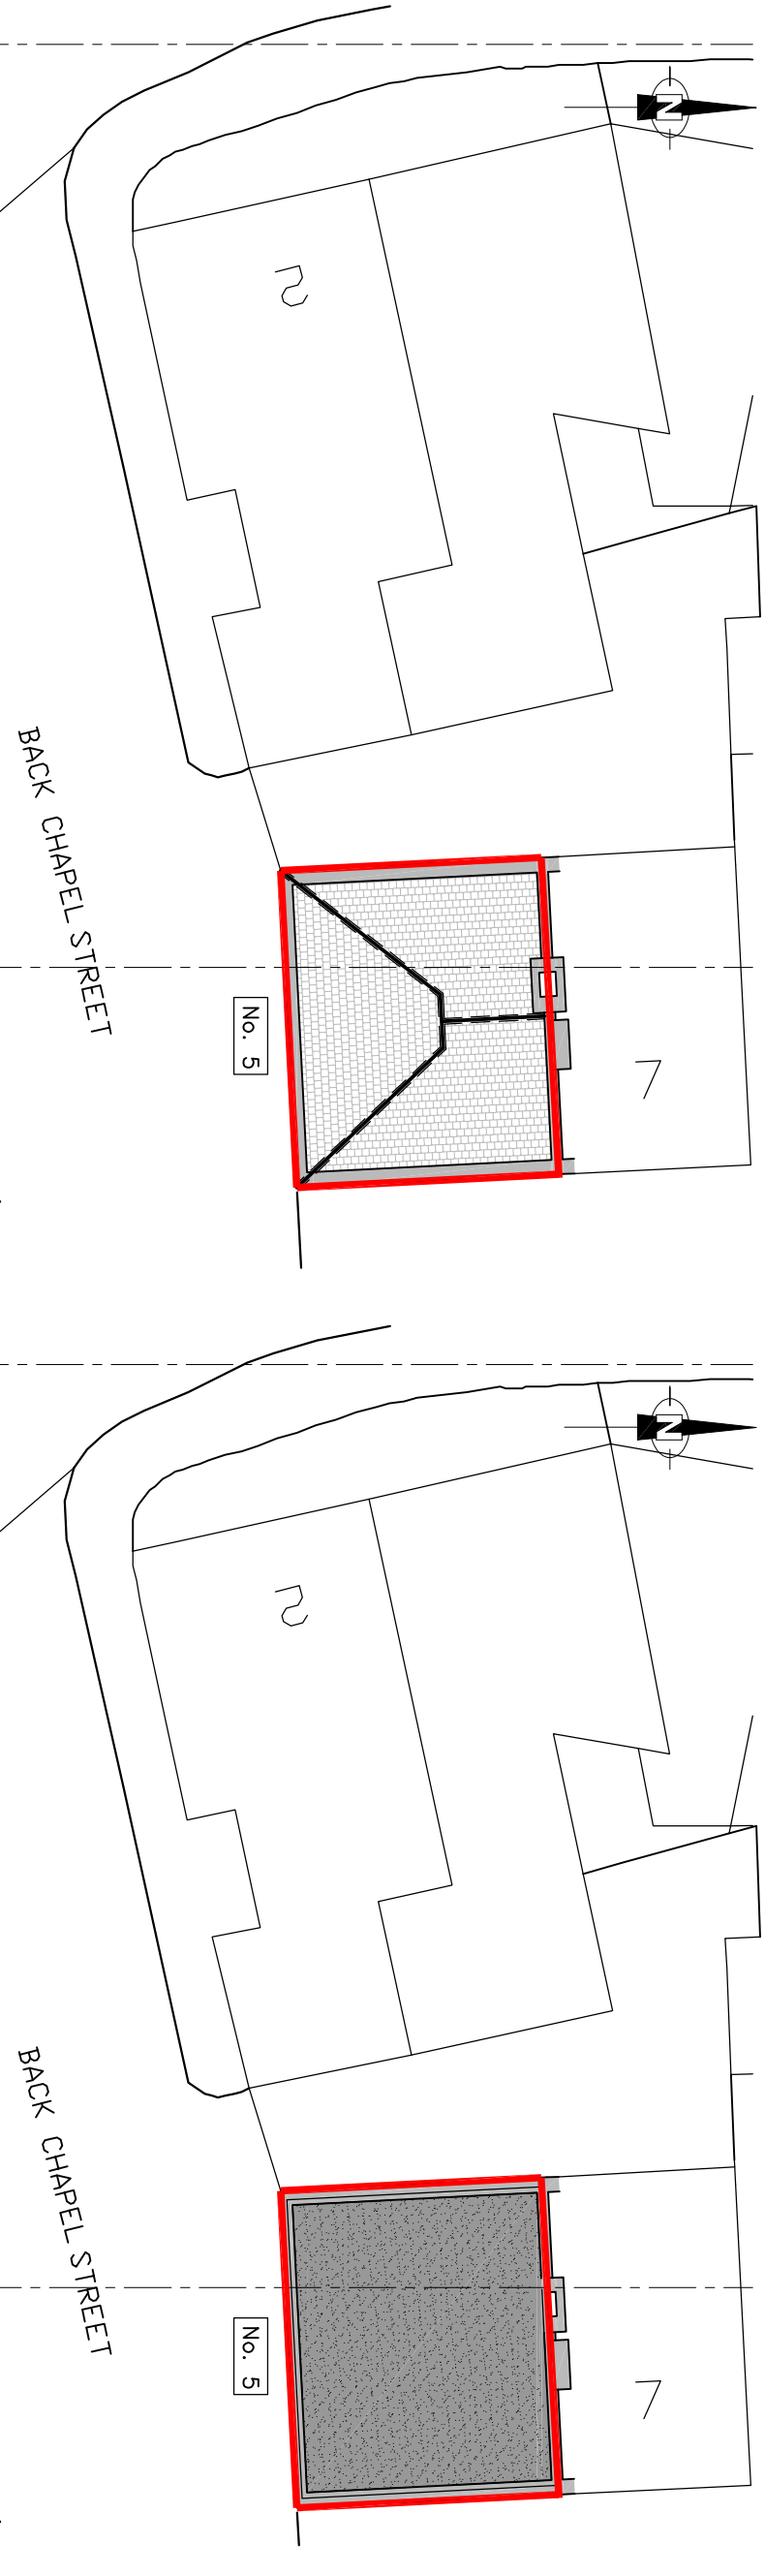

PROPOSED SITE PLAN
Scale 1:200

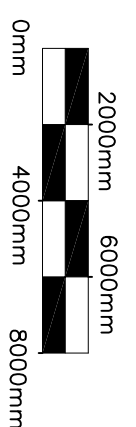

EXISTING SITE PLAN
Scale 1:200

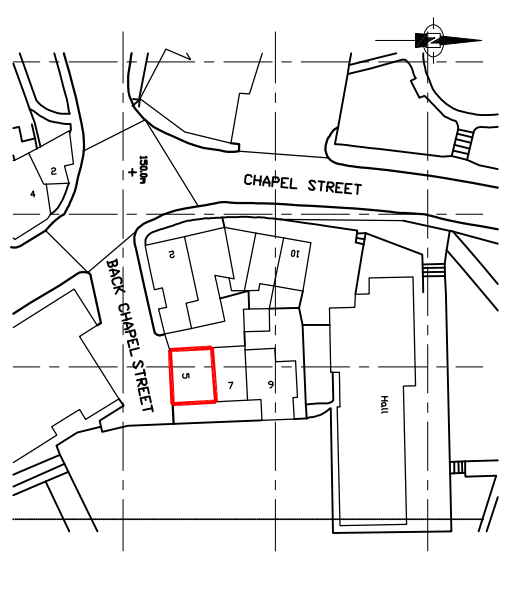

LOCATION PLAN
Scale 1:1250

REV	DESCRIPTION	DATE	BY
C	PROPOSALS UPDATED	25-01-2026	AS
B	PROPOSALS UPDATED	25-01-2026	AS
A	FIRST ISSUE	18-01-2026	AS
REV	DESCRIPTION	DATE	BY
THE COPYRIGHT OF THIS DRAWING AND DESIGN IS OWNED BY T&S DESIGN AND IS NOT TO BE COPIED, TRANSMITTED TO A THIRD PARTY OR USED IN ANY WAY WITHOUT THE WRITTEN APPROVAL OF T&S DESIGN.			
CLIENT			
TOTTINGTON DENTAL SURGERY 5 BACK CHAPEL STREET TOTTINGTON, BURY BL8 4AH			
PROJECT			
PROPOSED EXTENSION AND REFURBISHMENT AND REMODELING OF DENTAL PRACTICE			
TITLE			
EXISTING & PROPOSED PLANS, ELEVATIONS, SITE & LOCATION			
T&S DESIGN SERVICES LTD STRUCTURAL ENGINEERS			
CIVIL & STRUCTURAL ENGINEERS PRESTON www.tandsdesign.co.uk E-mail: info@tandsdesignservices.co.uk			
CHECKED	DATE	DRAWN	SCALE
A.C	Feb 2026	R.S	As shown
PROJECT No.	DRAWING No.	REV	
TS12814	101	C	