


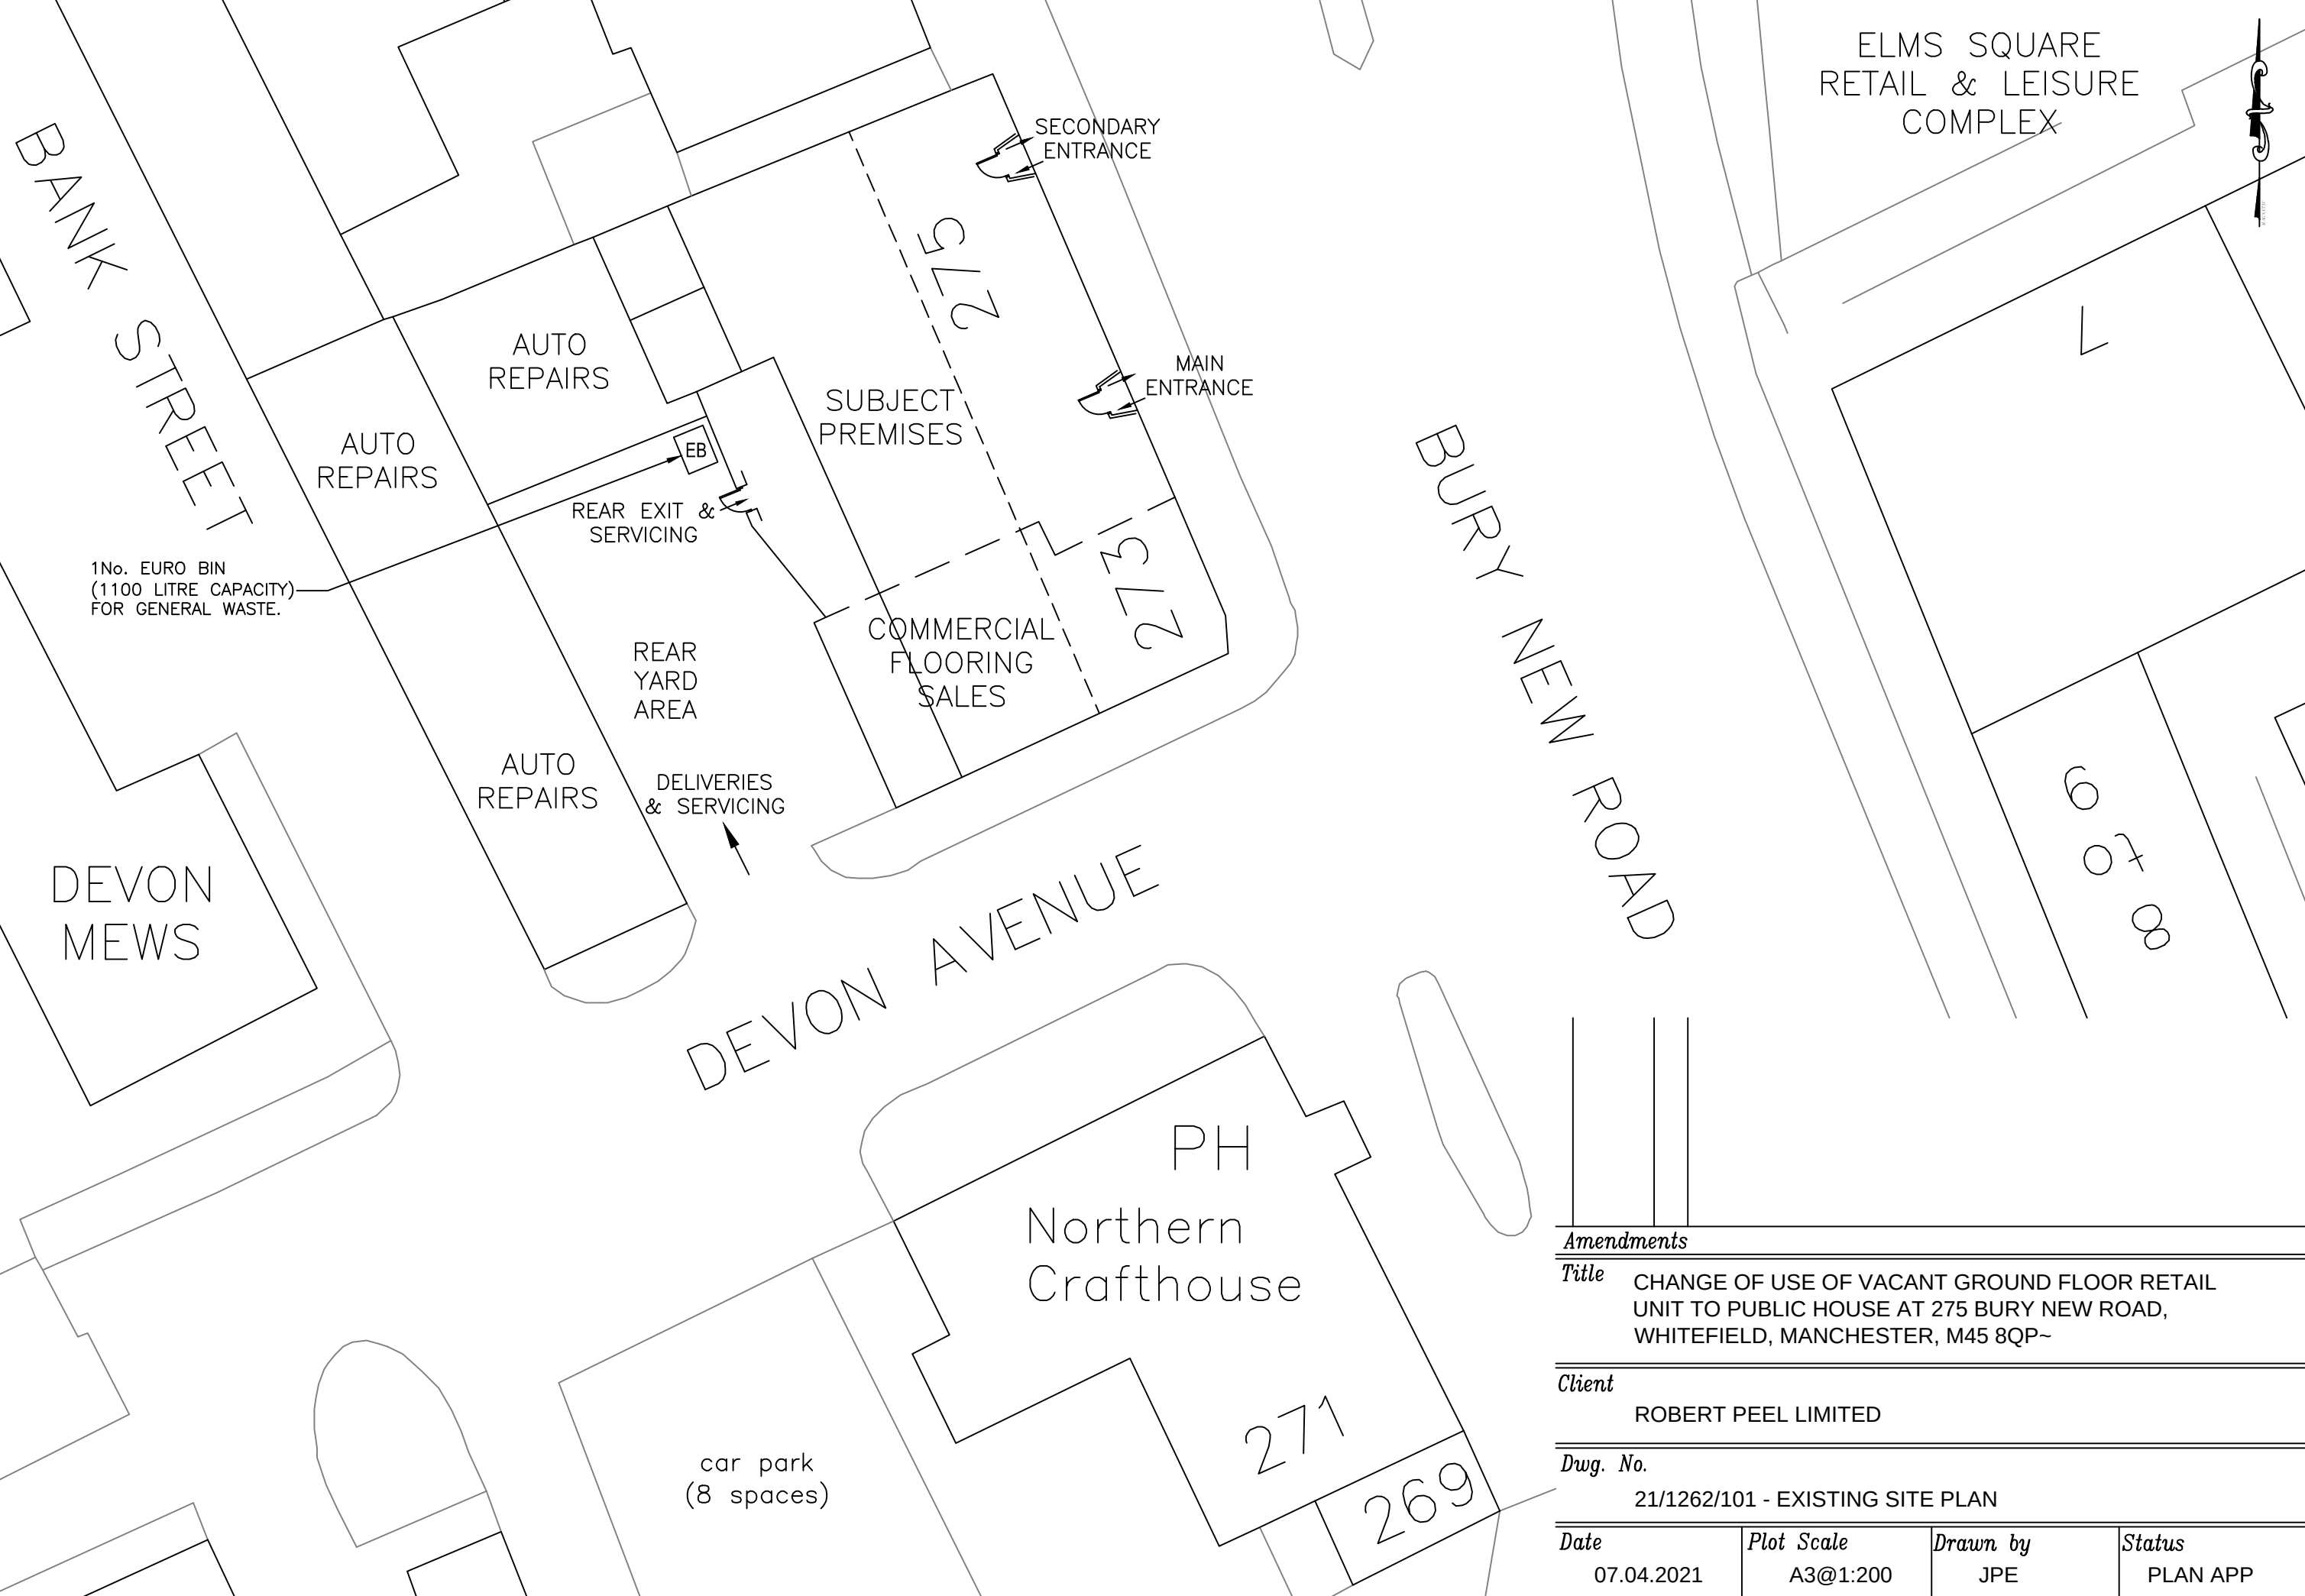

Amendments			
Title			
CHANGE OF USE OF VACANT GROUND FLOOR RETAIL UNIT TO PUBLIC HOUSE AT 275 BURY NEW ROAD, WHITEFIELD, MANCHESTER, M45 8QP~			
Client			
ROBERT PEEL LIMITED			
Dwg. No.			
21/1262/101 - EXISTING SITE PLAN			
Date	Plot Scale	Drawn by	Status
07.04.2021	A3@1:200	JPE	PLAN APP