



0 10 20
metres
© Crown copyright 2025 Ordnance Survey 100053143

Existing Site Plan 1:200@A1




0 10 20
metres
© Crown copyright 2025 Ordnance Survey 100053143

Proposed Site Plan 1:200@A1

Legend

- Property Boundary
- Proposed Works

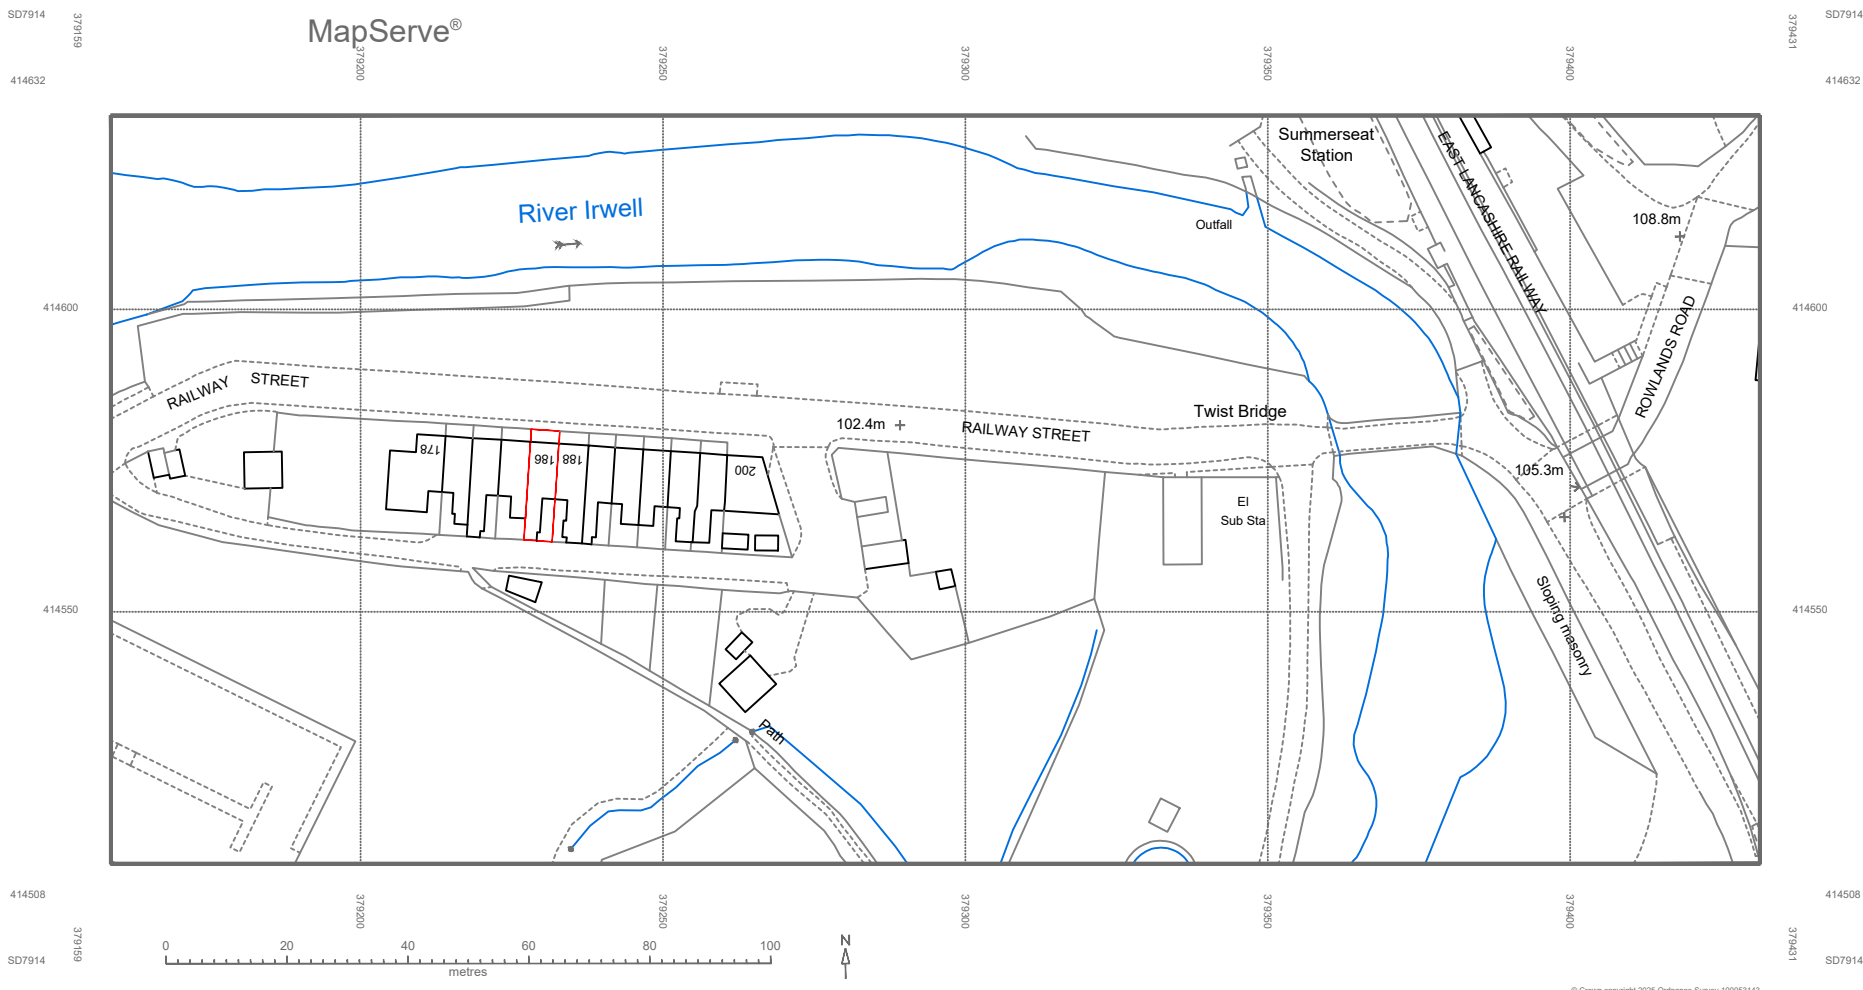

Location Plan 1:1250@A1

Rev. No.	Revision note.	Date.	
Title: Location Plan, Existing and Proposed Site Plans			
Project: 186 Railway Street Summerseat Bury BL9 5QB			
Client: Susan Diamond 186 Railway Street Summerseat Bury BL9 5QB			
Scale: Indicated	Designed: AW	Drawn: JW	Date: 27.03.2025
Drawing No. JCBD-25-447-5. Rev00			
		J C Building Design Ltd Tel: 01706 599352 / 07824 871086 enquiries@jcbuildingdesign.co.uk	