

This drawing is the property of IPS Architects and copyright is reserved by them.
This drawing is not to be copied or disclosed by or to any unauthorized person without the prior written consent of IPS Architects.

Do not scale from this drawing.

All dimensions are to be checked on site prior to construction, manufacture of any components and ordering of materials and equipment.

Any discrepancies are to be reported to the architects for clarification.

All materials and workmanship to be accordance with the current British Standards and codes of practice.


This drawing is to be read in conjunction with all relevant Architectural Structural Engineers, Mechanical Engineers, Electrical Engineers and Specialists drawings and specifications.




EXISTING REAR ELEVATION




EXISTING FRONT ELEVATION

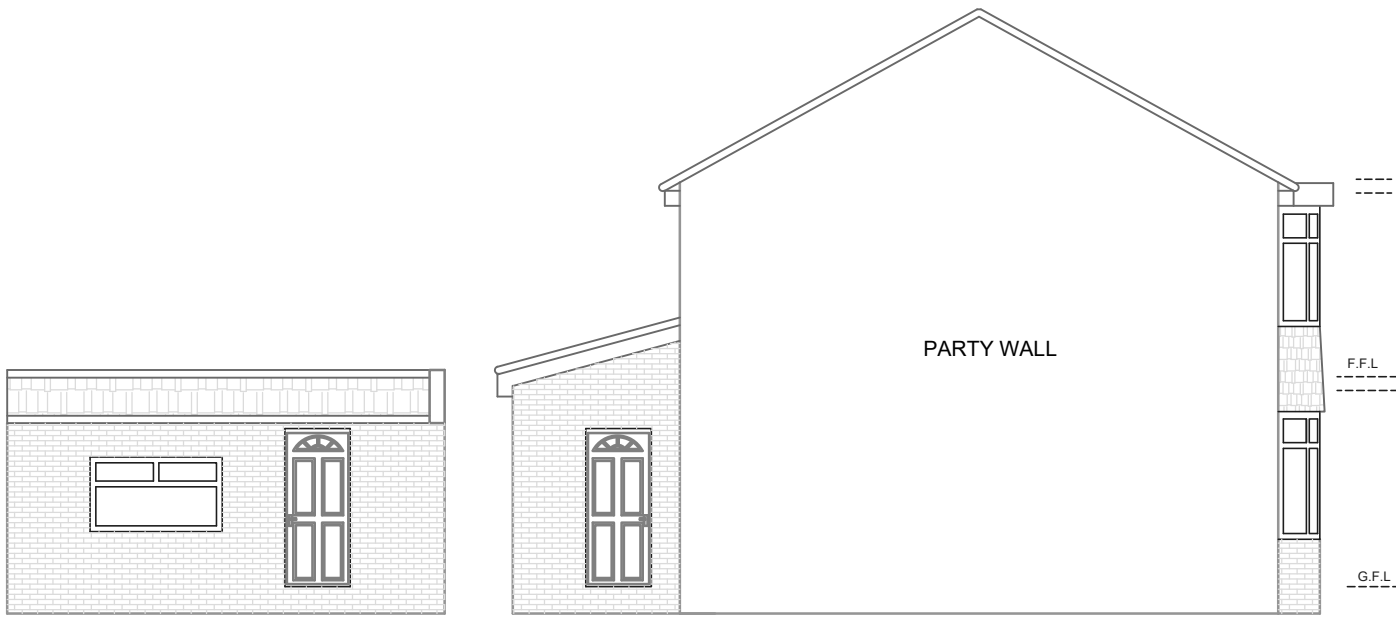


EXISTING SIDE ELEVATION(WEST)

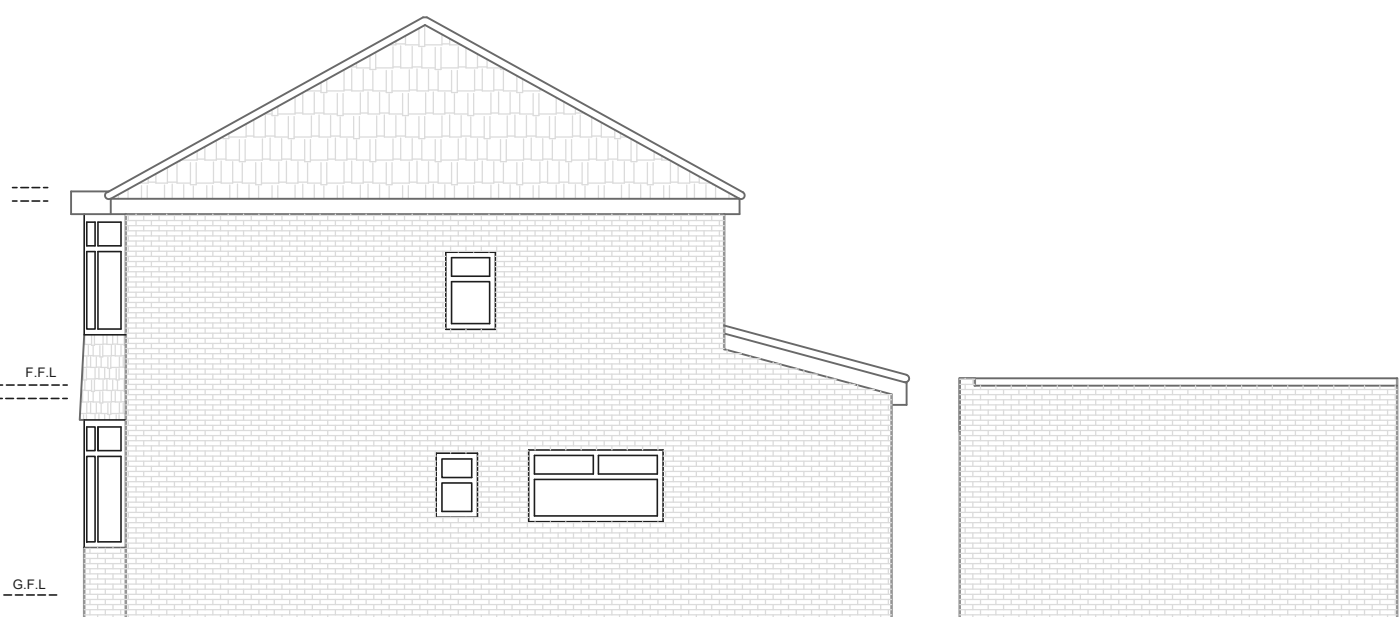


EXISTING SIDE ELEVATION (EAST)

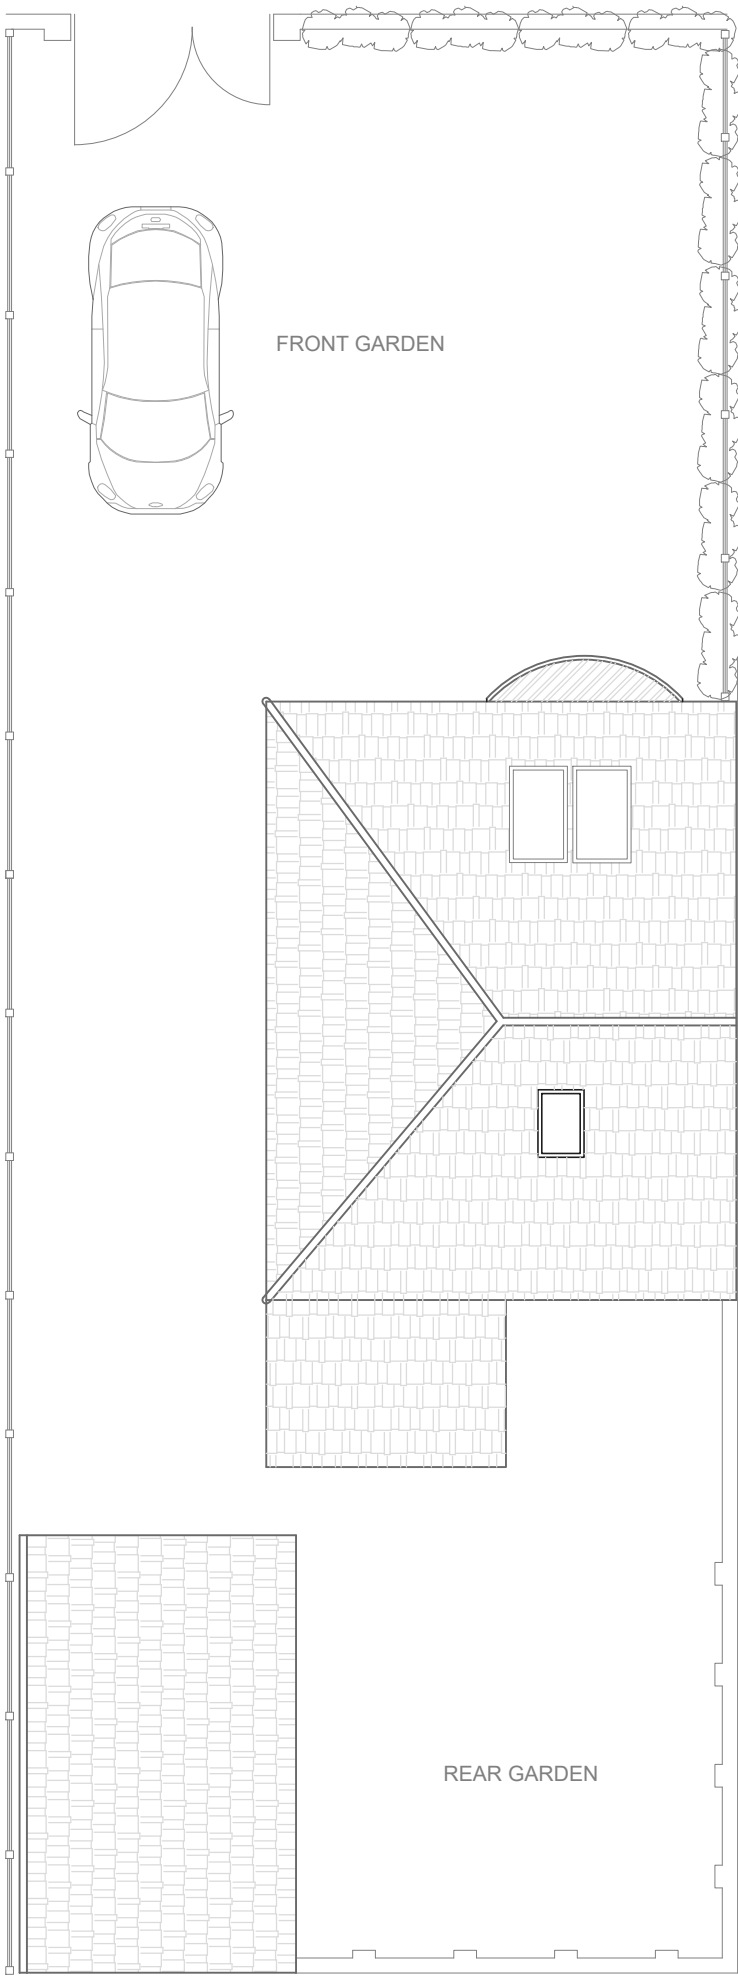


EXISTING SITE PLAN

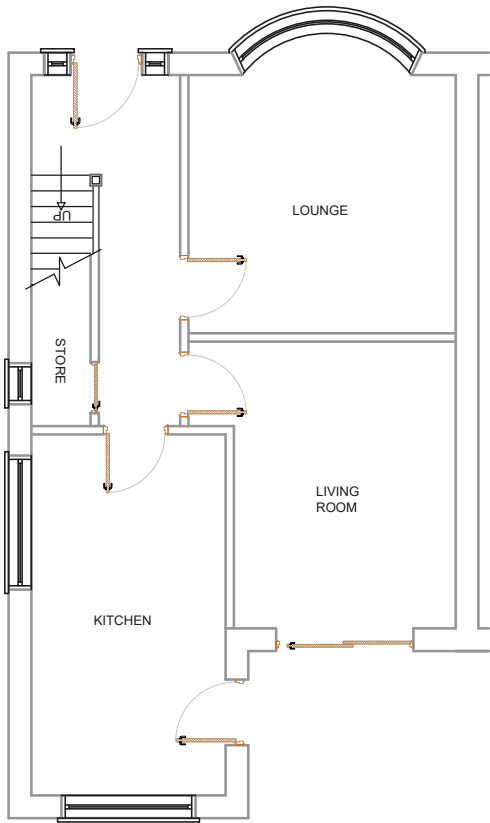


EXISTING GROUND FLOOR PLAN

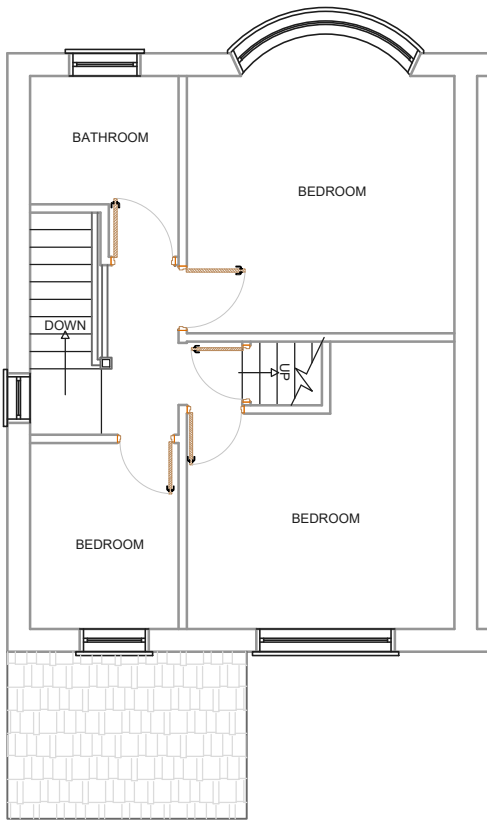

EXISTING FIRST FLOOR PLAN

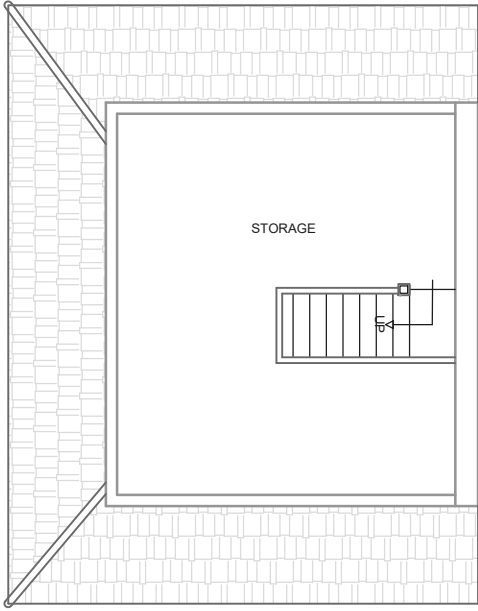

EXISTING SECOND FLOOR PLAN

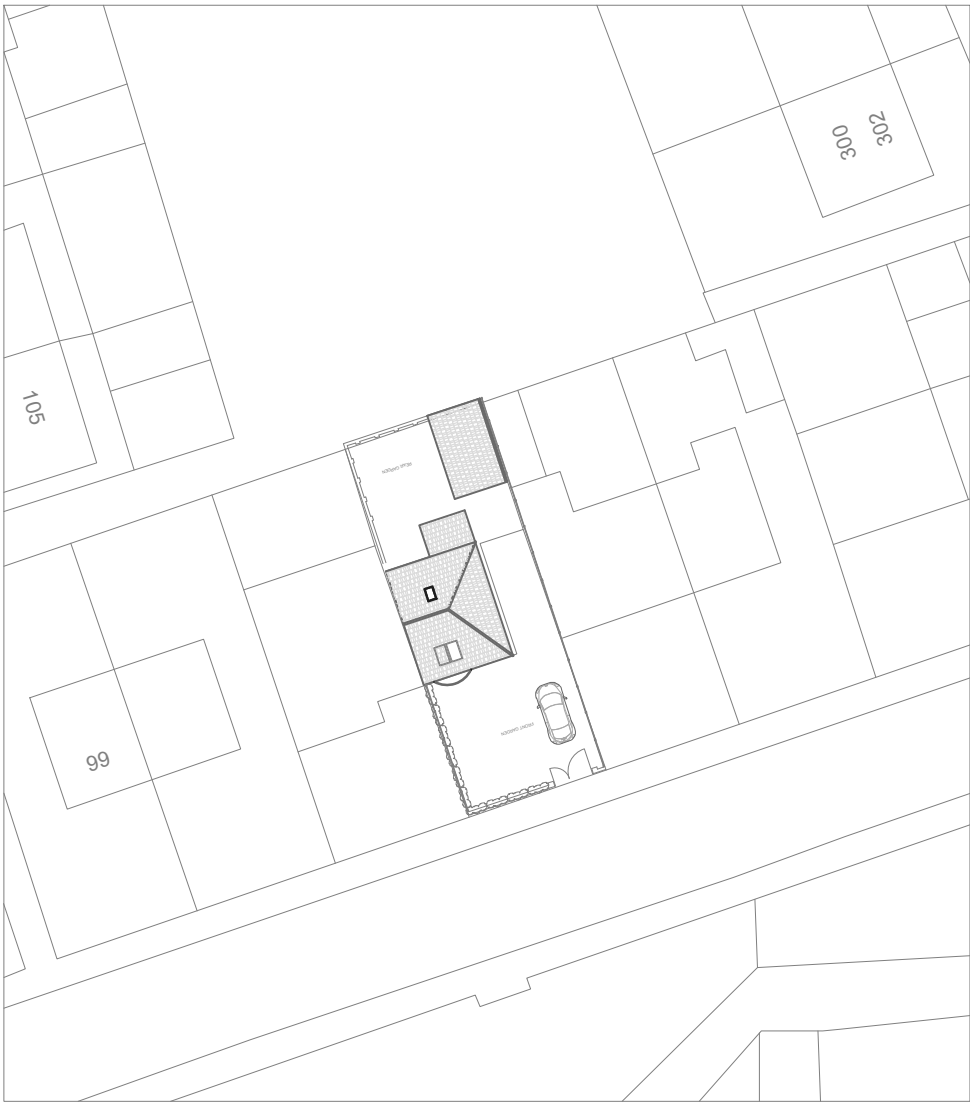

EXISTING SITE PLAN @ Scale: 1: 500

0 5m 10m

0 10m 20m

Planning Services email: ipsuk@live.co.uk	2A Cook Street, Bury, Lancashire, BL9 0RP, 0161 8717405	Existing Floor plans and Elevations of 105 Gigg Lane, Bury BL9 9JB		Scale :1 : 100 on A2	All Dimensions in Meters	REV:	Existing
				Ref.: IPS/R/09/M253EW	Date : 20/05/2024	REV:	
						SHT 1 of 3	

