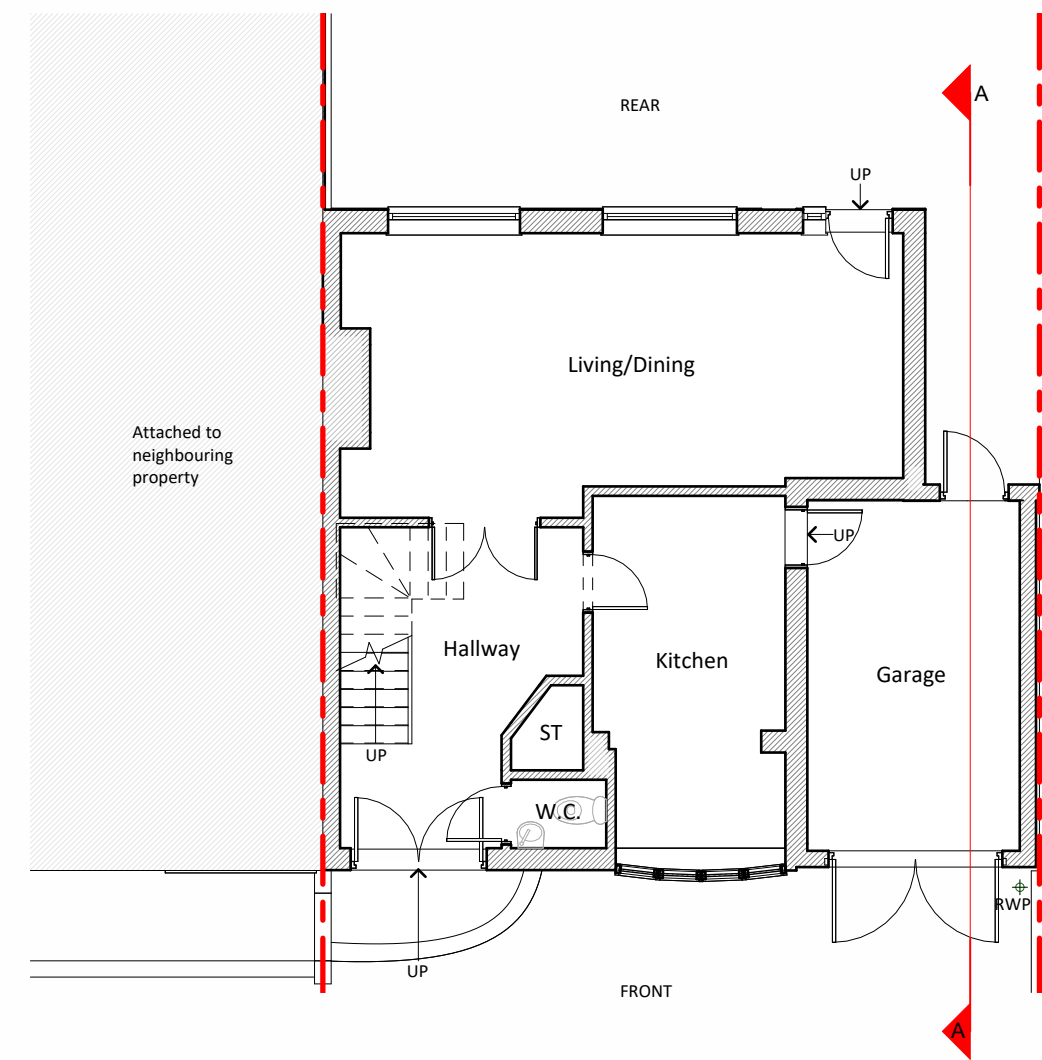
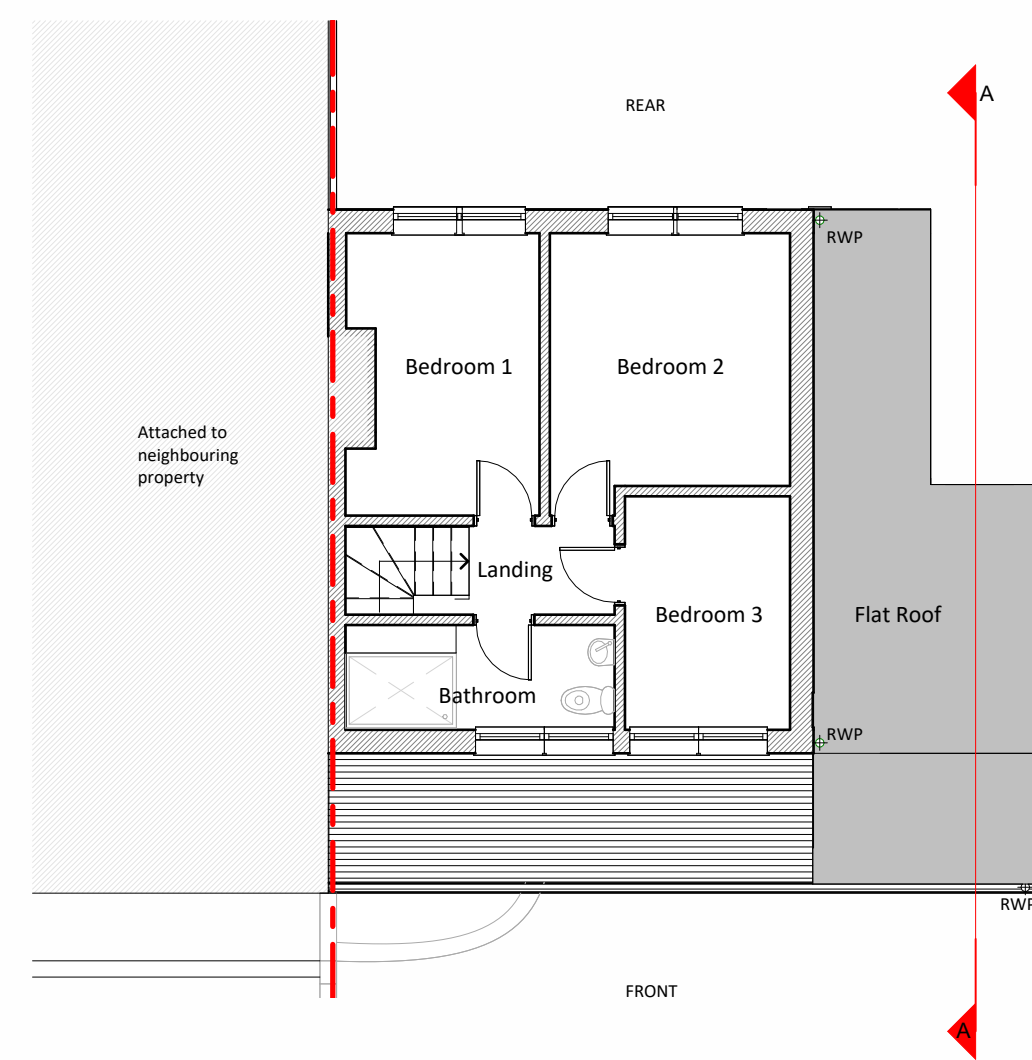





Ground Floor Plan

scale@ 1 : 100




First Floor Plan

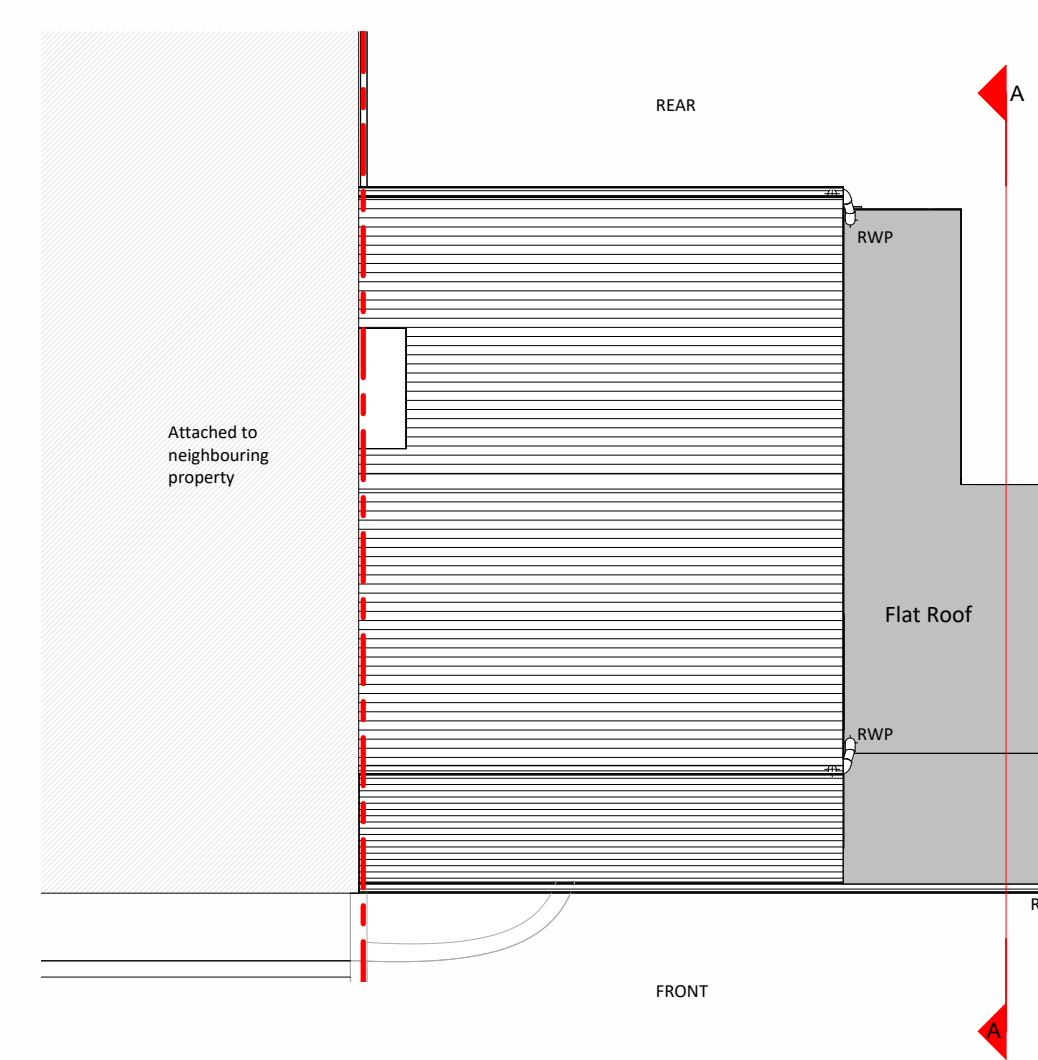scale@ 1 : 100




Roof Plan.
scale@ 1 : 100

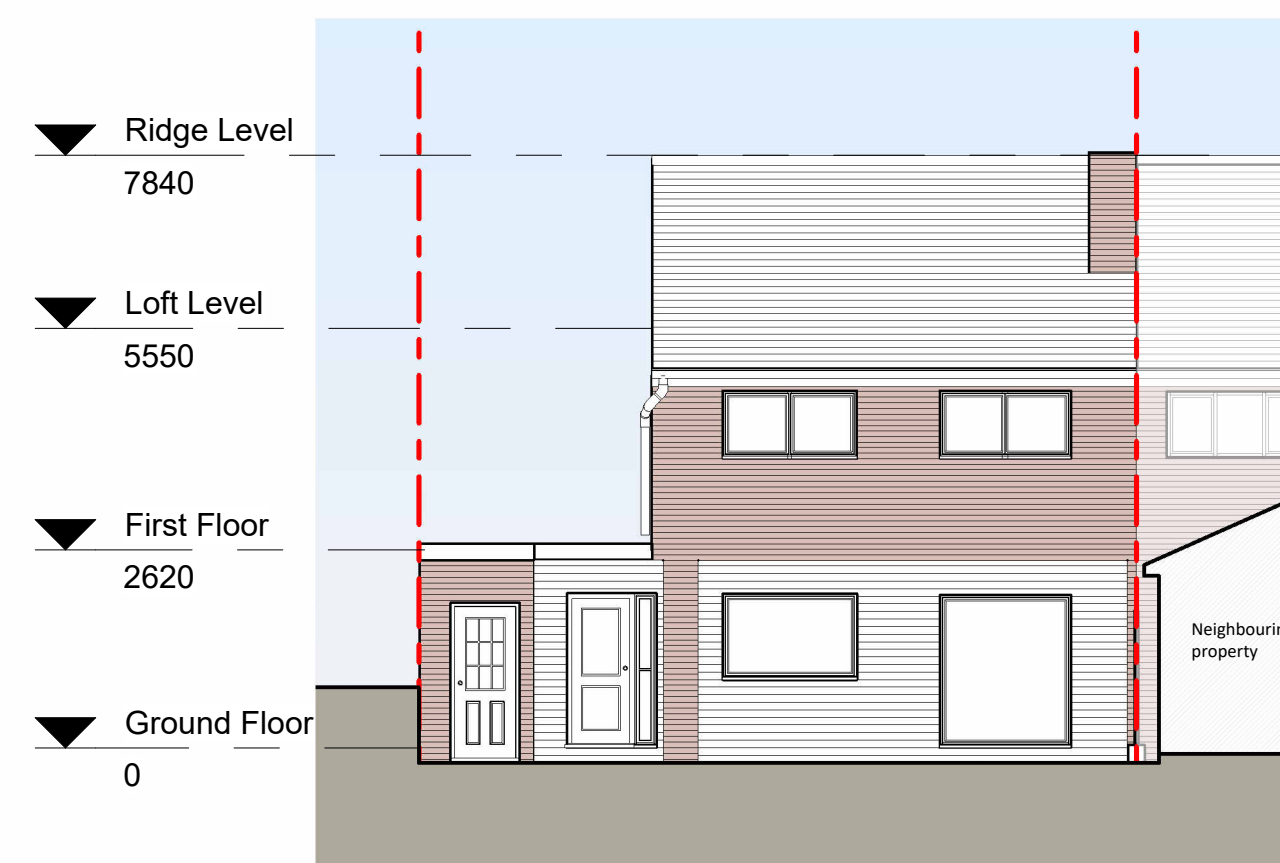


Rear Elevation

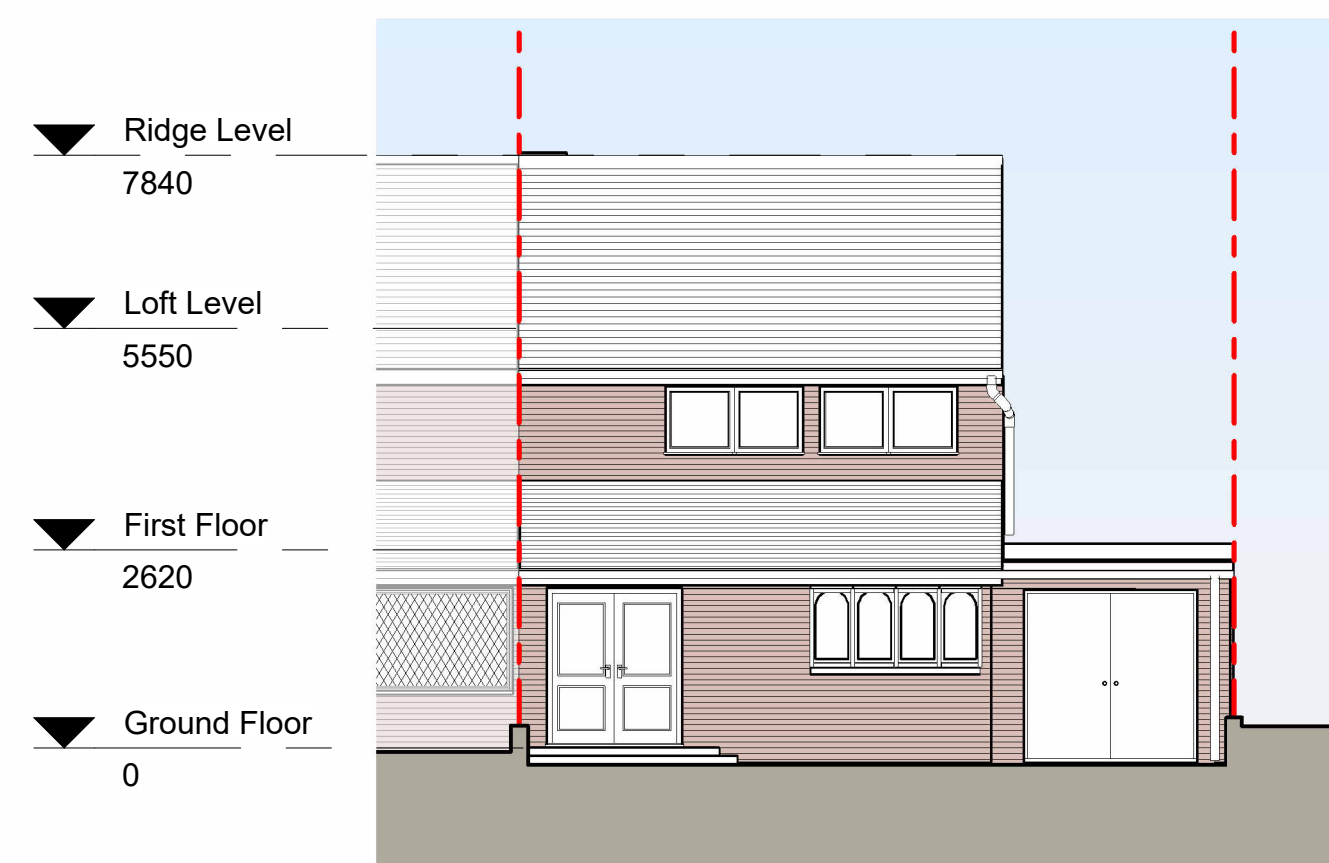
scale@ 1 : 100




Front Elevation
scale@ 1 : 100

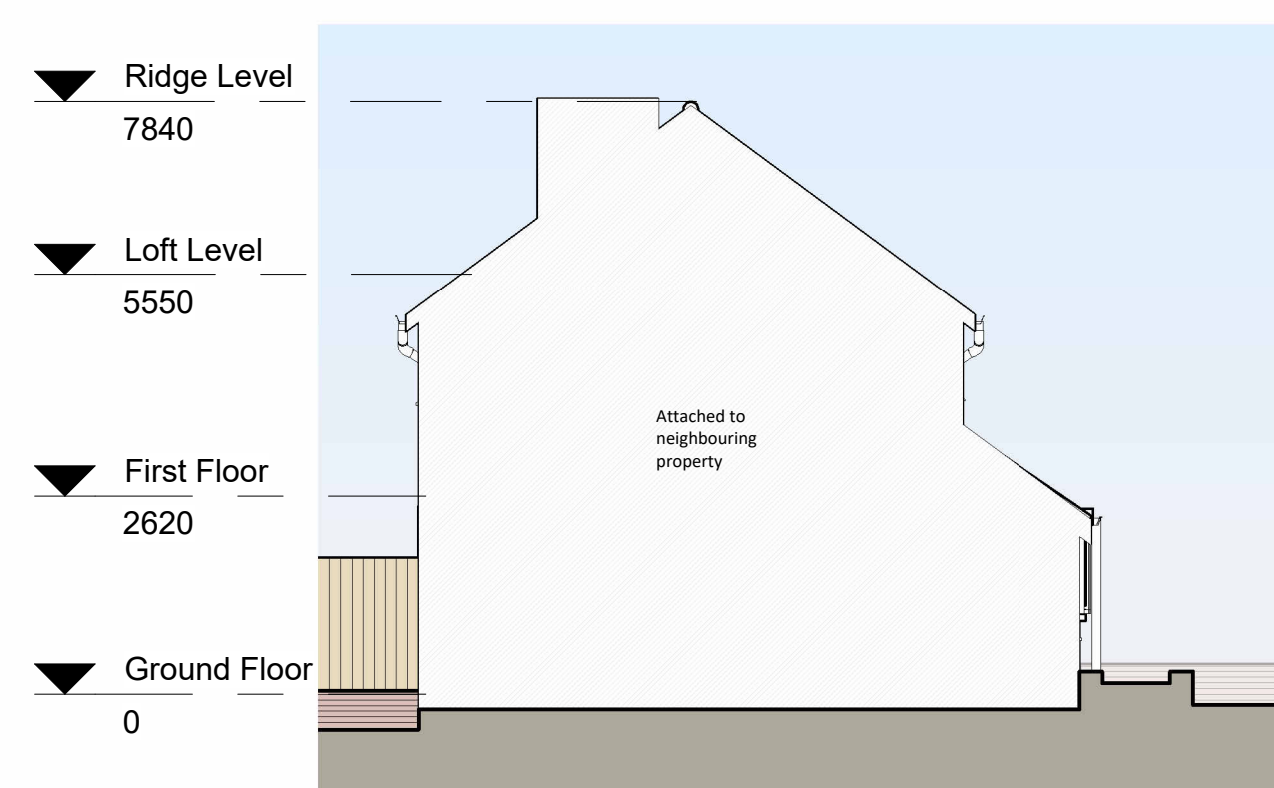



South East Elevation
scale@ 1 : 100

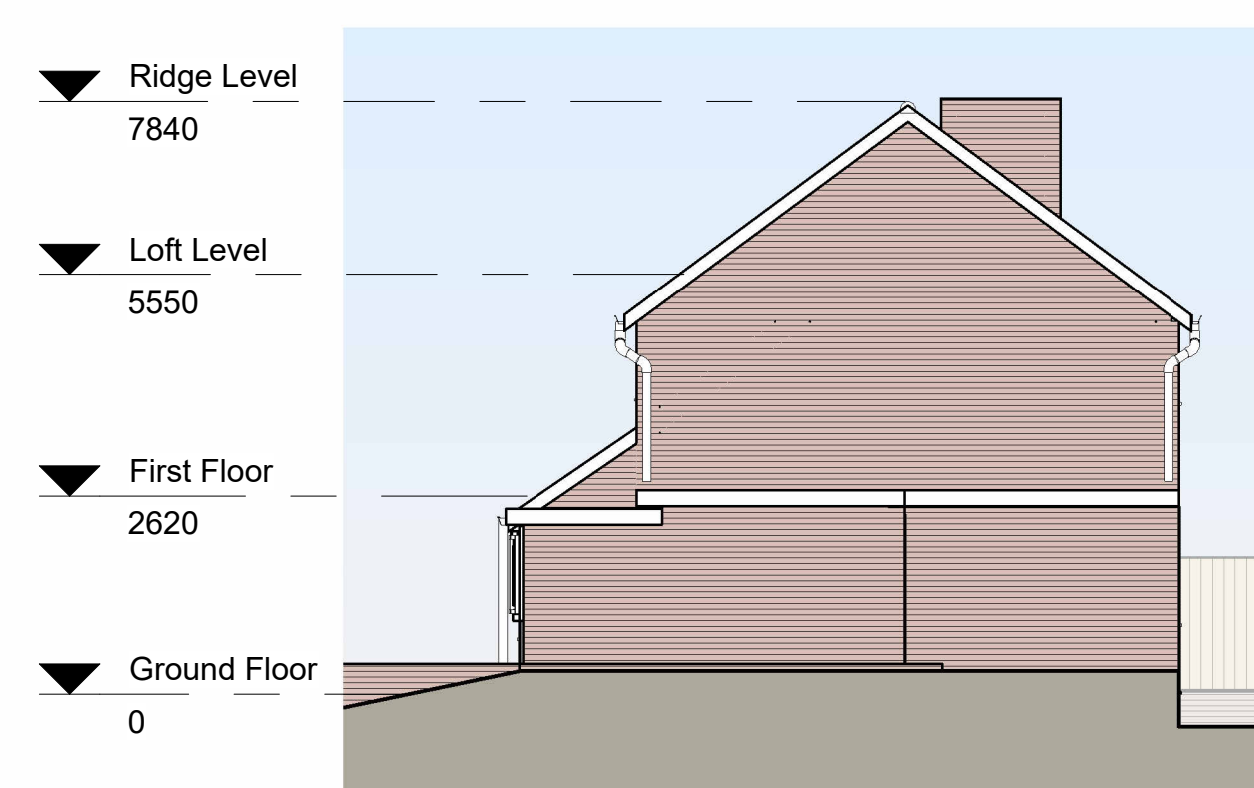









North West Elevation
scale@ 1 : 100

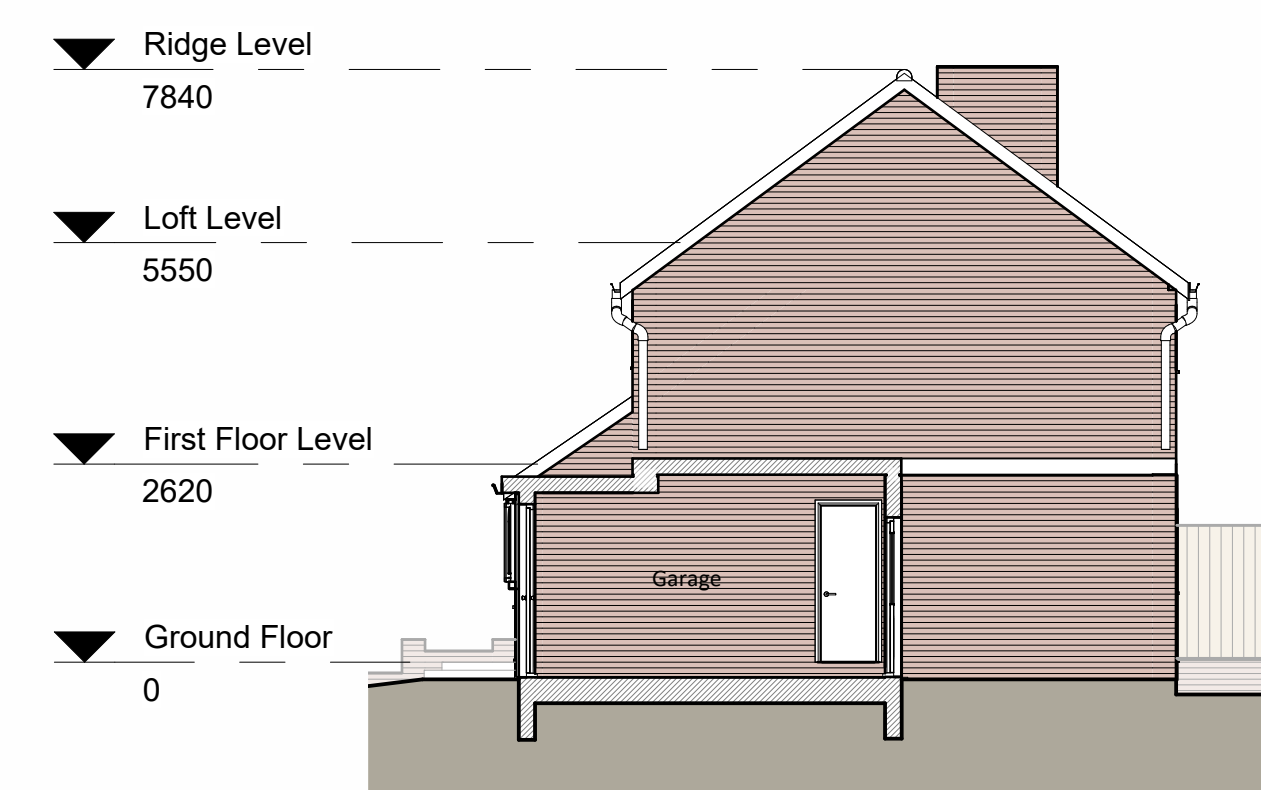

Section A.
scale@ 1 : 100

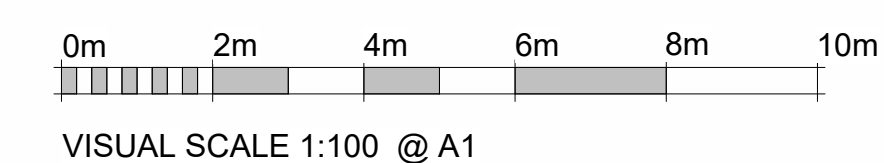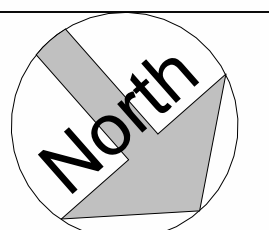[illegible]

PROJECT Proposed Apex roof over existing garage with garage conversion first floor office at 46 Chadderton Drive, BL9 8NR.			
TITLE Existing Plans, Elevations and Section			
CLIENT Angela Sozanskyi			
DRAWN BY R.B.S		CHECKED BY R.B.S	
		DATE 28.03.2025	
SCALE (@ A1) 1 : 100		PROJECT NUMBER R100	
DRAWING NUMBER A100			REV

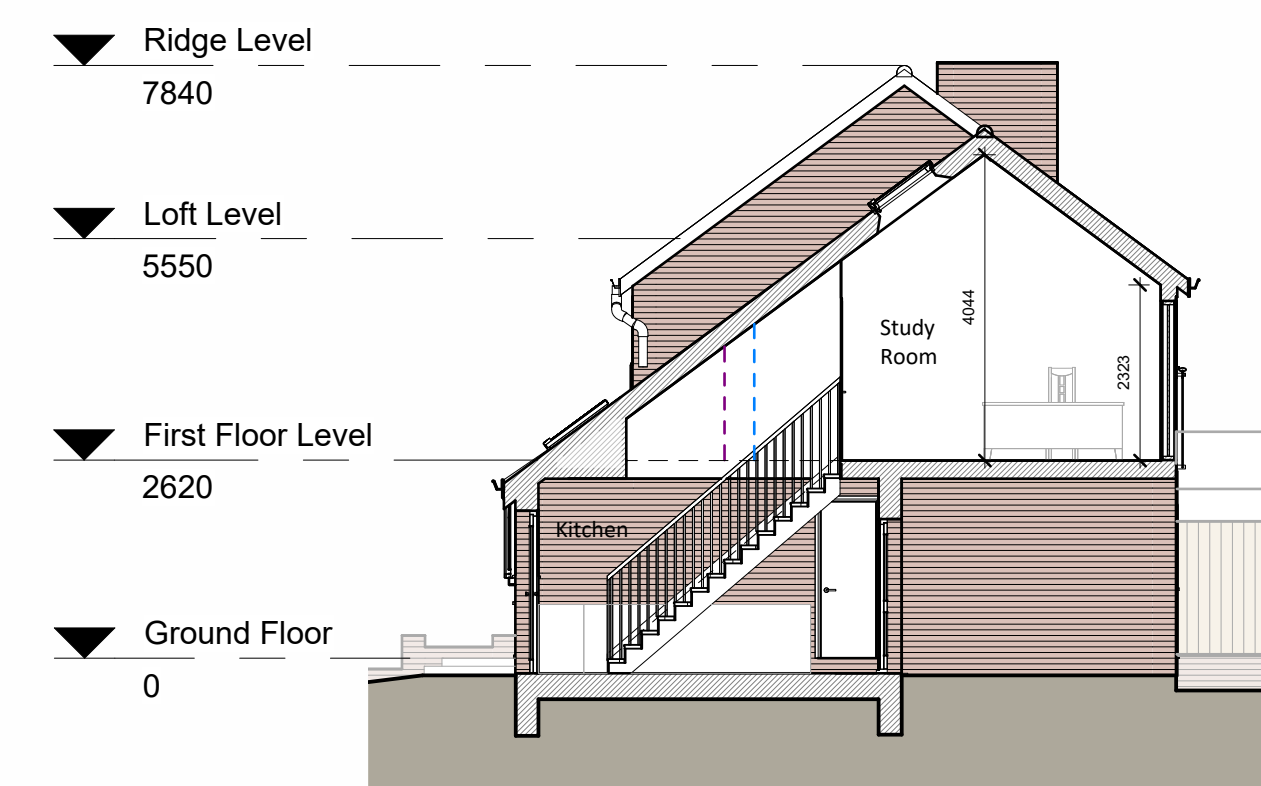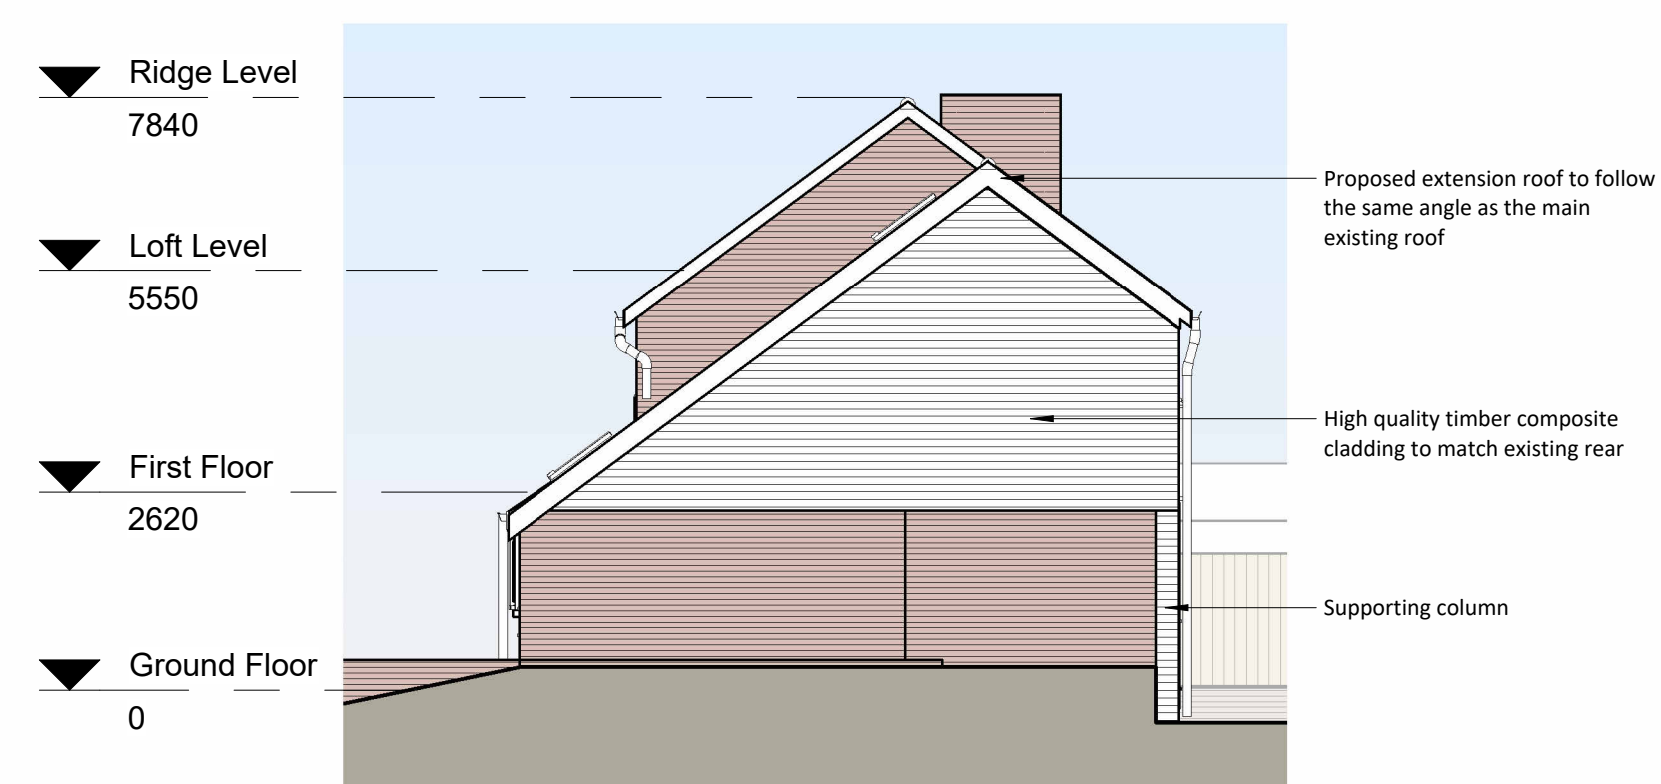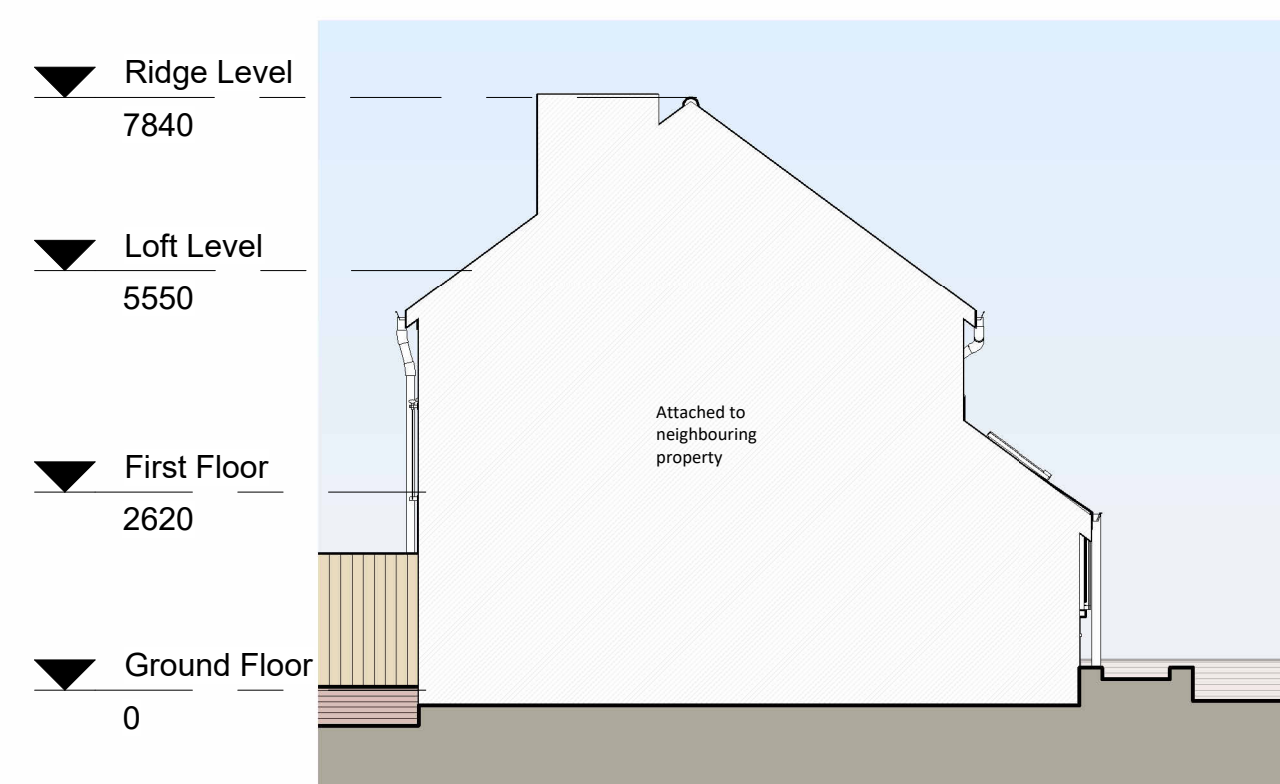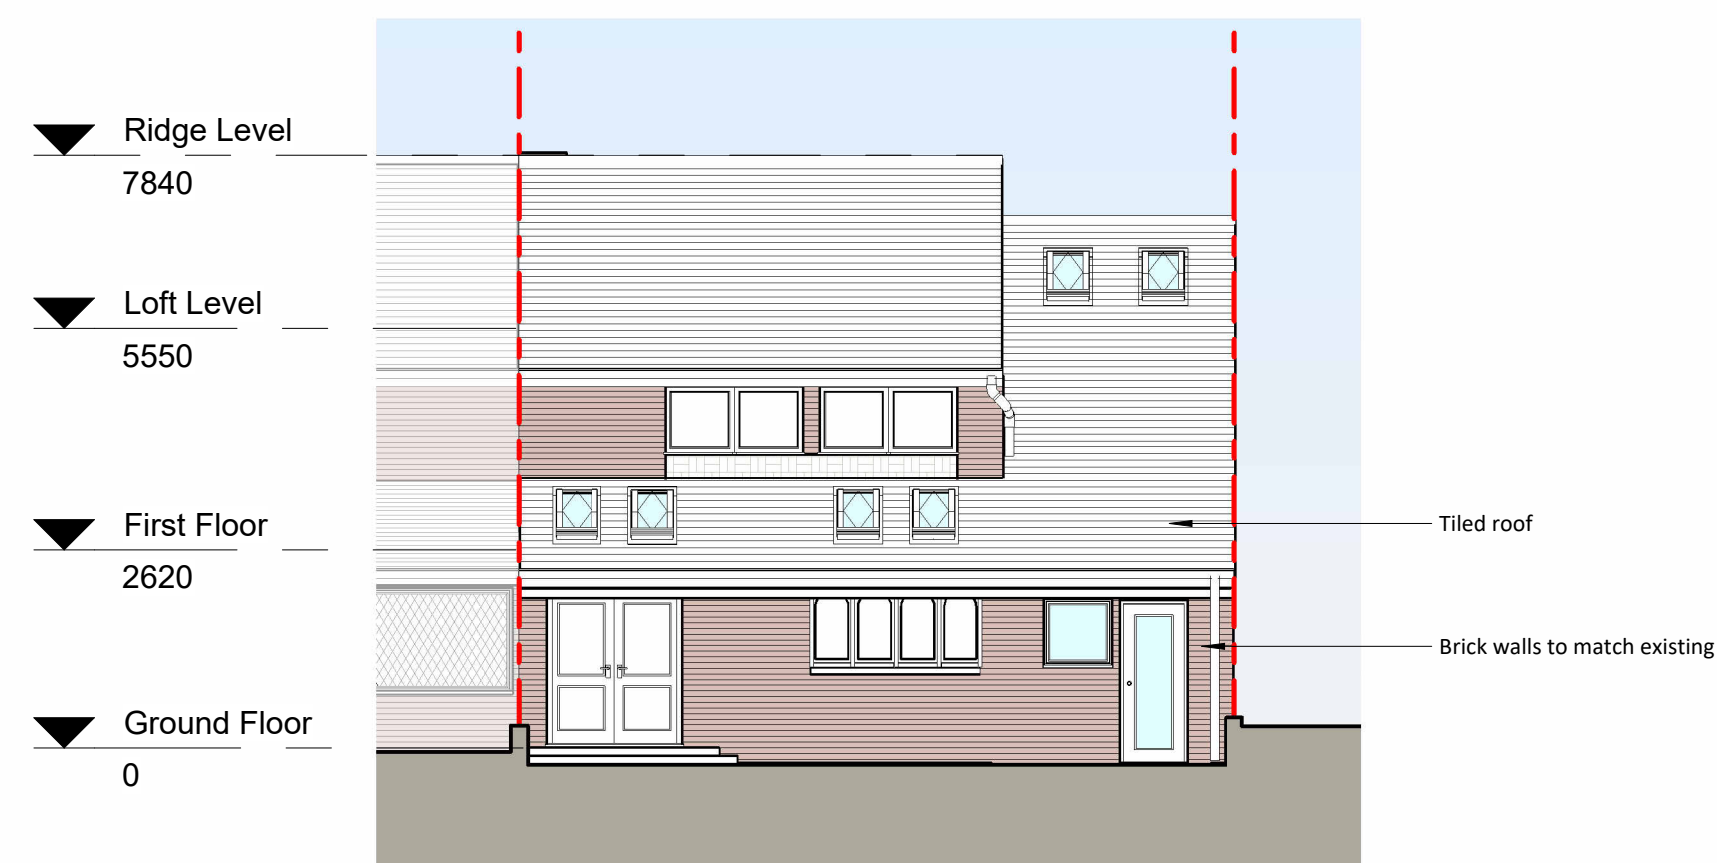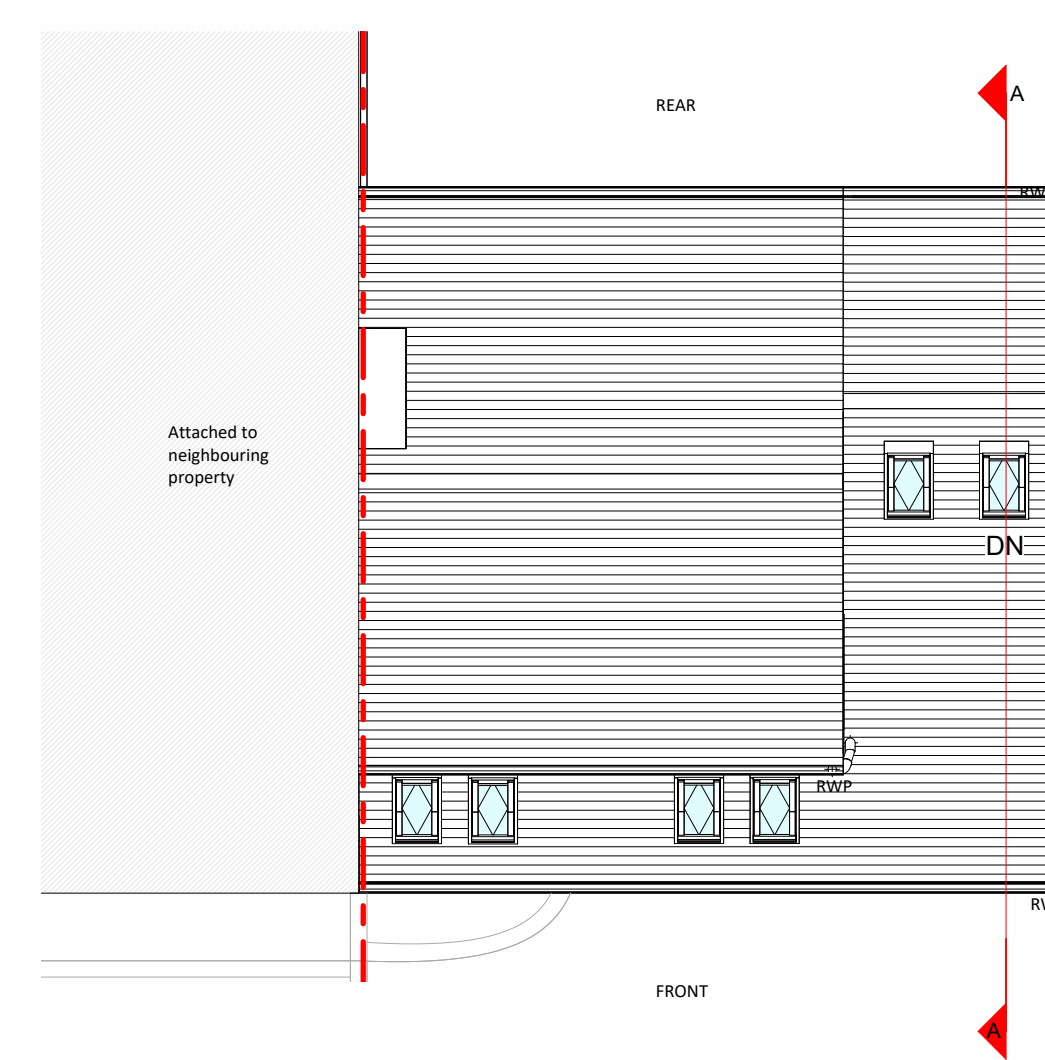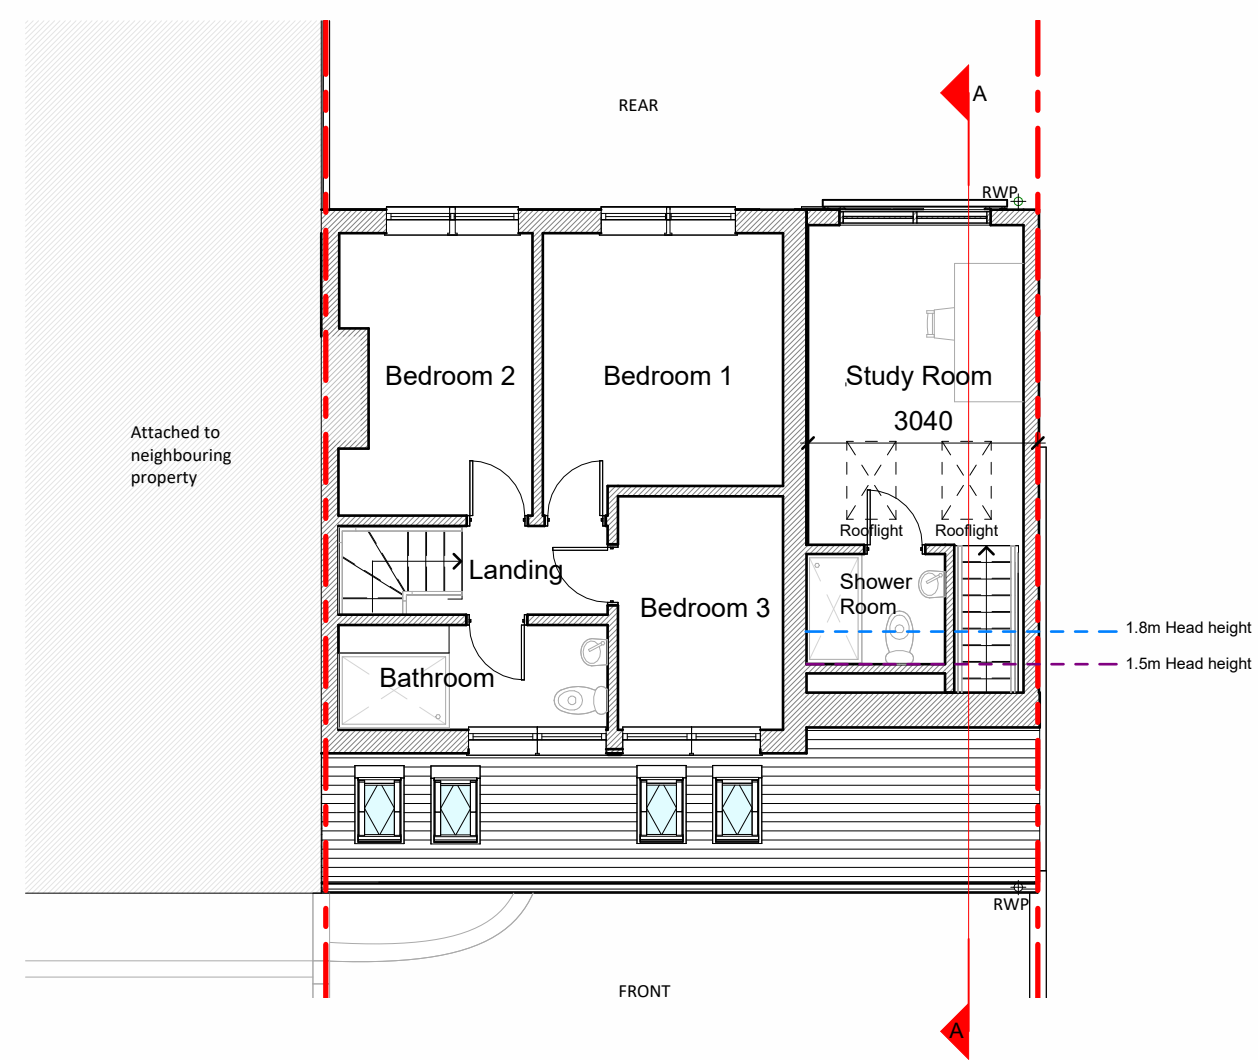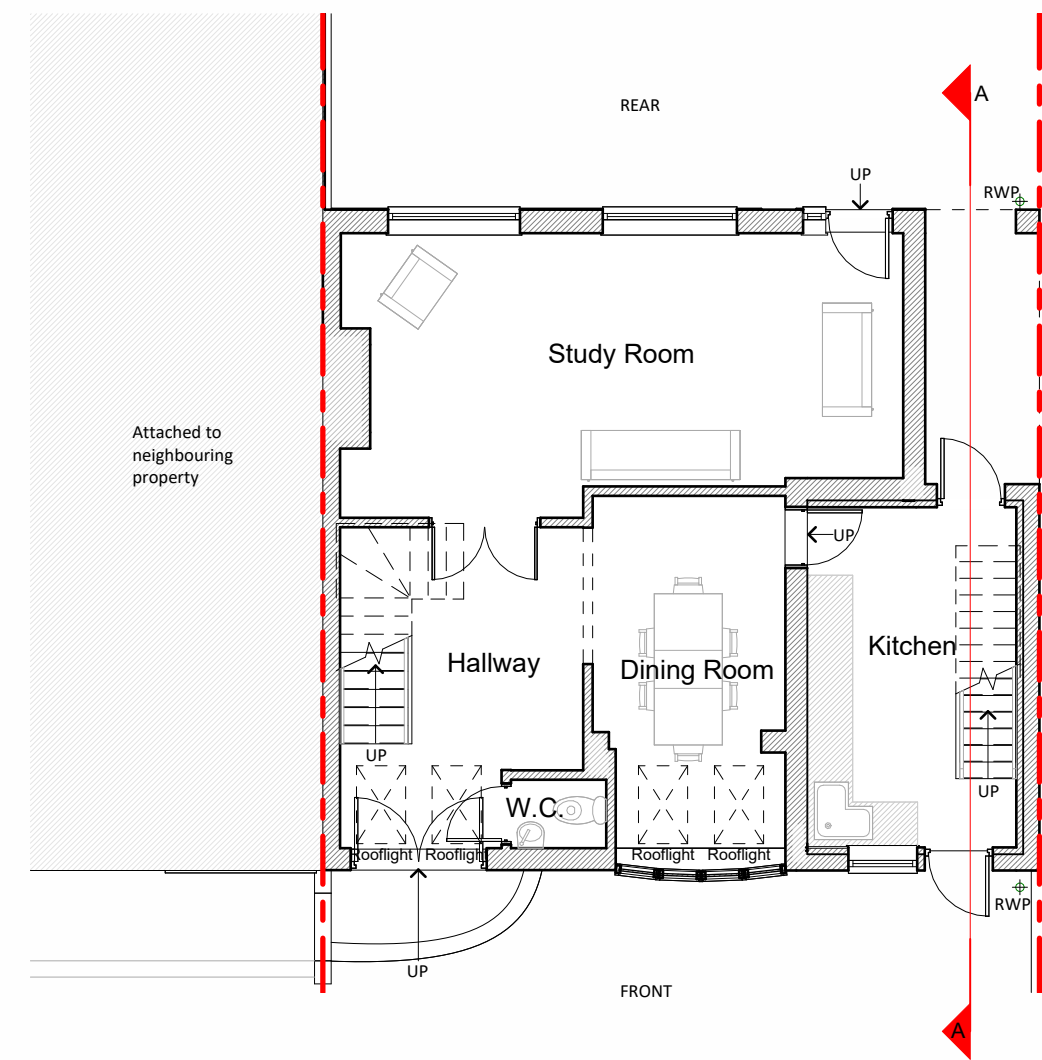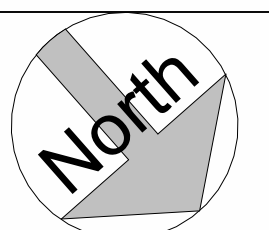[illegible]

PROJECT		
Proposed Apex roof over existing garage with garage conversion first floor office at 46 Chadderton Drive, BL9 8NR.		
TITLE		
Proposed Plans, Elevations and Section		
CLIENT		
Angela Sozanskyi		
DRAWN BY R.B.S	CHECKED BY R.B.S	DATE 28.03.2025
SCALE (@ A1) 1 : 100		PROJECT NUMBER R100
DRAWING NUMBER		REV
A101		