


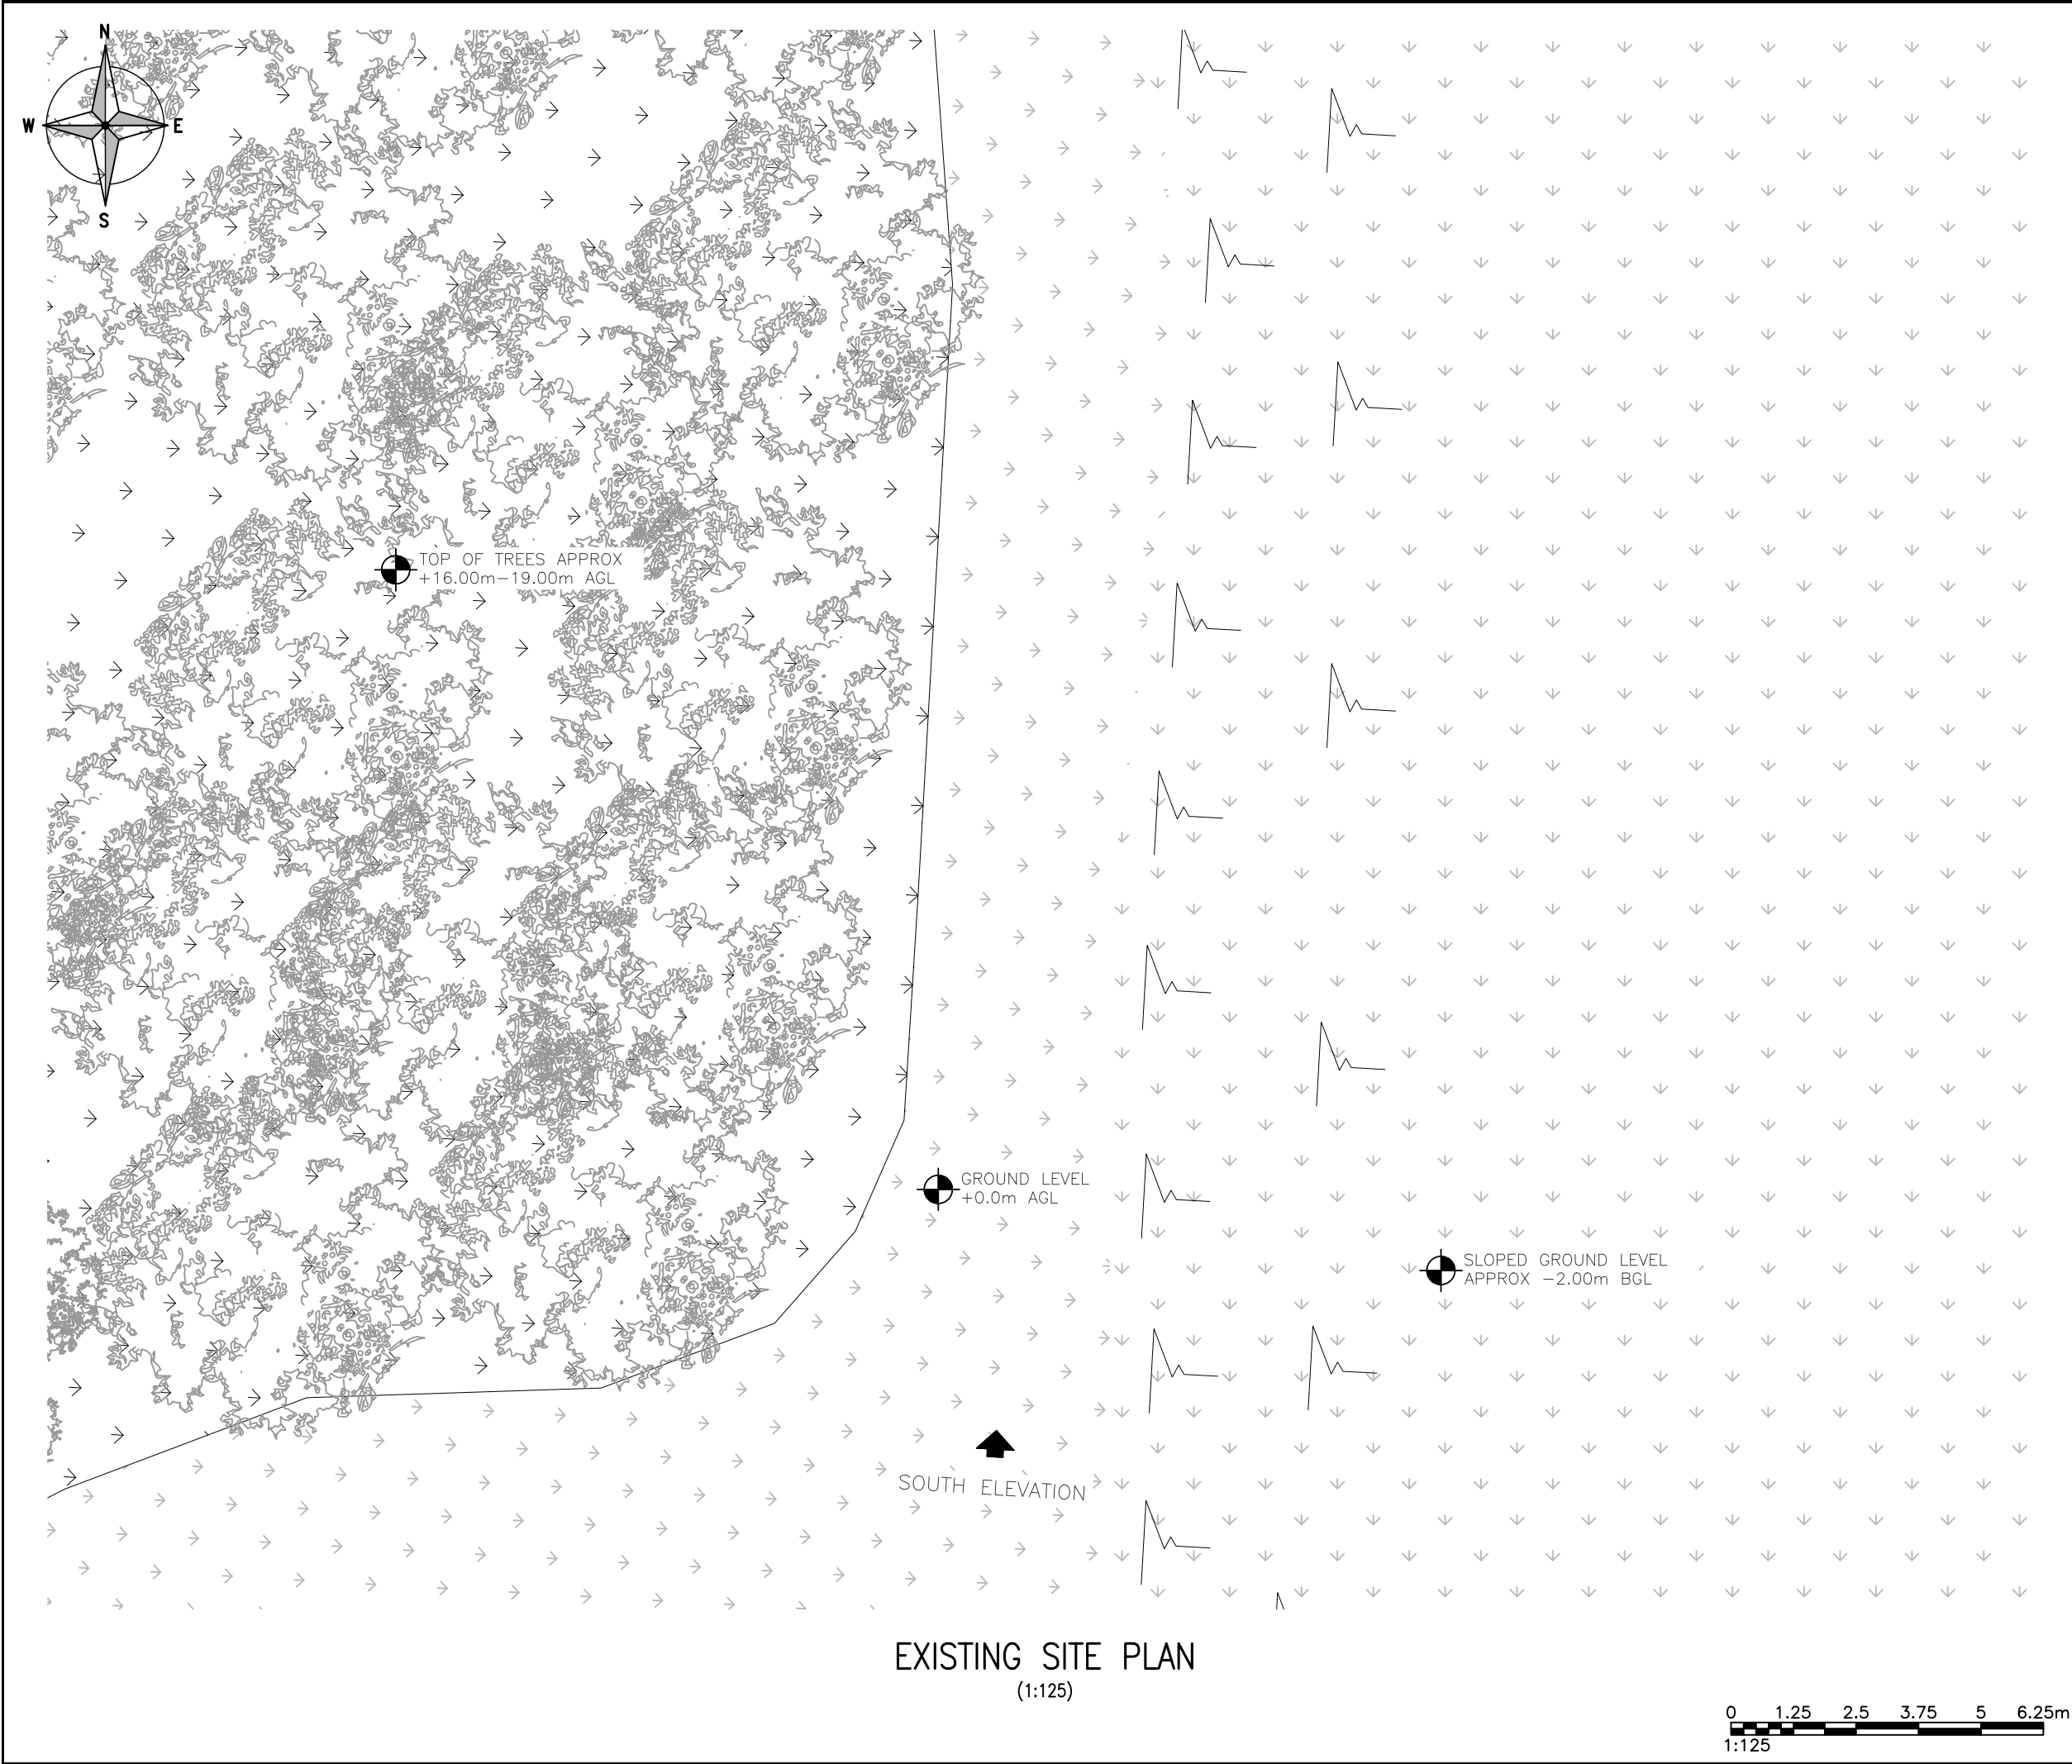

ALL DIMENSIONS ARE IN mm UNLESS NOTED OTHERWISE

N.G.R

E: 382106

N: 405378

NOTES:

A	PLANNING ISSUE	CCD	MW	23.10.24
REV	MODIFICATION	BY	CH	DATE




WHP Telecoms Ltd

Faraday Court
401 Faraday Street
Birchwood Park
Warrington WA3 6GA
Tel: 01925 424100 Fax: 01925 424101
e-mail: info@whptelecoms.com



Cell Name				Opt.
PRESTWICH HEYS FC				—
Cell ID No				
CSID	—	VF	✓	VMO2
30770800	—		025342	
Project No.	—	N/A	—	N/A
E367040	—		—	
Site Address / Contact Details				
SANDGATE ROAD WHITEFIELD GREATER MANCHESTER M45 6NT				
Drawing Title: EXISTING SITE PLAN				
Purpose of issue: PLANNING				Dwg Rev: A
Drawing Number: 200				B
Surveyed By: WHP		Original Sheet Size: A3		Pack Issue:
Drawn: CCD	Date: 23.10.24	Checked: MW	Date: 23.10.24	B

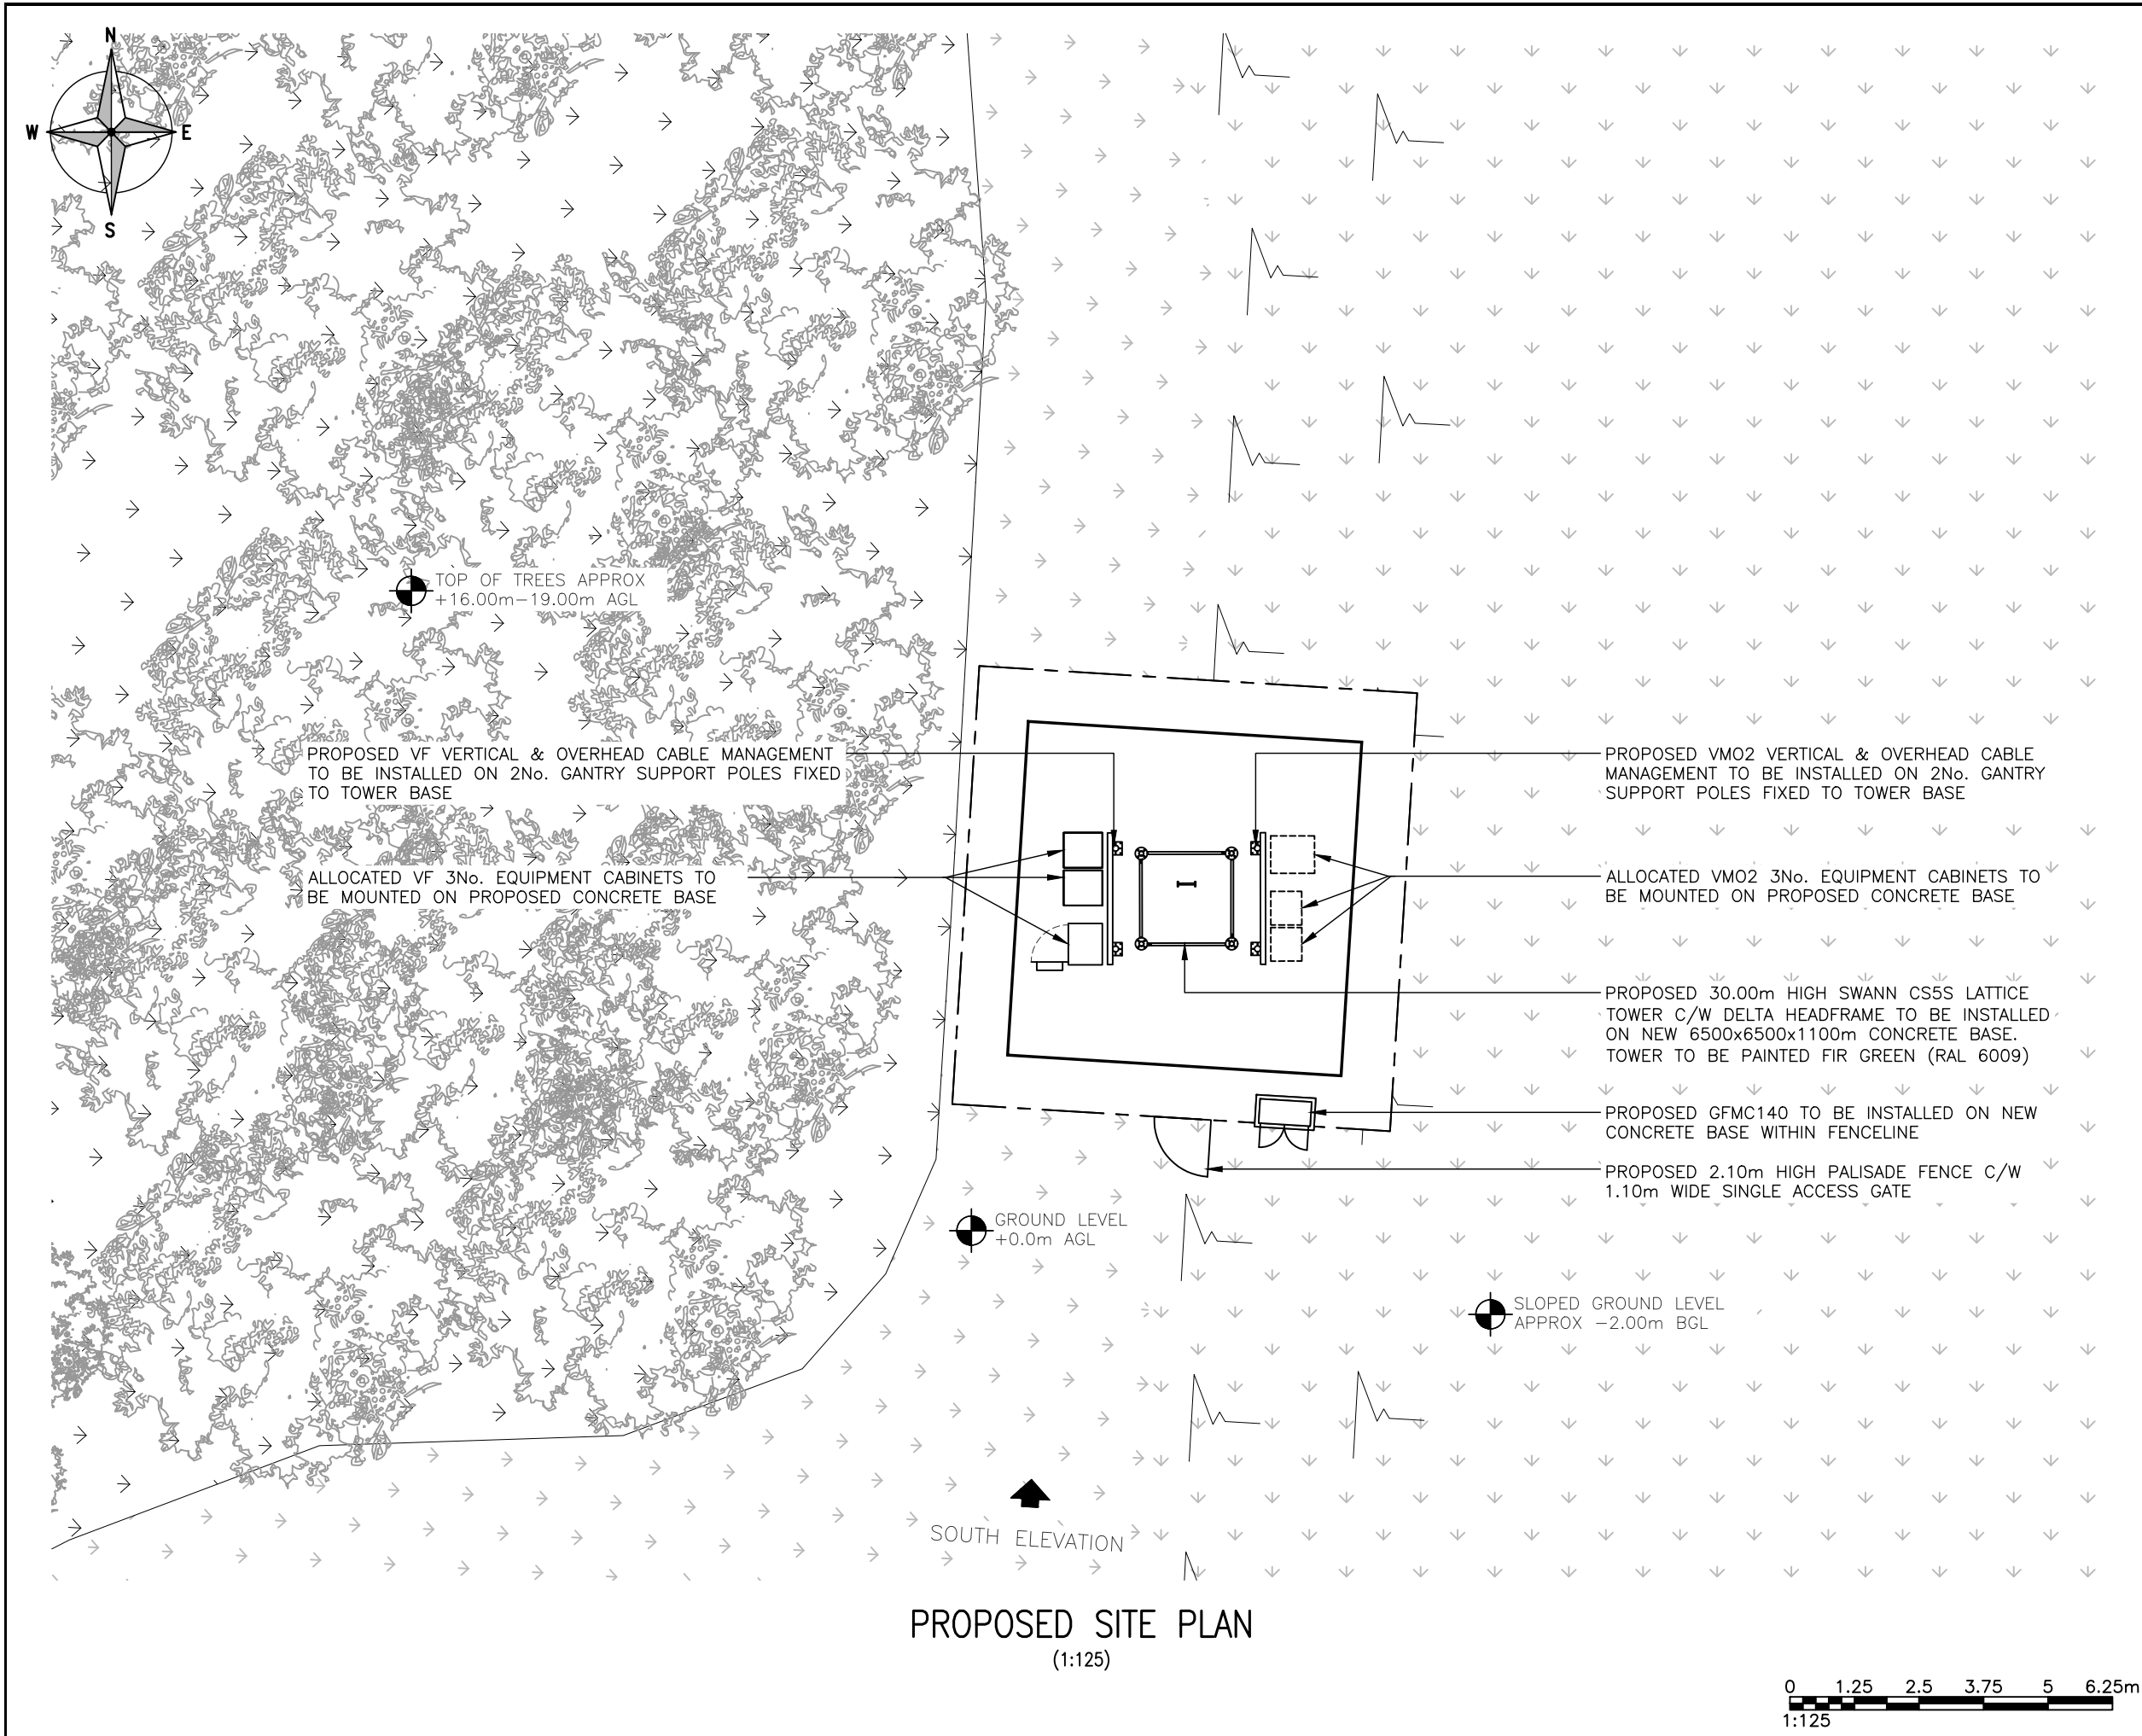

ALL DIMENSIONS ARE IN mm UNLESS NOTED OTHERWISE

N.G.R

E: 382106

N: 405378

NOTES: PROPOSED SITE LOCATION IS ON A SLOPE. PROPOSED SITE AREA TO BE LEVELED

B	AMENDMENT	MG	MW	20.01.25
A	PLANNING ISSUE	CCD	MW	23.10.24
REV	MODIFICATION	BY	CH	DATE




WHP Telecoms Ltd
Faraday Court
401 Faraday Street
Birchwood Park
Warrington WA3 6GA
Tel: 01925 424100 Fax: 01925 424101
e-mail: info@whptelecoms.com



Cell Name				Opt.
PRESTWICH HEYS FC				—
Cell ID No				
CSID	—	VF	✓	VMO2
30770800	—	—	—	025342
Project No.	—	N/A	—	N/A
E367040	—	—	—	—
Site Address / Contact Details				
SANDGATE ROAD WHITEFIELD GREATER MANCHESTER M45 6NT				
Drawing Title: PROPOSED SITE PLAN				
Purpose of issue: PLANNING				Dwg Rev: B
Drawing Number: 201				B
Surveyed By: WHP		Original Sheet Size: A3		Pack Issue:
Drawn: CCD	Date: 23.10.24	Checked: MW	Date: 23.10.24	B

These drawings comply with VMO2 Standard ICNIRP guidelines,
Designed in accordance with Cornerstone documents: SDN0007 & SDN0009 v6.0

Notes

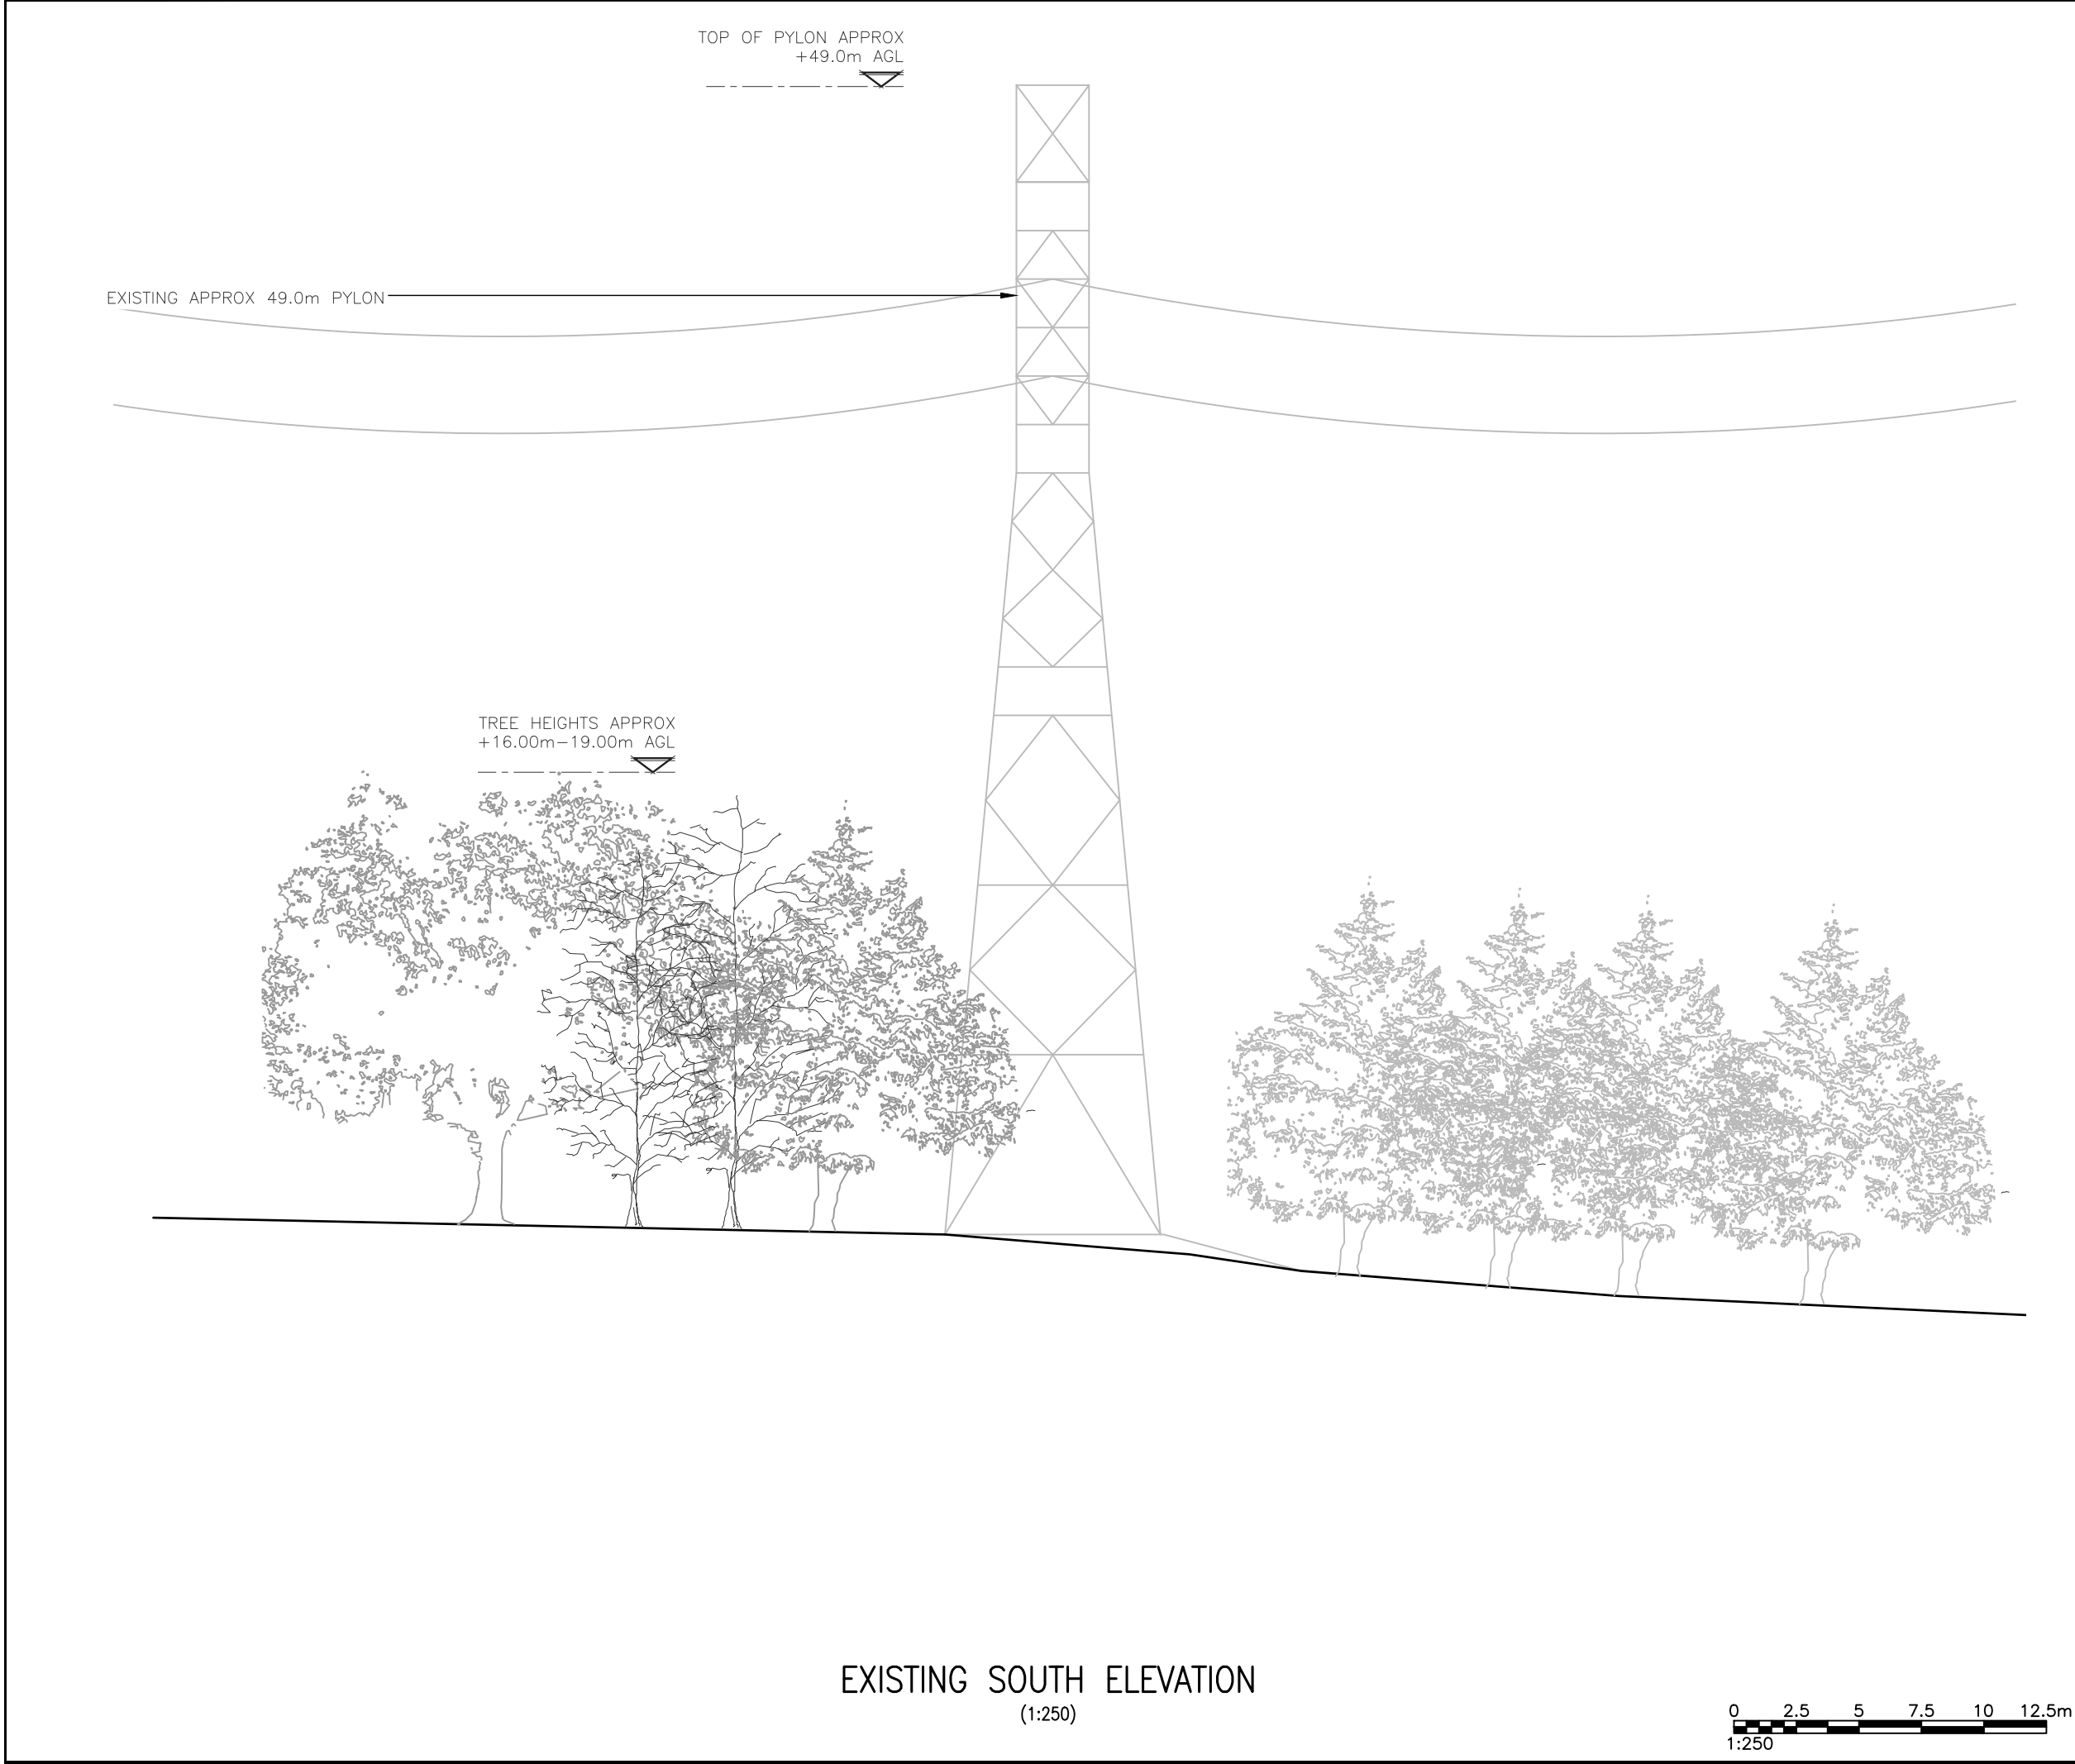

ALL DIMENSIONS ARE IN mm UNLESS NOTED OTHERWISE

N.G.R

E: 382106

N: 405378

A	PLANNING ISSUE	CCD	MW	23.10.24
REV	MODIFICATION	BY	CH	DATE

WHP

WHP Telecoms Ltd

Faraday Court

401 Faraday Street

Birchwood Park

Warrington WA3 6GA


Tel: 01925 424100 Fax: 01925 424101

e-mail: info@whptelecoms.com

O₂

Cell Name				Opt.
PRESTWICH HEYS FC				—
Cell ID No				
CSID	—	VF	✓	VM02
30770800	—			025342
Project No.	—	N/A	—	N/A
E367040	—			—
Site Address / Contact Details				
SANDGATE ROAD WHITEFIELD GREATER MANCHESTER M45 6NT				
Drawing Title: EXISTING ELEVATION				
Purpose of issue: PLANNING				Dwg Rev: A
Drawing Number: 300				
Surveyed By: WHP		Original Sheet Size: A3		Pack Issue: B
Drawn: CCD	Date: 23.10.24	Checked: MW	Date: 23.10.24	

SDNT0005 Version 2.2

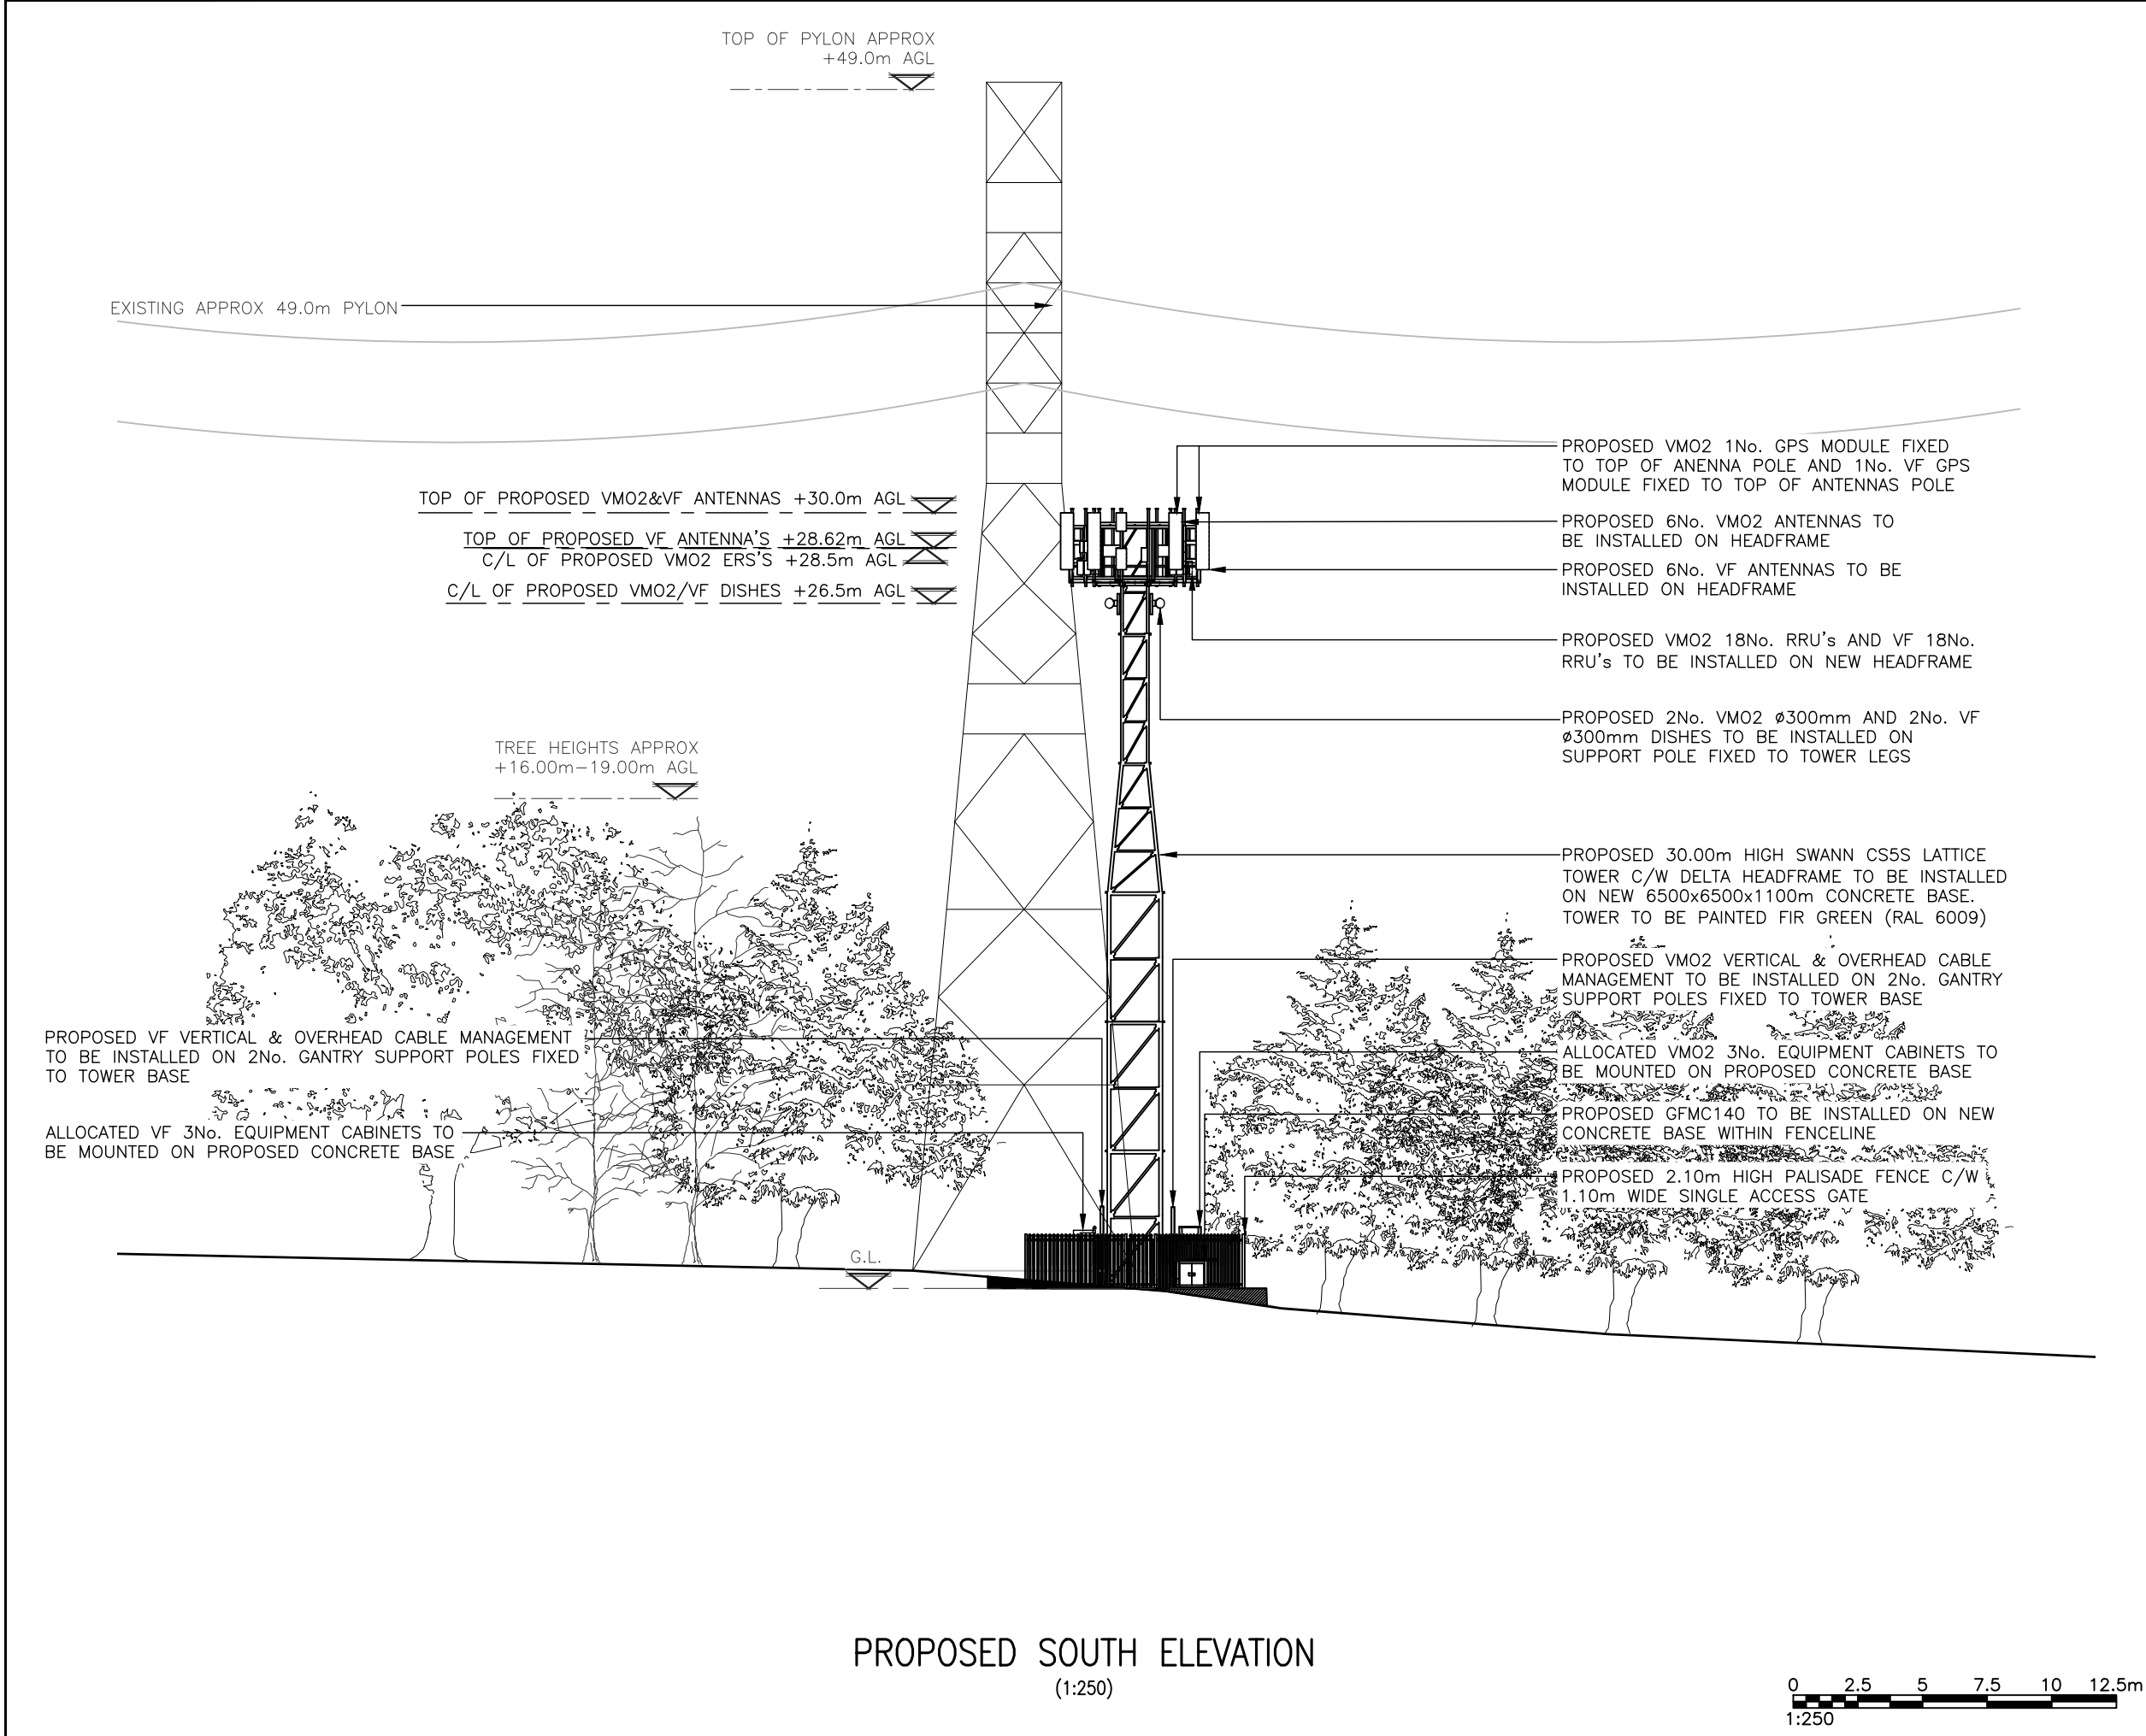

PROPOSED SOUTH ELEVATION
(1:250)

These drawings comply with VMO2 Standard ICNIRP guidelines,
Designed in accordance with Cornerstone documents: SDN0007 & SDN0009 v6.0

Notes

ALL DIMENSIONS ARE IN mm UNLESS NOTED OTHERWISE

N.G.R

E: 382106

N: 405378

NOTES: PROPOSED SITE LOCATION IS ON A SLOPE. PROPOSED SITE AREA TO BE LEVELED

B	AMENDMENT	MG	MW	20.01.25
A	PLANNING ISSUE	CCD	MW	23.10.24
REV	MODIFICATION	BY	CH	DATE



WHP Telecoms Ltd

Faraday Court
401 Faraday Street
Birchwood Park
Warrington WA3 6GA
Tel: 01925 424100 Fax: 01925 424101
e-mail: info@whptelecoms.com



Cell Name				Opt.
PRESTWICH HEYS FC				—
Cell ID No				
CSID	—	VF	✓	VM02
30770800	—			025342
Project No.	—	N/A	—	N/A
E367040	—			—
Site Address / Contact Details				
SANDGATE ROAD WHITEFIELD GREATER MANCHESTER M45 6NT				
Drawing Title: PROPOSED ELEVATION				
Purpose of issue: PLANNING				Dwg Rev: B
Drawing Number: 301				B
Surveyed By: WHP		Original Sheet Size: A3		Pack Issue:
Drawn: CCD	Date: 23.10.24	Checked: MW	Date: 23.10.24	B

SDNT0005 Version 2.2