

Do not scale drawings. All dimensions to be verified on site before proceeding with the work. All dimensions given in millimetres unless stated otherwise. All drawings to be read in conjunction with other consultants' drawings and specifications.


revision	drawn	date
----------	-------	------

DEARDENS STREET

SHARED DRIVE

bin collection point

DEARDENS
FOLD

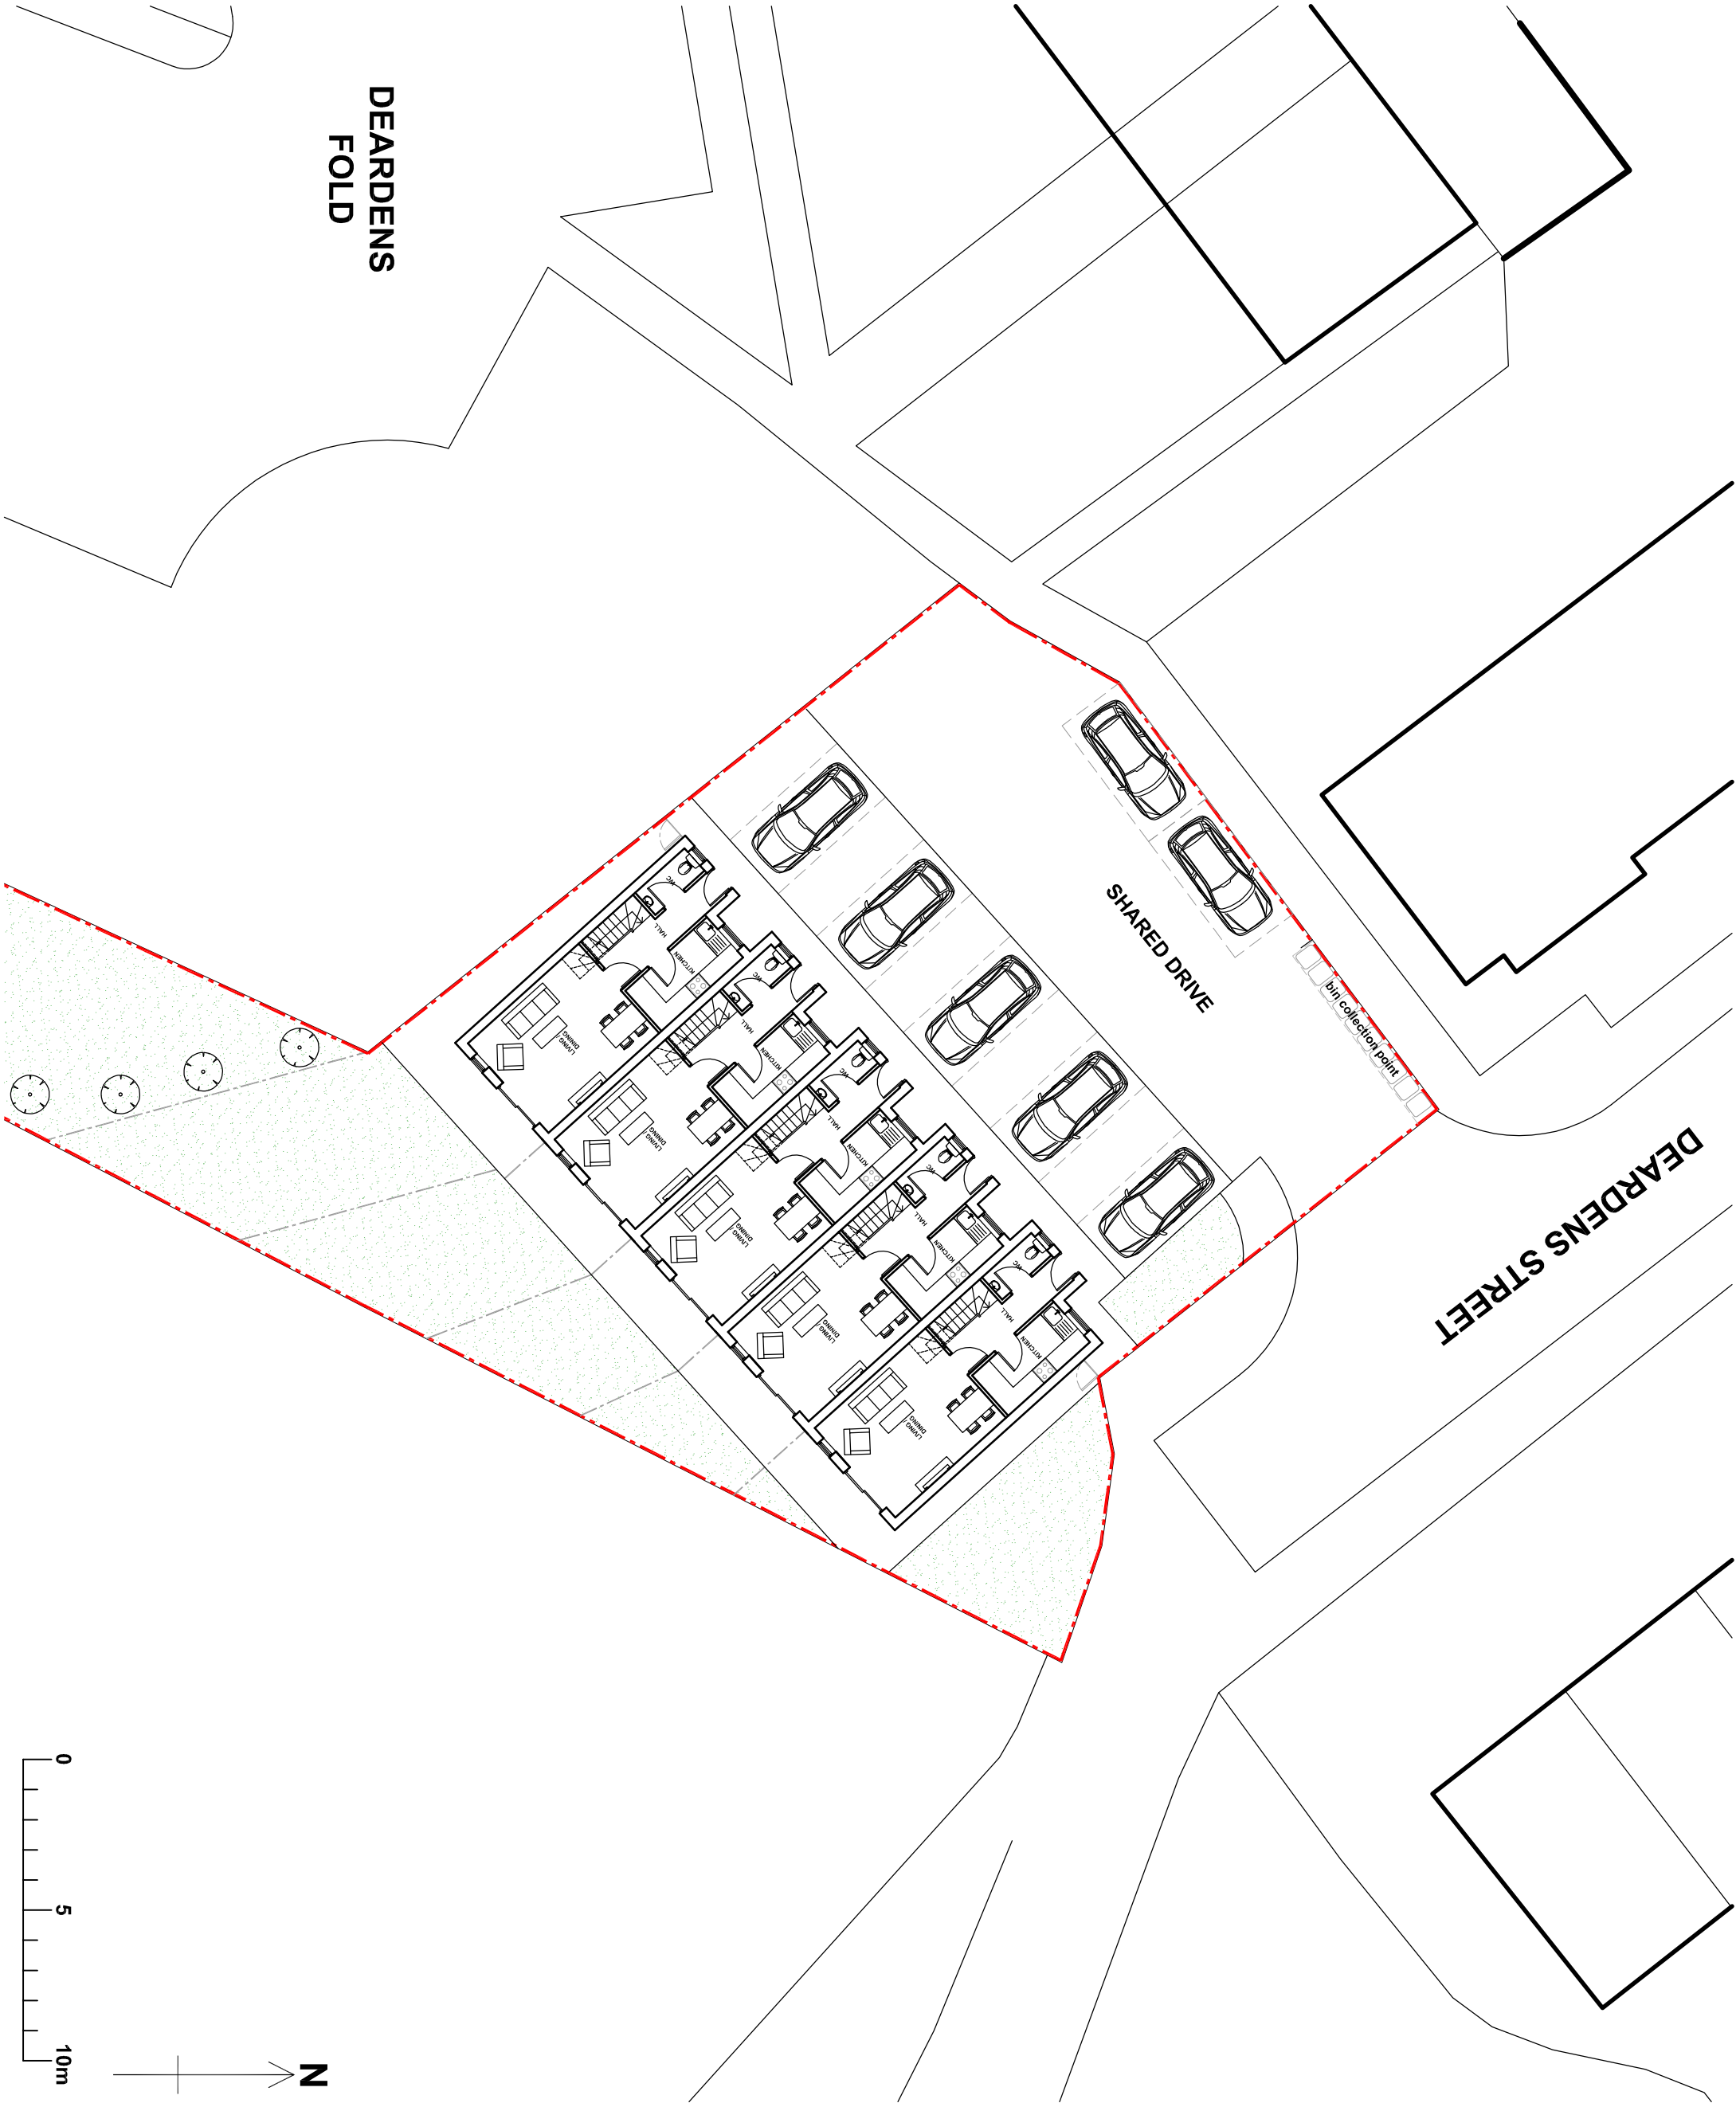

PLANNING

PROJECT TITLE: LAND TO SOUTH OF DEARDENS STREET, BURY. PROPOSED TOWNHOUSES TO VACANT LAND	PROJECT NO: 2411_02
REVISION:	

DRAWING TITLE: PROPOSED SITE PLAN	DRAWING NO: 003
--------------------------------------	--------------------

SCALE: 1:200@A3	DATE: 13.12.24	DRAWN BY:
--------------------	-------------------	-----------

pettifer architecture

tel: 07973629158
email: info@pettiferarchitecture.co.uk
www.pettiferarchitecture.co.uk