



Do not scale drawings. All dimensions to be verified on site before proceeding with the work. All dimensions given in millimetres unless stated otherwise. All drawings to be read in conjunction with other consultants' drawings and specifications.

| revision | drawn | date |
|----------|-------|------|
|----------|-------|------|

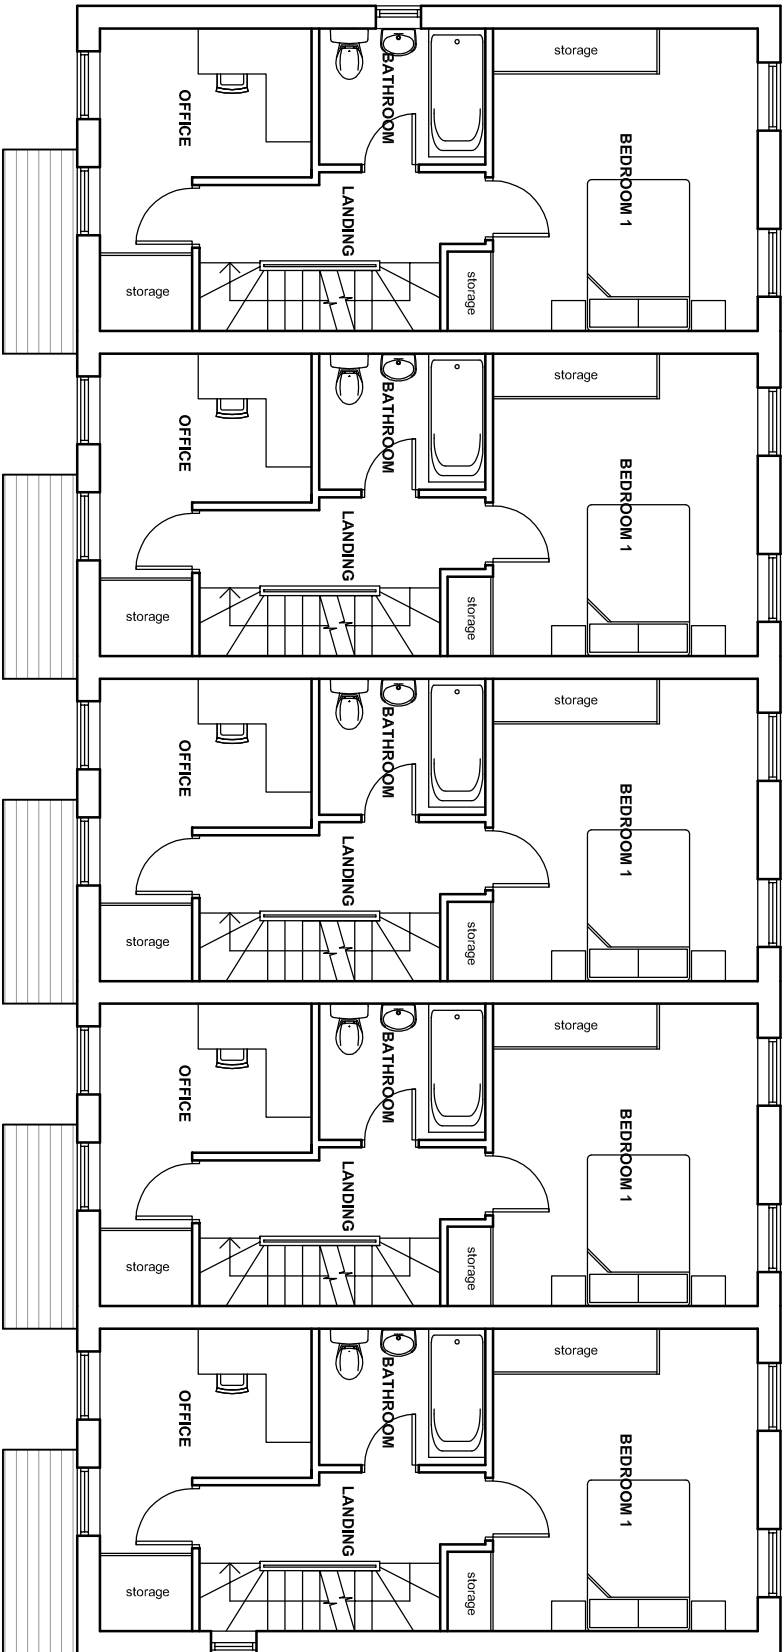

FIRST FLOOR

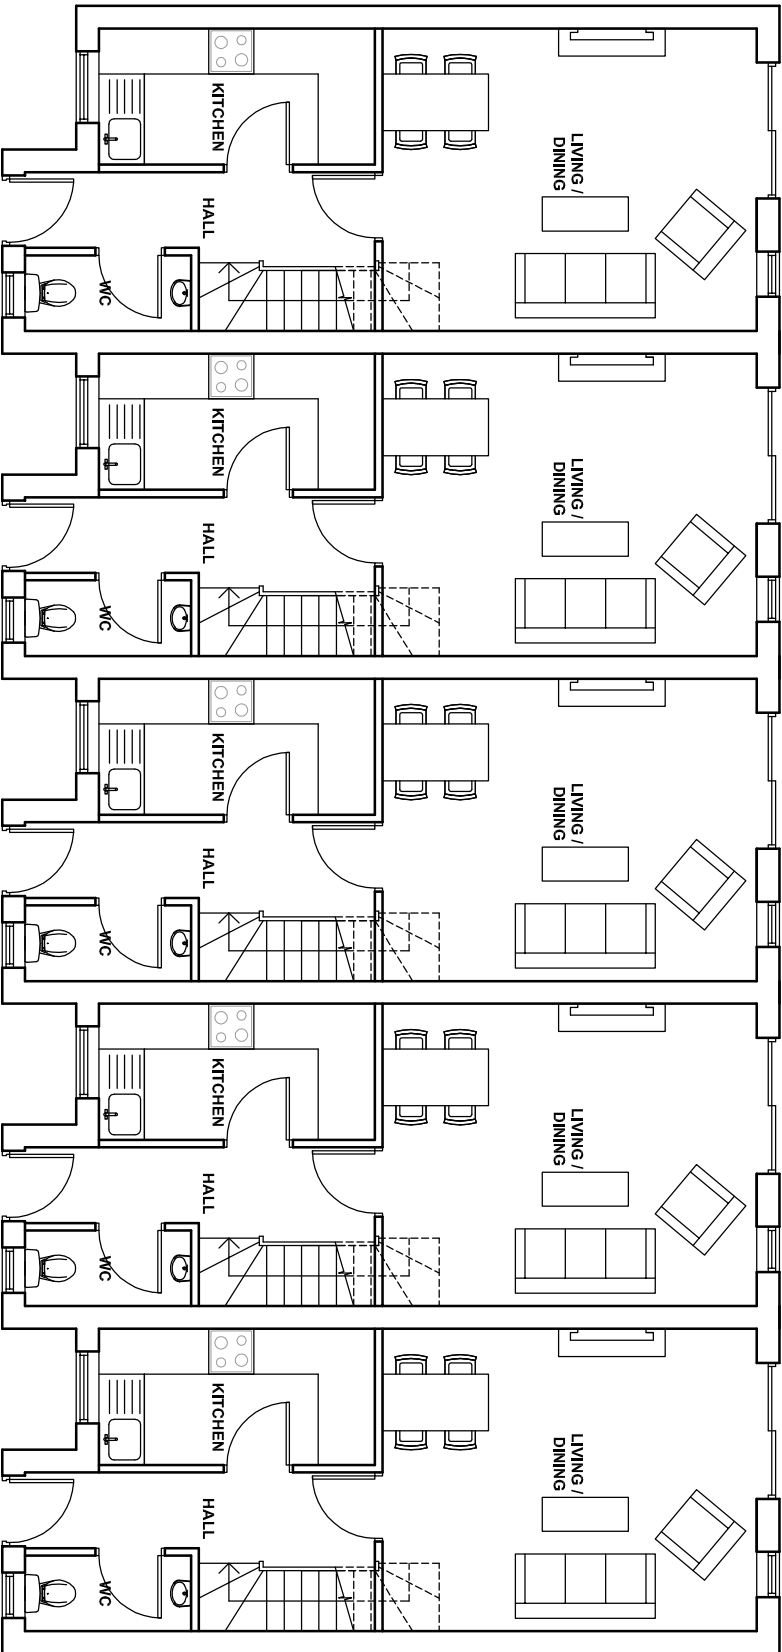

GROUND FLOOR

PLANNING

|   |                        |
|---|------------------------|
| PROJECT TITLE:<br>LAND TO SOUTH OF<br>DEARDENS STREET,<br>BURY. PROPOSED<br>TOWNHOUSES TO<br>VACANT LAND | PROJECT NO:<br>2411_02 |
| REVISION:                                                                                                |                        |

|                                                   |                    |
|---------------------------------------------------|--------------------|
| DRAWING TITLE:<br>GROUND AND FIRST<br>FLOOR PLANS | DRAWING NO:<br>010 |
|---------------------------------------------------|--------------------|

|                    |                   |           |
|--------------------|-------------------|-----------|
| SCALE:<br>1:100@A3 | DATE:<br>13.12.24 | DRAWN BY: |
|--------------------|-------------------|-----------|

pettifer architecture

tel: 07973629159  
email: info@pettiferarchitecture.co.uk  
www.pettiferarchitecture.co.uk