



Do not scale drawings. All dimensions to be verified on site before proceeding with the work. All dimensions given in millimetres unless stated otherwise. All drawings to be read in conjunction with other consultants' drawings and specifications.

revision	drawn	date
----------	-------	------

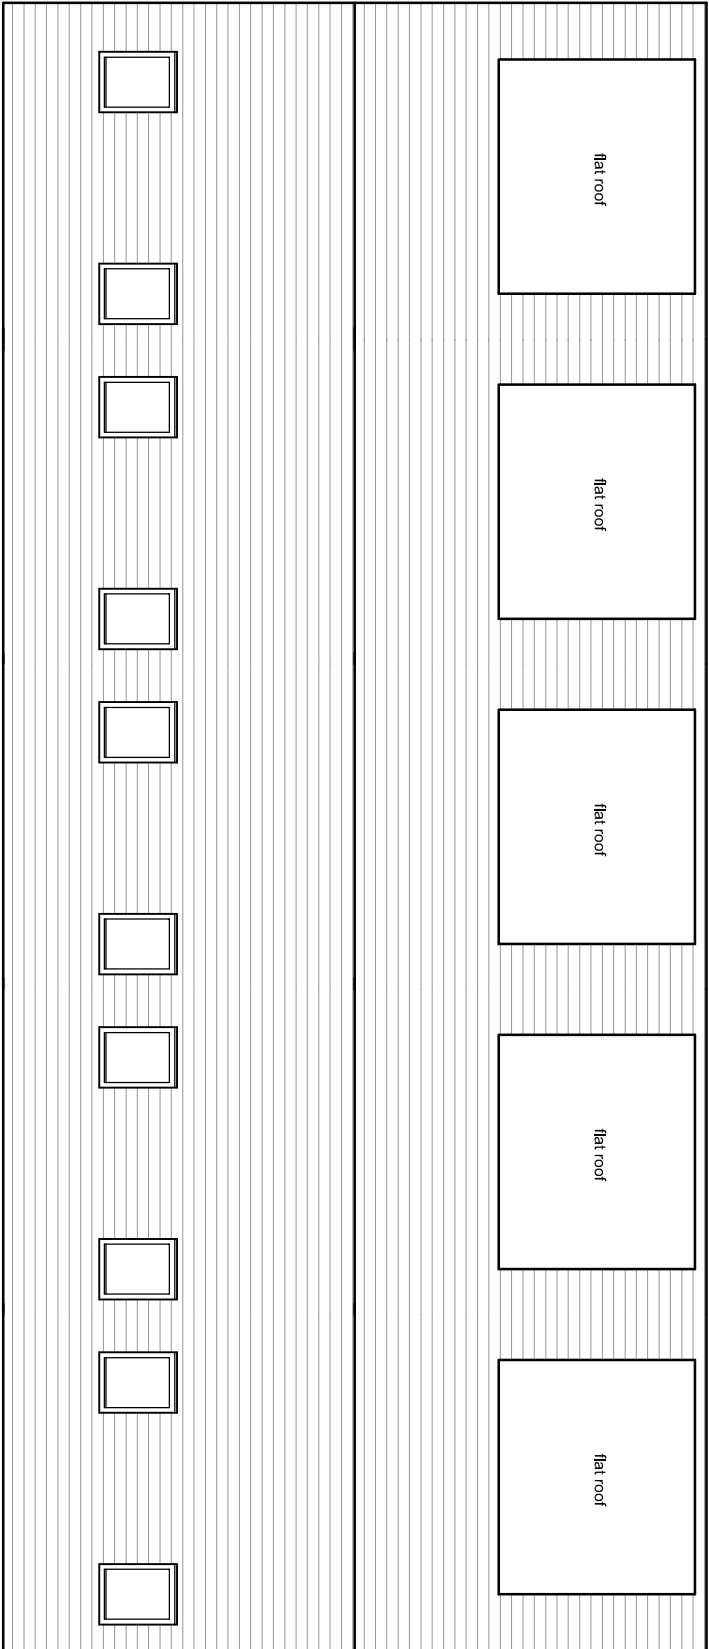

ROOF

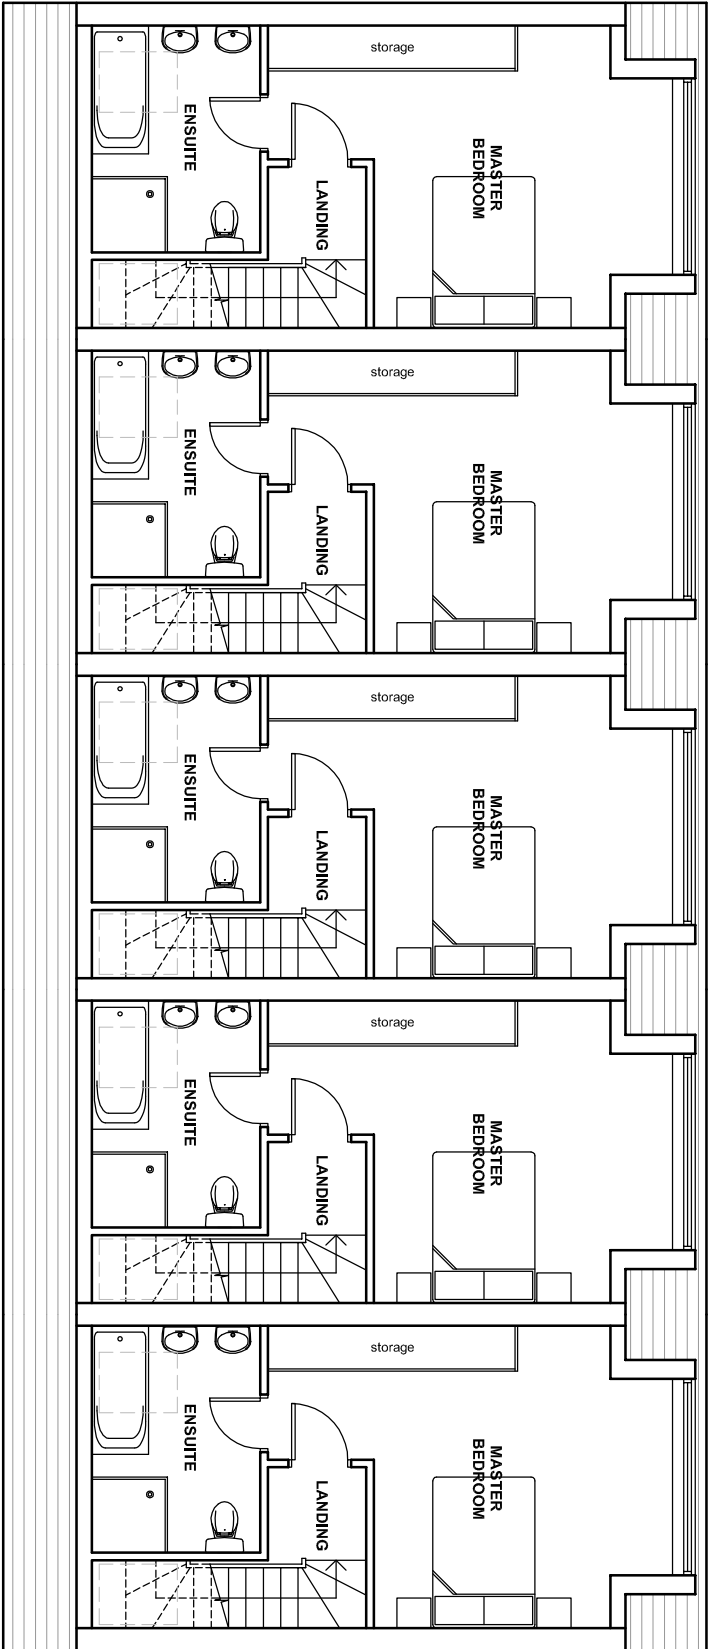

SECOND FLOOR

PLANNING

PROJECT TITLE:
LAND TO SOUTH OF
DEARDENS STREET,
BURY. PROPOSED
TOWNHOUSES TO
VACANT LAND

PROJECT NO:
2411_02

REVISION:

DRAWING TITLE:
SECOND FLOOR AND
ROOF PLANS

DRAWING NO:
011

SCALE:
1:100@A3

DATE:
13.12.24

DRAWN BY:

pettifer architecture

tel: 07973629159
email: info@pettiferarchitecture.co.uk
www.pettiferarchitecture.co.uk