

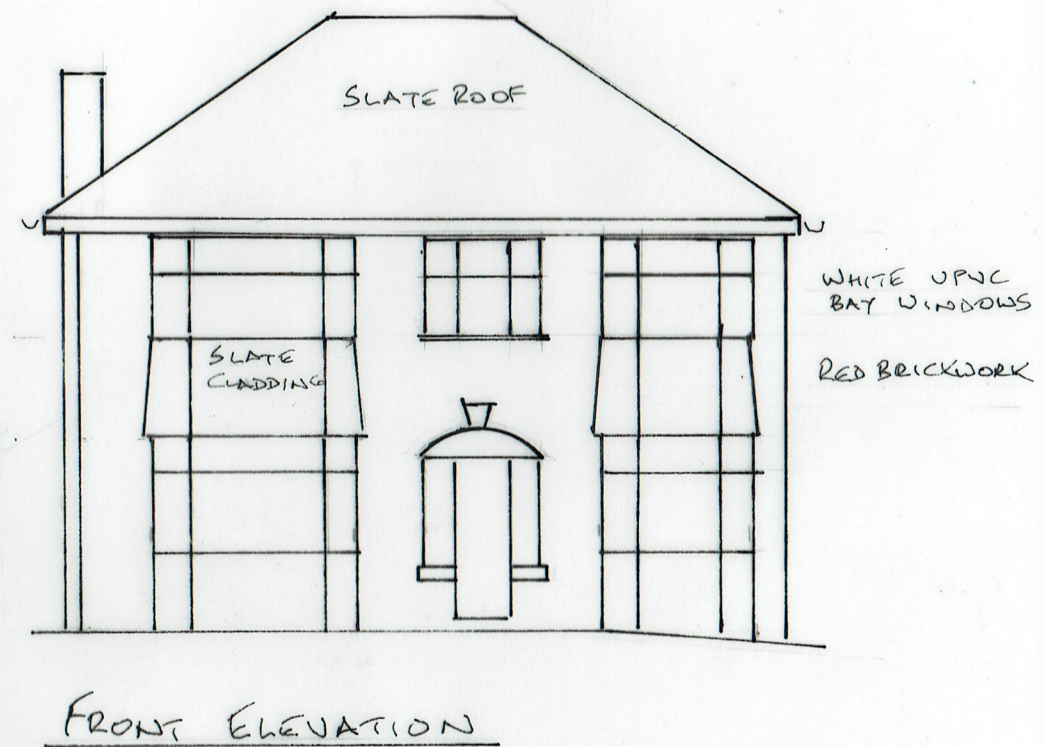


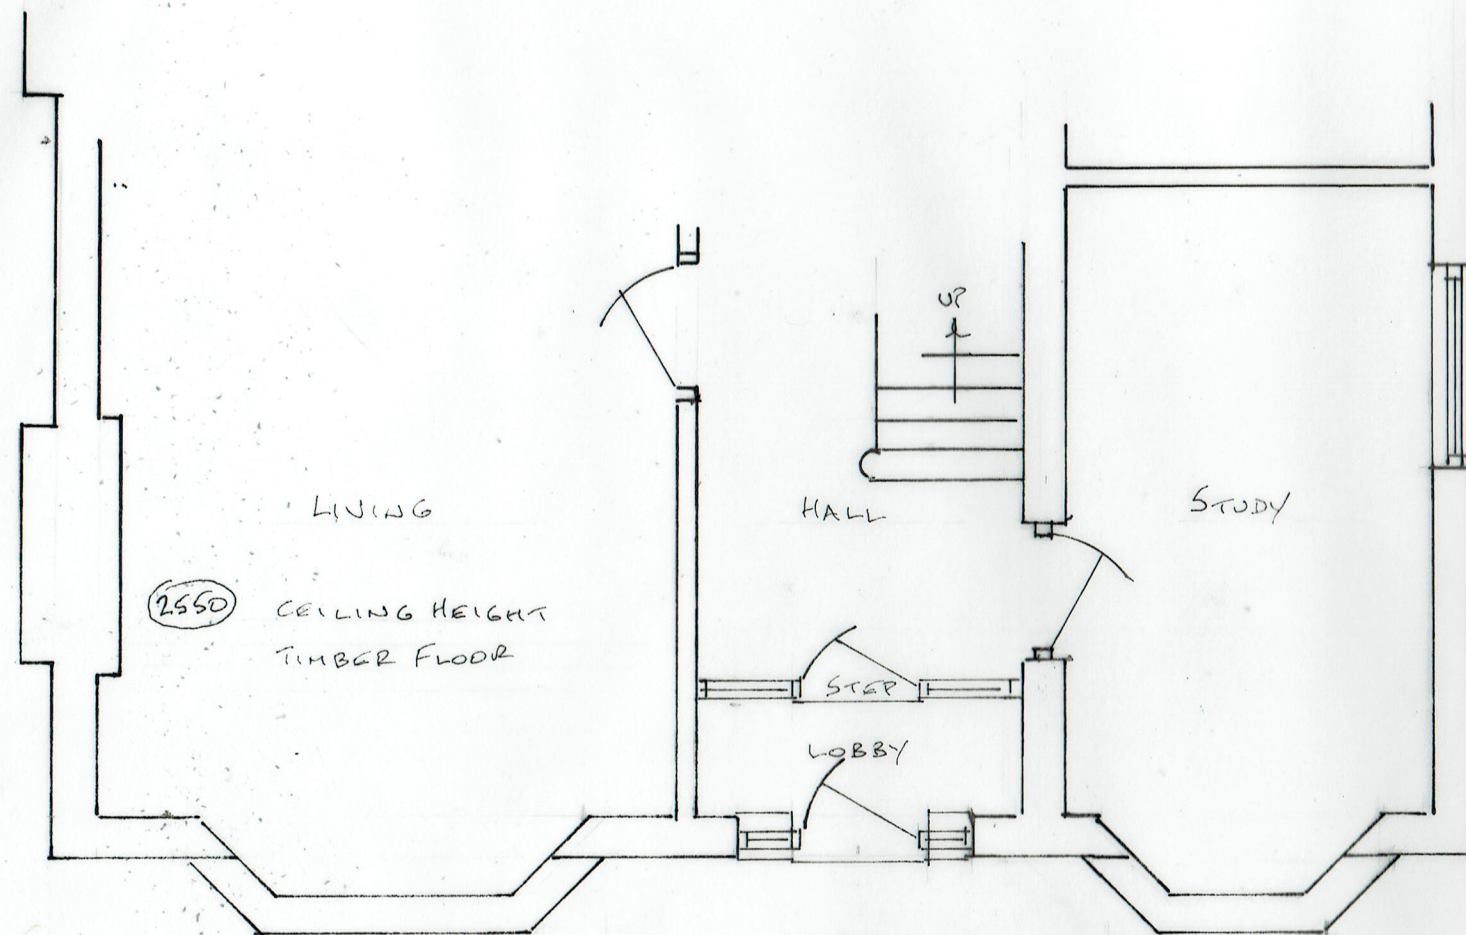

6 EXISTING GROUND FLOOR PLAN

09/11/2021

21/603/06

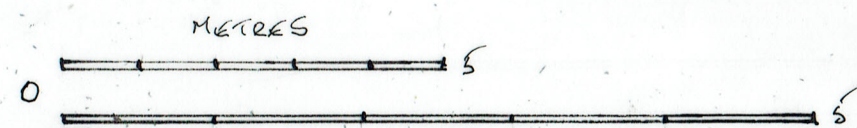

SCALE 1:50 & 1:100 @ A3

TWO STOREY FRONT EXTENSION

126 PARKHILLS ROAD, BURY BL9 6AW