
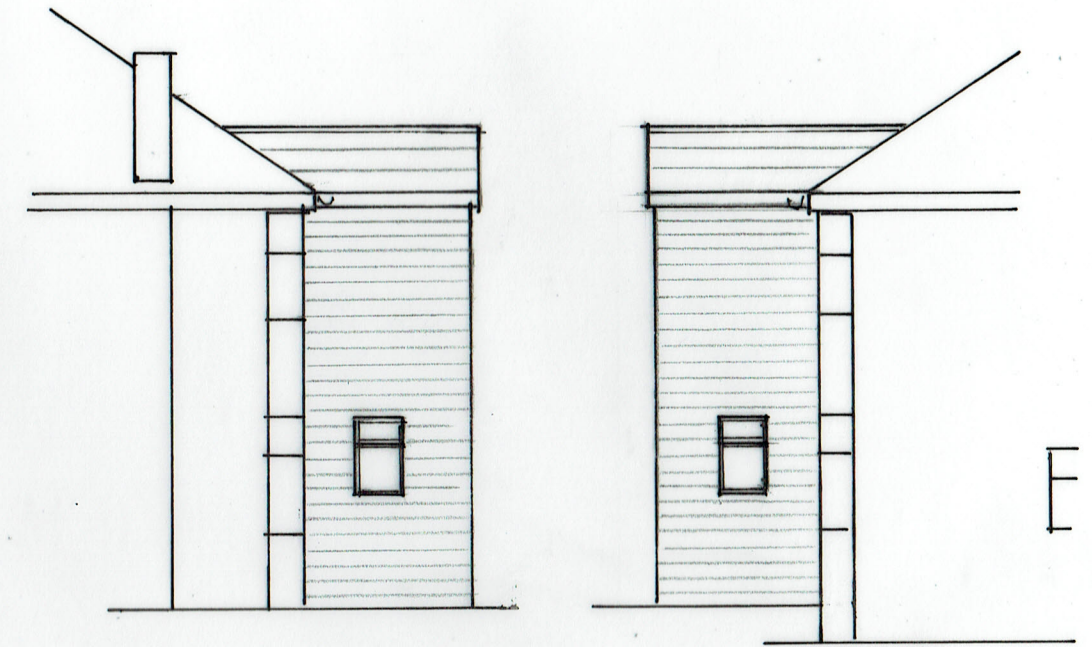


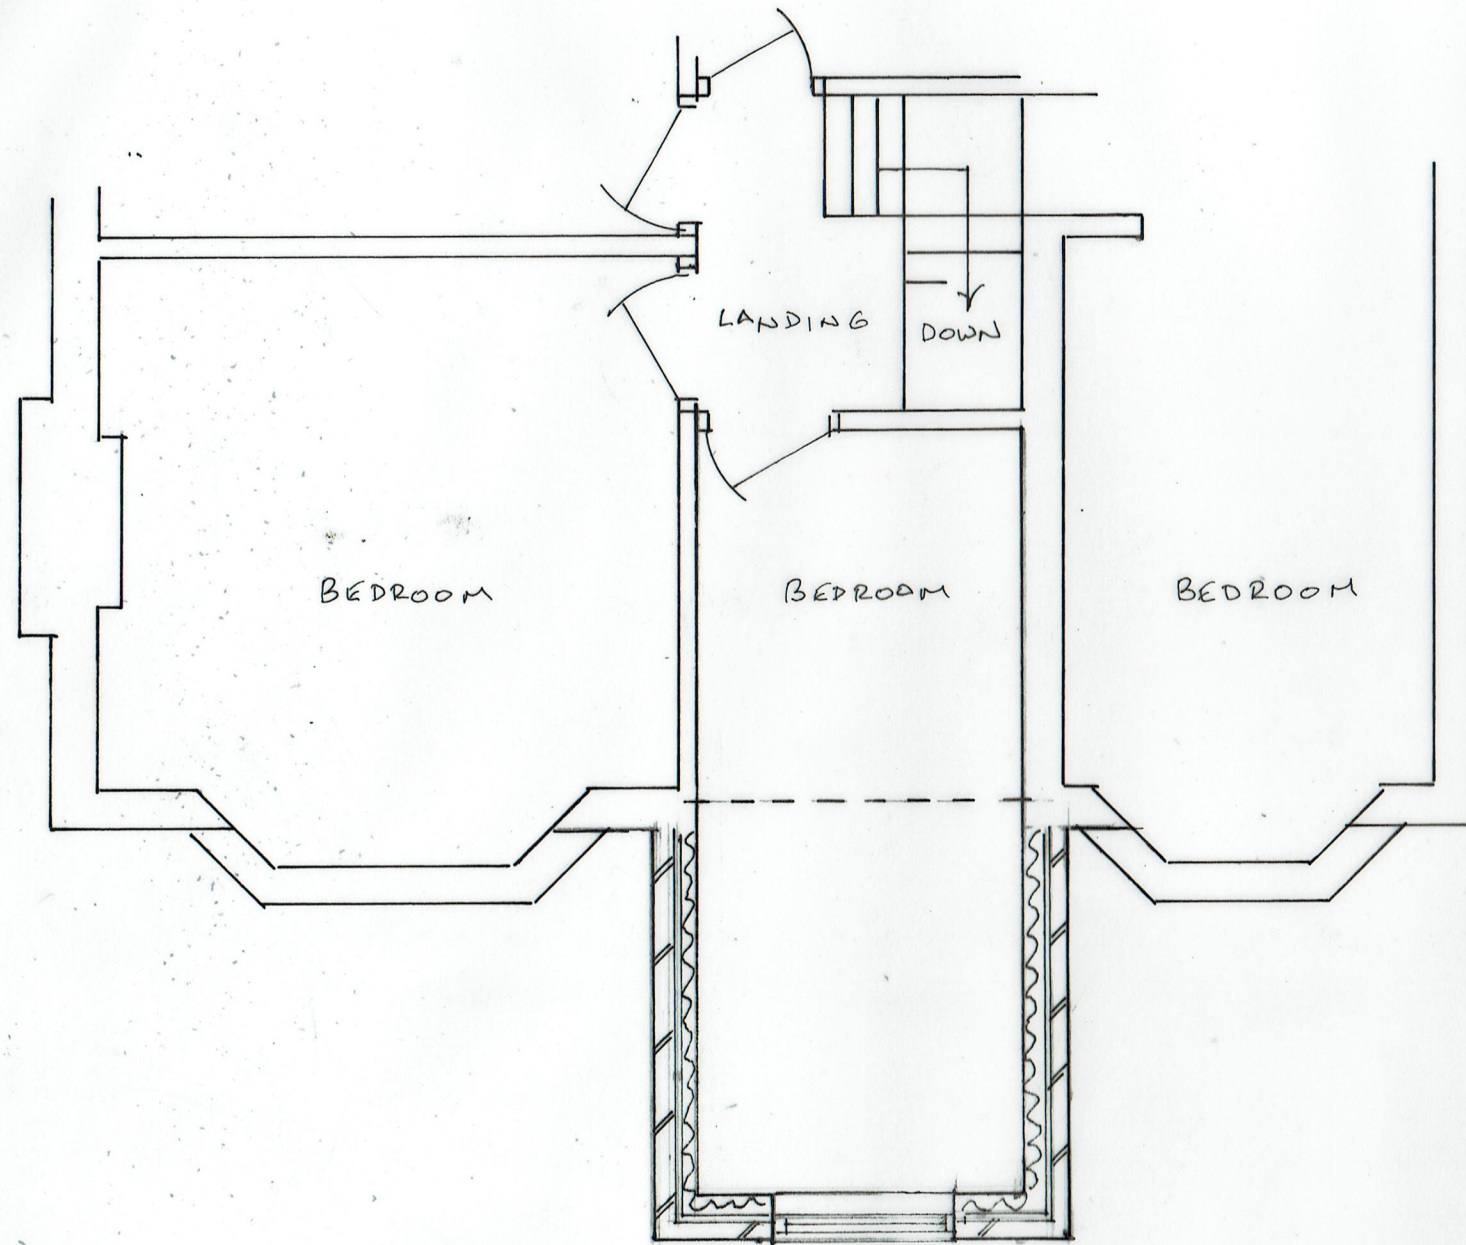

SIDE ELEVATIONS

9 PROPOSED FIRST FLOOR PLAN

METRES
0 5
0 5
SCALE 1:50 & 1:100 A3

09/11/2021

21/603/09

TWO STOREY FRONT EXTENSION

126 PARKHILLS ROAD, BURY BL9 6AW