



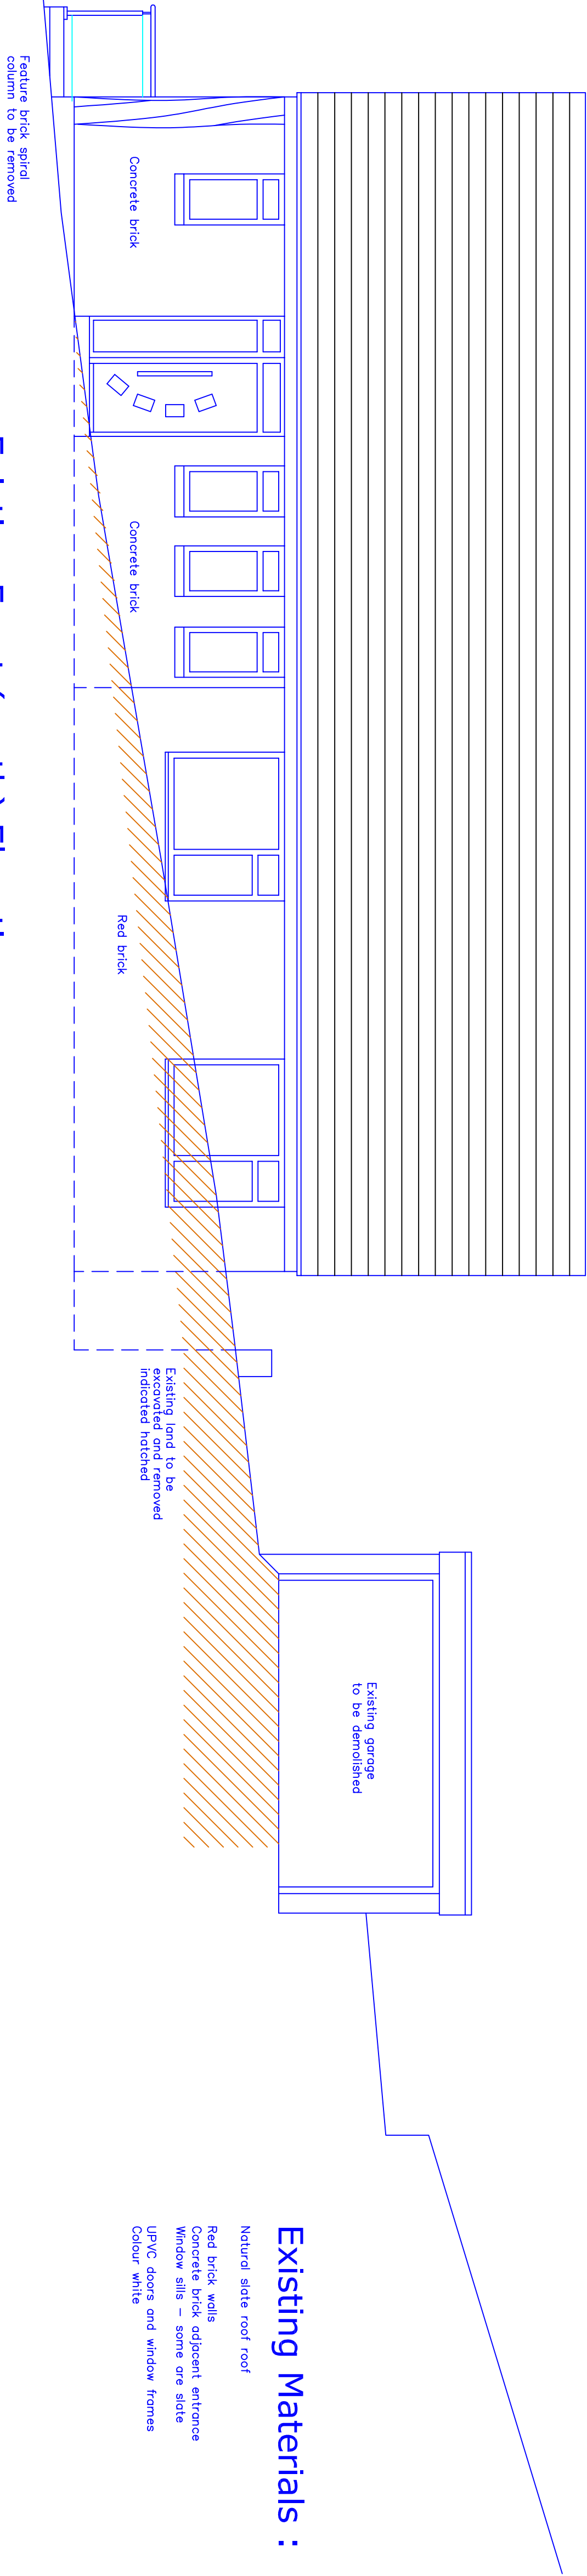

Existing Front (north) Elevation

205.000

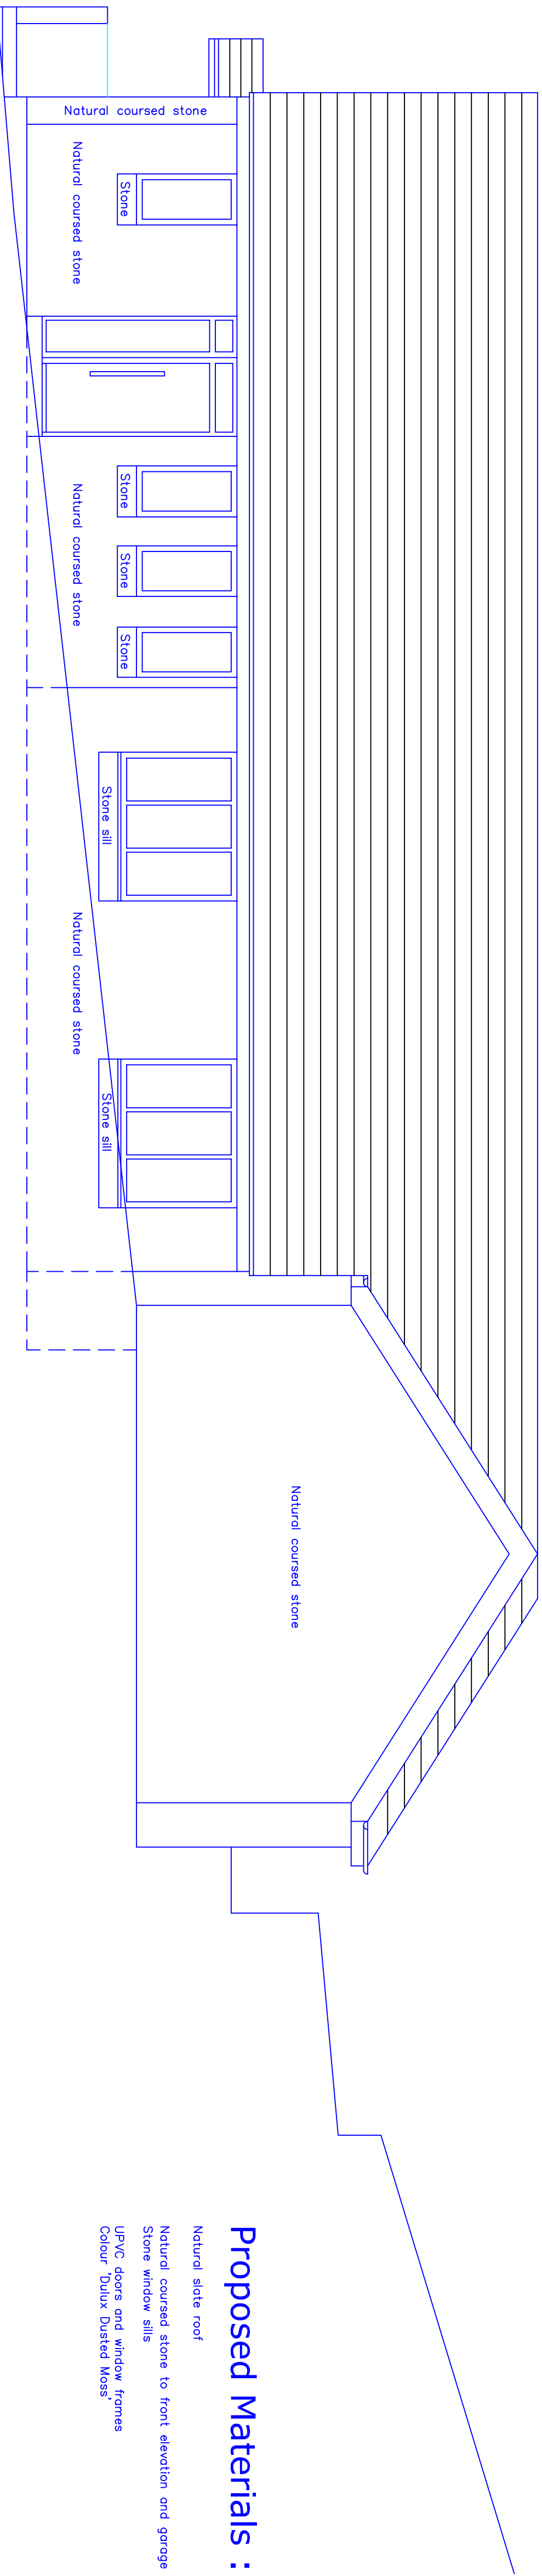

Proposed Front (north) Elevation

205.000

Existing Materials :

- Natural slate roof roof
- Red brick walls
- Concrete brick adjacent entrance
- Window sills – some ore slate
- UPVC doors and window frames
- Colour: white


Proposed Materials :

- Natural slate roof
- Natural coursed stone to front elevation and garage
- Stone window sills
- UPVC doors and window frames
- Colour: Dulux Dusted Moss

This drawing and design concept is the property of PPV design. It should not be reproduced without written permission

2 Helmsford Road, Holcombe Village
Karnsbottom, Lancashire BL8 4PA

Gary Dearden (PPV homes) DpArch RBPA
gary@ppv-design.co.uk www.ppv-design.co.uk
T. 0706 622731 M. 0712 669482

 

Redlands
Rawson's Rake
Holcombe
BL0 9HH

scale 1:50 at A1
January 2022

Existing and Proposed
Front Elevation North

RM1-04

PPV design Ltd