
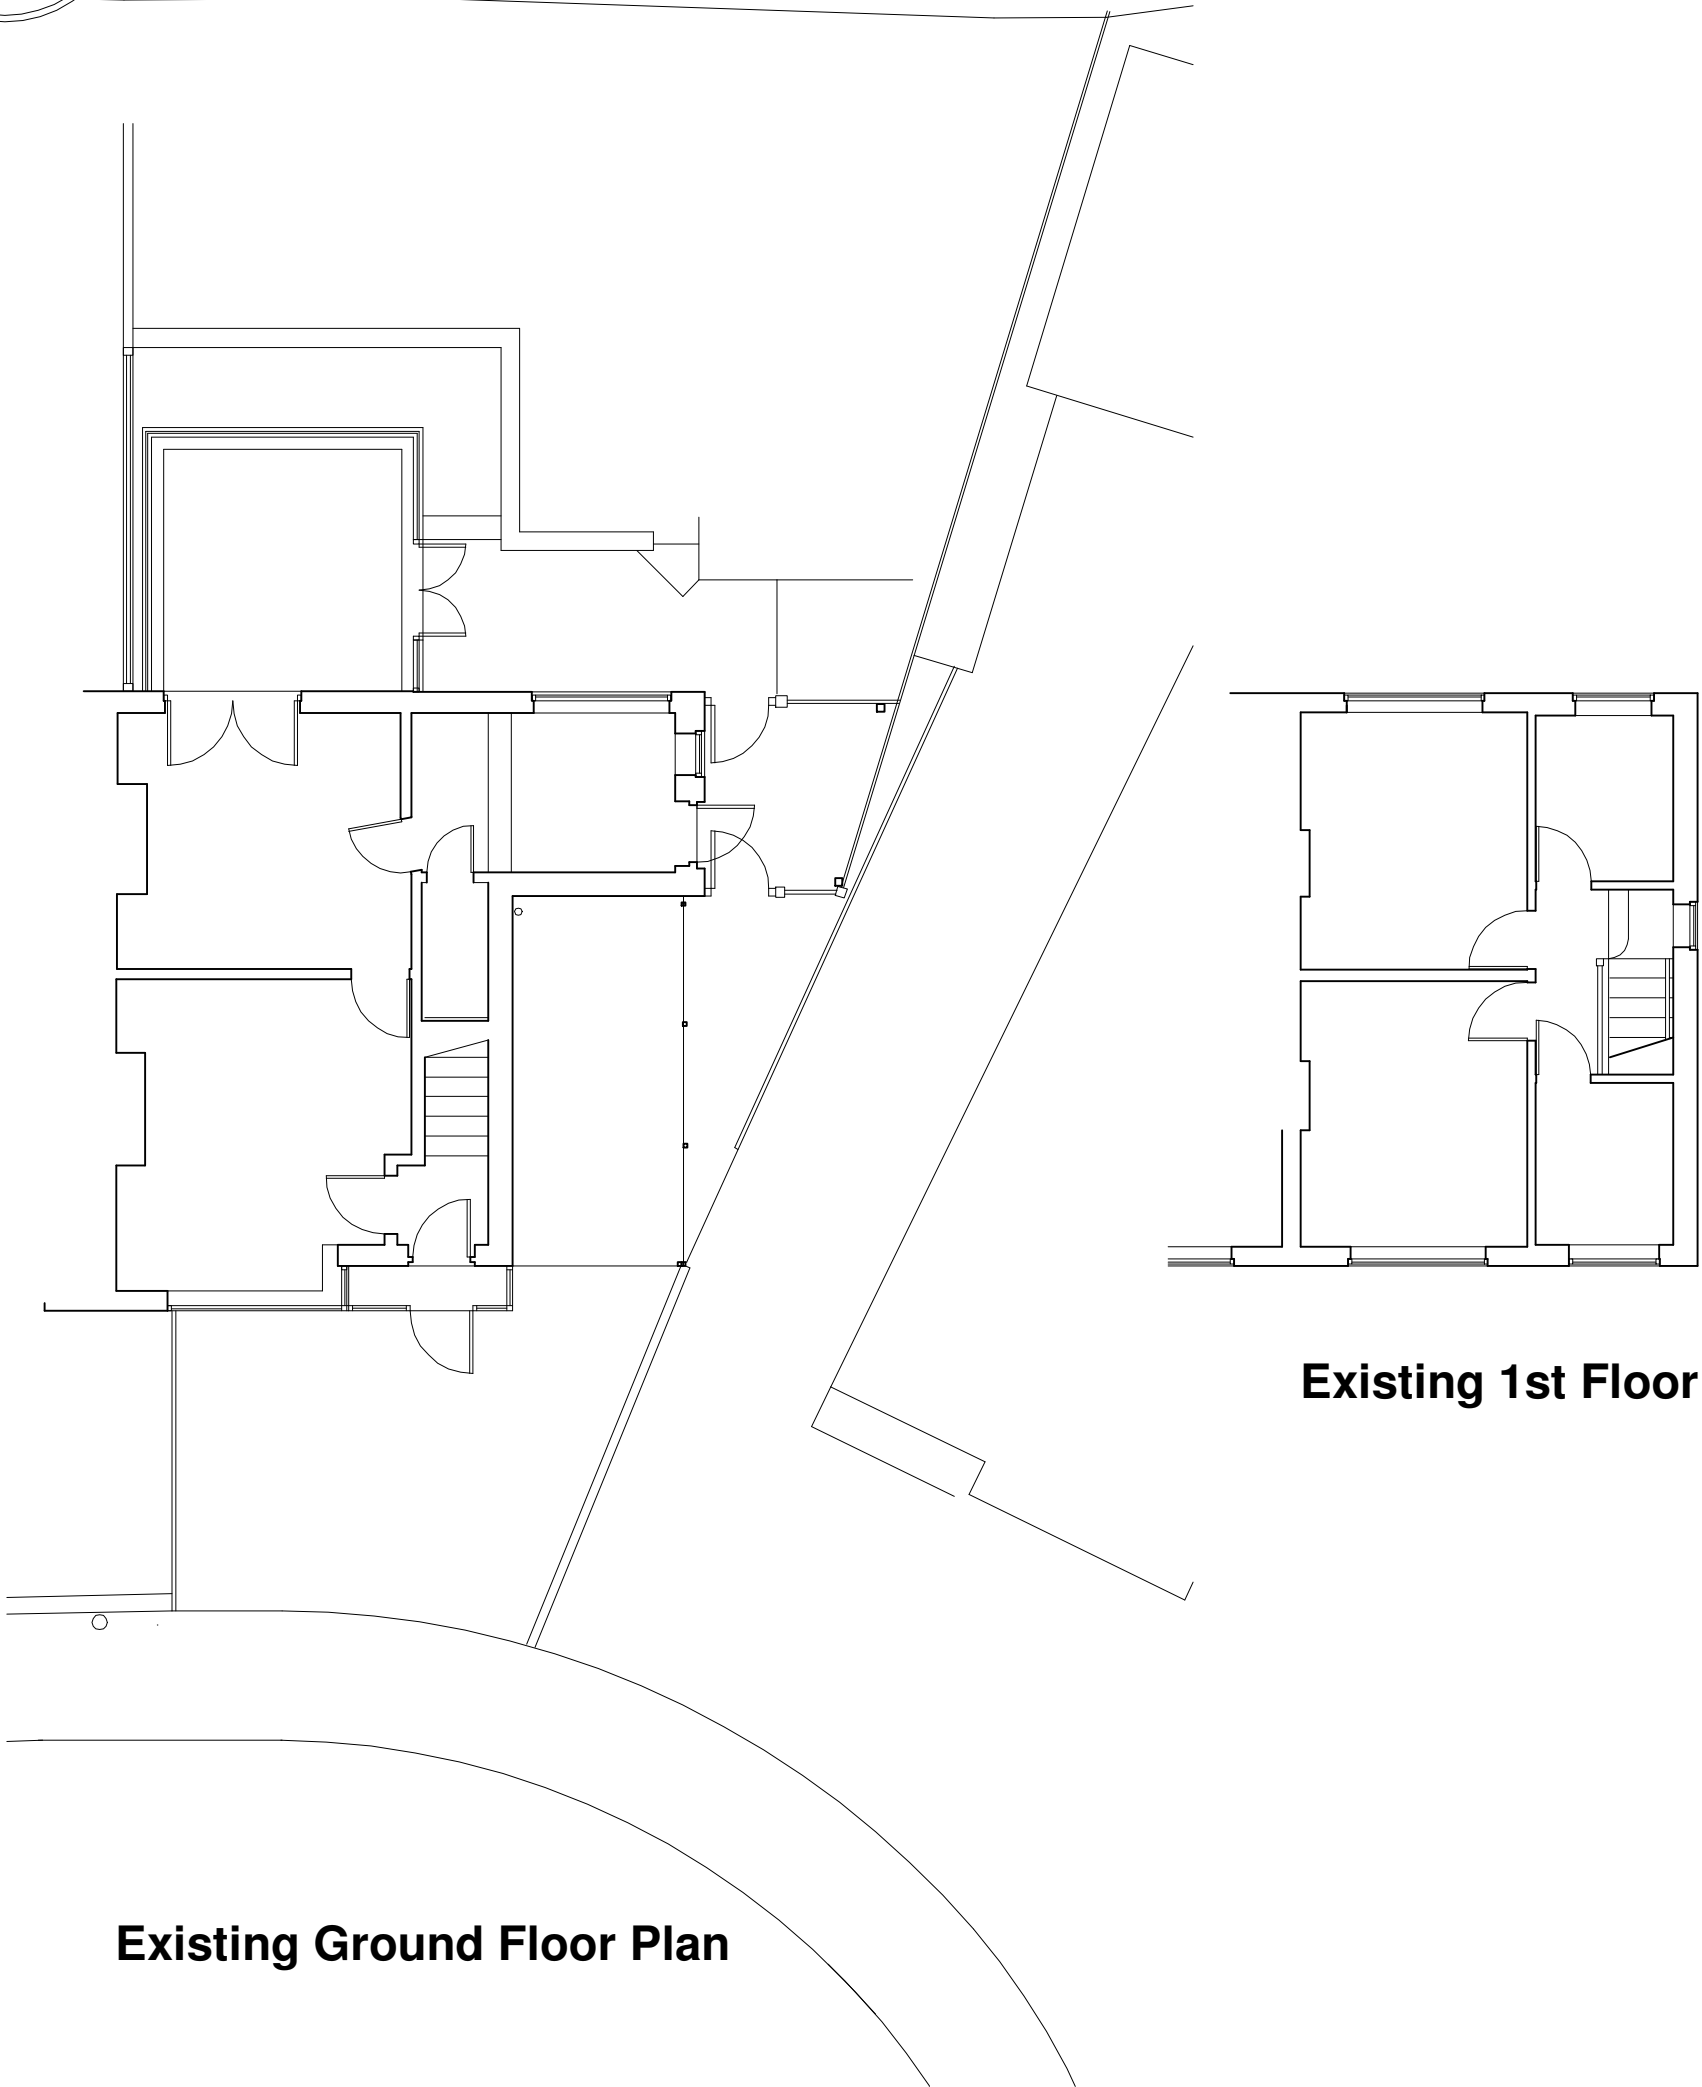


A3 Size

Scale 1:100

FOR PLANNING PURPOSES ONLY. USE FIGURED DIMENSIONS ONLY. SUBJECT TO SITE SURVEY AND ALL NECESSARY CONSENTS. ALL DIMENSIONS TO BE CHECKED BY USER AND ANY DISCREPANCIES, ERRORS OR OMISSIONS TO BE REPORTED TO THE ARCHITECT BEFORE THE WORK COMMENCES. THIS DRAWING IS TO BE READ WITH ALL OTHER RELEVANT MATERIALS

Revision	Notes	Date	Drawn
A			

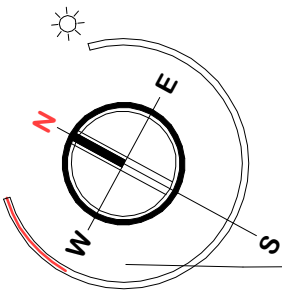

Existing Ground Floor Plan

Existing 1st Floor Plan

FuZED ARCHITECTURE

FuZED A+D, Jactin House, 24 Hood Street, Ancoats, Manchester M4 6WX
Tel: 0161 724 8006

+

DESIGN

Project:	12 Ridge Crescent, Whitefield M45 8FN	Contract No.	1298
Client:	Ms S Byrne	Dwg No.	1.03
Content:	Planning Submission Existing Floor Plans	Revision	-
		Date	October '22

Scale Bar 1:100

