


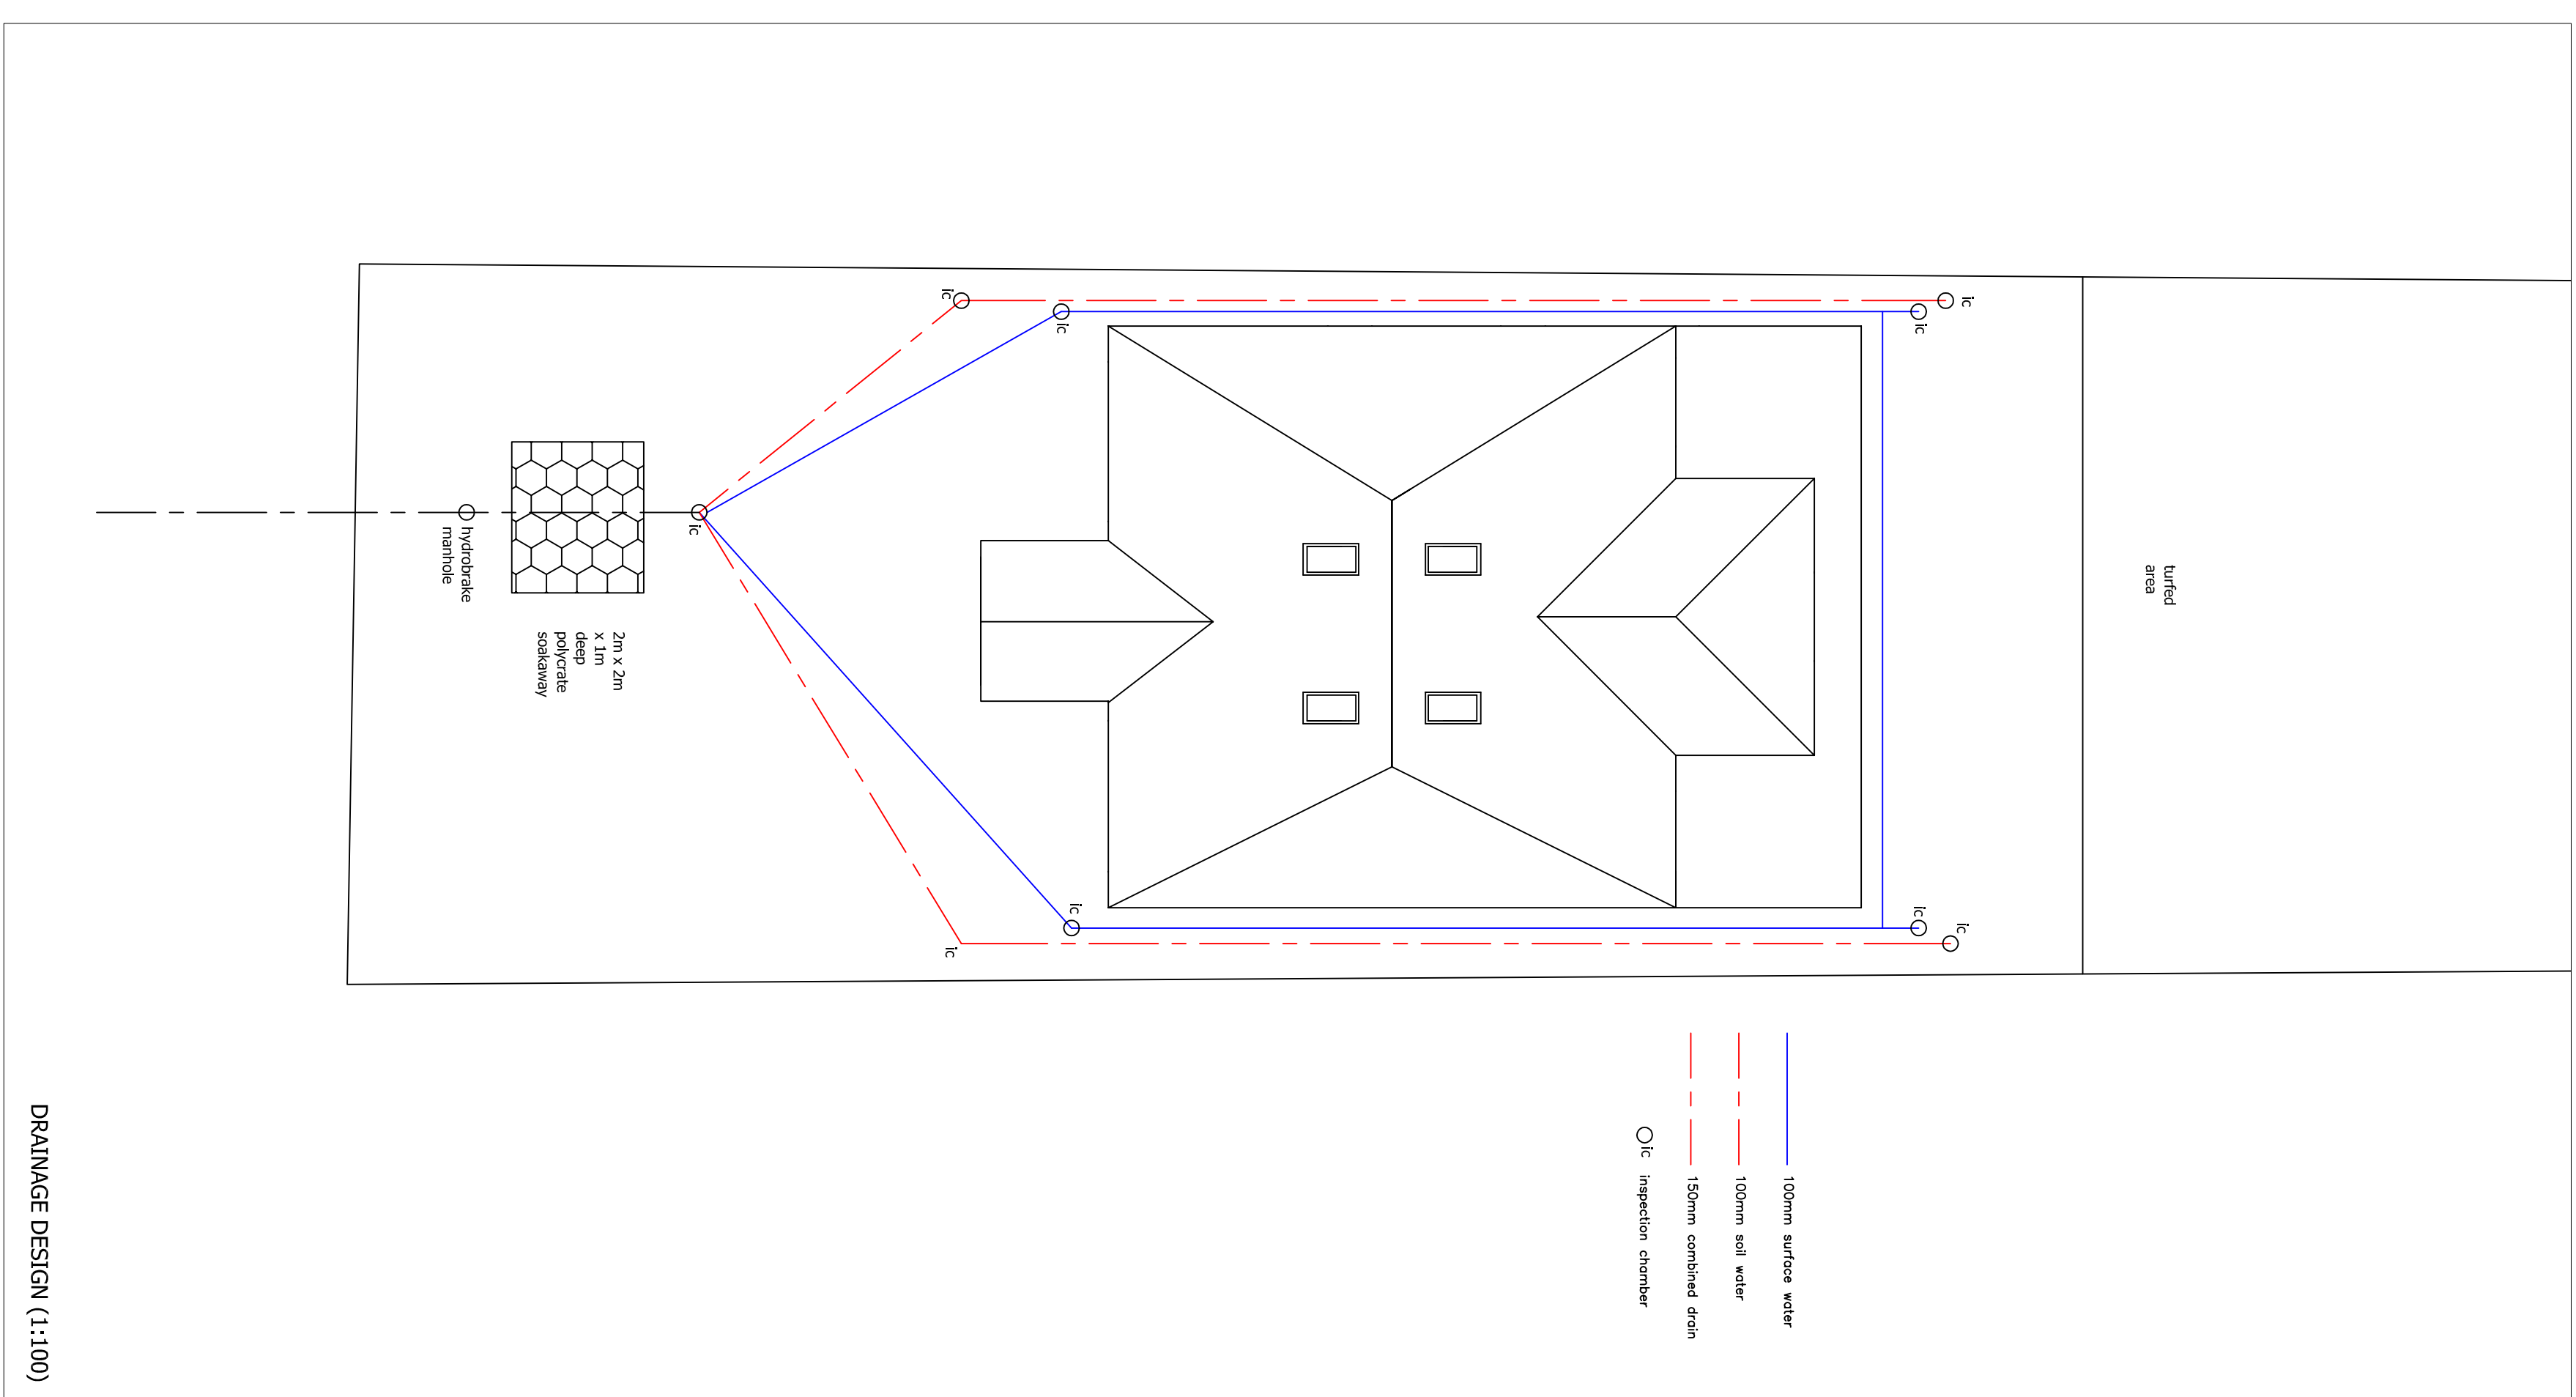

DRAINAGE DESIGN (1:100)



This drawing is subject to copyright and is not to be reproduced in part or whole without approval.

Figured dimensions take precedence over called measurements from the drawing. All dimensions and drawings to be checked by Client and Contractor and discrepancies settled with the Client prior to construction.

The whole of the works to comply with Planning Approval, A Conditions and current Building Regulations. No work to commence without Planning & Building Regulations approval.

The Client must ensure the project complies with the Construction Design and Management Regulations 2015.

This Client should ensure that the Client's Project Interests Party is obtained as well as compliance with Party Wall Act 1996

Notes

RAD

**The White House,
42-44 Chorley New Road,
Bolton
BL1 4AP**

**Tel : 01204 322196
Fax : 01204 214110
Mob: 07790 361104
Email: info@radesignprojects.co.uk**

22 COCKEY MOOR ROAD
BURY
BL8 2HB

PA

Date NOVEMBER 2021

PROPOSED SITE PLAN

1:100 @ A1 / 1:200 @ A3

Drawing Number RAD/2289/20/8/RevA