



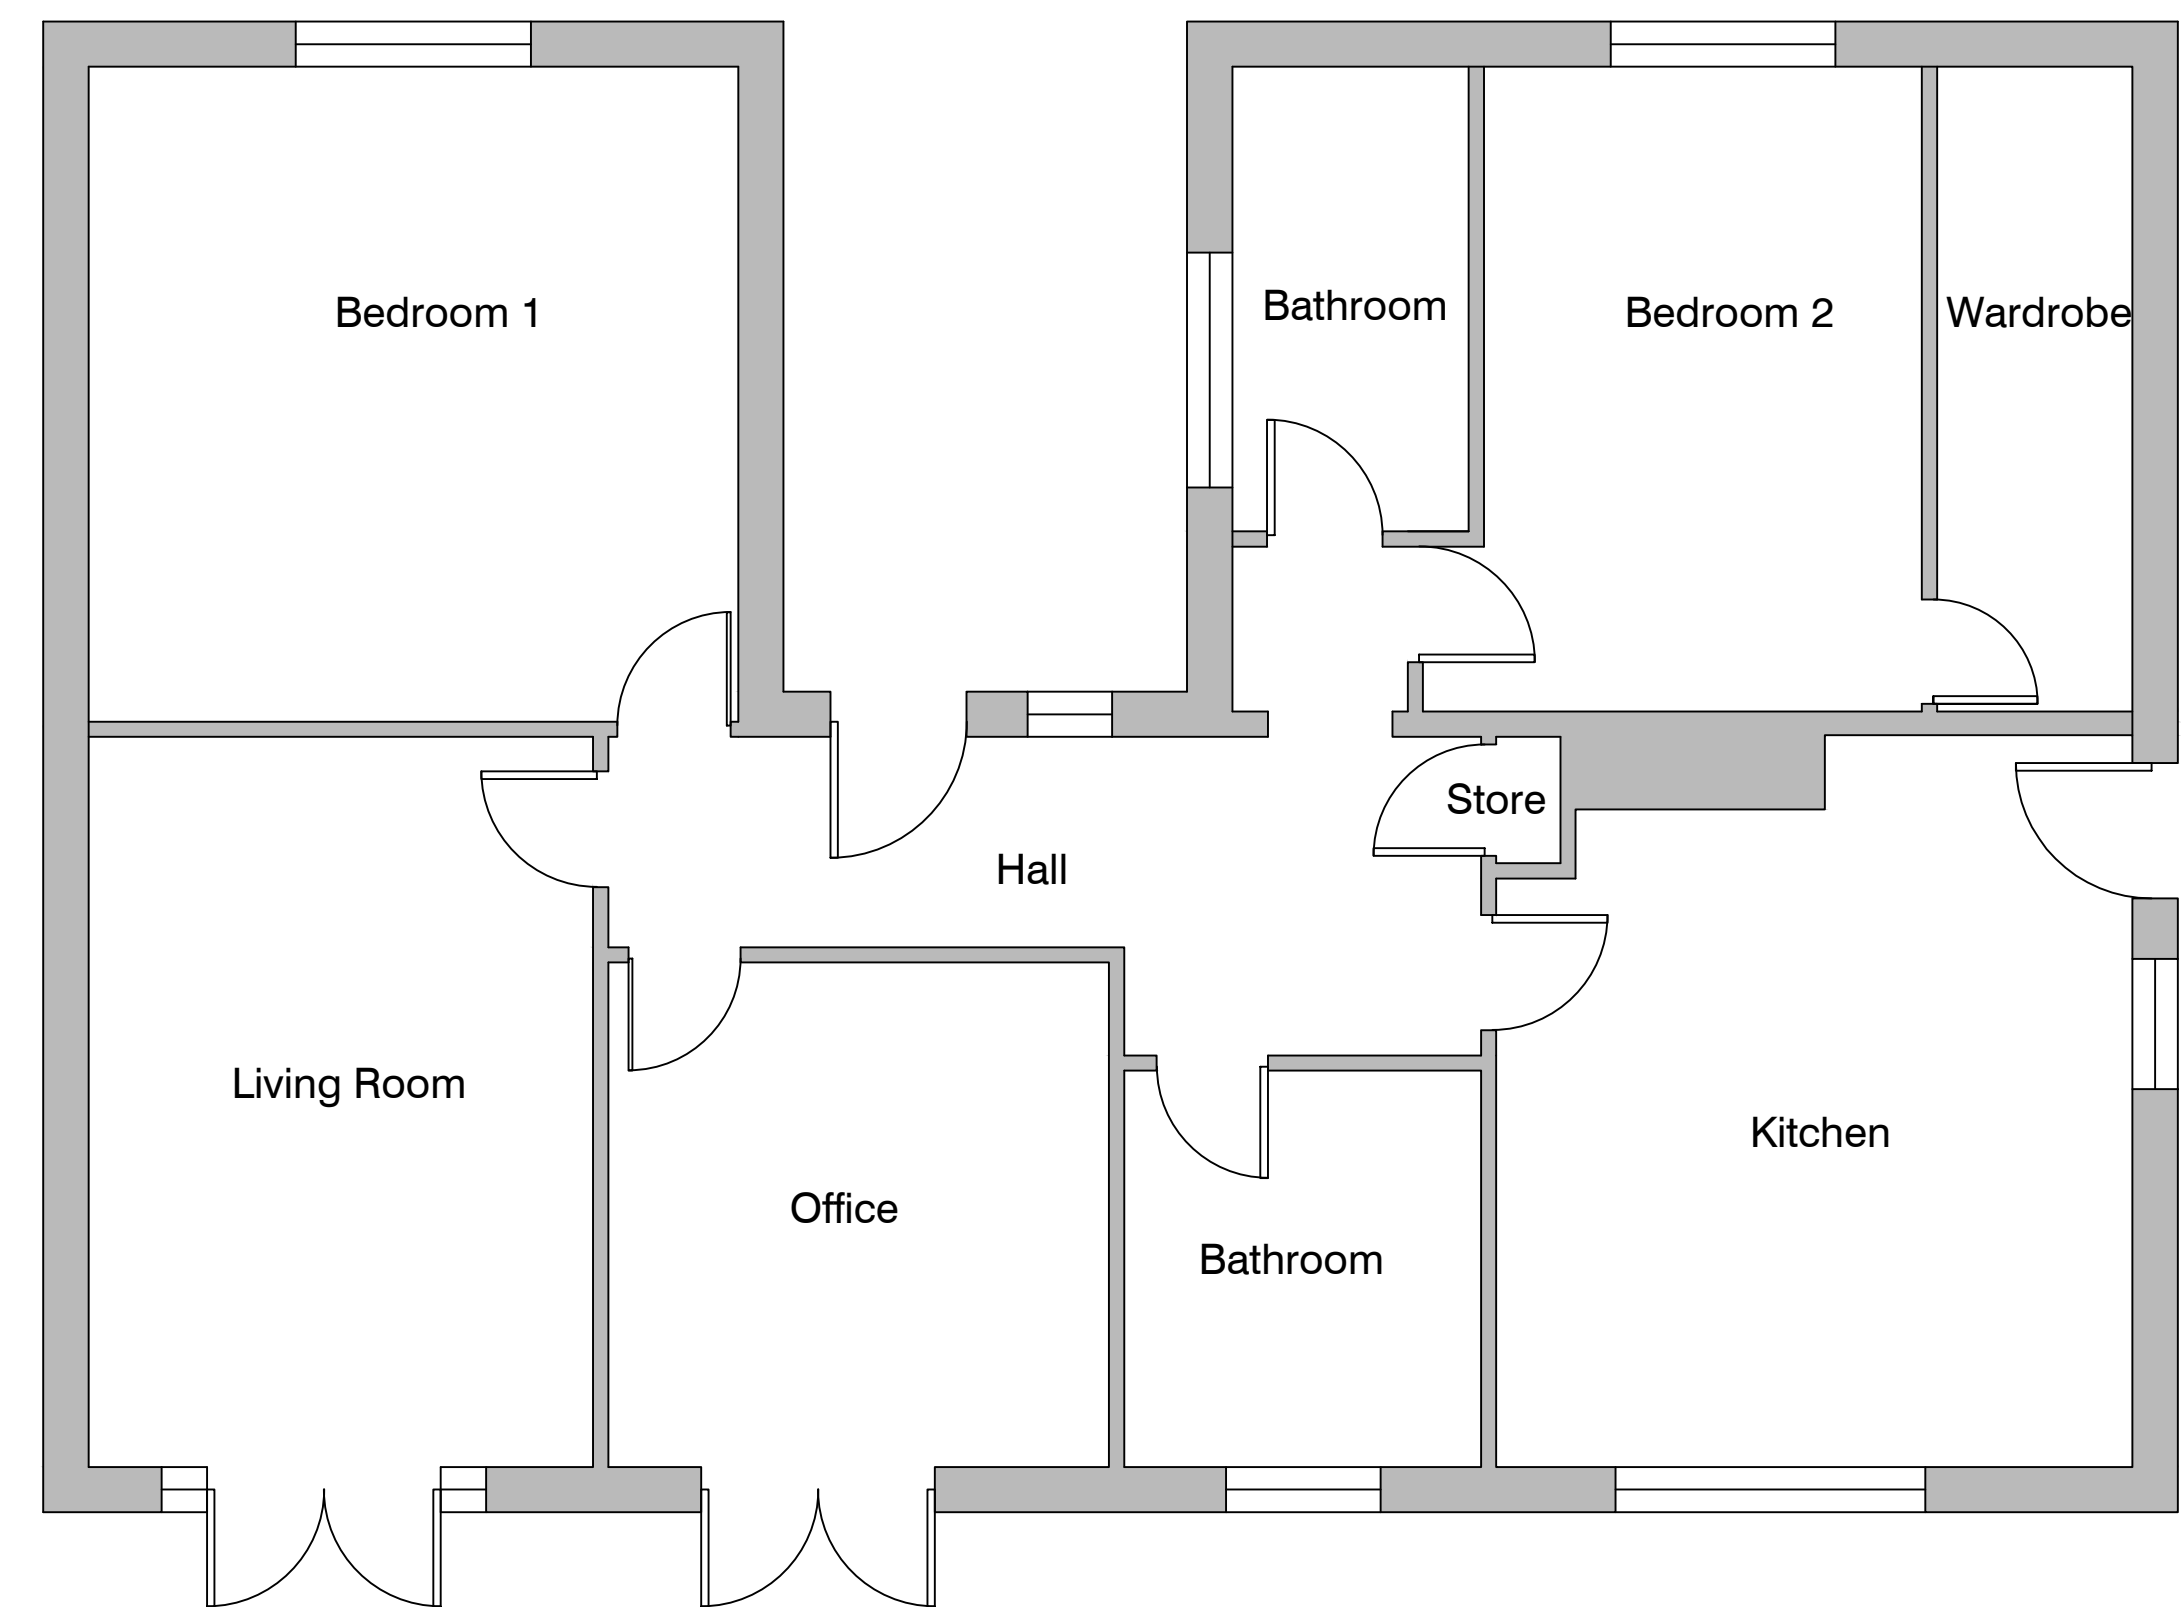


Existing Ground Floor Plan

scale 1:50 0 2.5m

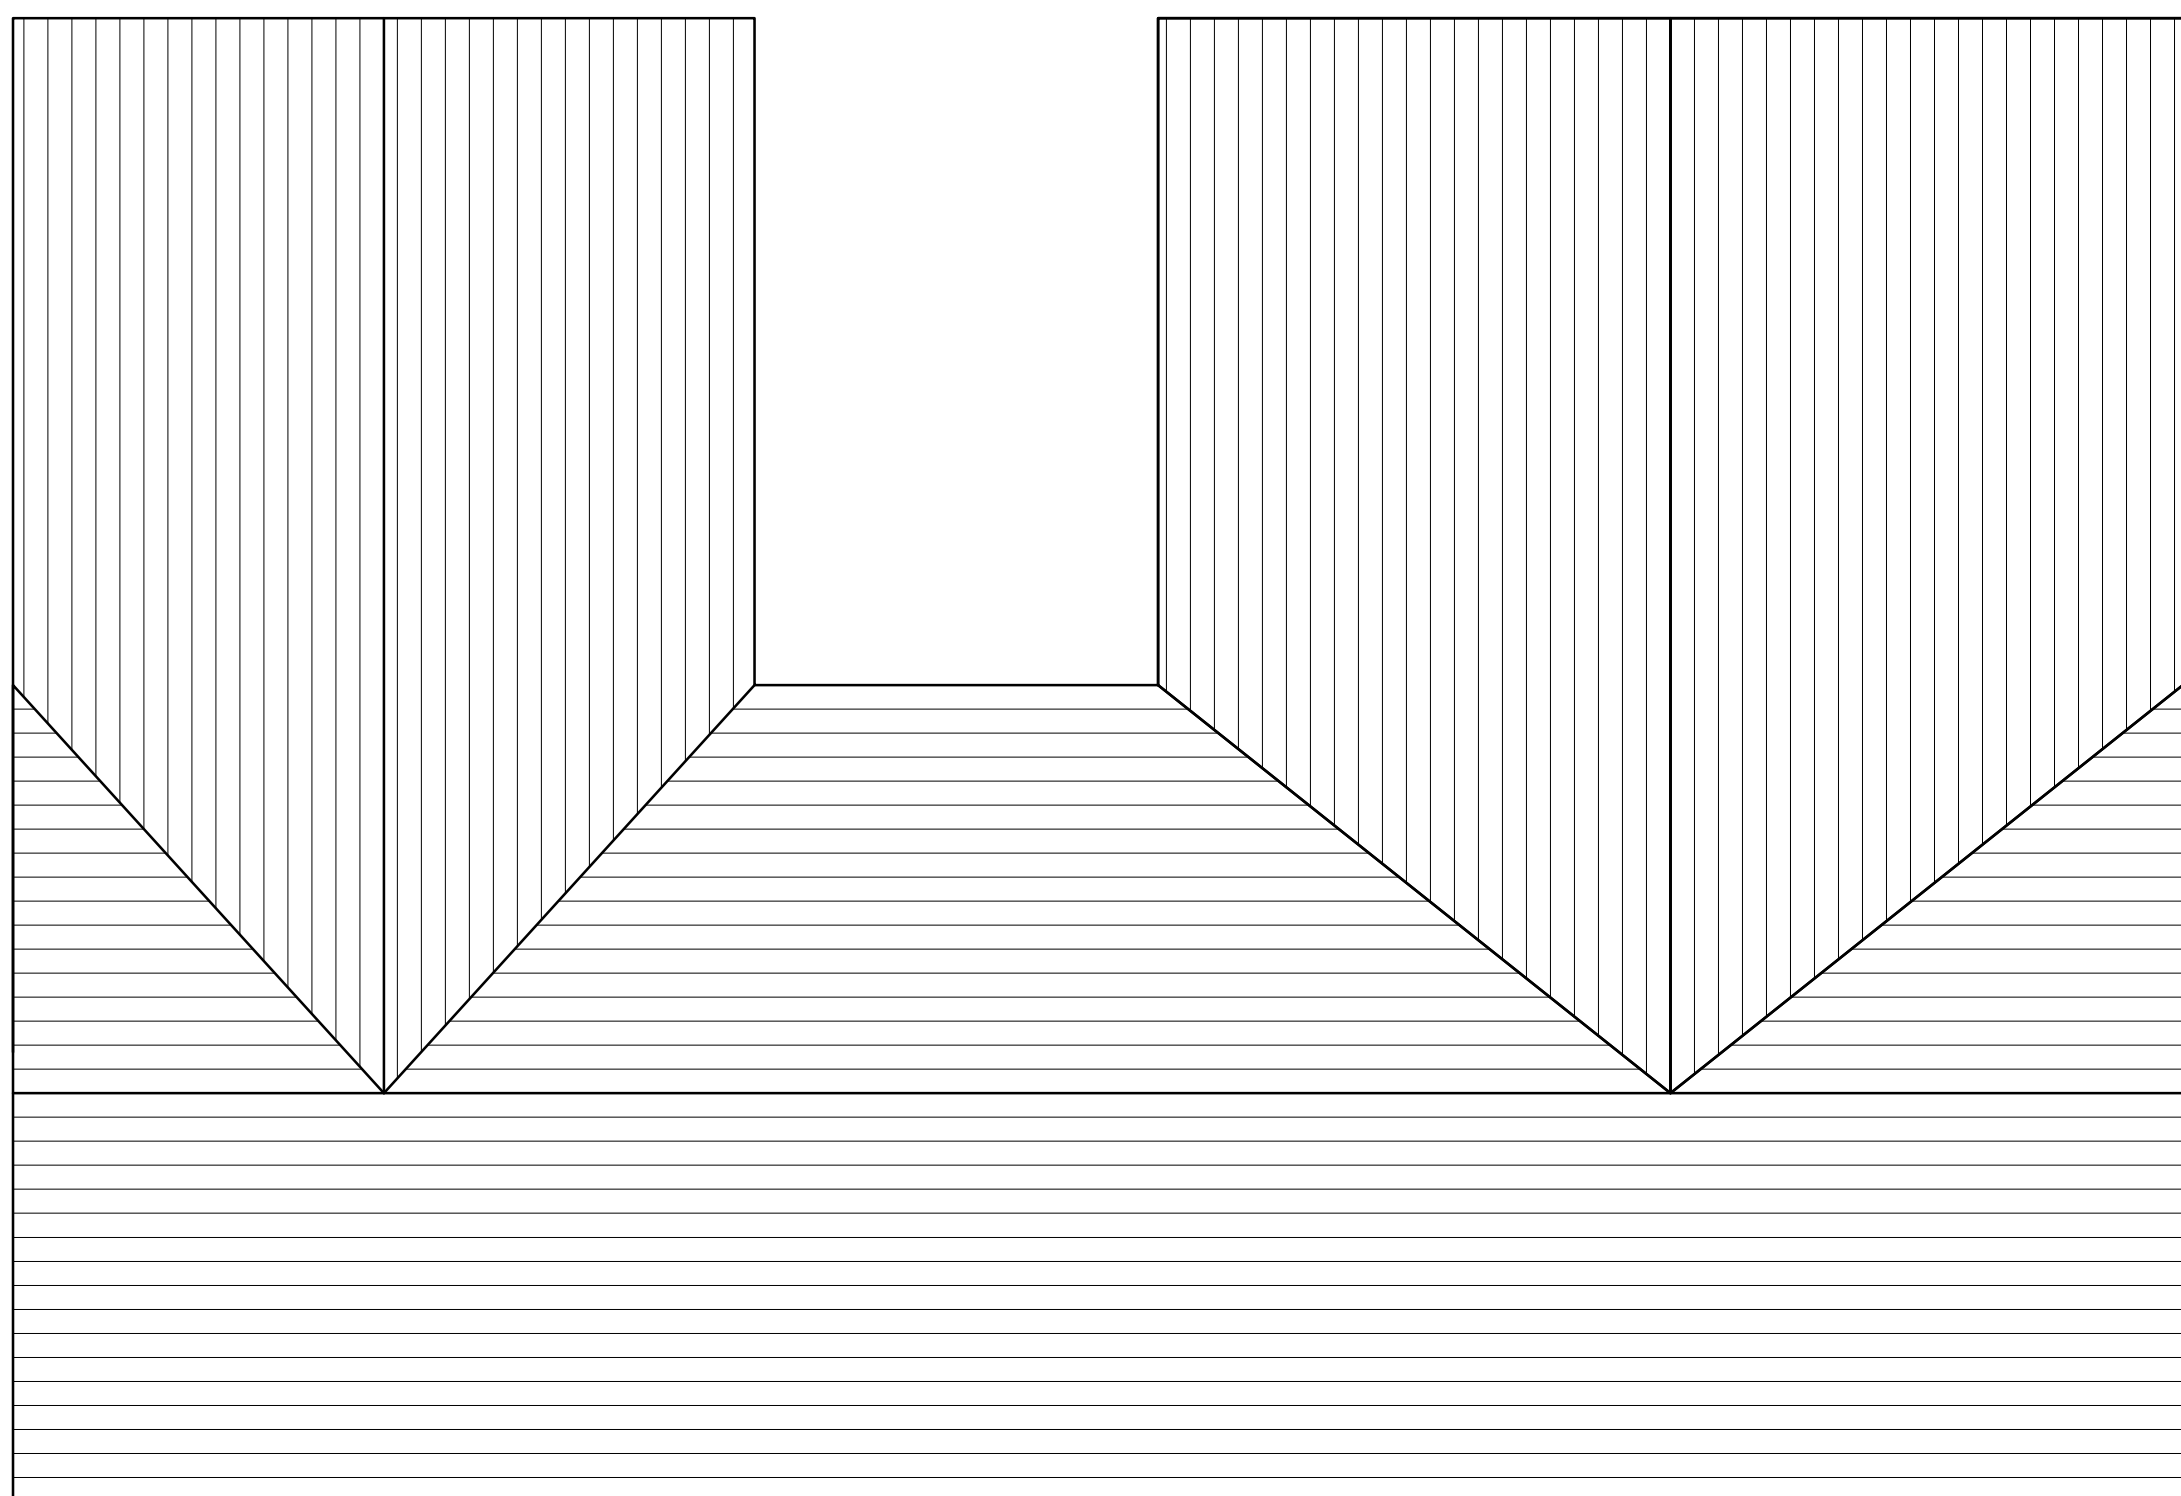


Existing Roof Plan

scale 1:50 0 2.5m

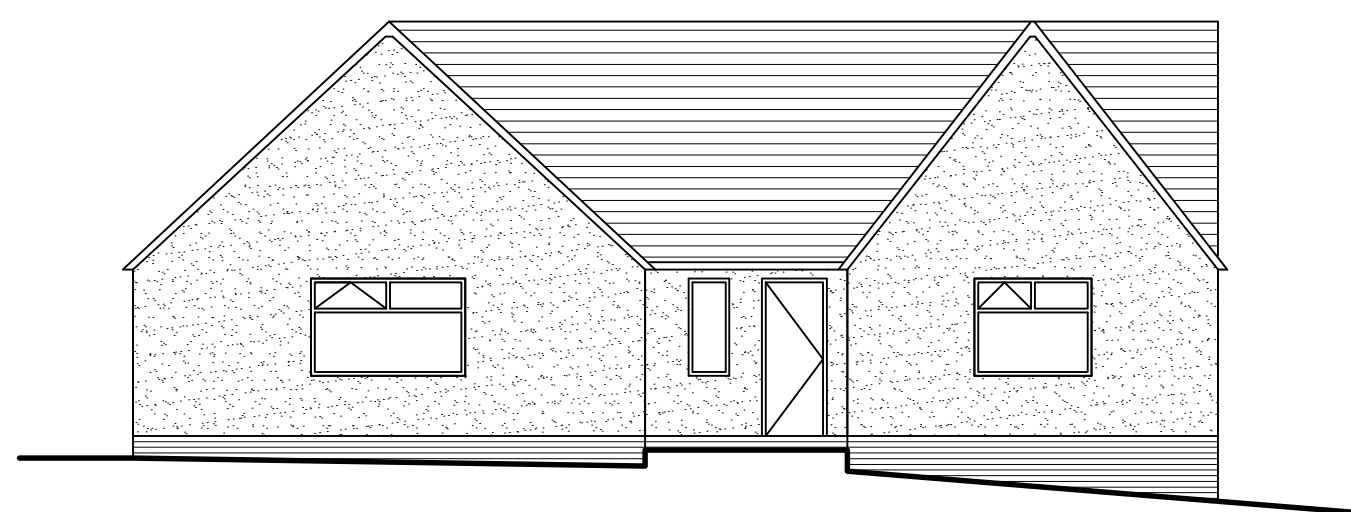


Existing Front Elevation

scale 1:100 0 5m

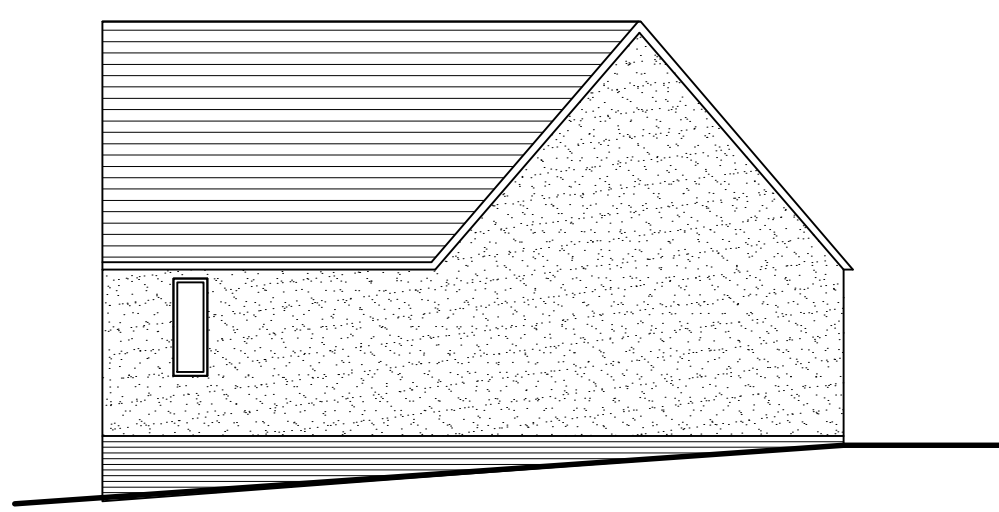


Existing Gable 2 Elevation

scale 1:100 0 5m

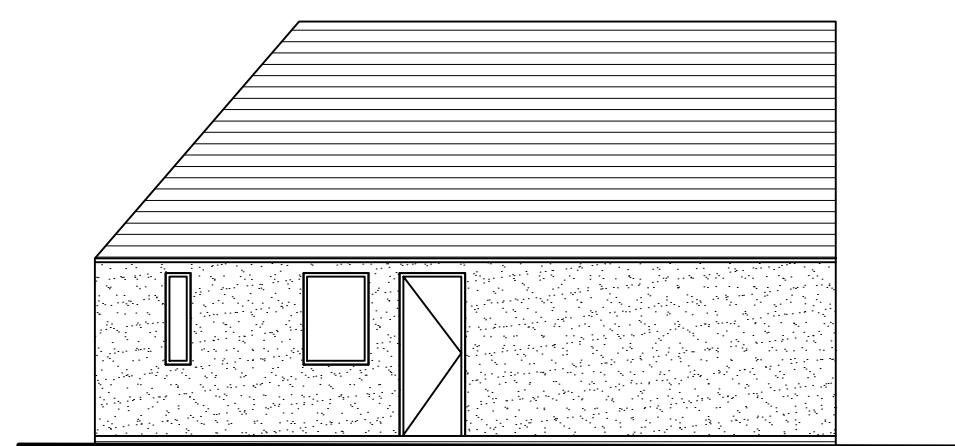

Existing Gable 1 Elevation

scale 1:100 0 5m

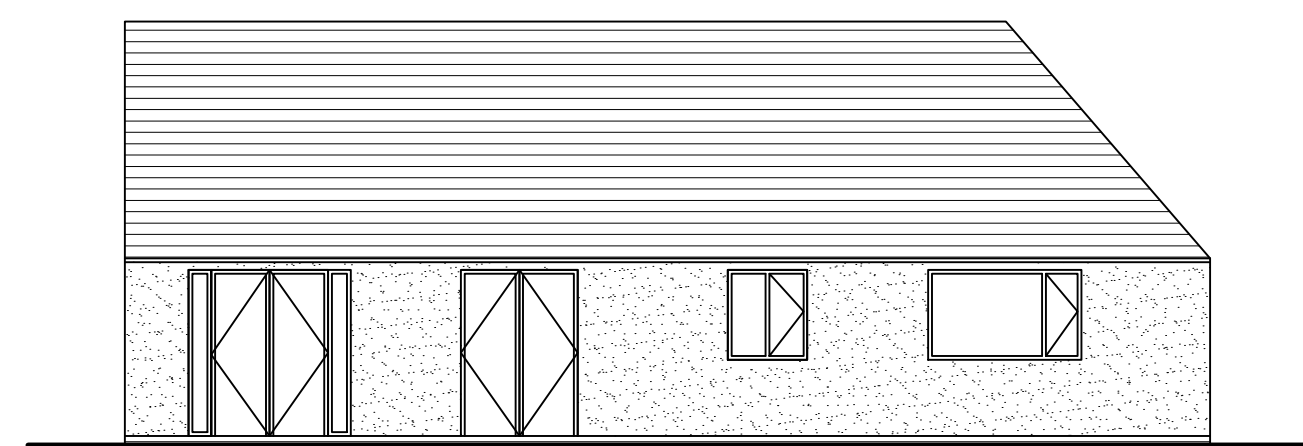

Existing Rear Elevation

scale 1:100 0 5m

scale 1:50 0 2.5m

IMPORTANT NOTES: Do Not Scale from this Drawing.
Use Figure Dimensions Only.

DRAWING STATUS:			PLANNING		FOOTPRINT DESIGN	
REVISION	DATE	DESCRIPTION	SCALE	DATE	CLIENT	MAHRUKH AHMED
-	00.00.00	ABC	1:50@A1	05.08.21	PROJECT:	2 MILE LANE, BURY, MANCHESTER
					DRAWING TITLE: EXISTING GENERAL ARRANGEMENT	
					DRAWING NO: A035_P(00)003	