




1:50 SCALE 0 1 2 3m
1:100 SCALE 0 2 4 6m

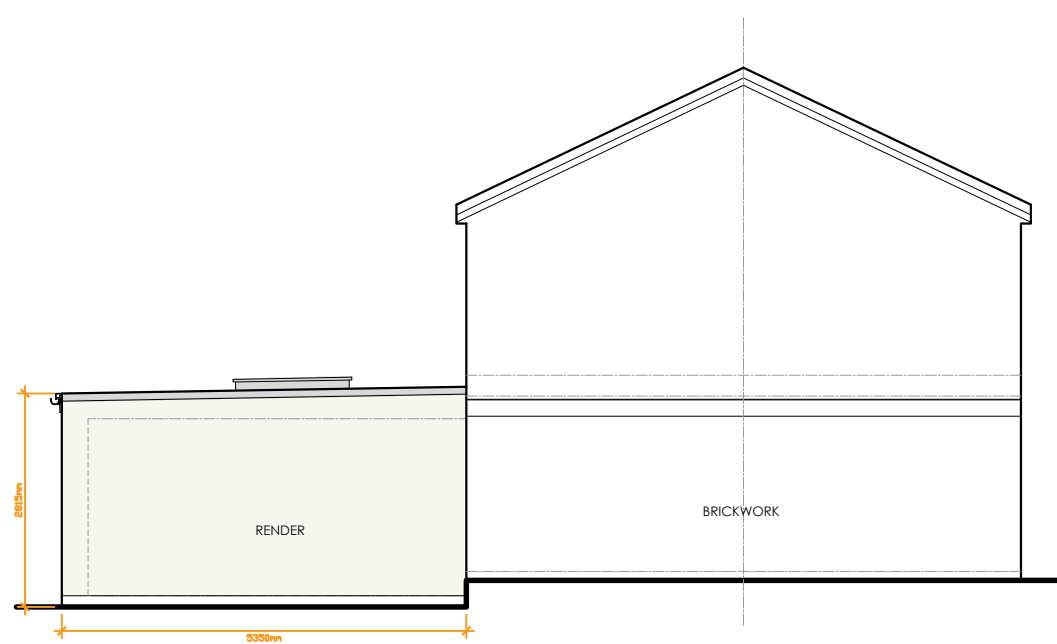

PROPOSED SIDE (EAST) ELEVATION -
(Option 01) Scale 1:100

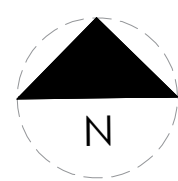

PROPOSED SIDE (SOUTH) ELEVATION -
(Option 01) Scale 1:100

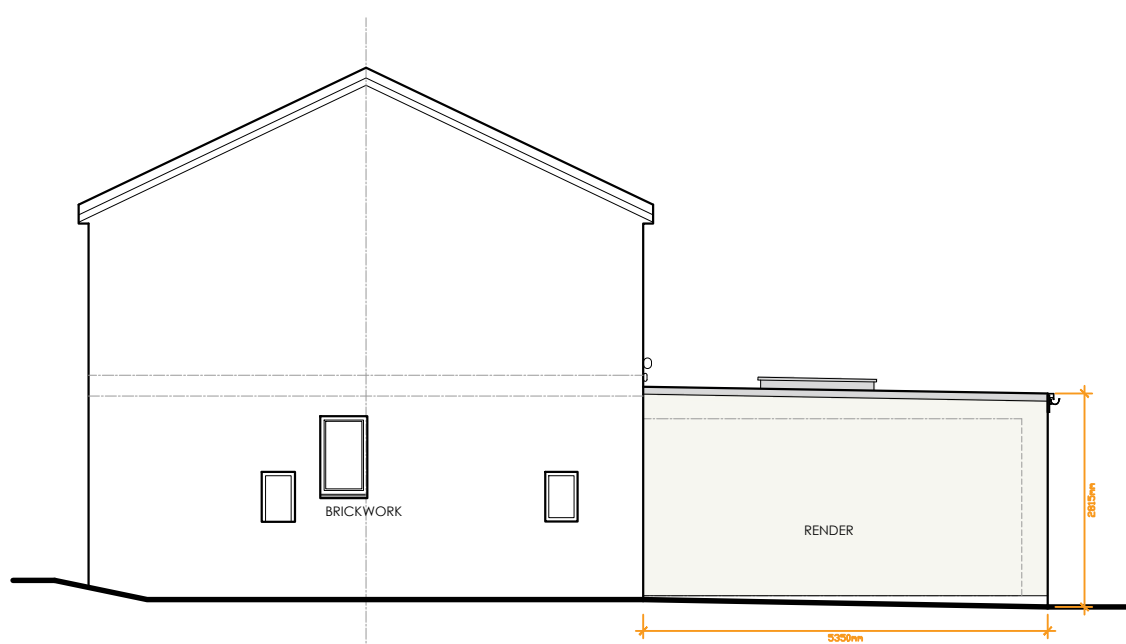

PROPOSED SIDE (WEST) ELEVATION -
(Option 01) Scale 1:100

PLANT DETAILS:


PLANT REQUIRED DIMENSIONS - 1500 L x 700
W x 600mm H, WITHOUT
HOUSING/SURROUNDING STRUCTURE.

PLANT CONTENTS - HEAT PUMP, HEATS BOTH
POOL ROOM AND POOL. FILTRATION UNIT
AND DEHUMIDIFIER.


PLANT HOUSING - PROPOSED PLANT
HOUSING TO BE EITHER BLOCKWORK OR
TIMBER FRAMED WITH ACOUSTIC INSULATION,
FINISH TO BE EITHER SILICONE BASED RENDER
OR TIMBER CLADDING.

NOISE LEVEL - THE NOISE OUTPUT OF THE
PLANT IS ESTIMATED AT 40 - 45dB, WITHOUT
ANY HOUSING/SURROUNDING STRUCTURE.

NOISE LEVEL OF PLANT TO BE LOWER THAN
42dB WITH HOUSING.

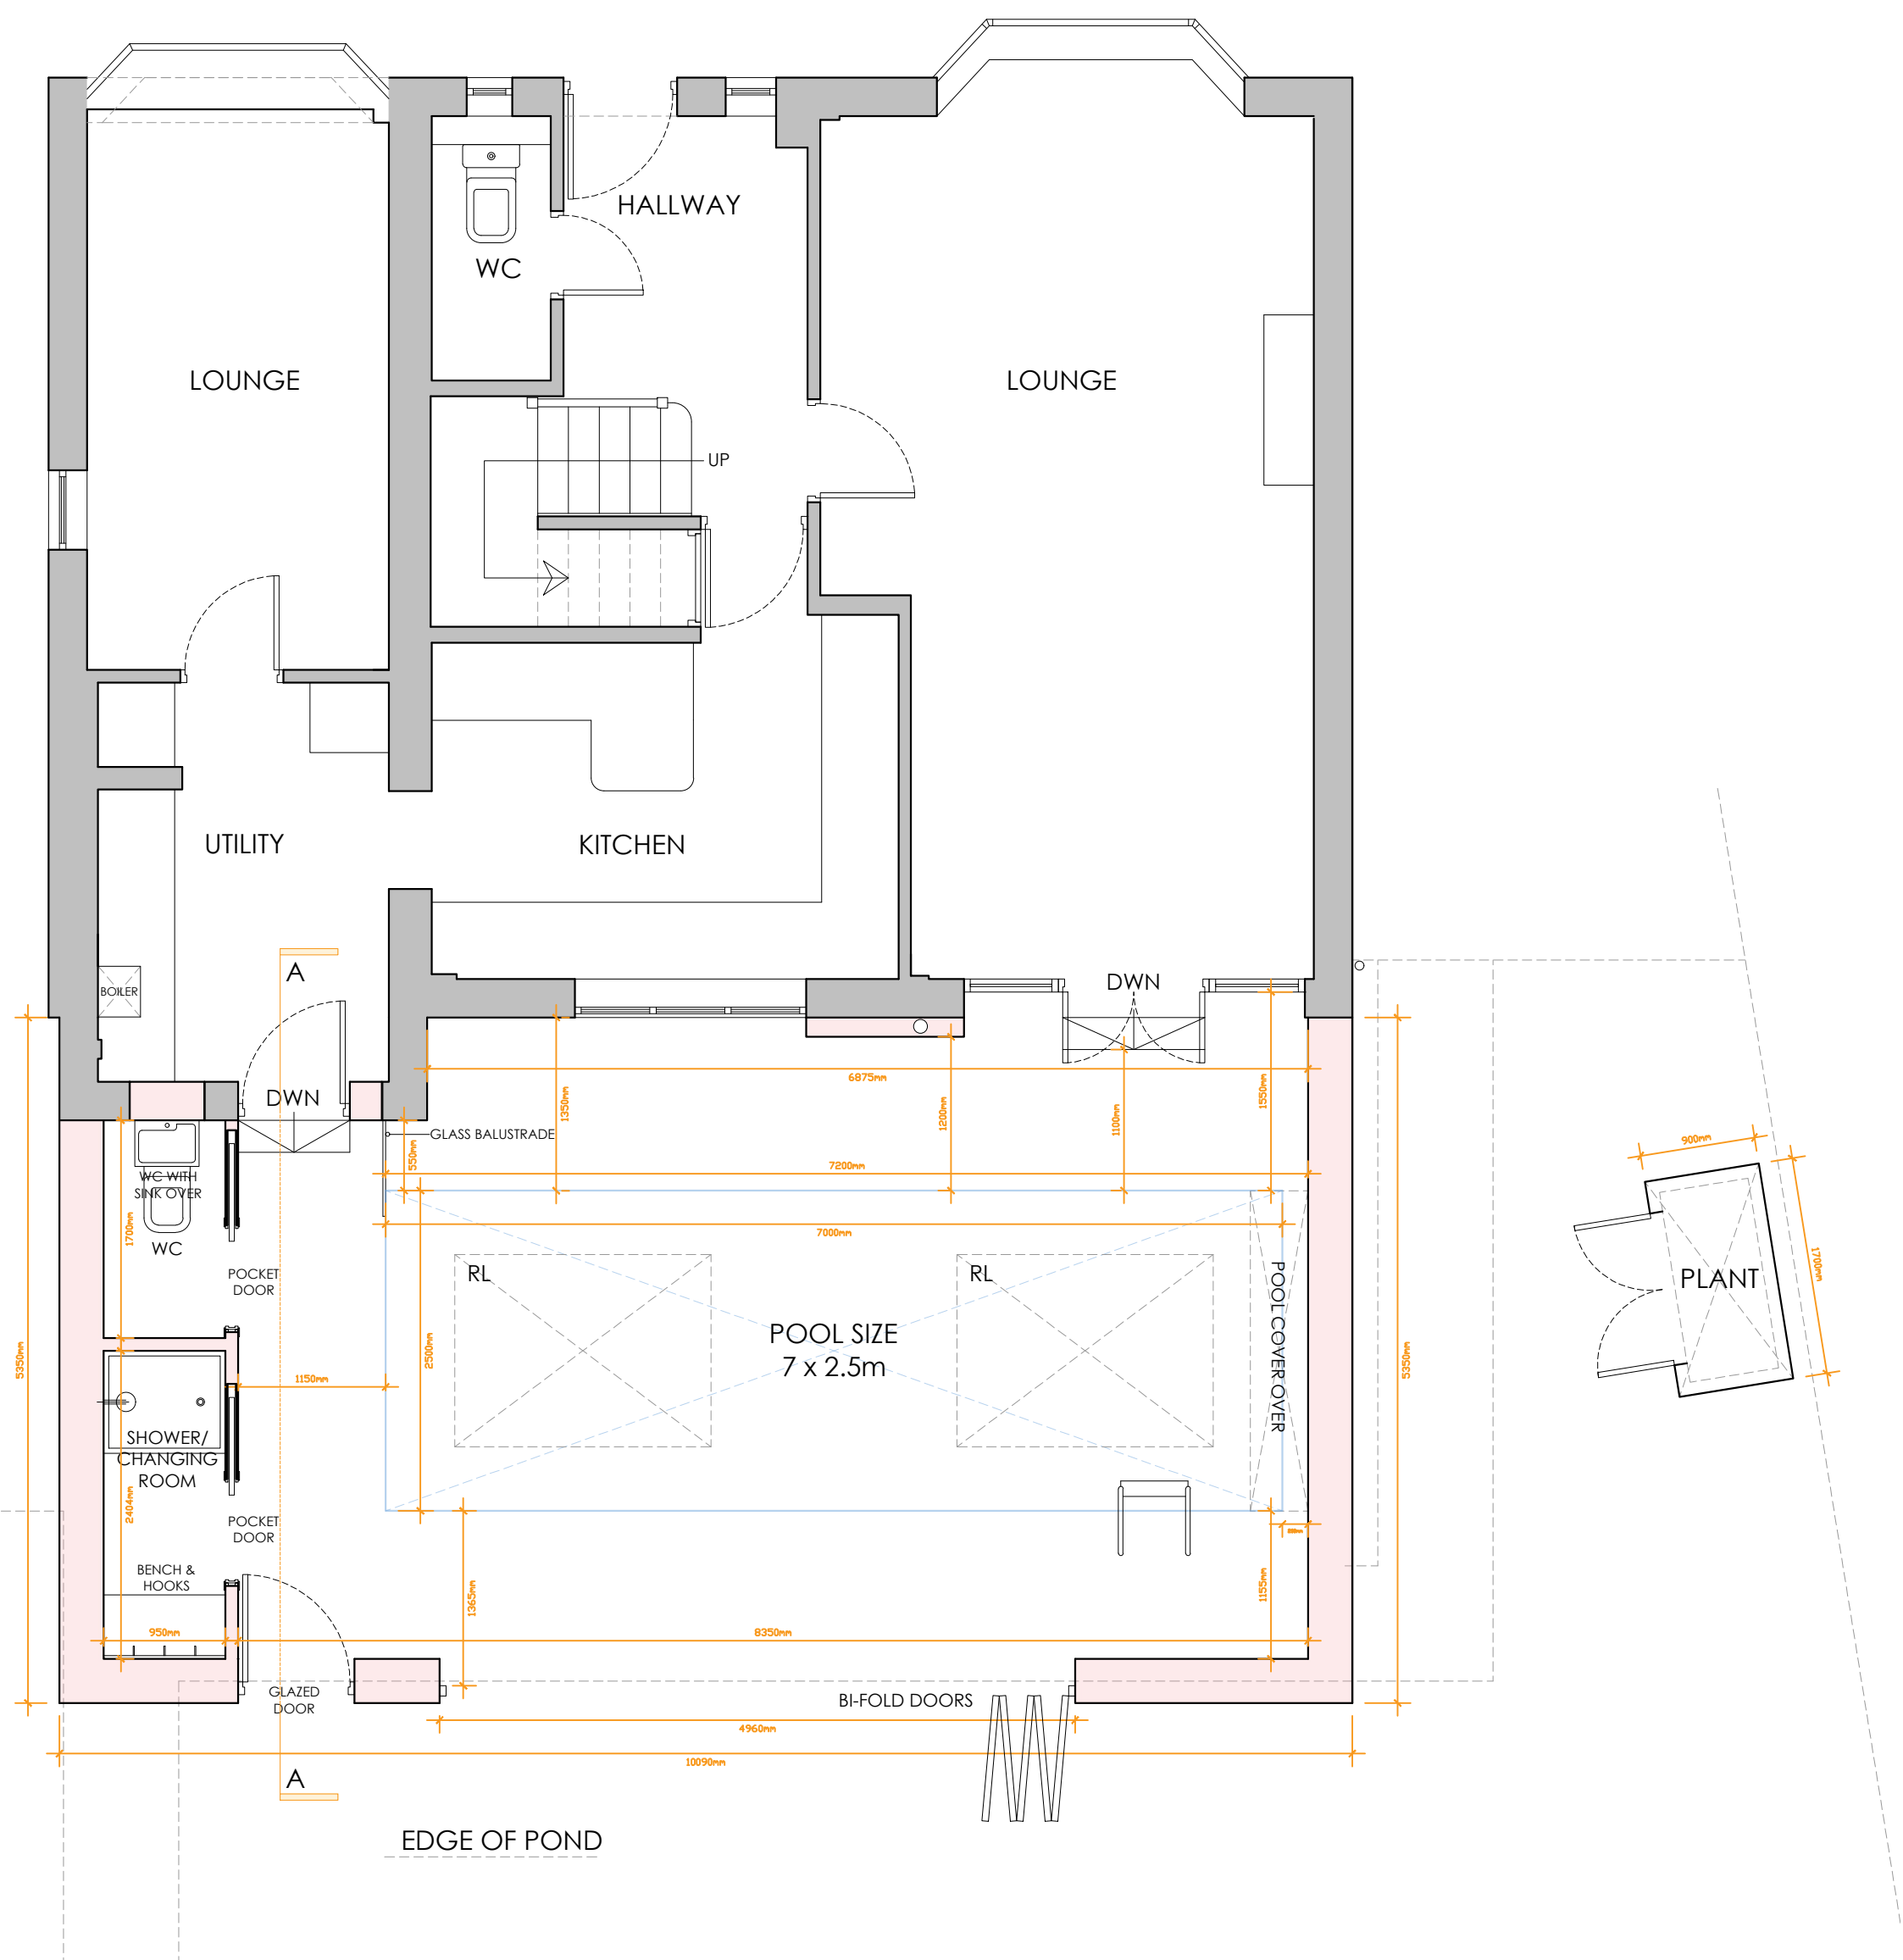

PROPOSED GROUND FLOOR PLAN -
(Option 01) Scale 1:50

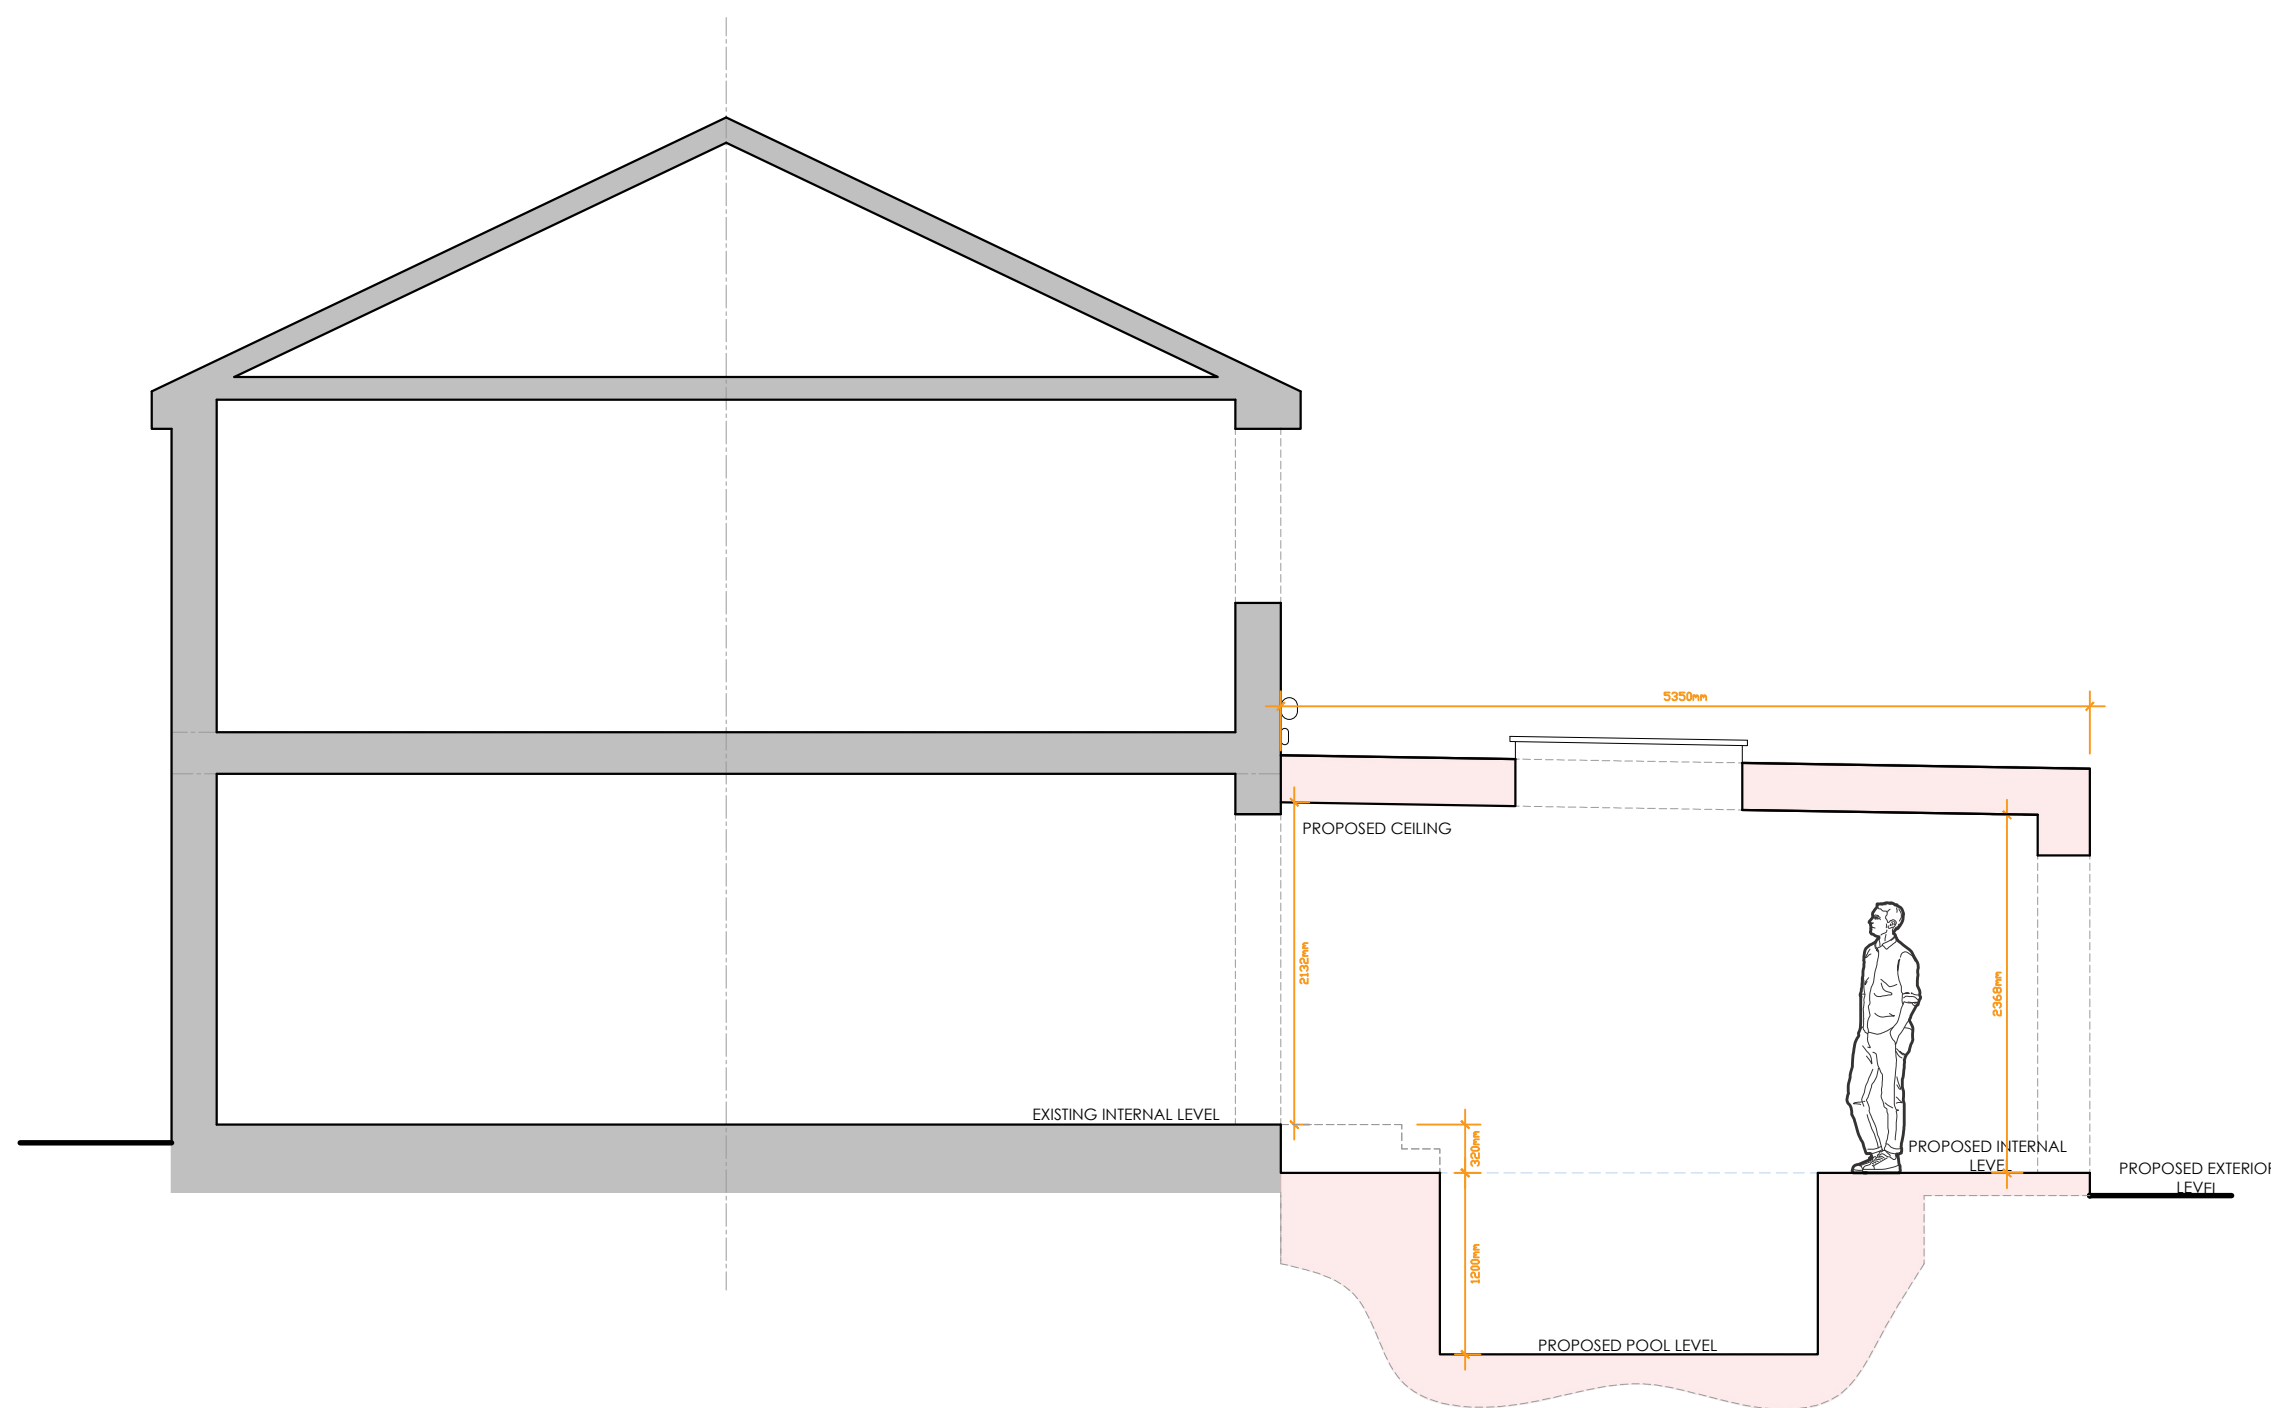

PROPOSED SECTION A:A -
(Option 01) Scale 1:50

D	TDM	CHANGED AS PER PLANNING COMMENTS.	24.01.2024
C	TDM	PLANT DETAILS ADDED.	18.01.2024
B	TDM	AMENDED AFTER CLIENT COMMENTS.	13.11.2023
A	TDM	AMENDED AFTER CLIENT COMMENTS.	08.11.2023

no. by revision date

Client
Mr Anderson

Job Title
Proposed Rear Extension at
7 Palmerston Close
Ramsbottom
Bury
BL0 9YN

Drawing Title
Proposed Plans, Elevations
and Section - Option 01.

Scale
Various @A1

Date
NOV '23

Drawn
TdM

