



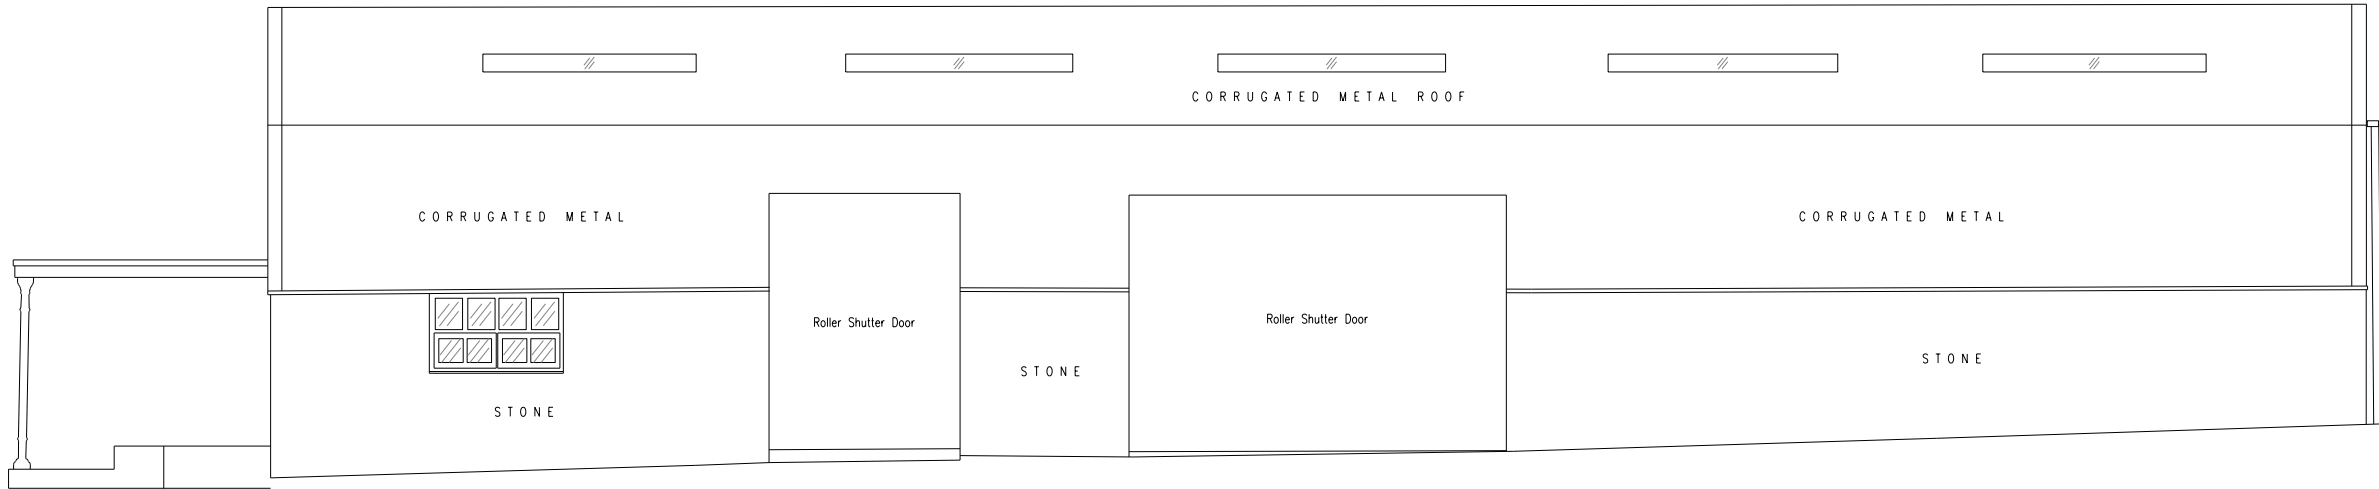

140.00m Datum

NORTHEAST ELEVATION

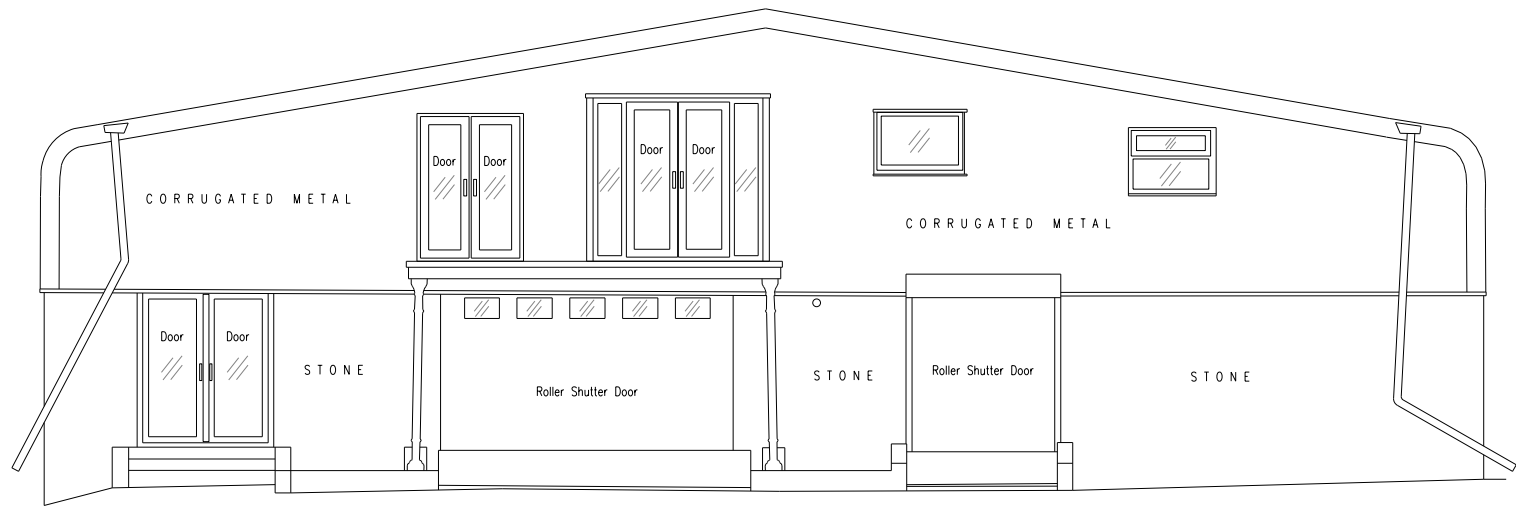

140.00m Datum


SOUTHEAST ELEVATION

THIS DRAWING IS PROTECTED BY COPYRIGHT AND MUST NOT BE COPIED OR REPRODUCED WITHOUT THE WRITTEN CONSENT OF HAWTHORN ESTATES LIMITED. NO DIMENSIONS ARE TO BE SCALED FROM THIS DRAWING. ALL DIMENSIONS AND SIZES TO BE CHECKED ON SITE. NORTH POINTS SHOWN ARE INDICATIVE. ©

SITE SPECIFIC HAZARDS

IN ACCORDANCE WITH THE REQUIREMENTS OF THE CDM REGULATIONS 2015 THE FOLLOWING SIGNIFICANT RESIDUAL HAZARDS HAVE NOT BEEN DESIGNED OUT OF THIS PROJECT AND MUST BE TAKEN INTO CONSIDERATION BY CONTRACTORS PLANNING TO UNDERTAKE THE WORKS SHOWN ON THIS DRAWING:

SCALE 1:100

 

REV.	DATE	NOTES	INIT.
------	------	-------	-------

CLIENT / PROJECT

MR & MRS ABBOTT
ABBOTTS HALL, WOODHEY ROAD
RAMSBOTTOM, BL0 9RD

DRAWING TITLE

EXISTING ELEVATIONS 1 OF 2

STATUS

PLANNING

DATE
JAN 23

DRAWN
RSL

SCALE @ A3
1:100

PROJECT

PLAN/ BUILD

TYPE

NUMBER

REVISION

DRAWING NO.

154

PLN

E

01

-

Site Location Plans

L

GA Plans

P

Elevations

E

Sections

S

Details

D

Prefix: Colour

C

HAWTHORN DESIGN PARTNERSHIP

HAWTHORN ESTATES LTD
LUMB, ROSSENDALE, BB4 9ND

T. 08453 900 444

E. design@hawthorn-estates.co.uk
www.hawthorn-estates.co.uk

