


General Notes:

DO NOT SCALE FROM THIS DRAWING.


ALL DIMENSIONS TO BE CHECKED ON SITE.

ANY DISCREPANCIES PLEASE NOTIFY JH ARCHITECTURAL DESIGN LTD.

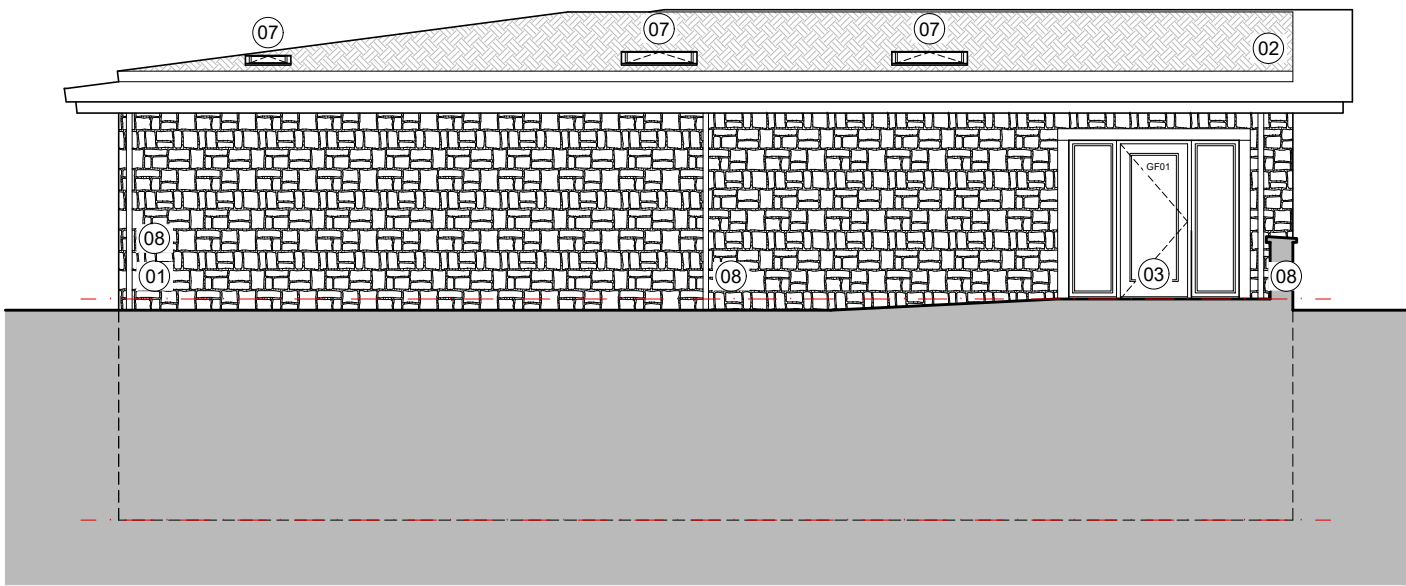


NORTH WEST ELEVATION
FRONT ELEVATION
SCALE 1:100

0 1000 2000 4000 8000mm

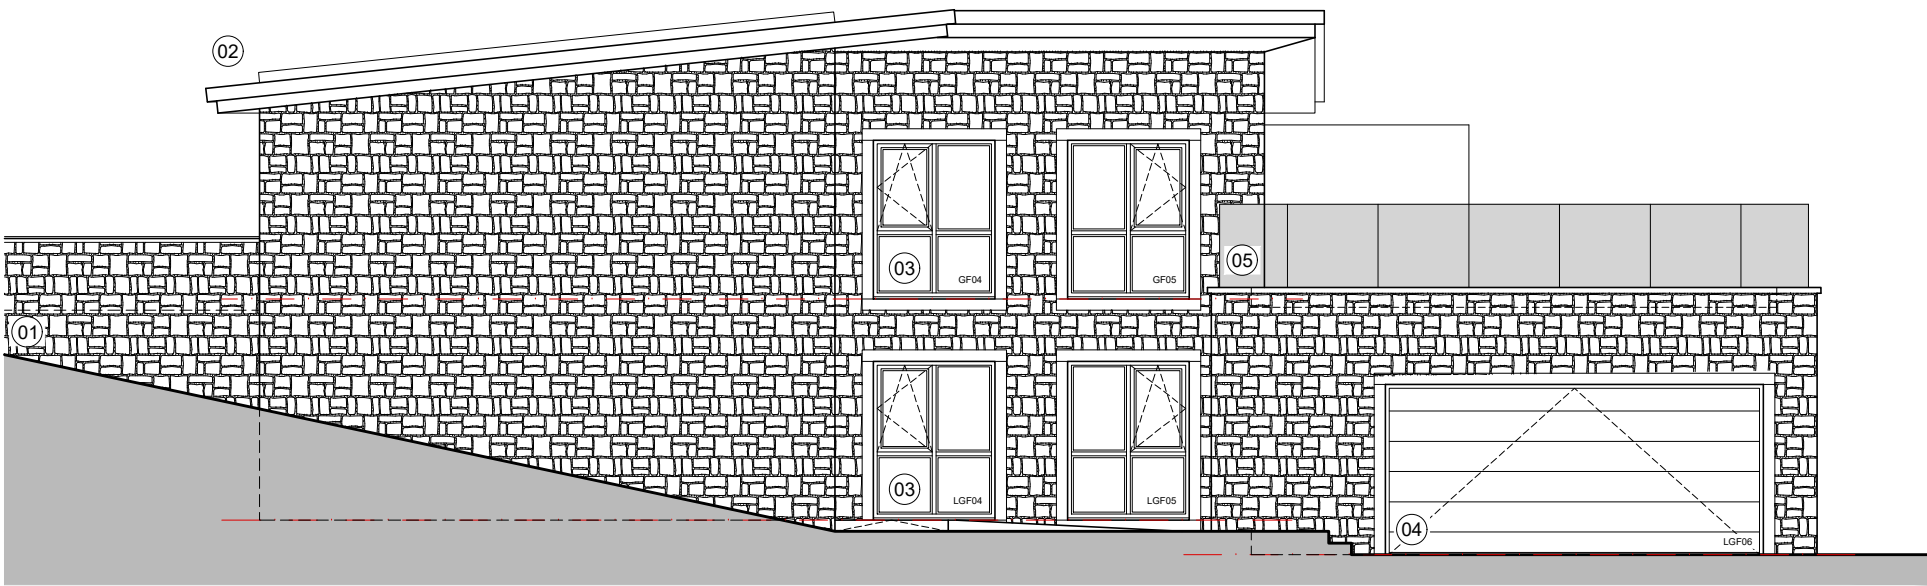


SOUTH WEST ELEVATION
SIDE ELEVATION

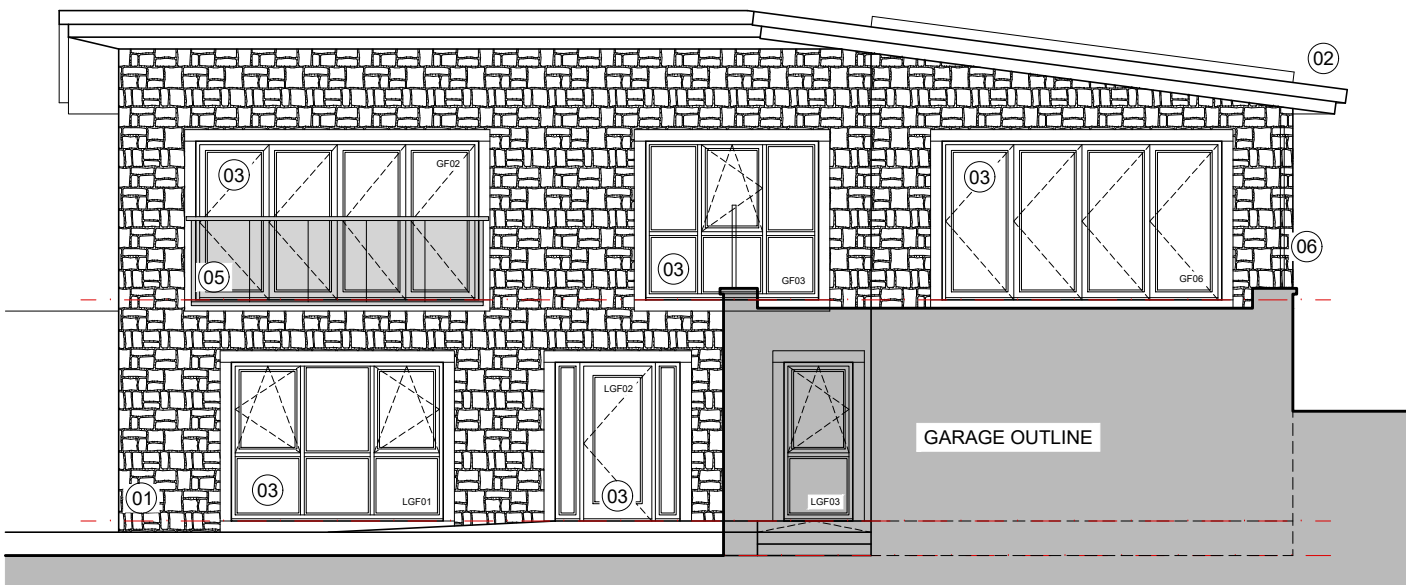

SOUTH EAST ELEVATION
REAR ELEVATION

- MATERIAL KEY:
- 01 PROPOSED LOCAL STONEWORK WALLING.
 - 02 PROPOSED SEDUM GREEN ROOF.
 - 03 PROPOSED POLYESTER POWDER COATED ALUMINIUM FRAMED DOUBLE GLAZED DOORS & WINDOWS - COLOUR: TBC.
 - 04 PROPOSED POLYESTER POWER COATED INSULATED SECTIONAL GARAGE DOOR - COLOUR: TBC.
 - 05 PROPOSED GLASS BALUSTRADE & JULIET BALCONY.
 - 06 FULL HEIGHT OBSCURE GLASS SCREEN.
 - 07 ROOFLIGHTS.
 - 08 POLYESTER POWDER COATED ALUMINIUM RWP'S - COLOUR & LOCATIONS TBC.

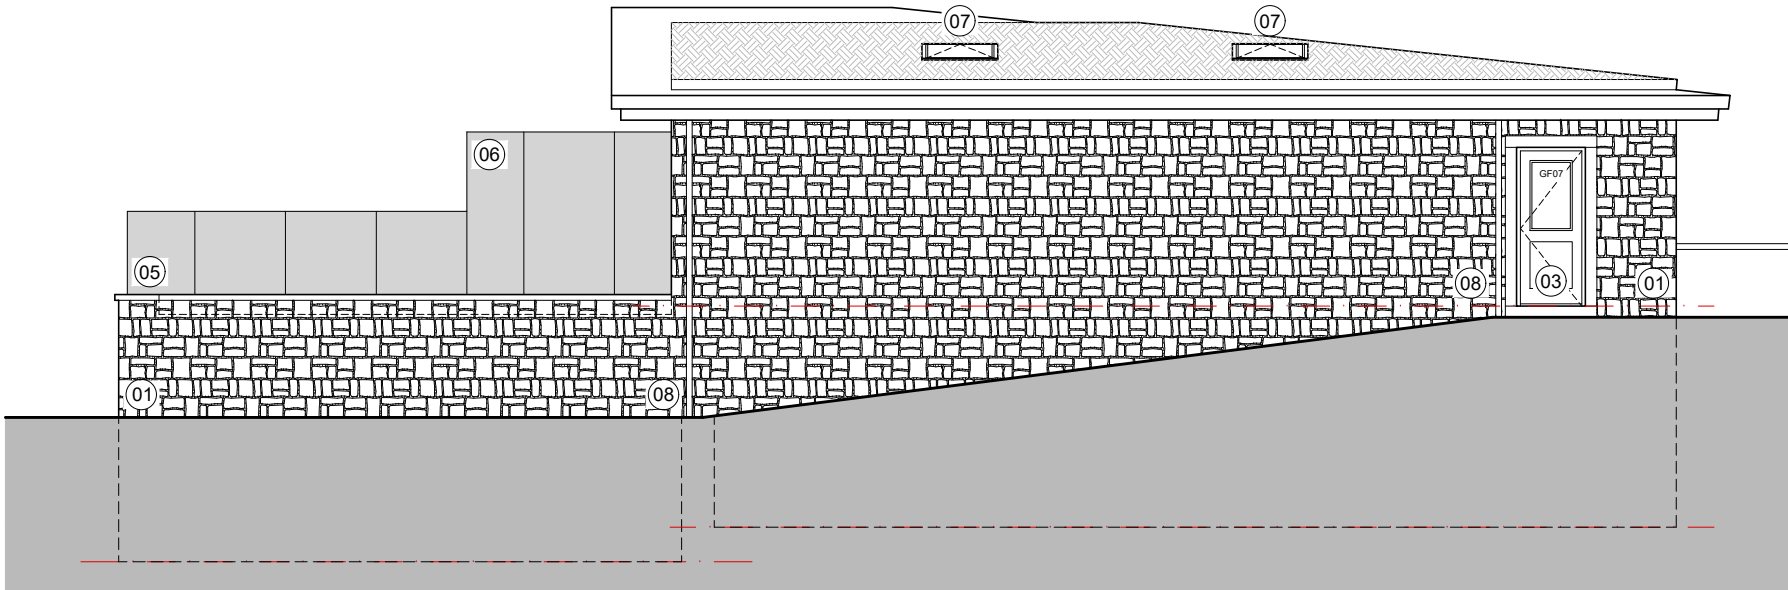

NORTH EAST ELEVATION
SIDE ELEVATION

D	KITCHEN BI-FOLD DOORS INCREASED IN HEIGHT. DOOR & WINDOW REFS ADDED.	29.09.24
C	GARAGE FFL LIFTED TO SUIT ICF MANUFACTURERS INFORMATION.	27.08.24
B	UPDATED TO SUIT SE& ICF MANUFACTURERS INFORMATION.	26.08.24
A	ADDITIONAL WINDOW ADDED TO THE SW ELEVATION & BRICKWORK REPLACED WITH STONEWORK TO THE NE ELEVATION.	19.07.24
	Revision	Date

FOR BUILDING REGULATIONS

Client	MR & MRS HOYLE	
Job	PROPOSED DWELLING AT IVY HOUSE BOLTON ROAD WEST RAMSBOTTOM, BURY	
Drawing	PROPOSED ELEVATIONS	
Date	JUNE 2024	Scale 1:50 @ A2

JH Architectural
Design Ltd

a: 11 The Grove Horsforth LS18 4BB
m: 07779 147 030
e: jared@jharchdesign.co.uk

Job No.	Drawing No.	Rev.
2021-06	300	D