


DO NOT SCALE FROM THIS DRAWING.
This drawing is to be read in conjunction with all related drawings. All dimensions must be checked and verified on site before commencing any work or material production. The originator should be notified immediately of any discrepancy.





Ronson
building design

Tel: 07926826016
craig@ronsonbuildingdesign.co.uk

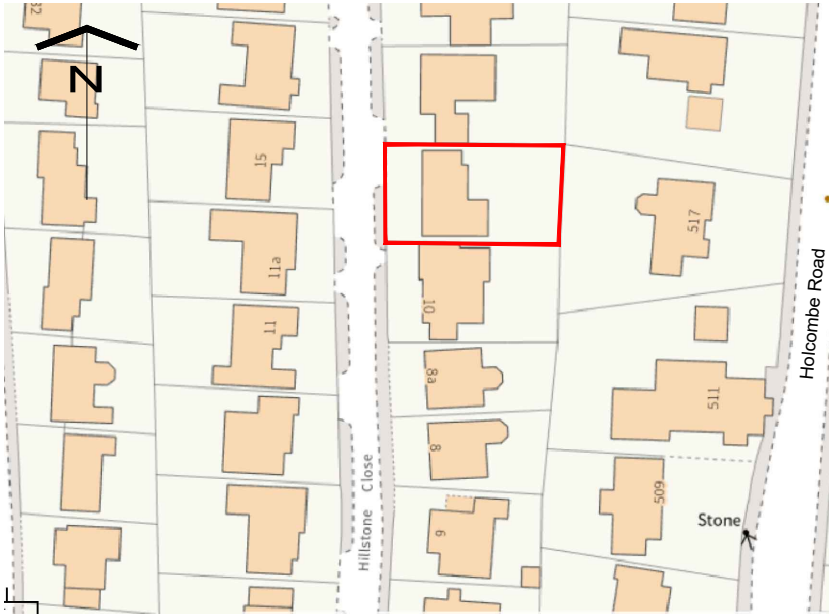

Location Plan (Scale - 1:1250)

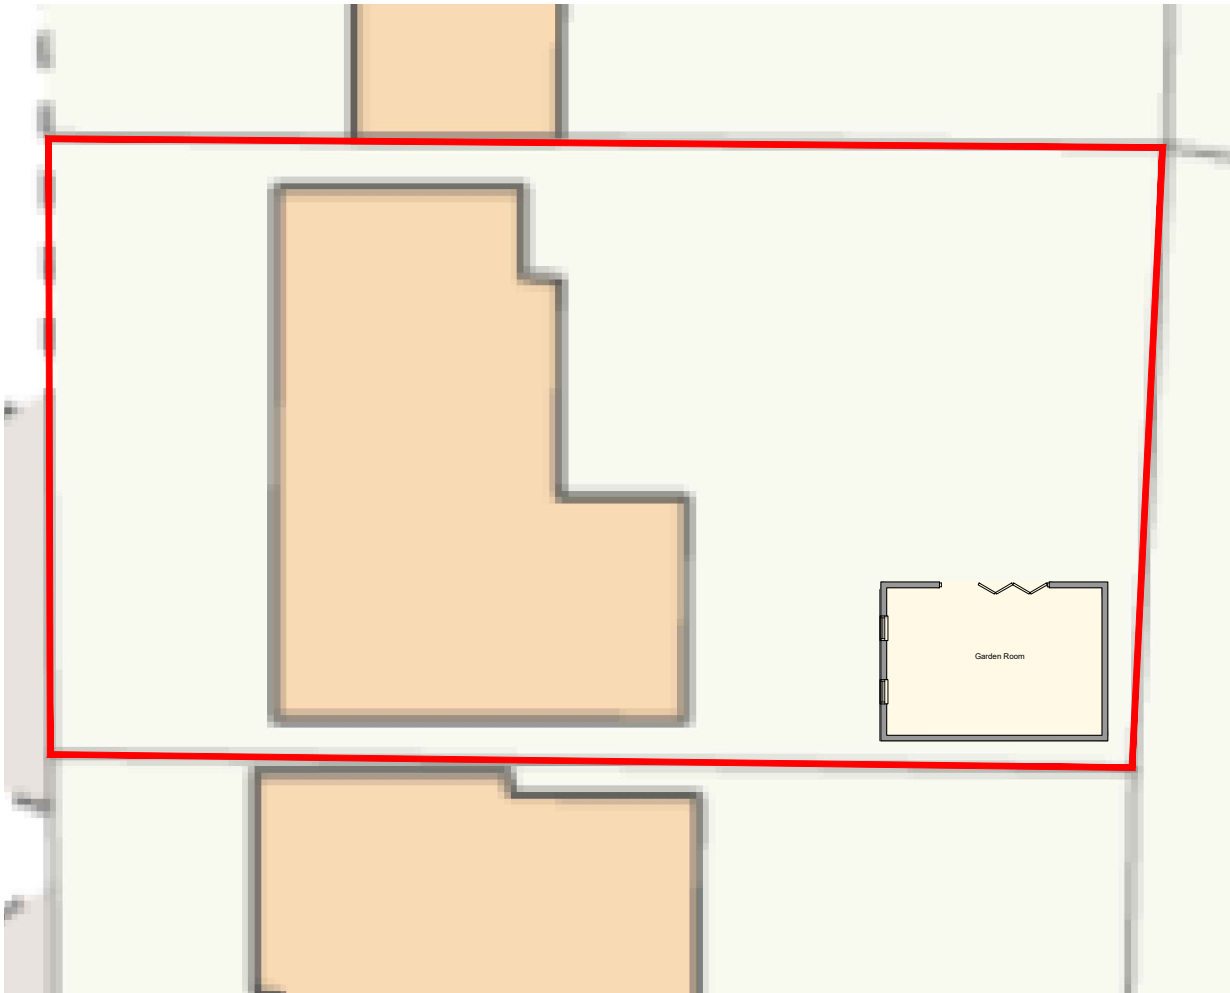 

Site Plan (Scale - 1:200)



Rev	Date	Description
Issued For : INFORMATION PURPOSES ONLY		
Client		
Mr Halstead		
Project		
12 Hillstone Close		
Scheme - Drawing Title		
Location & Site Plan		
-/	01	Date 02-03-2025
Project No.	Drawing No.	Revision Scale As Noted @ A3