


DO NOT SCALE FROM THIS DRAWING.
This drawing is to be read in conjunction with all related drawings. All dimensions must be checked and verified on site before commencing any work or material production. The originator should be notified immediately of any discrepancy.

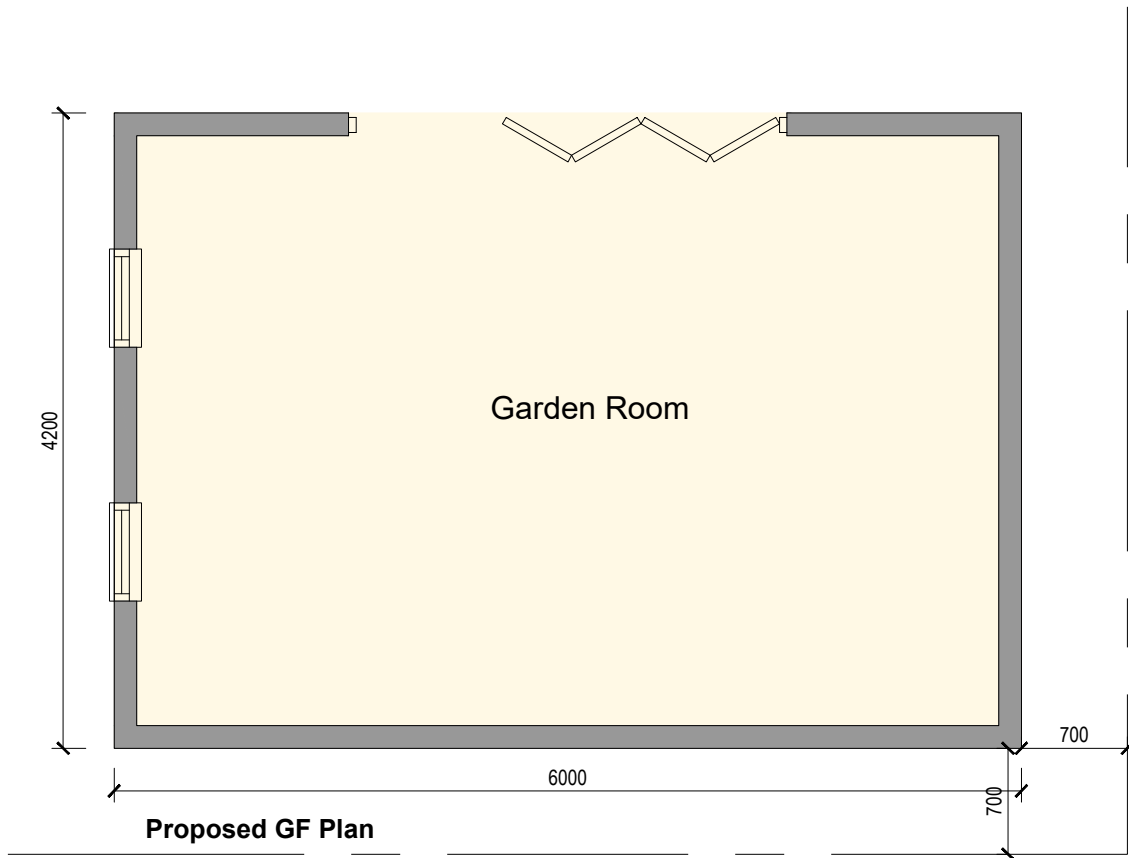


Ronson
building design

Tel: 07926826016
craig@ronsonbuildingdesign.co.uk



Grey Composite
cladding and windows

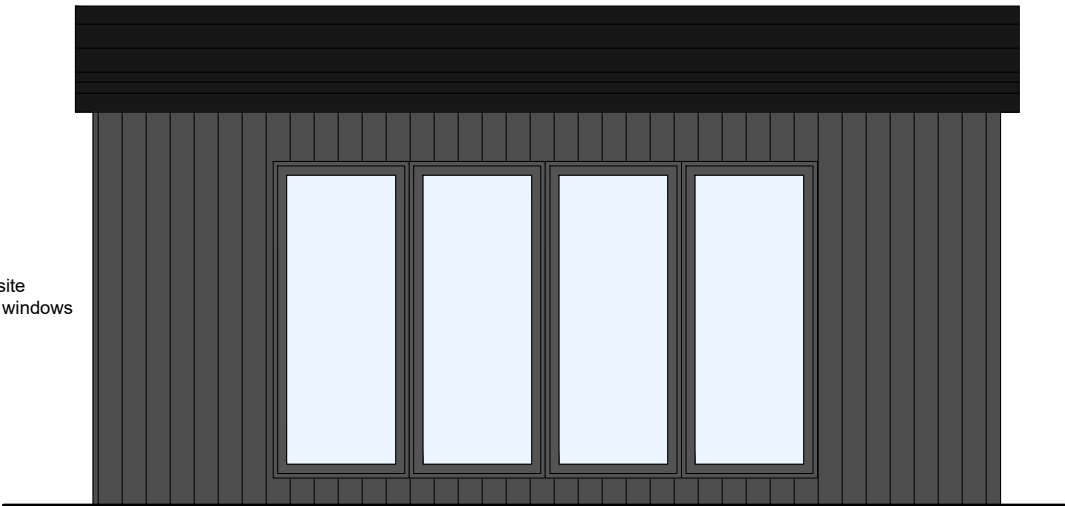


Front Elevation



Side Elevation



Rear Elevation

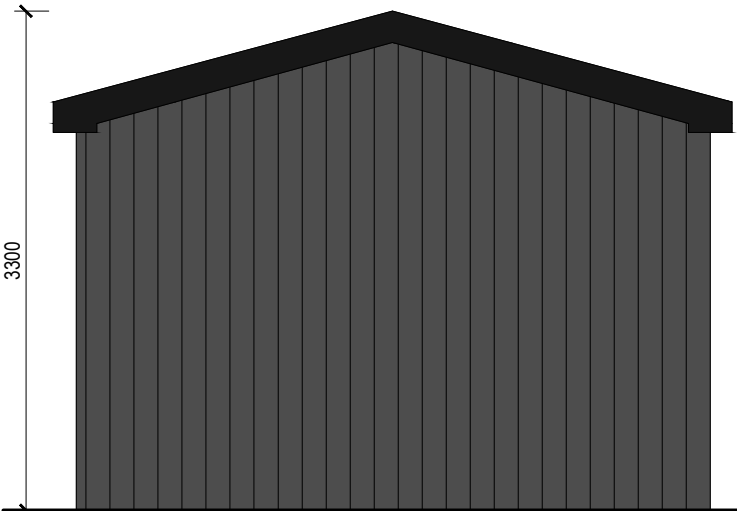

Side Elevation



Rev	Date	Description
-----	------	-------------

Issued For : INFORMATION PURPOSES ONLY

Client
Mr Halstead

Project
12 Hillstone Close

Scheme - Drawing Title
Proposed Plans & Elevations

-/
Project No. Drawing No. Revision Scale 1:50 @A3

Date 02-03-2025