




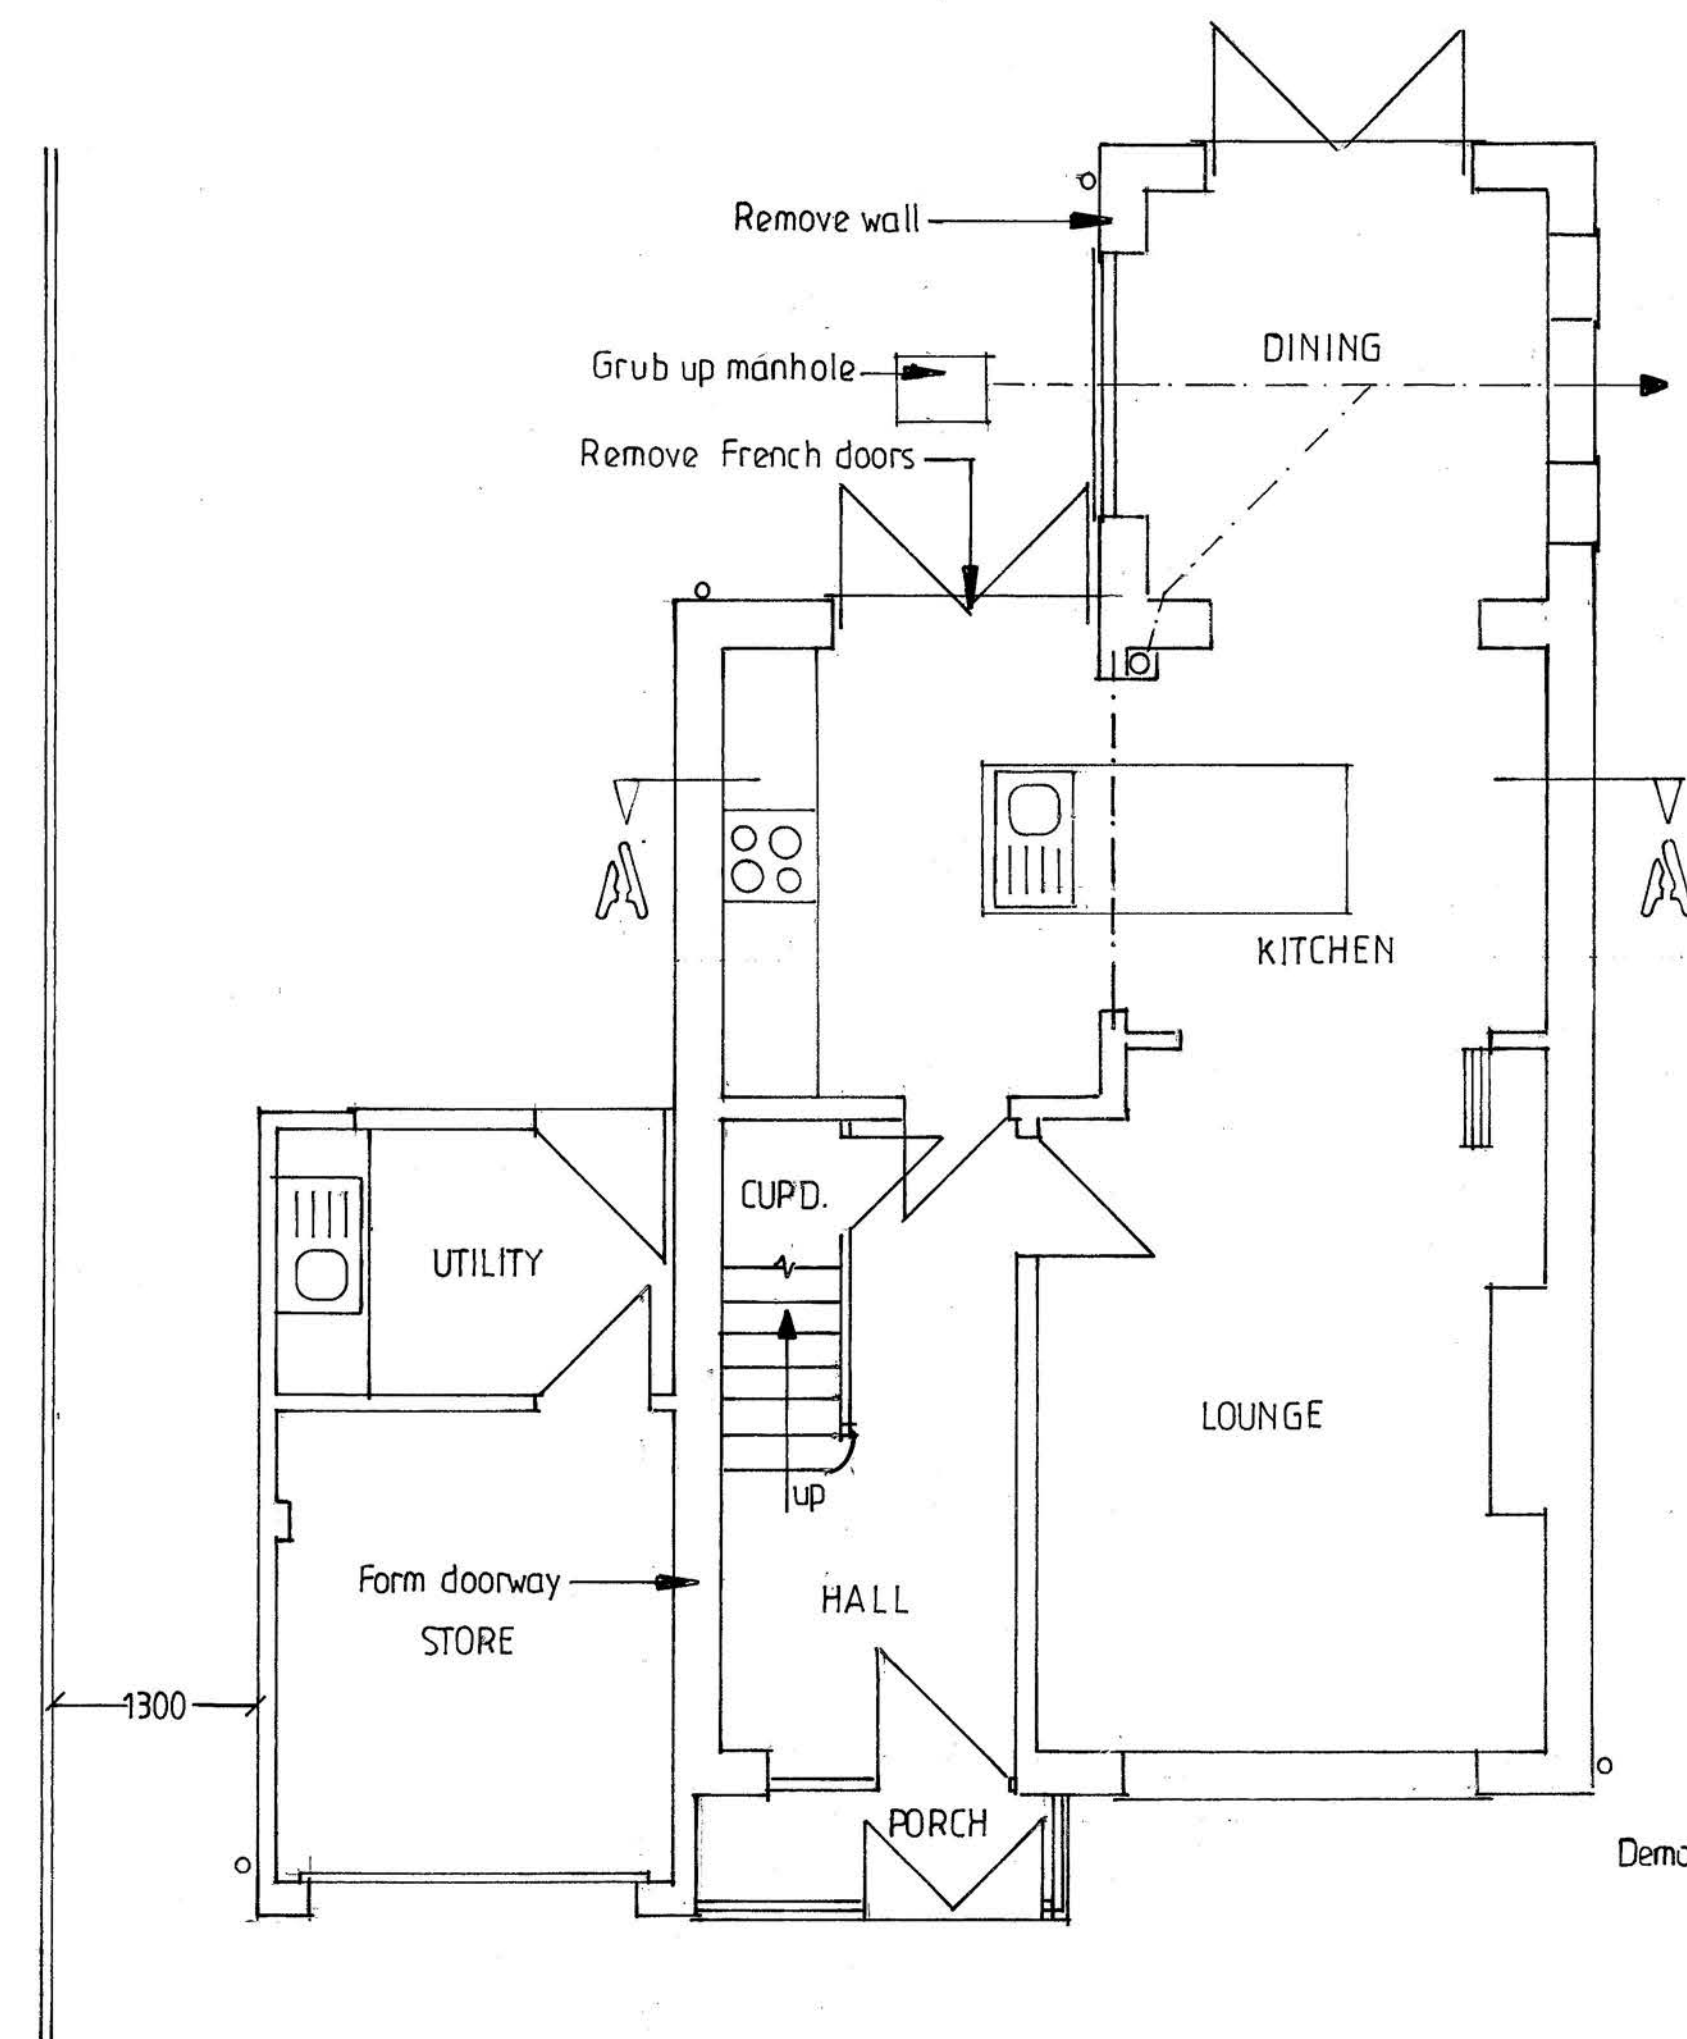


GROUND FLOOR PLAN

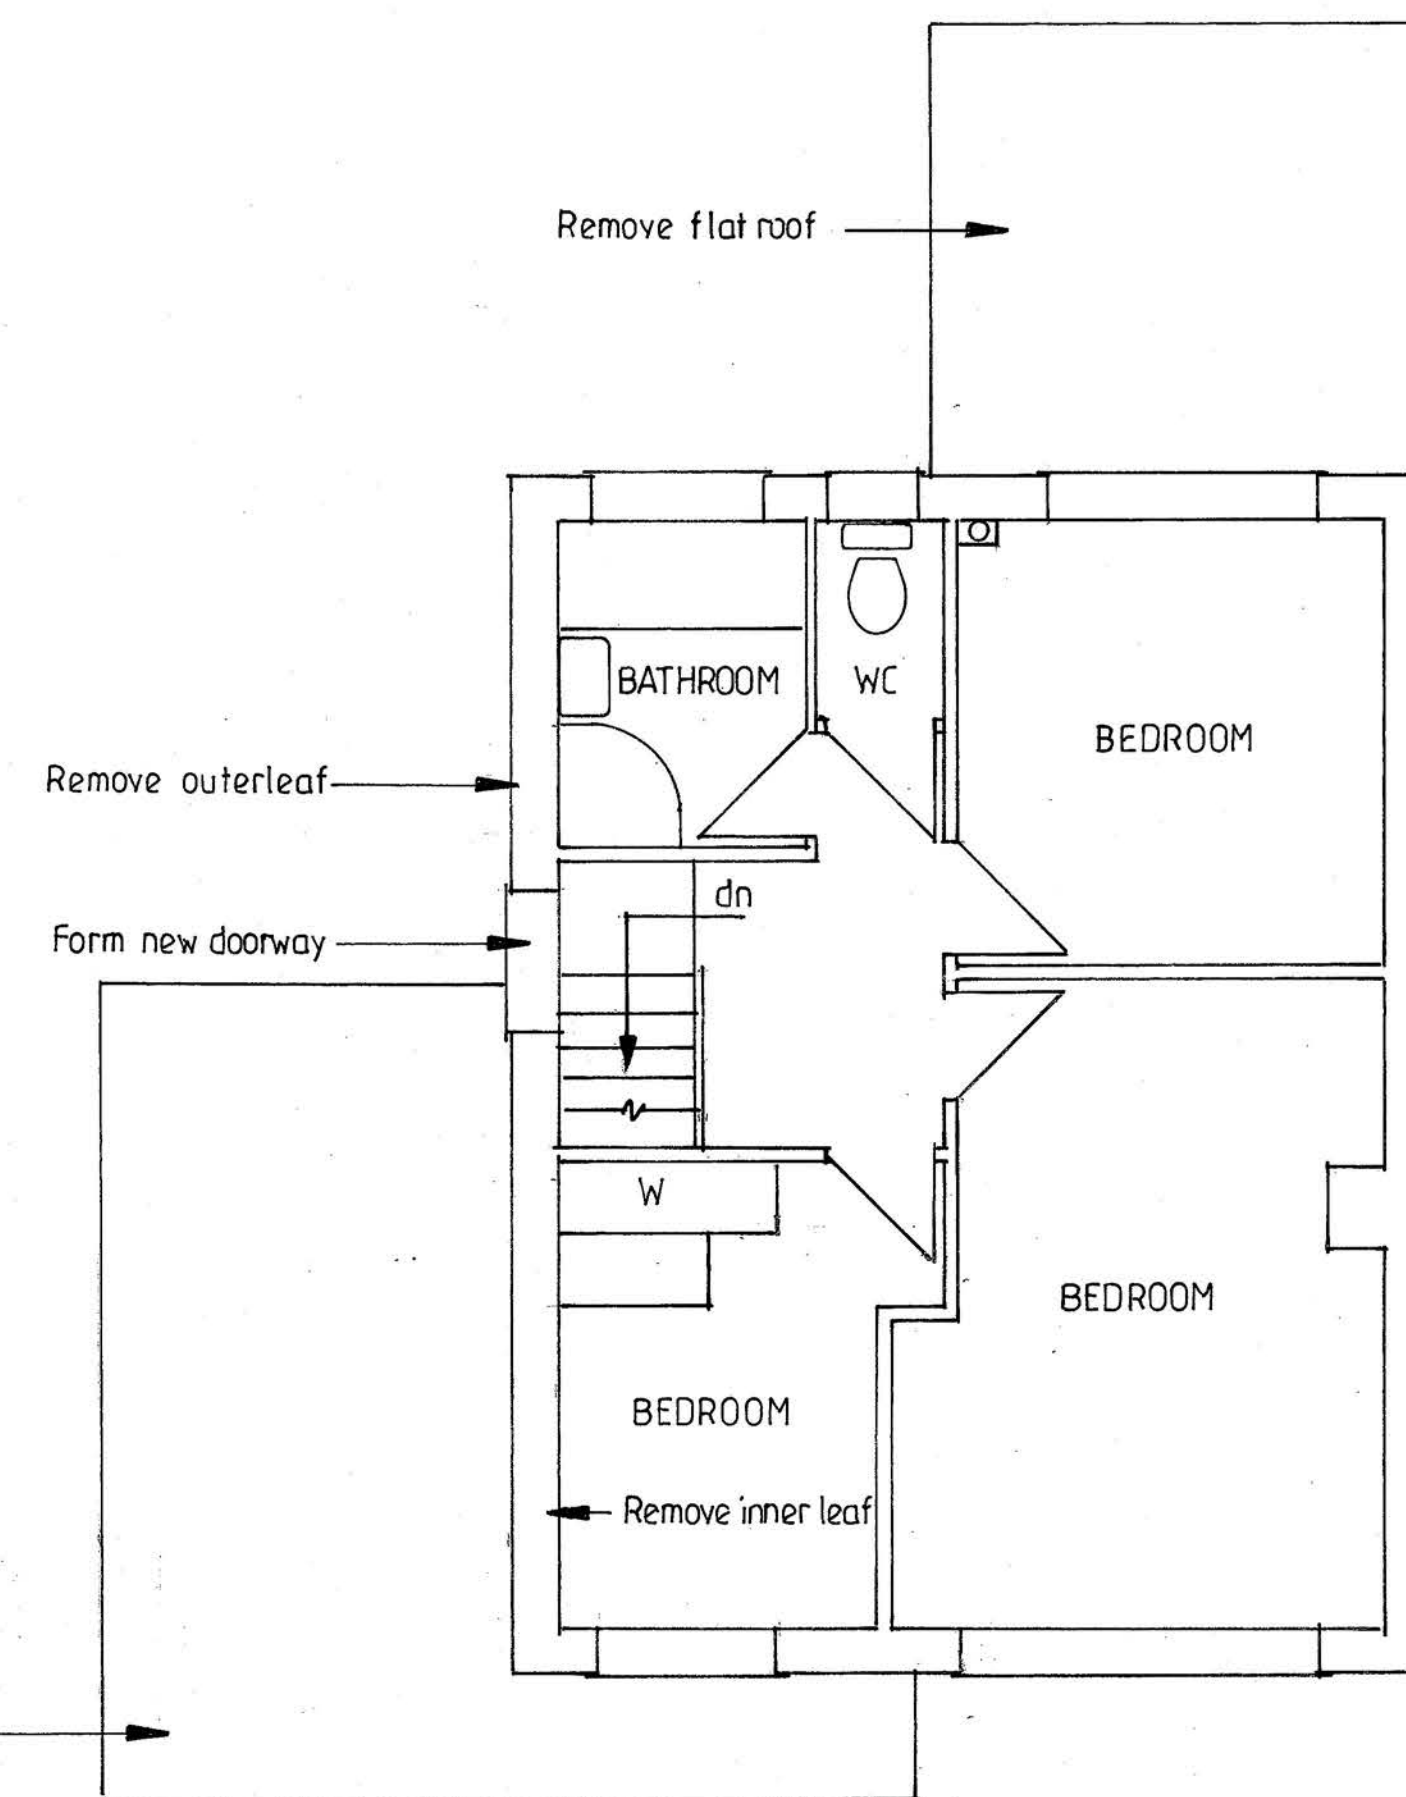


FIRST FLOOR PLAN

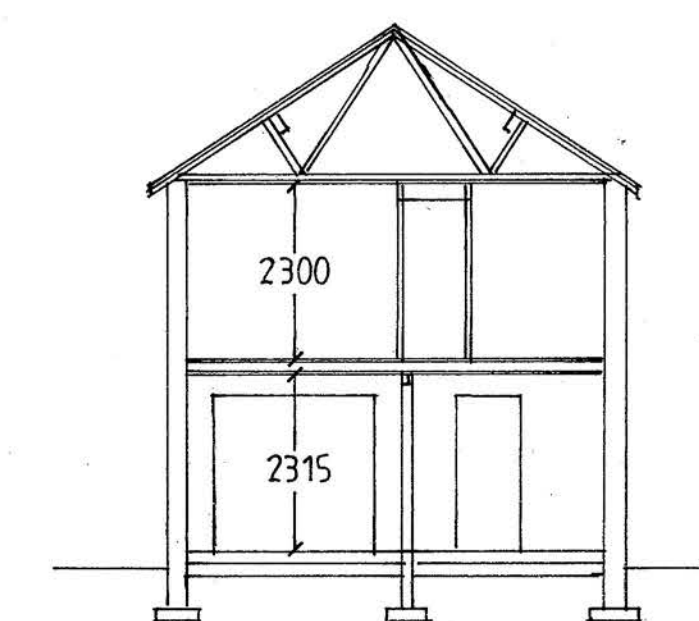


SECTION A-A

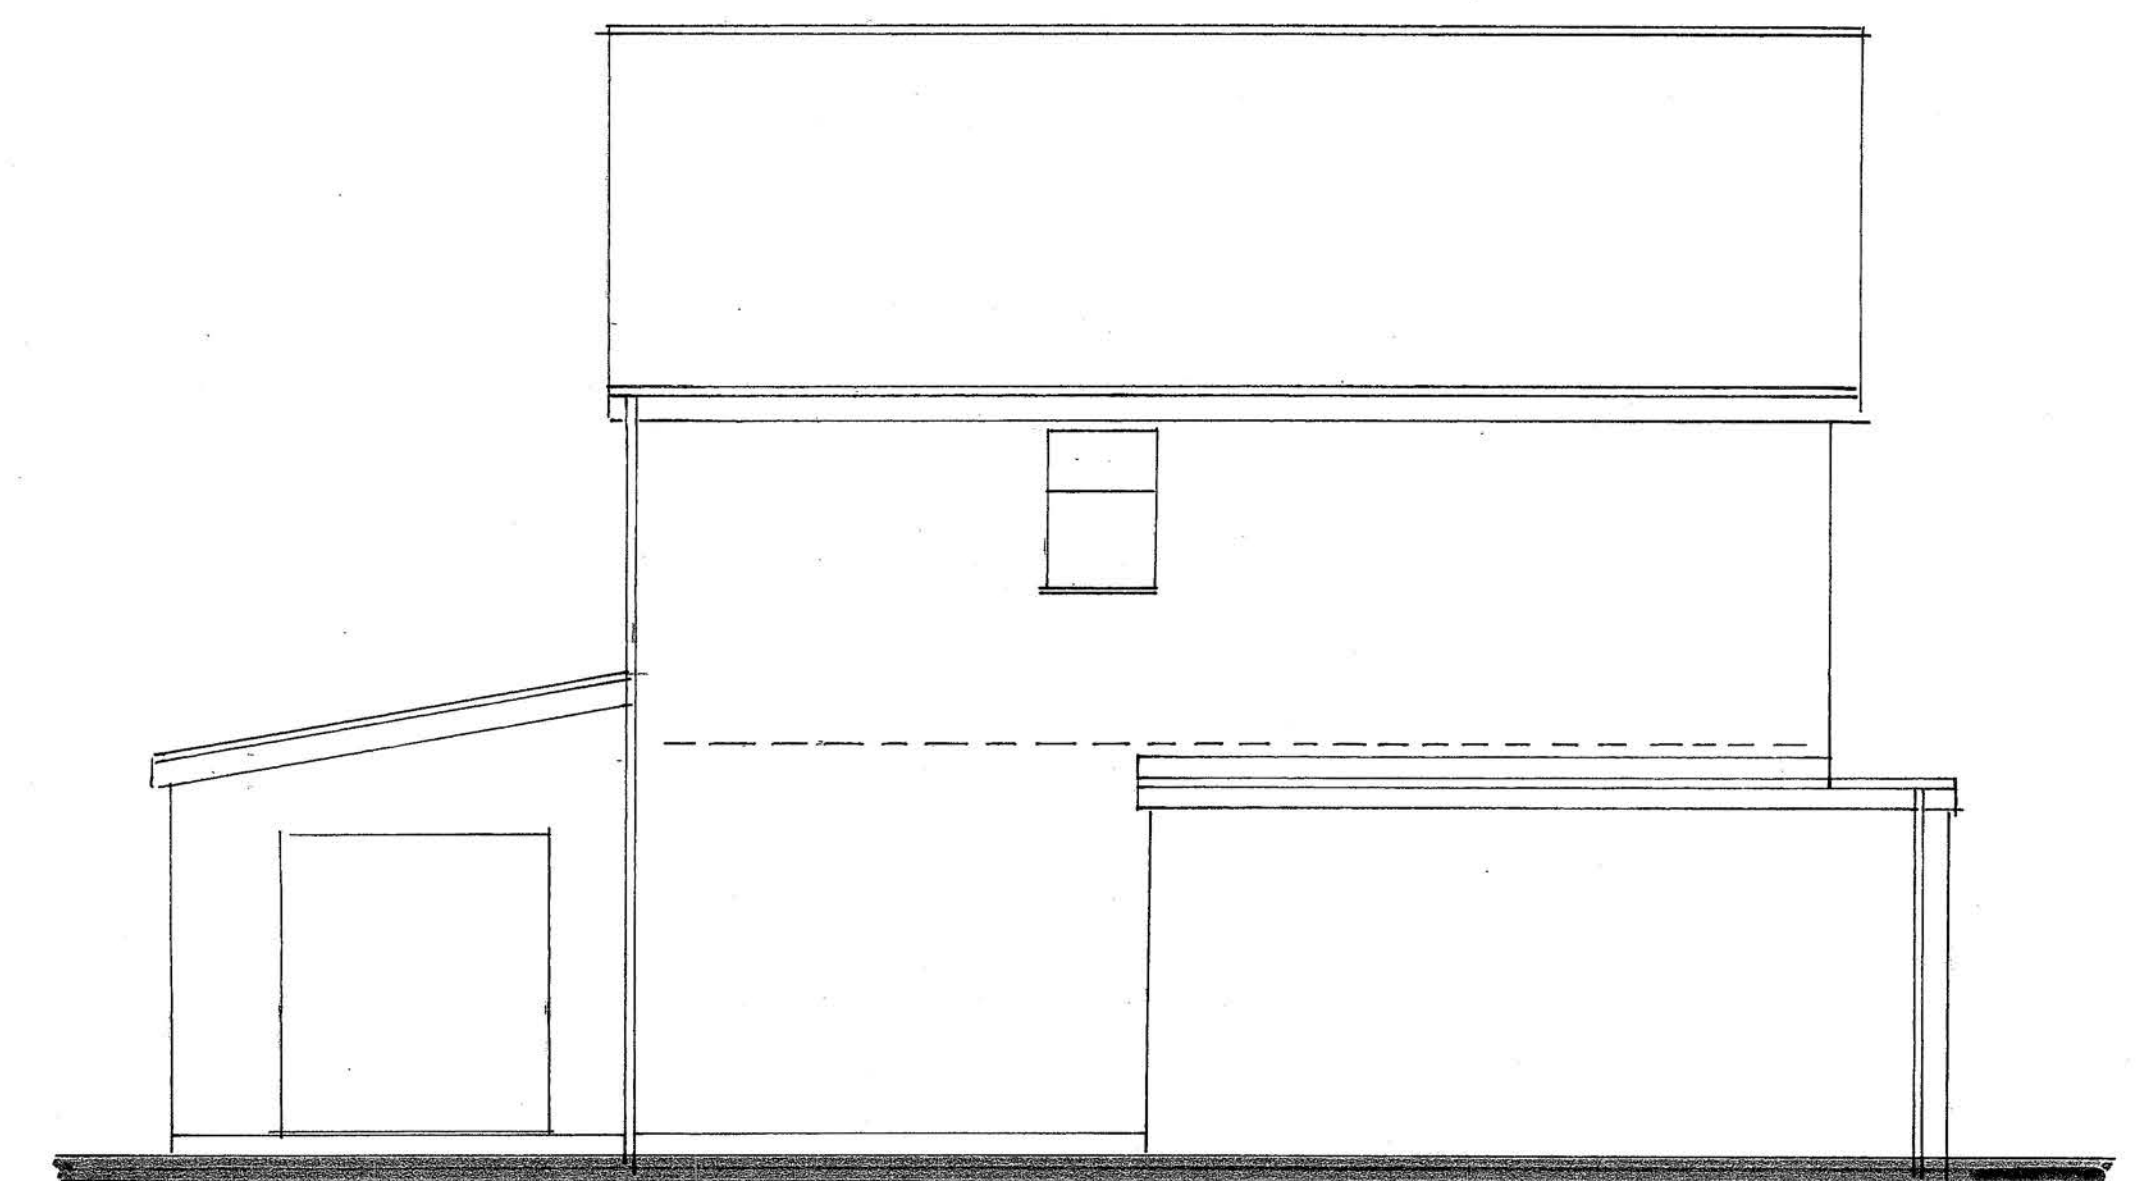

SIDE ELEVATION


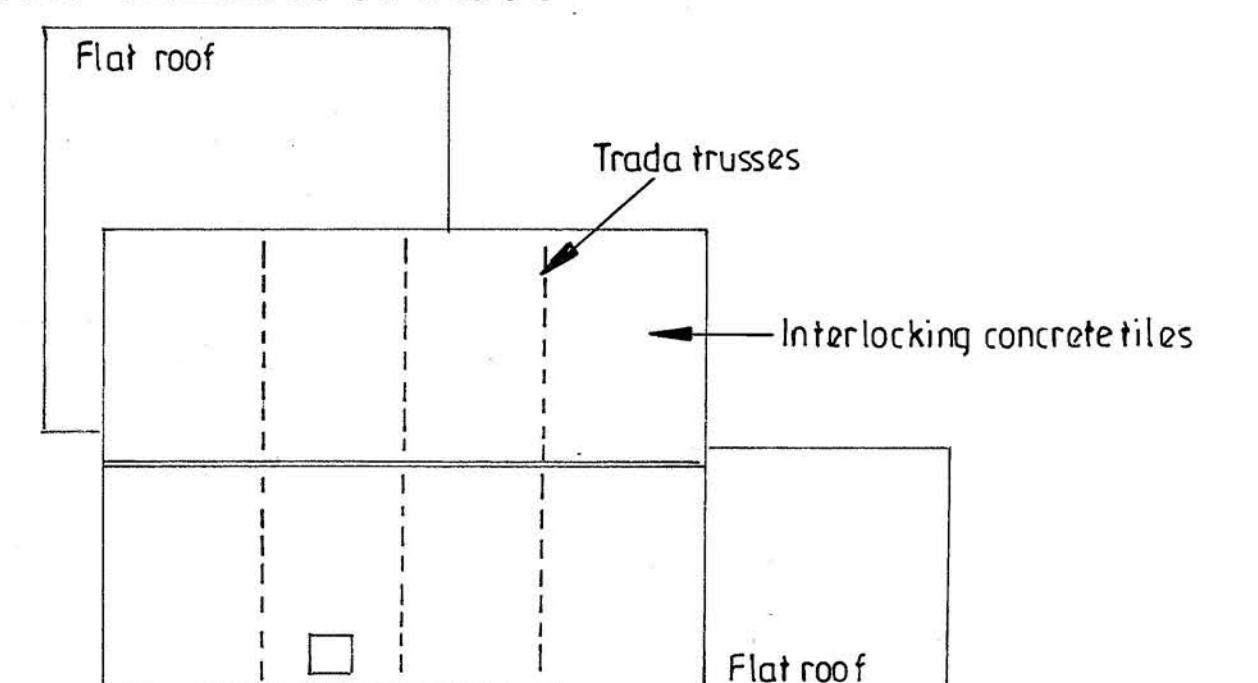


ROOF PLAN 1:100

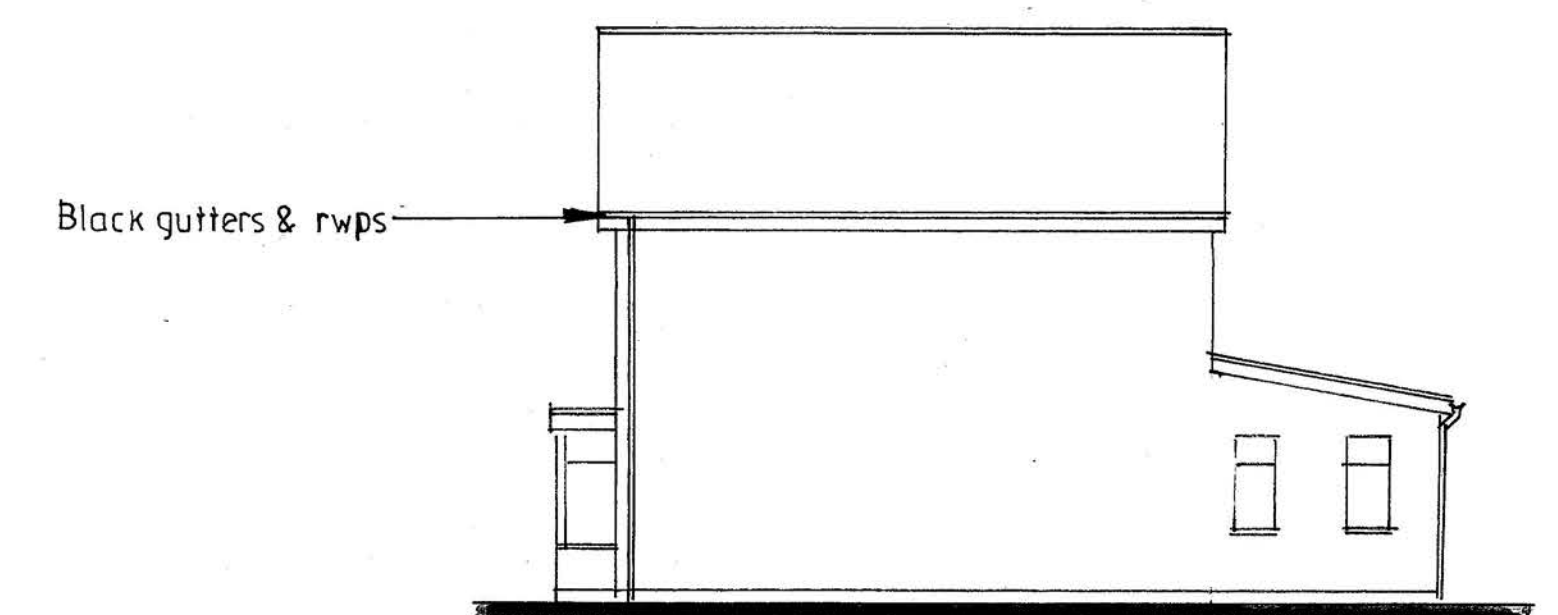


SIDE ELEVATION 1:100


EXISTING FLOOR PLANS, ELEVATIONS & SECTION

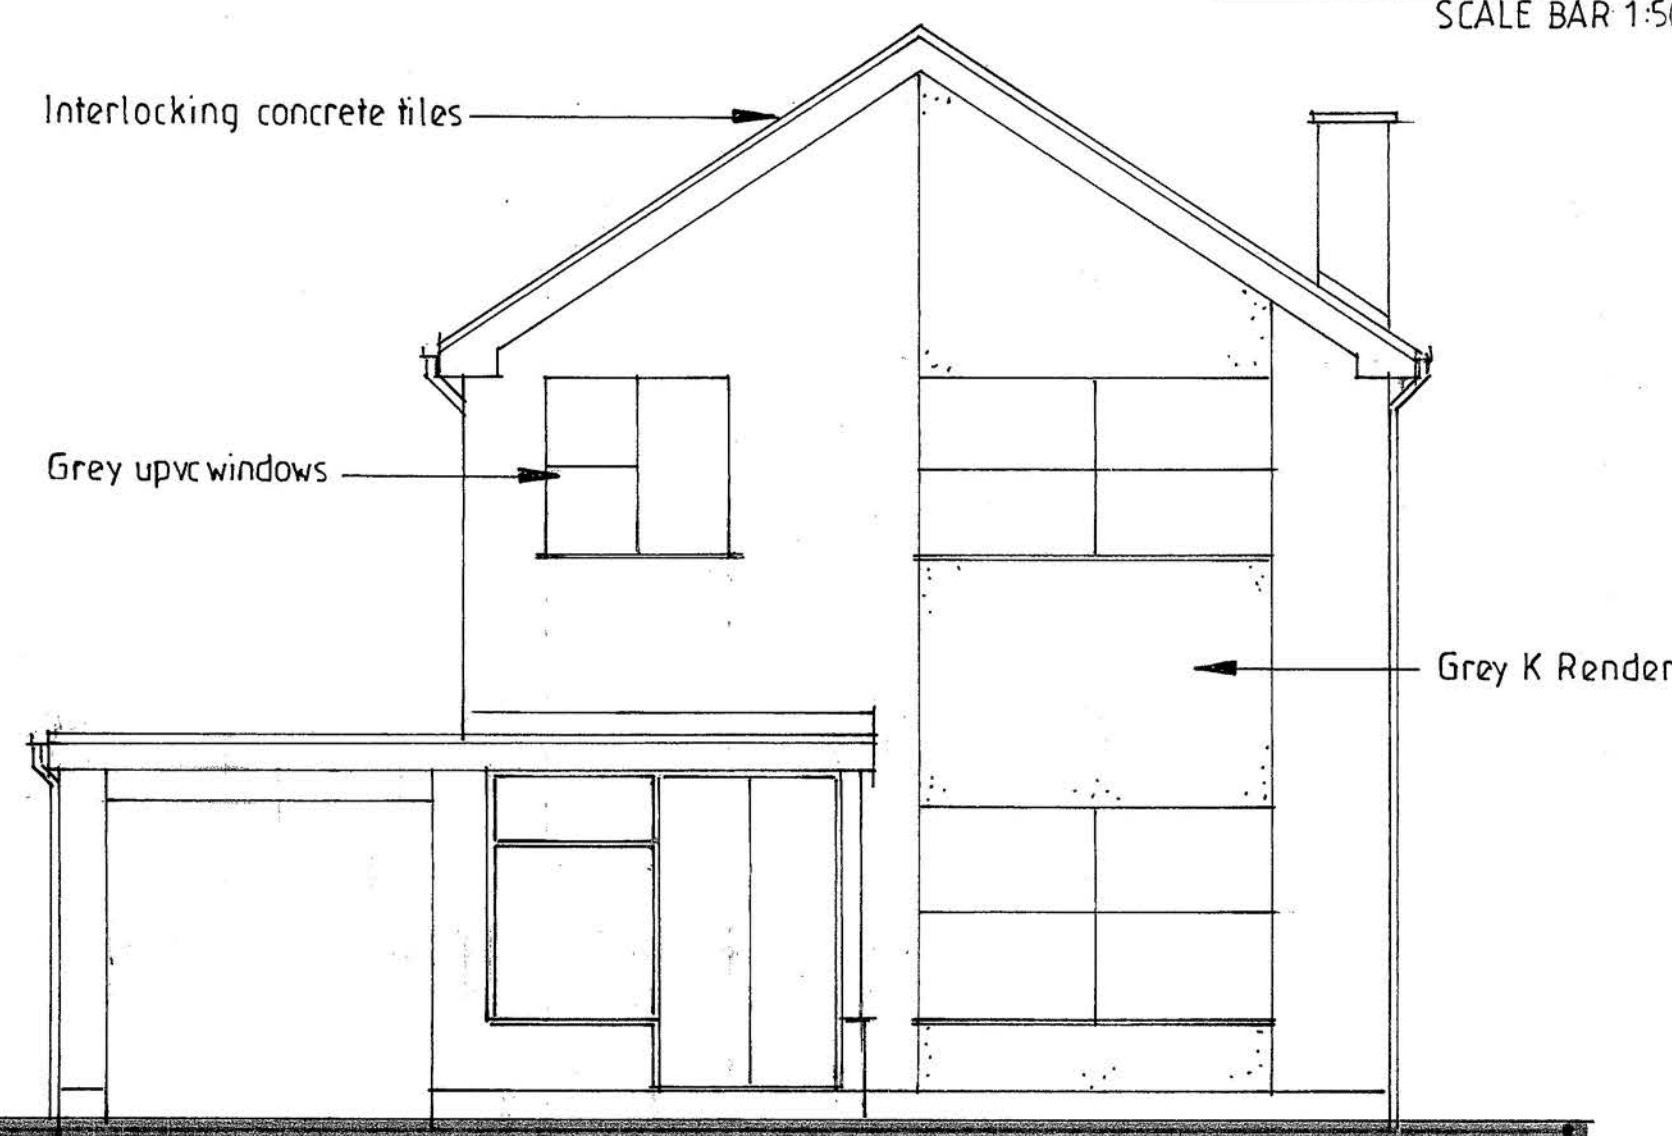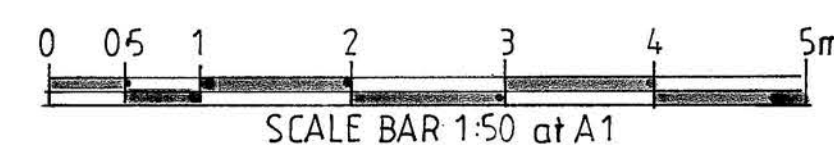

FRONT ELEVATION

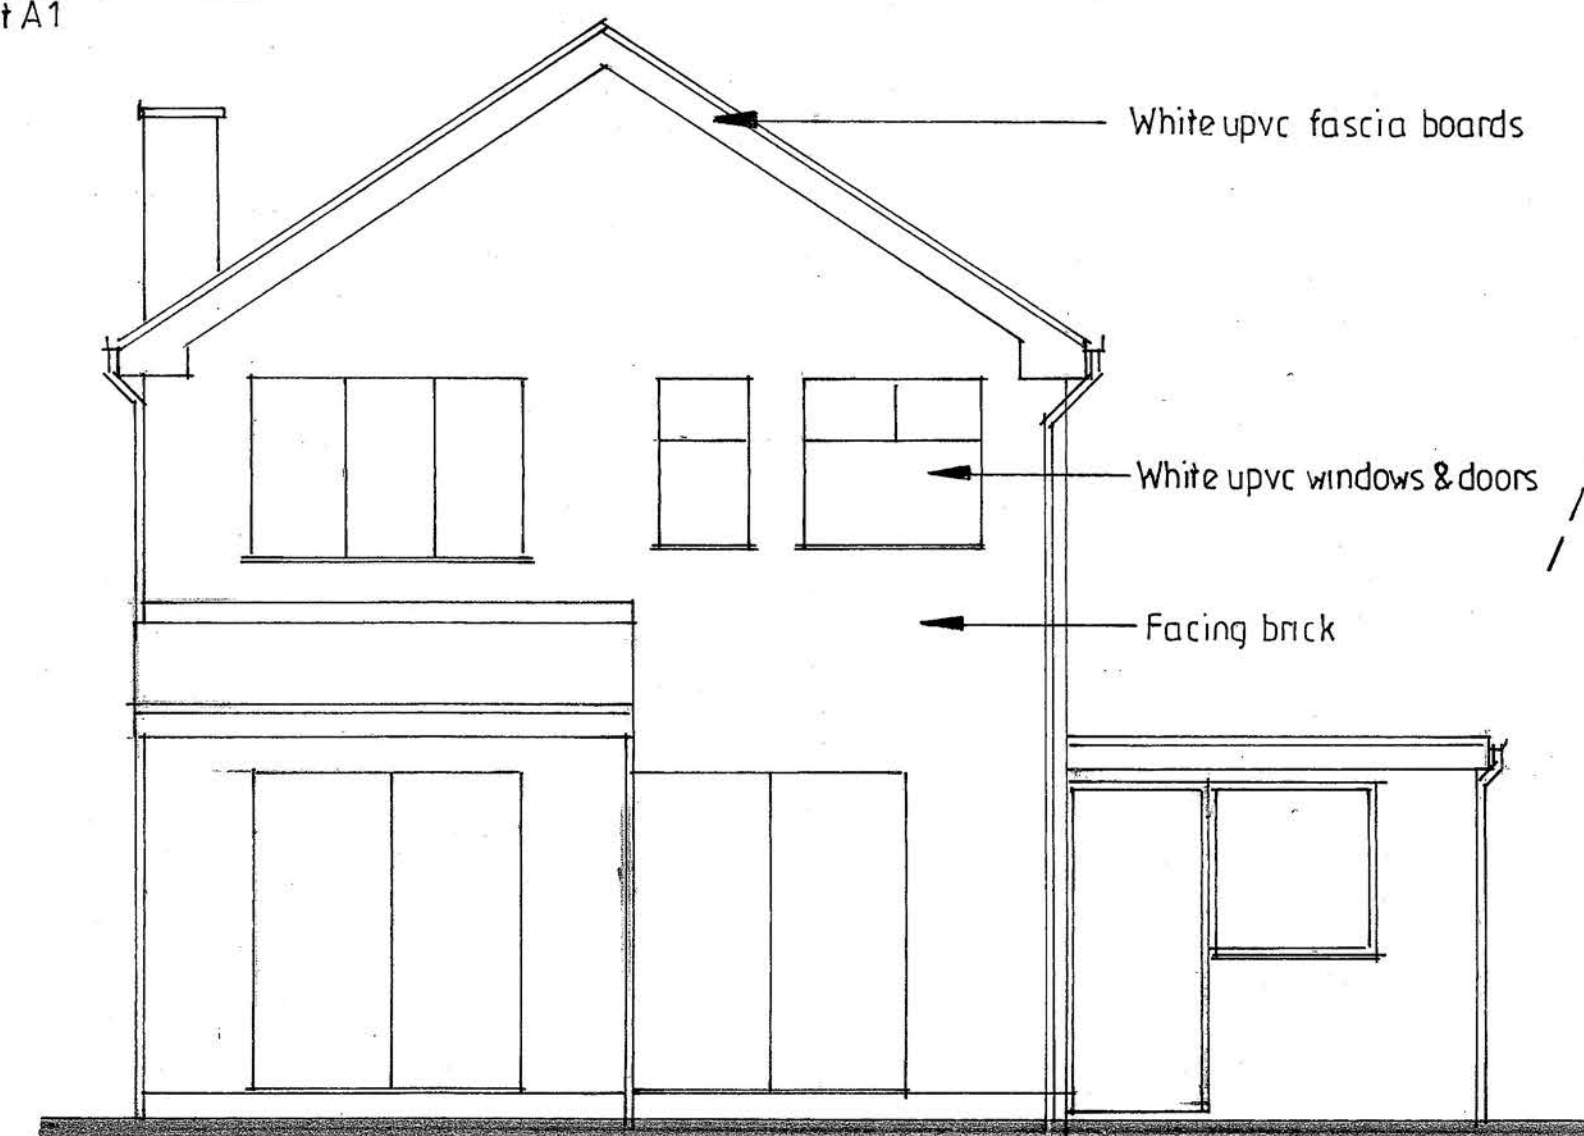

REAR ELEVATION

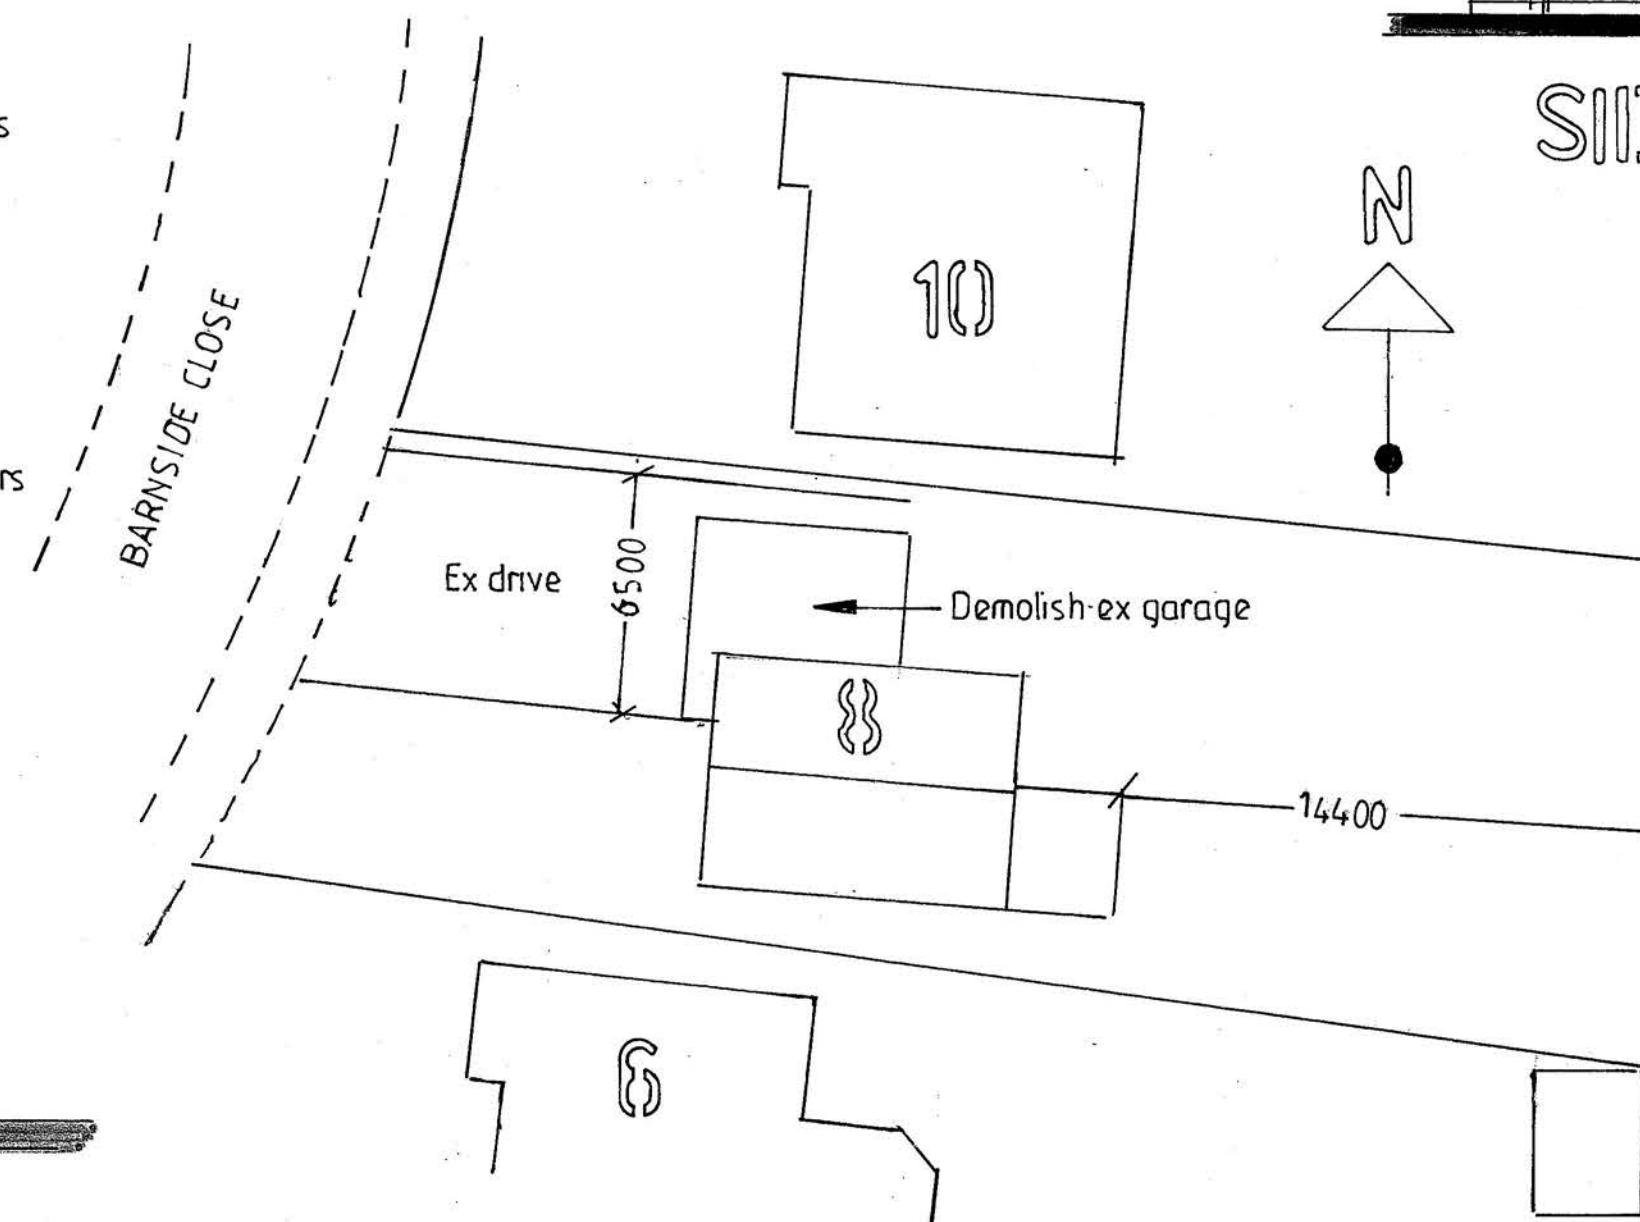

SITE PLAN 1:200

PROPOSED SINGLE
& TWO - STOREY
EXTENSIONS

FOR MR JERMAINE LEE
AT 8 BARNside CLOSE
BURY
BL9 5JS

ADRIAN HUGHES
ARCHITECTURAL SERVICES

SCALE 1:50 1:100
DATE FEB 2025

DRAWING NO.
1/37/2025