




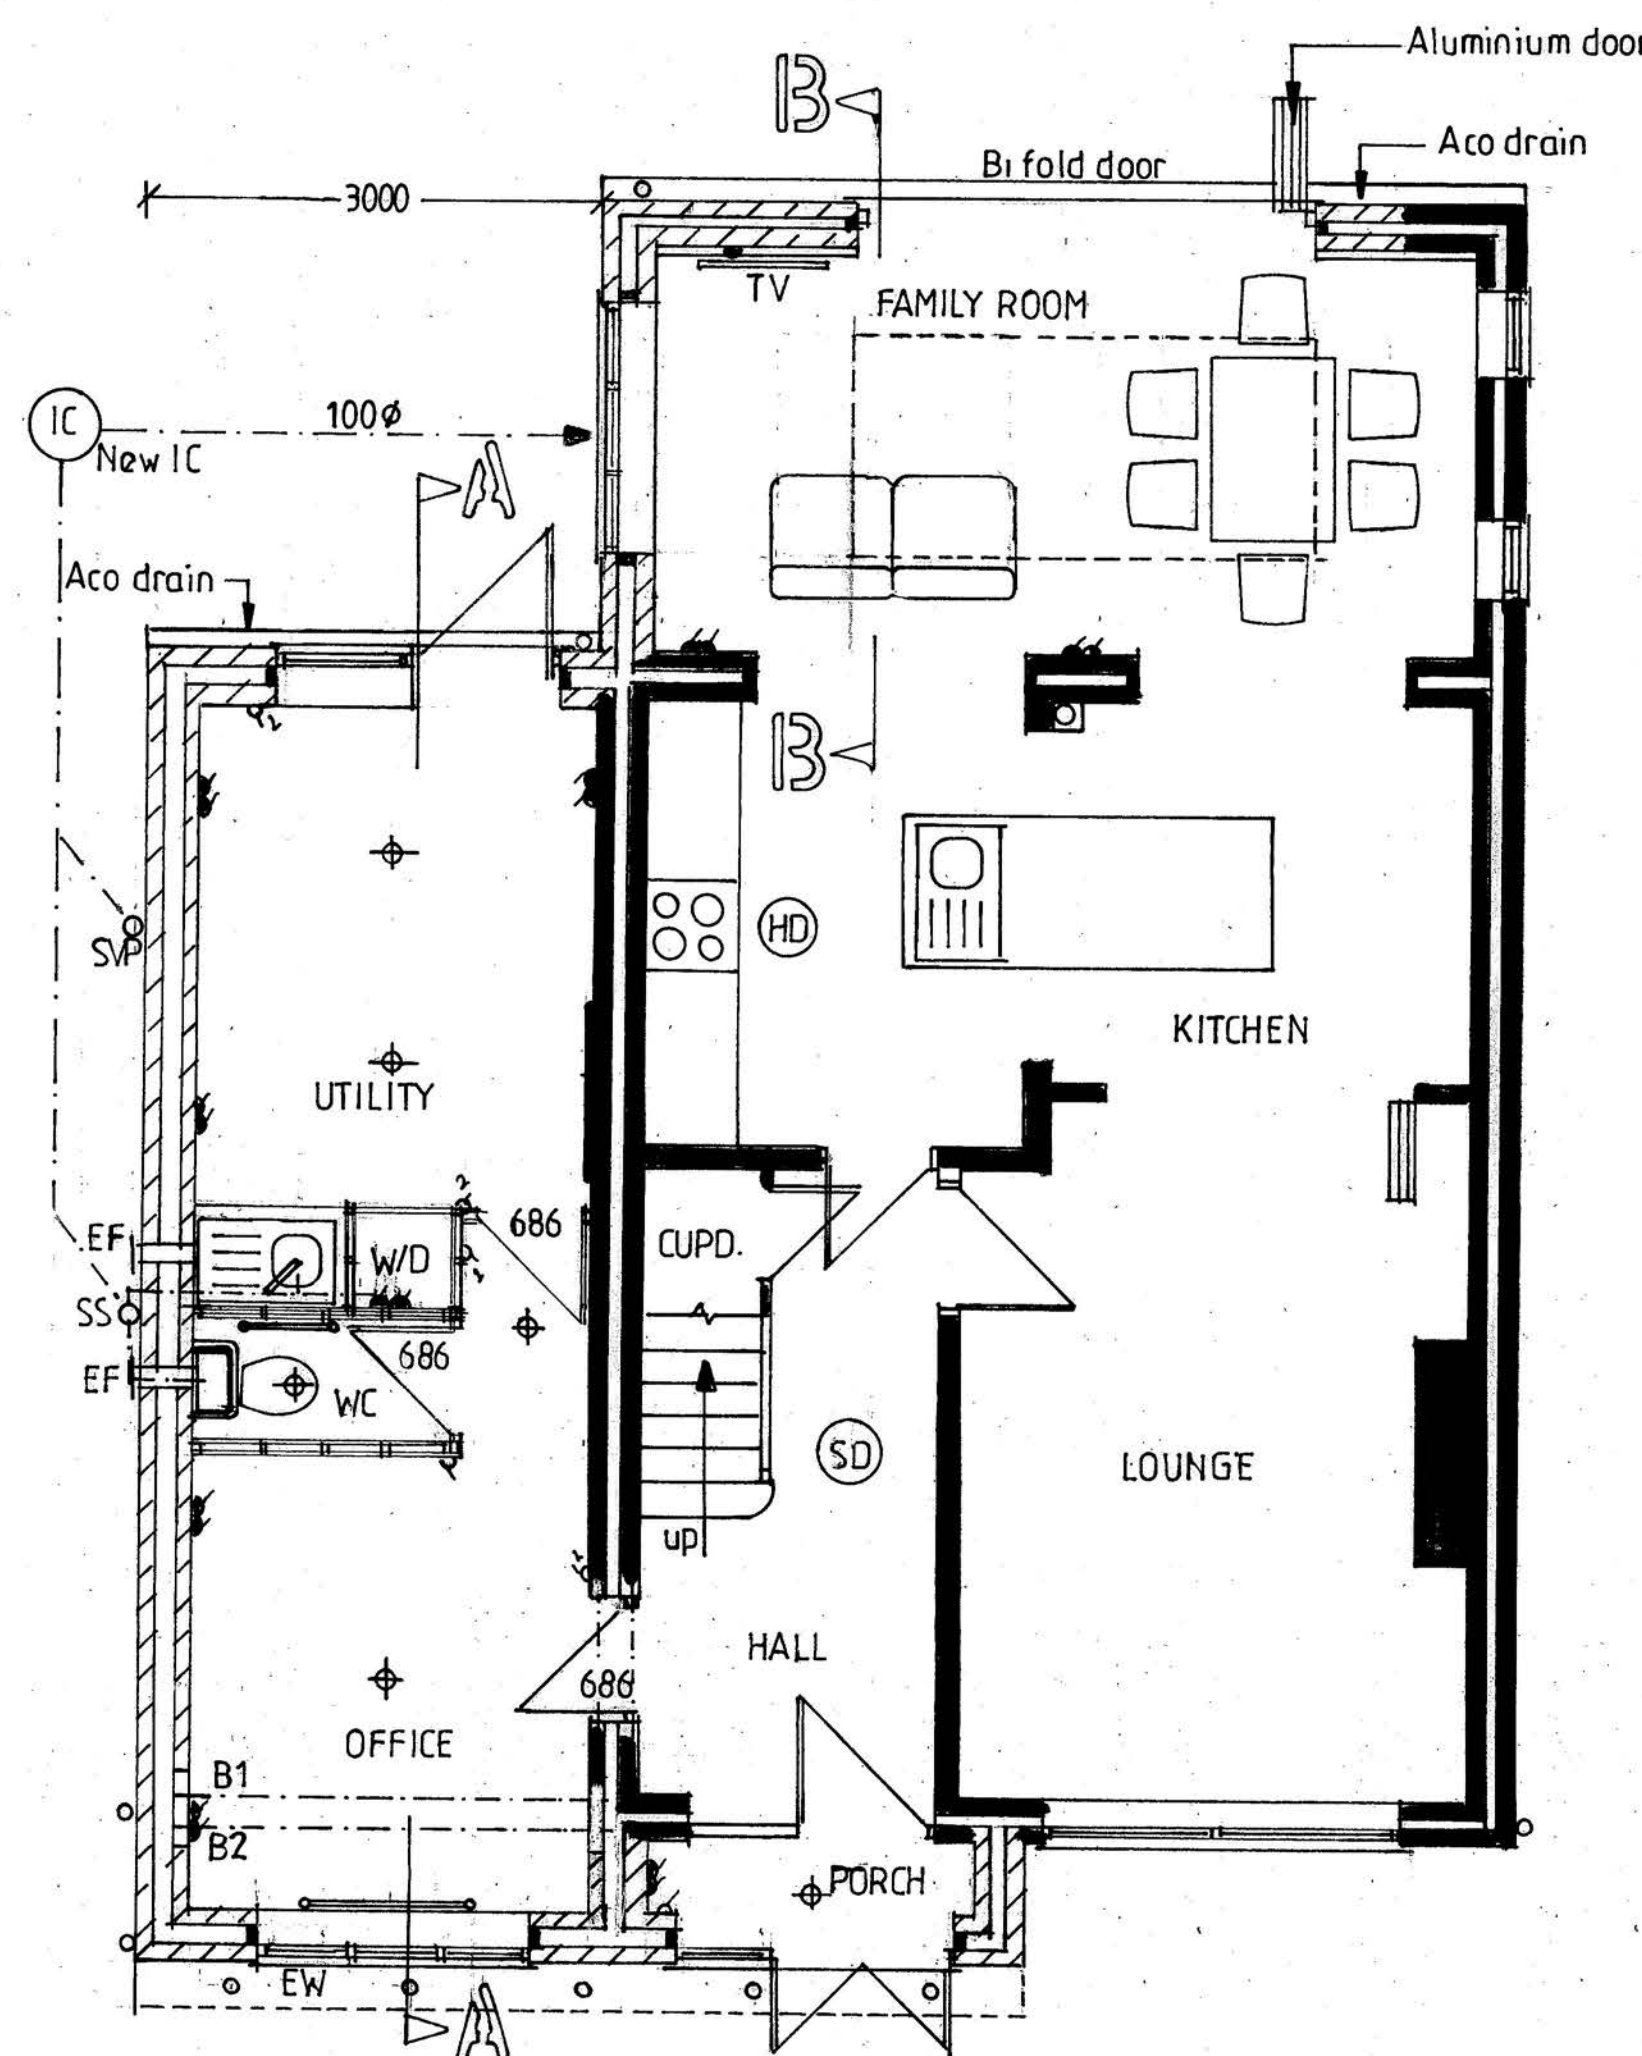


GROUND FLOOR PLAN

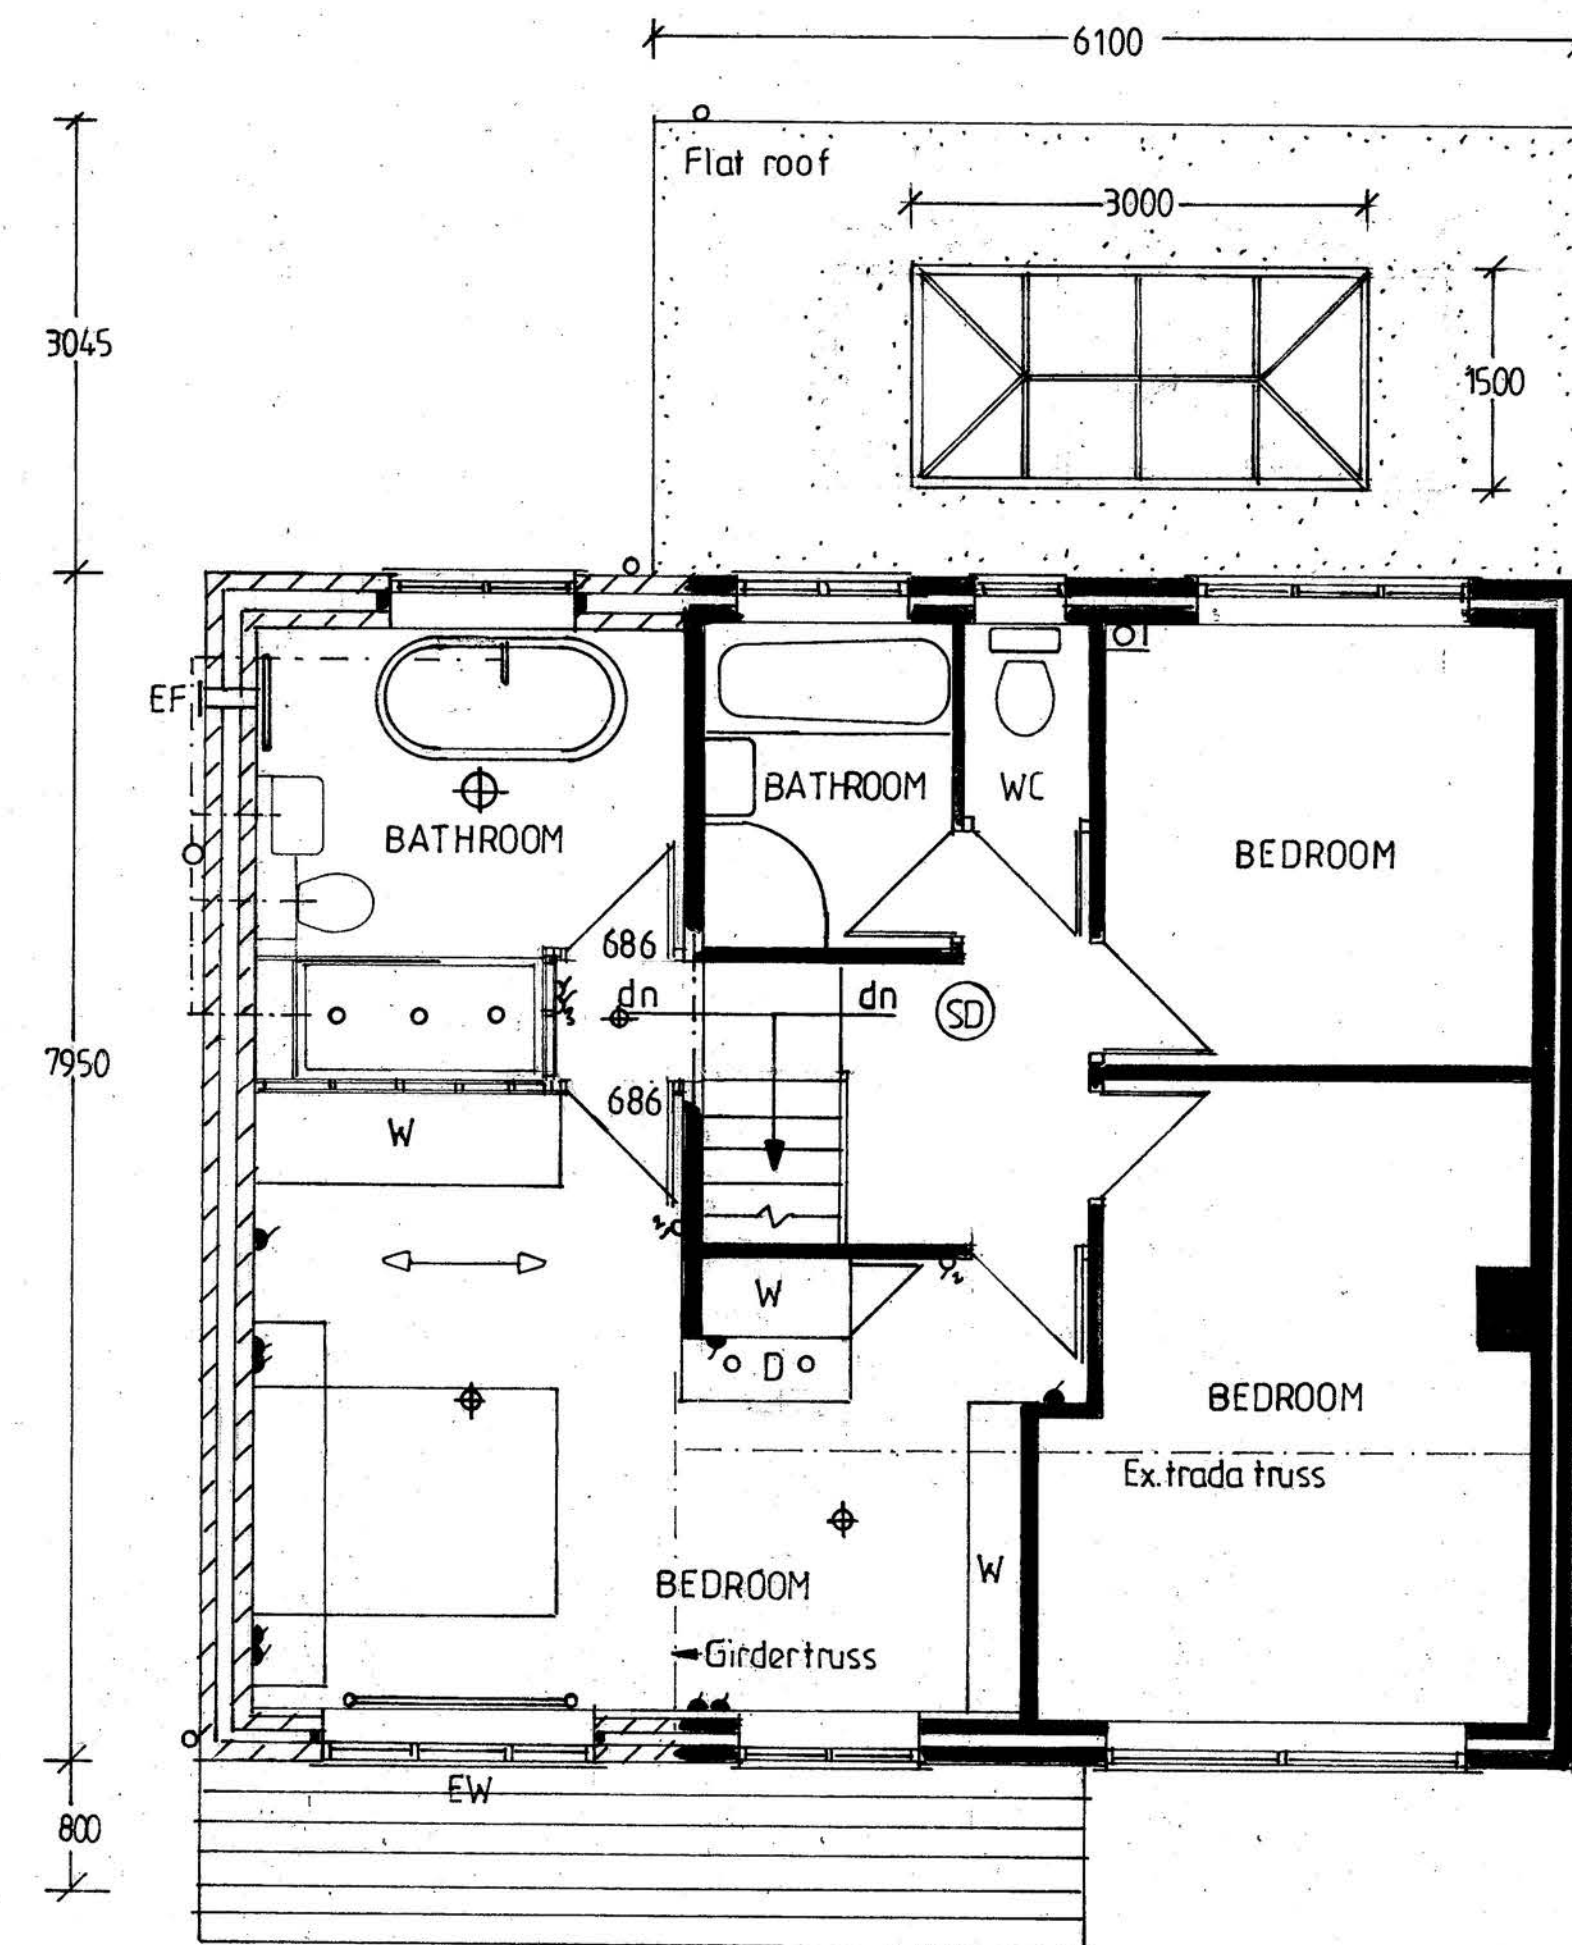


FIRST FLOOR PLAN

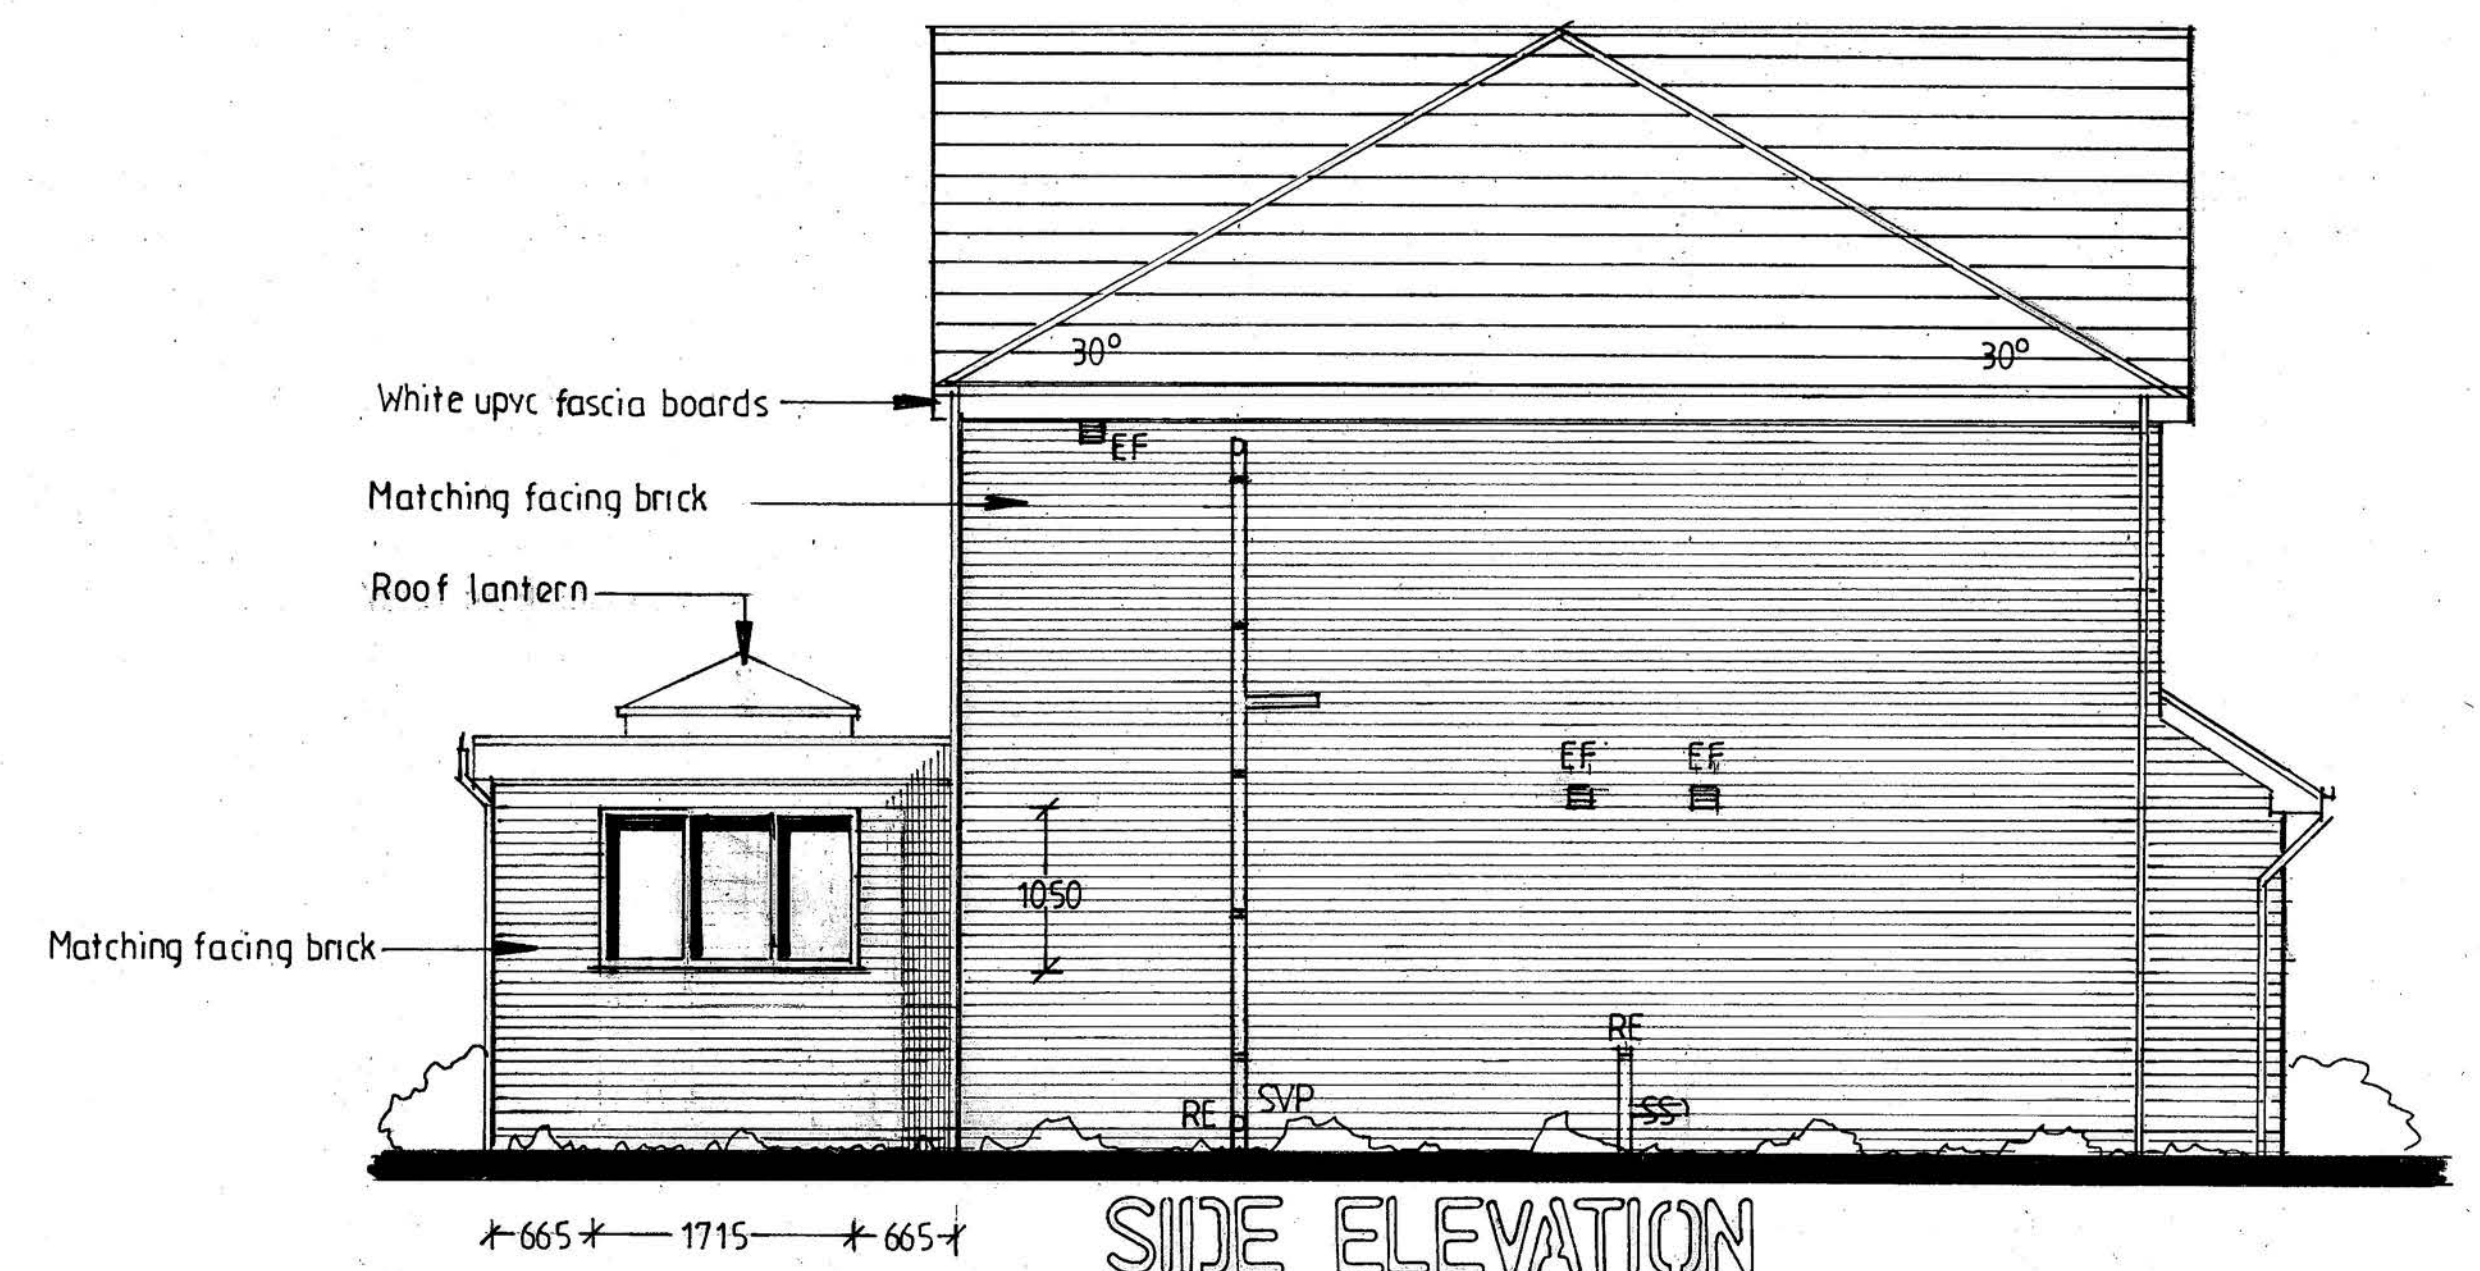


SIDE ELEVATION

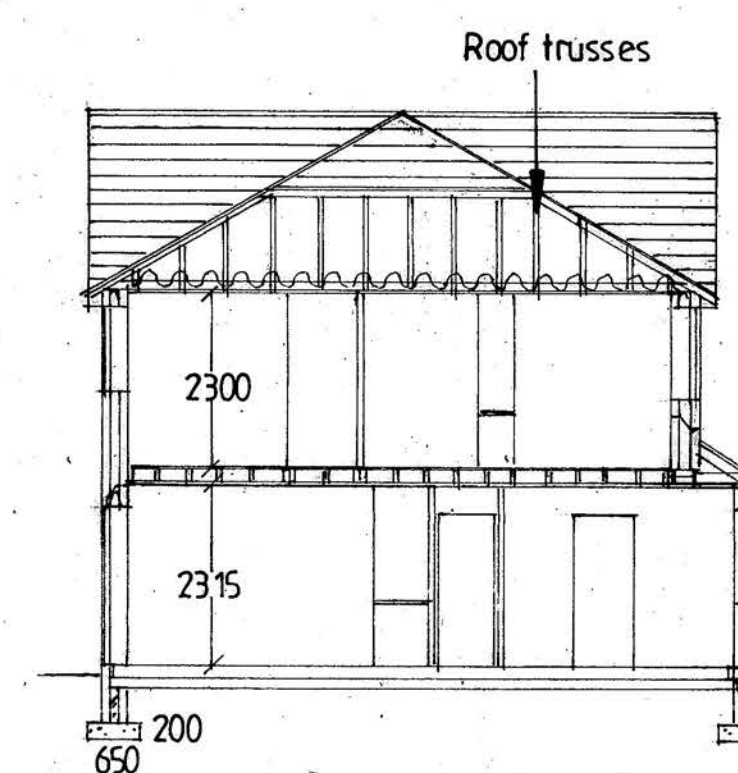


SECTION A-A

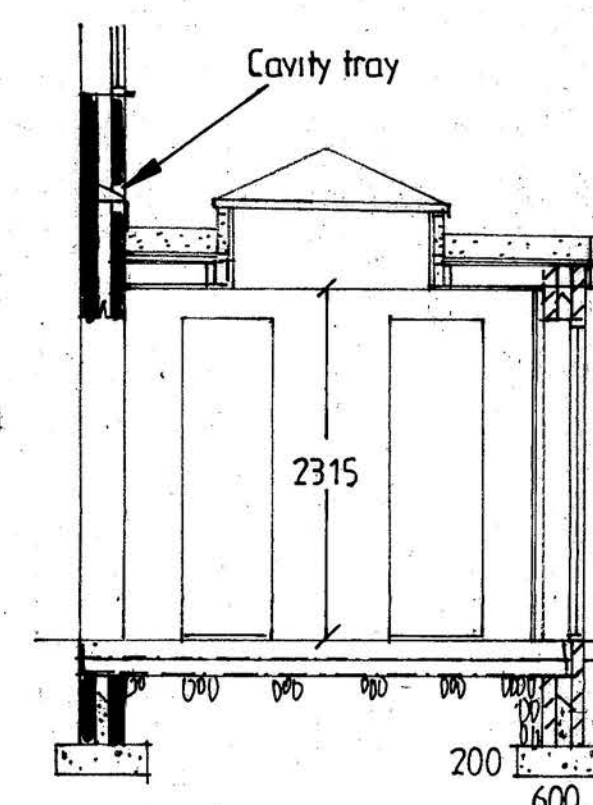

SECTION B-B

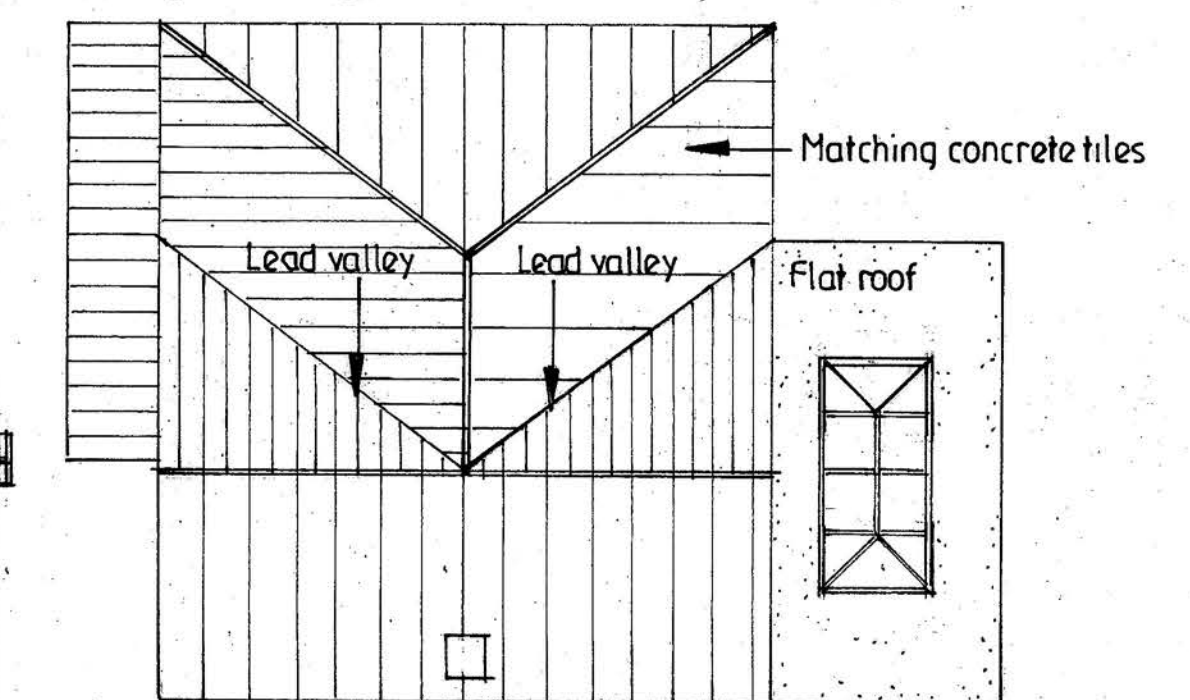


ROOF PLAN 1:100

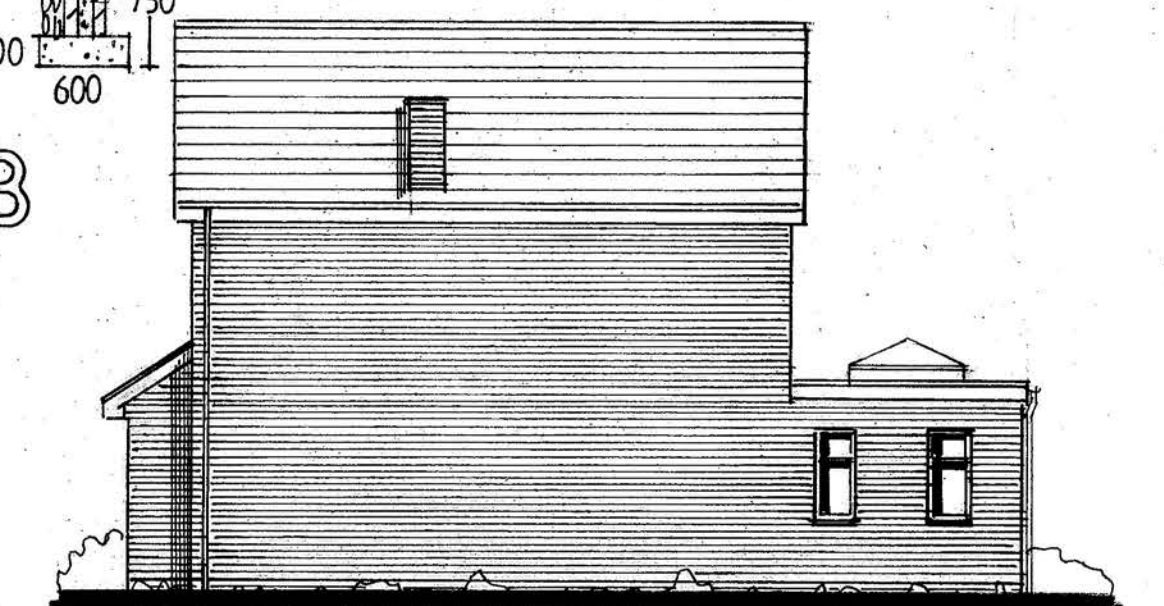

SIDE ELEVATION 1:100

Rev A Windows altered 11/3/2025


PROPOSED FLOOR PLANS, ELEVATIONS & SECTION

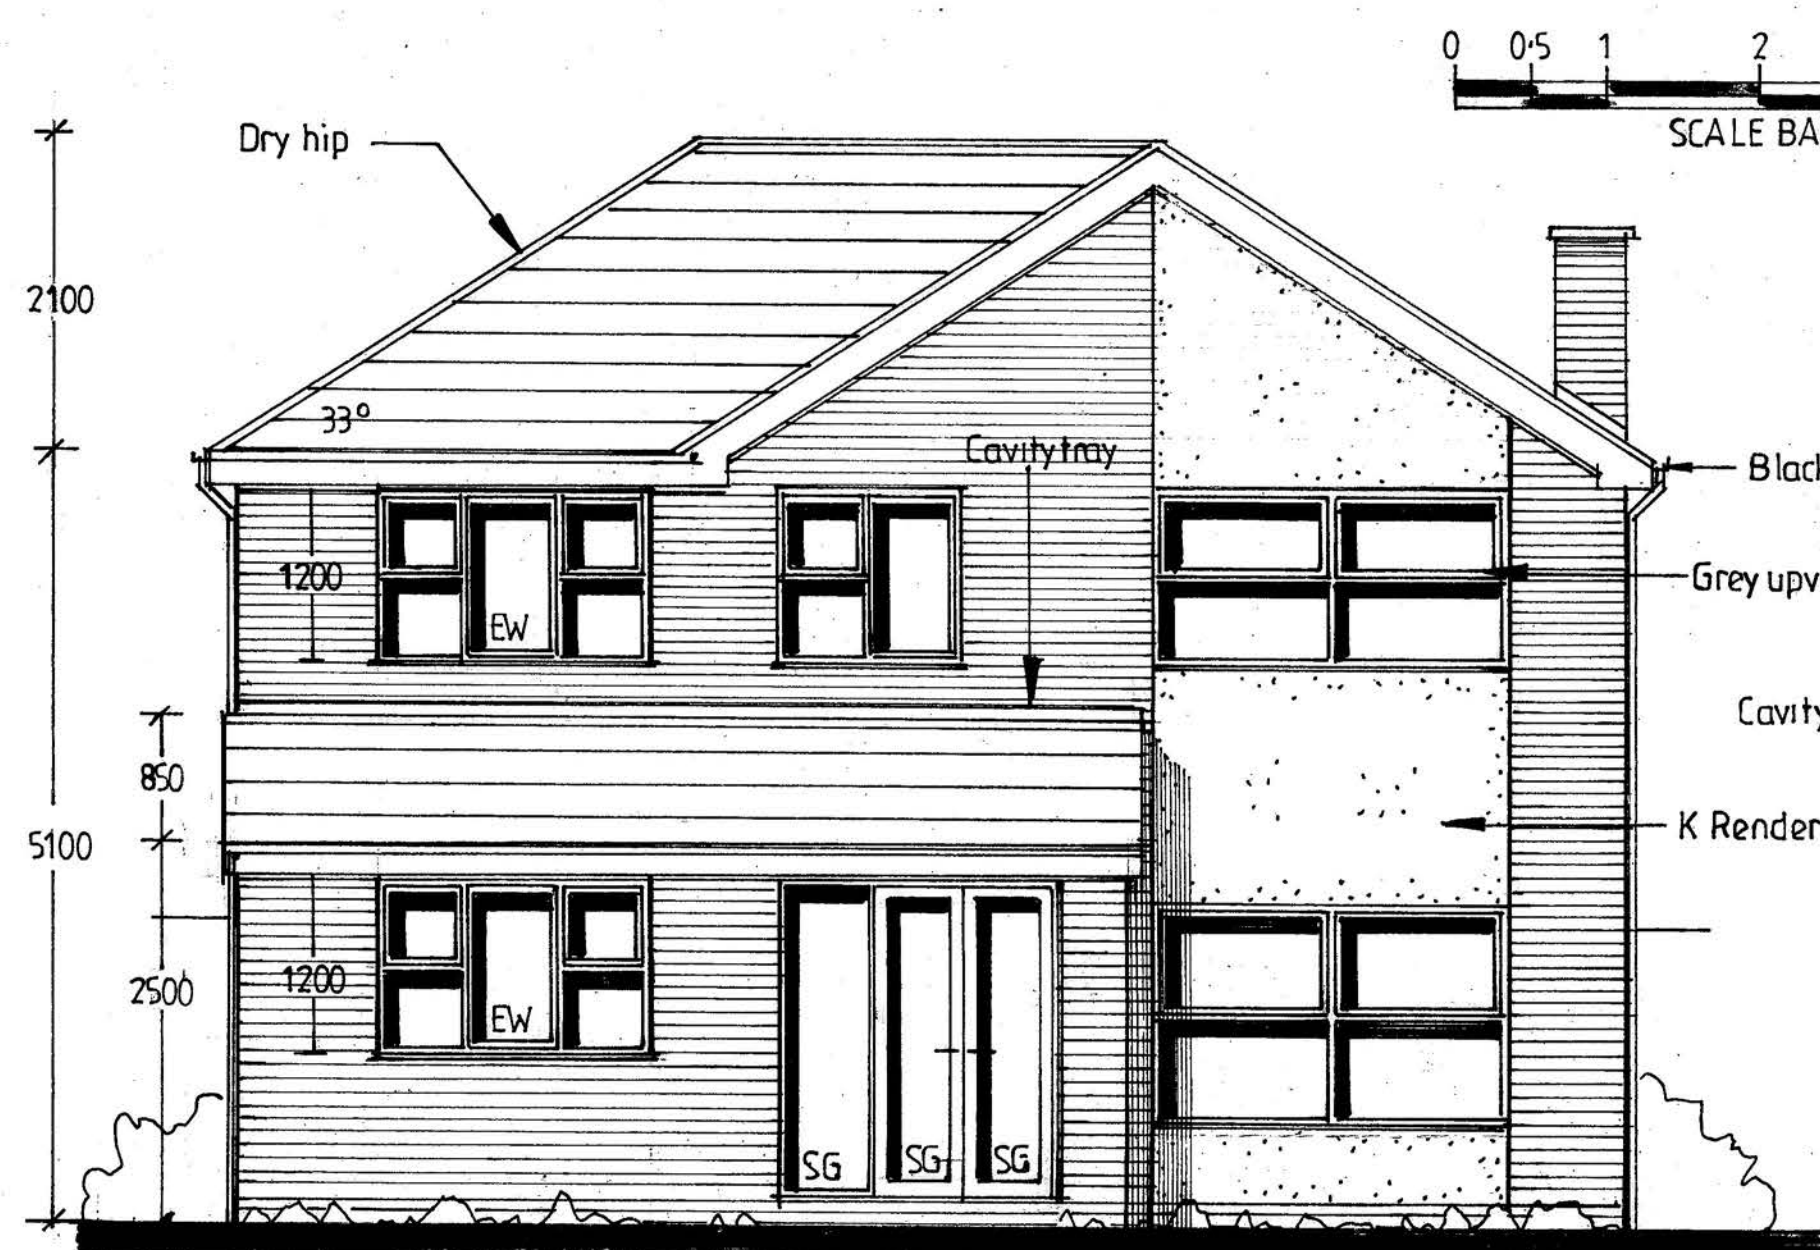

FRONT ELEVATION



REAR ELEVATION

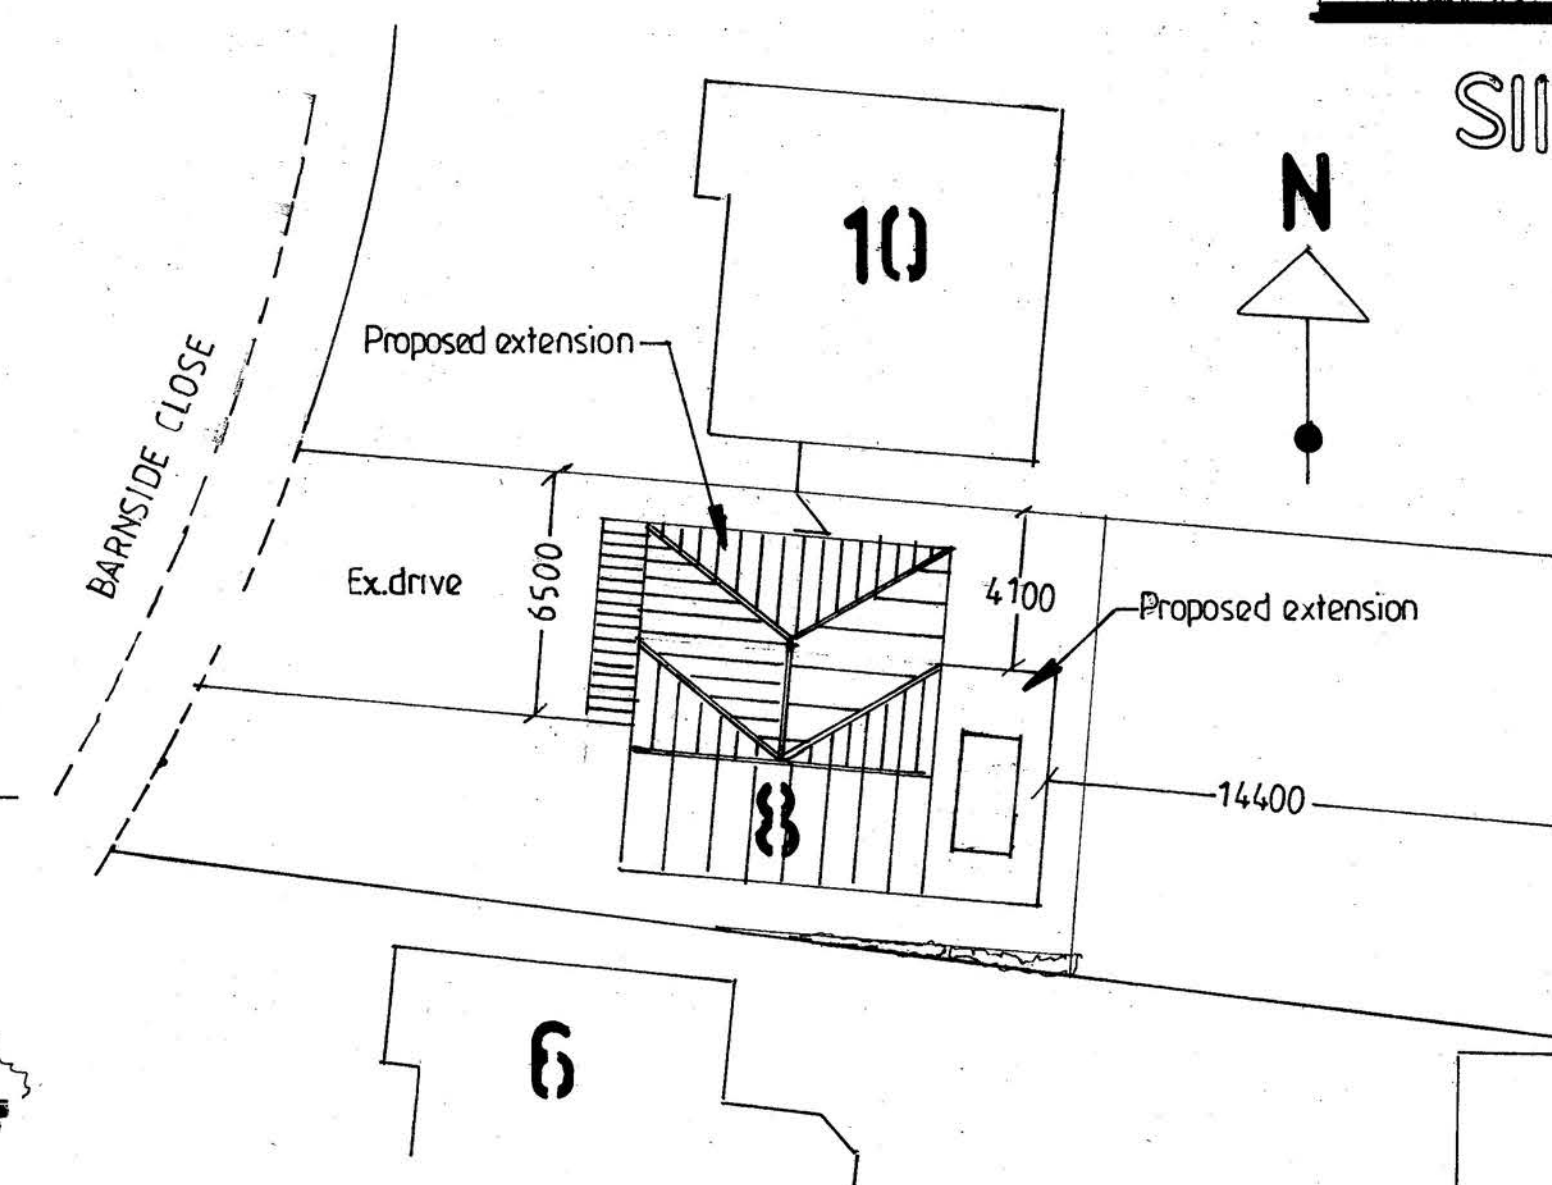

SITE PLAN 1:200

PROPOSED SINGLE & TWO - STOREY EXTENSIONS

FOR MR JERMAINE LEE
AT 8 BARNSIDE CLOSE
BURY BL9 5JS

ADRIAN HUGHES
ARCHITECTURAL SERVICES

SCALE 1:50 1:100
DATE FEB, 2025
DRAWING NO. 2/37/2025