


DO NOT SCALE FROM THIS DRAWING.
This drawing is to be read in conjunction with all related drawings. All dimensions must be checked and verified on site before commencing any work or material production. The originator should be notified immediately of any discrepancy.




Ronson
building design

Tel: 07926826016
craig@ronsonbuildingdesign.co.uk

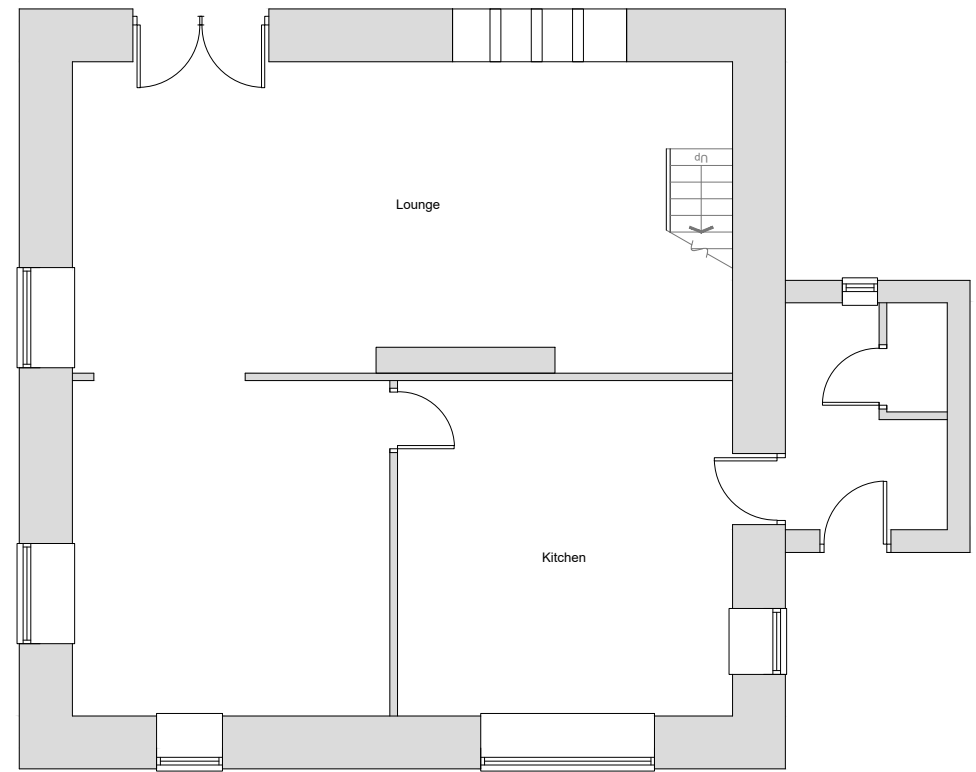

Existing GF Plan


0m 1 2 3 4 5m

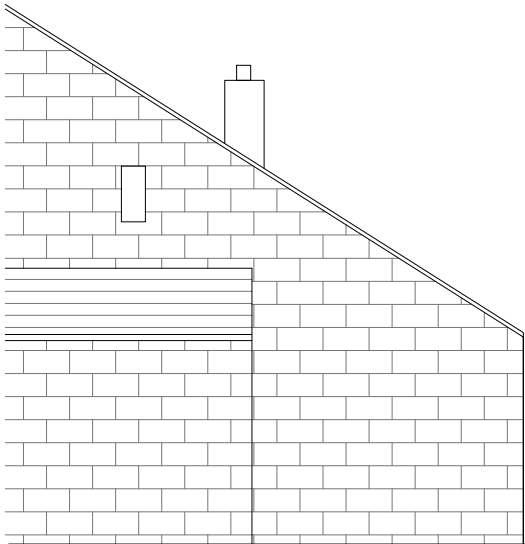

Side Elevation



Rear Elevation

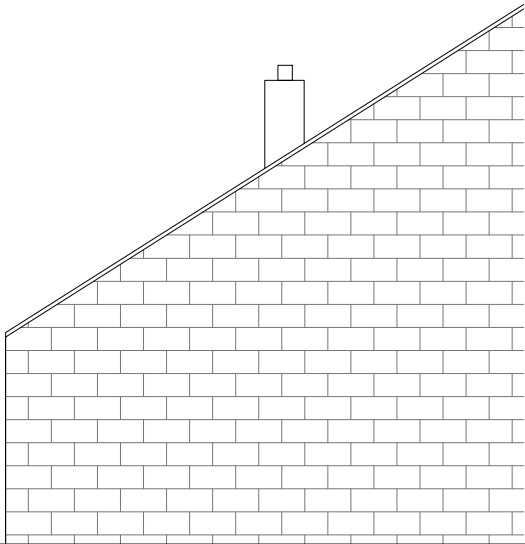

Side Elevation

Rev	Date	Description
-----	------	-------------

Issued For : INFORMATION PURPOSES ONLY

Client

-

Project

Dearden Fold Cottage

Scheme - Drawing Title

Existing Plans

-/ 02 - Date 20-12-2024

Project No. Drawing No. Revision Scale 1:100 @A3