


DO NOT SCALE FROM THIS DRAWING.
This drawing is to be read in conjunction with all related drawings. All dimensions must be checked and verified on site before commencing any work or material production. The originator should be notified immediately of any discrepancy.




Ronson
building design


Tel: 07926826016
craig@ronsonbuildingdesign.co.uk

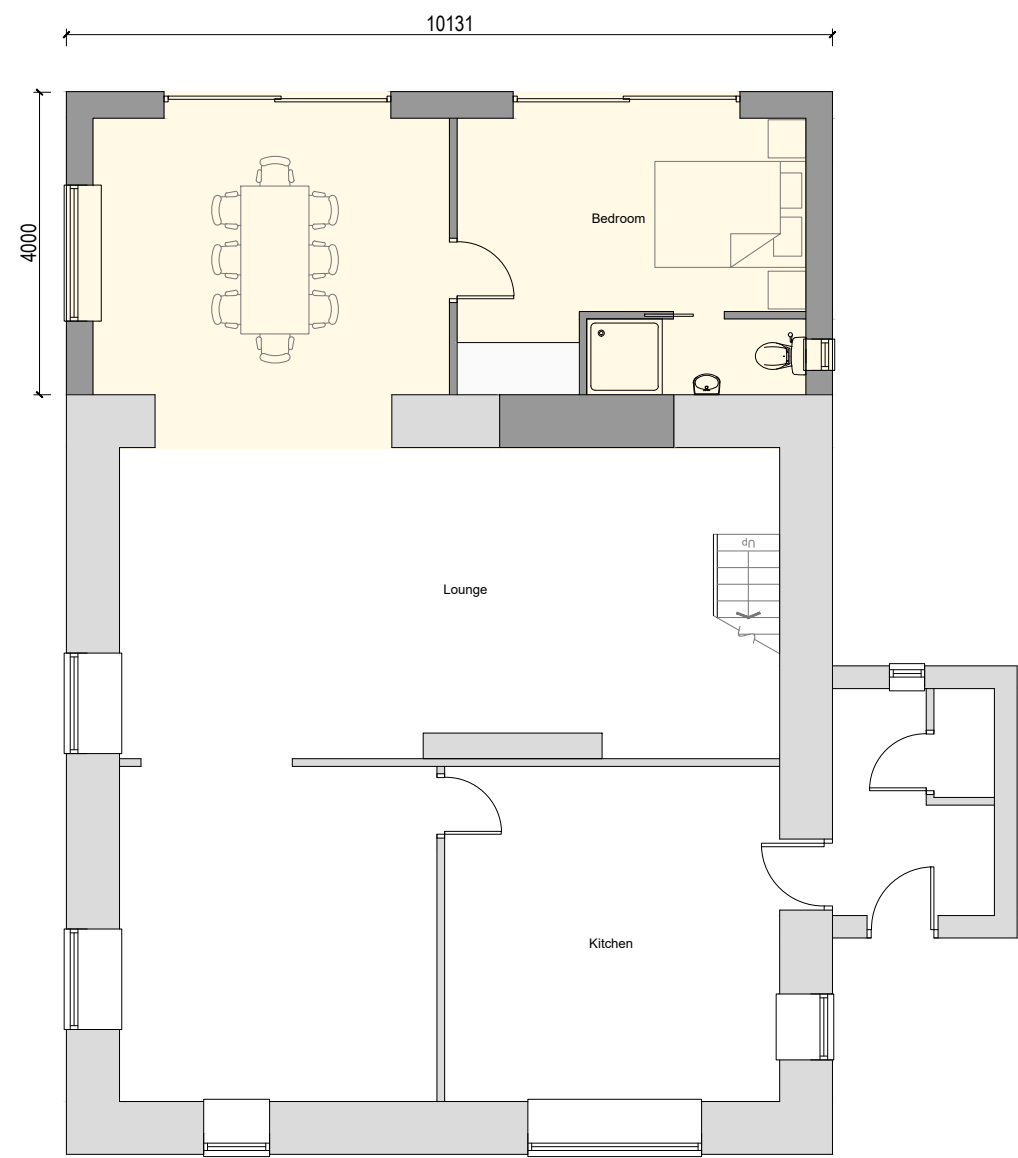


Proposed GF Plan

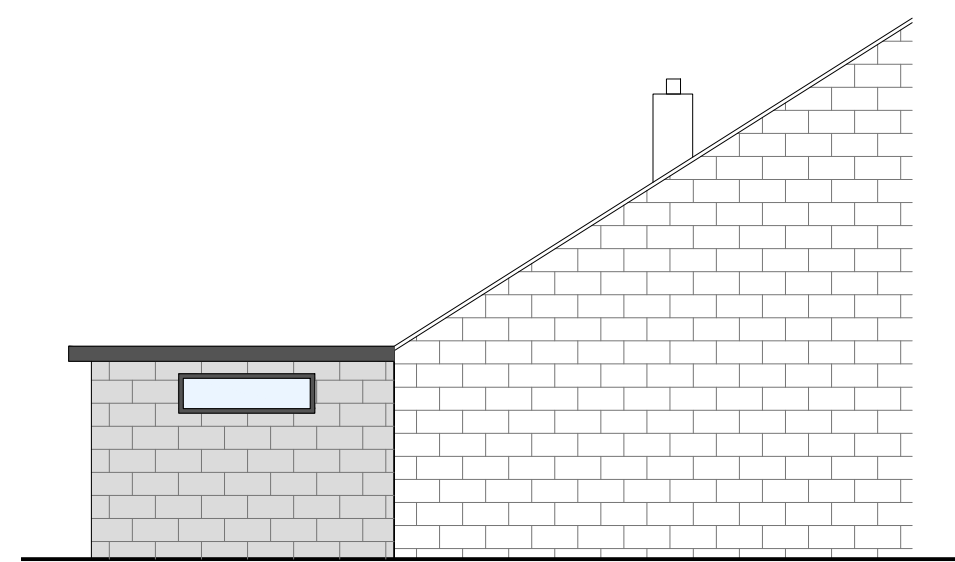


Proposed Side Elevation

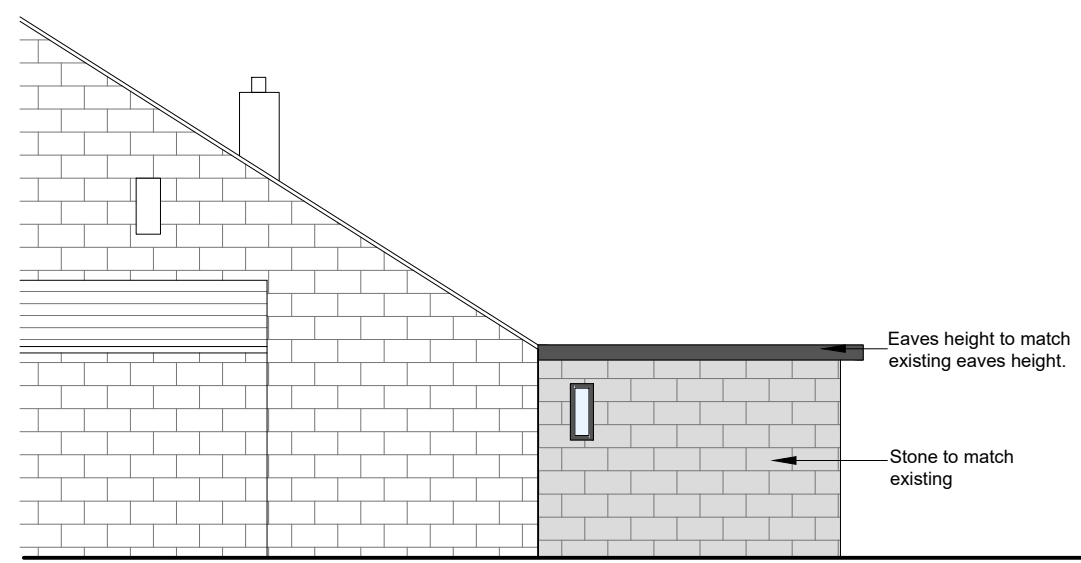

Proposed Side Elevation

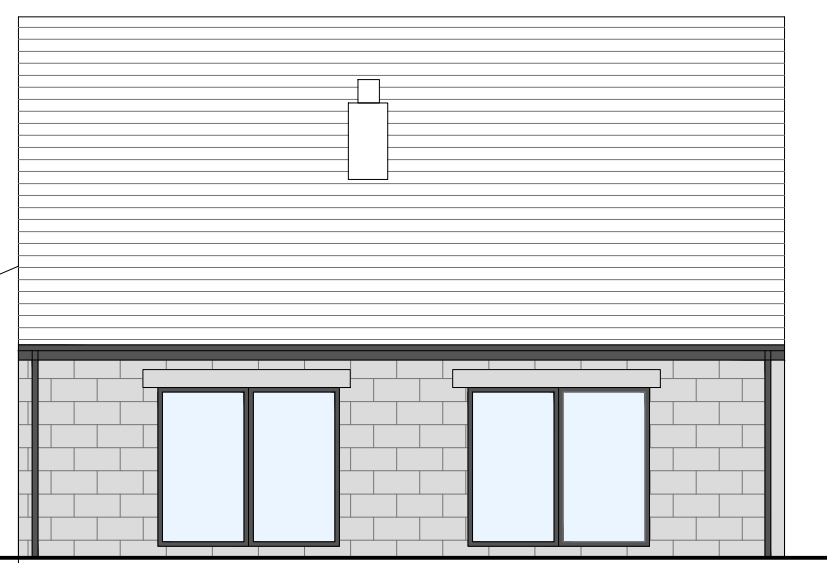

Proposed Rear Elevation

 

Rev	Date	Description
Issued For : INFORMATION PURPOSES ONLY		
Client		
-		
Project		
Dearden Fold Cottage		
Scheme - Drawing Title		
Proposed Extension		
-/	03	Date 20-12-2024
Project No.	Drawing No.	Revision Scale 1:100 @A3