


DO NOT SCALE FROM THIS DRAWING.
This drawing is to be read in conjunction with all related drawings. All dimensions must be checked and verified on site before commencing any work or material production. The originator should be notified immediately of any discrepancy.




Ronson
building design


Tel: 07926826016
craig@ronsonbuildingdesign.co.uk

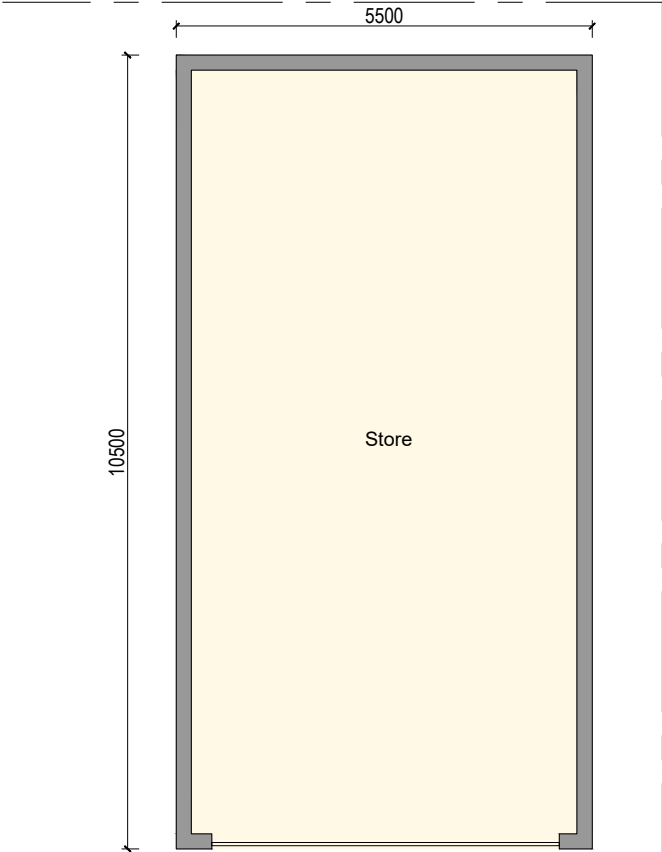


Proposed GF Plan

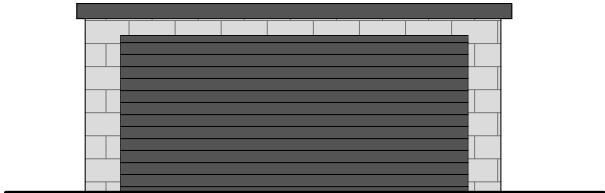


Proposed Front Elevation

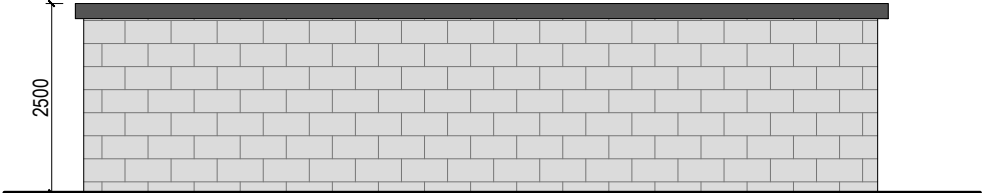

Proposed Side Elevation

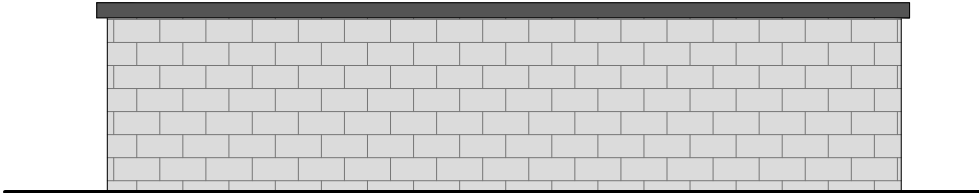

Proposed Side Elevation

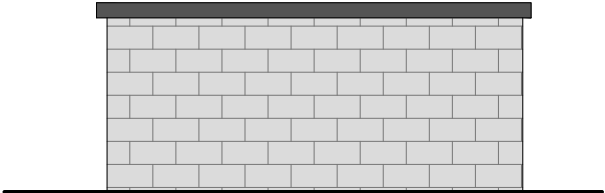

Proposed Rear Elevation



Rev	Date	Description
Issued For : INFORMATION PURPOSES ONLY		
Client -		
Project Dearden Fold Cottage		
Scheme - Drawing Title Proposed Store		
-/	04	Date 20-12-2024
Project No.	Drawing No.	Revision Scale 1:100 @A3