

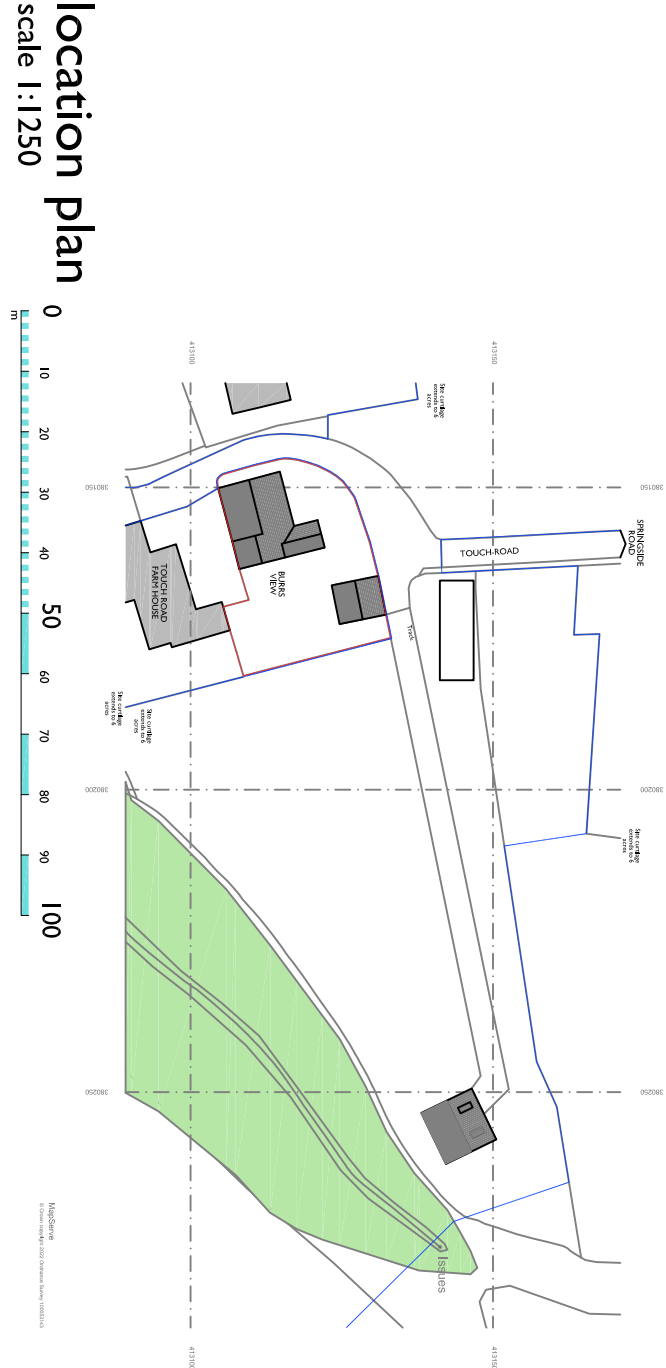


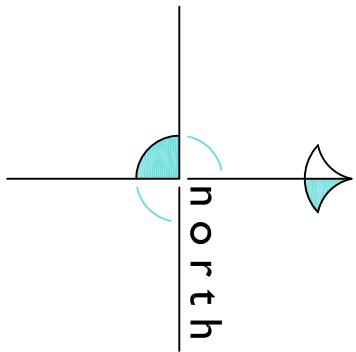

site plan

scale 1:200

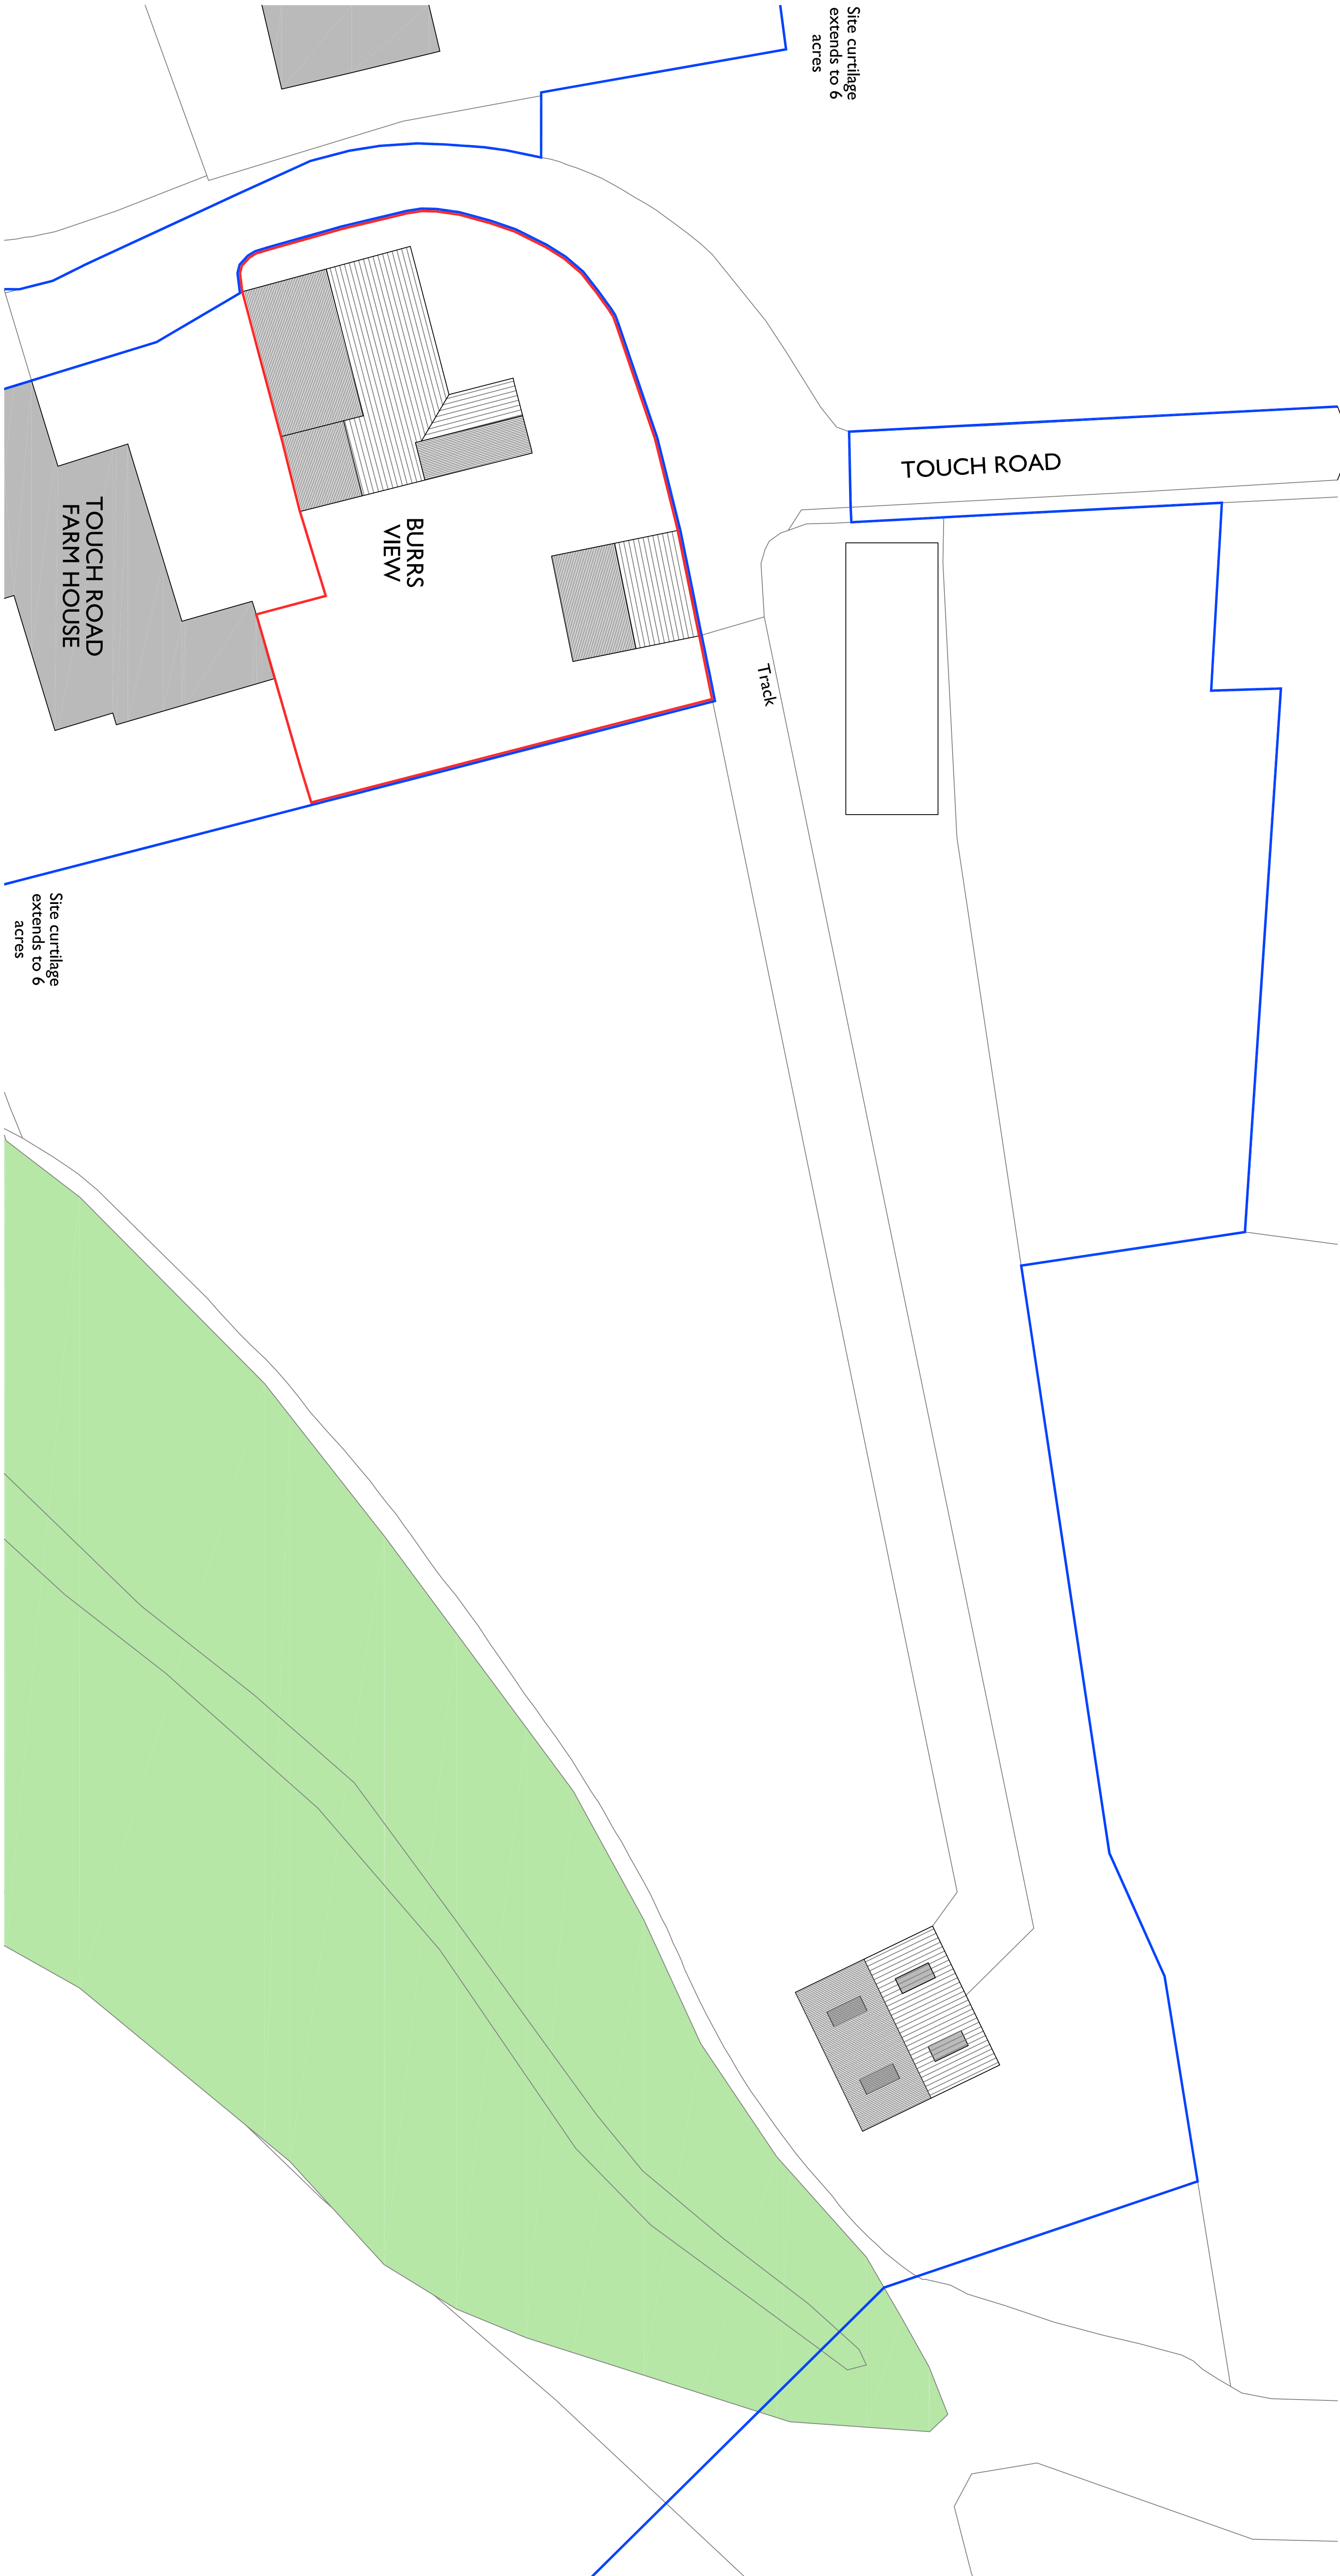

SKY architecture,
design & consulting

James Allen
07743644720
www.skyarchitecture.co.uk

Mr. James Allen
Burrs View, Touch Road, Bury, BL9 5QS

Site and Location Plans

22007
Drawing Number

November 2024
Date

A1
Paper Size

001
Drawing Number

Existing
Stage

1:200 / 1:250
Scale

001
Drawing Number

1:200 / 1:250
Scale

001
Drawing Number