

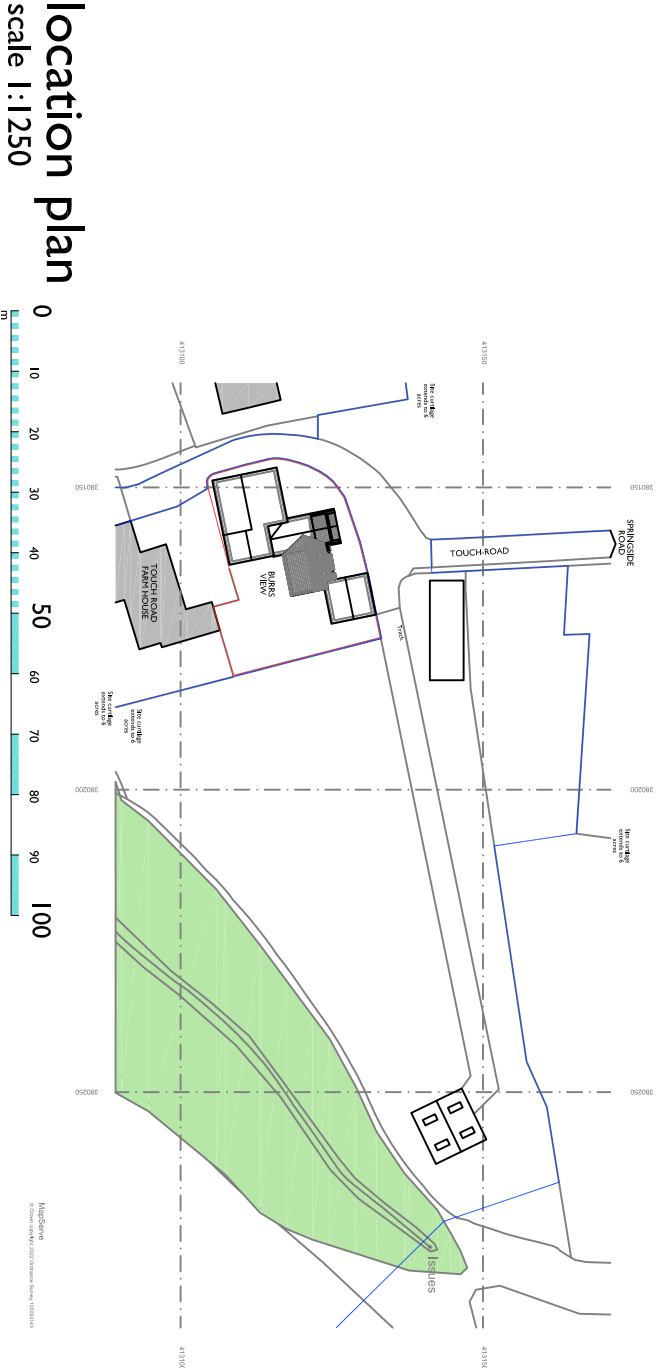


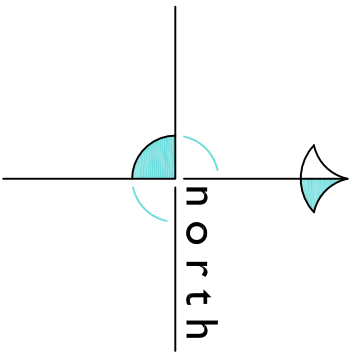

location plan

scale 1 : 1250

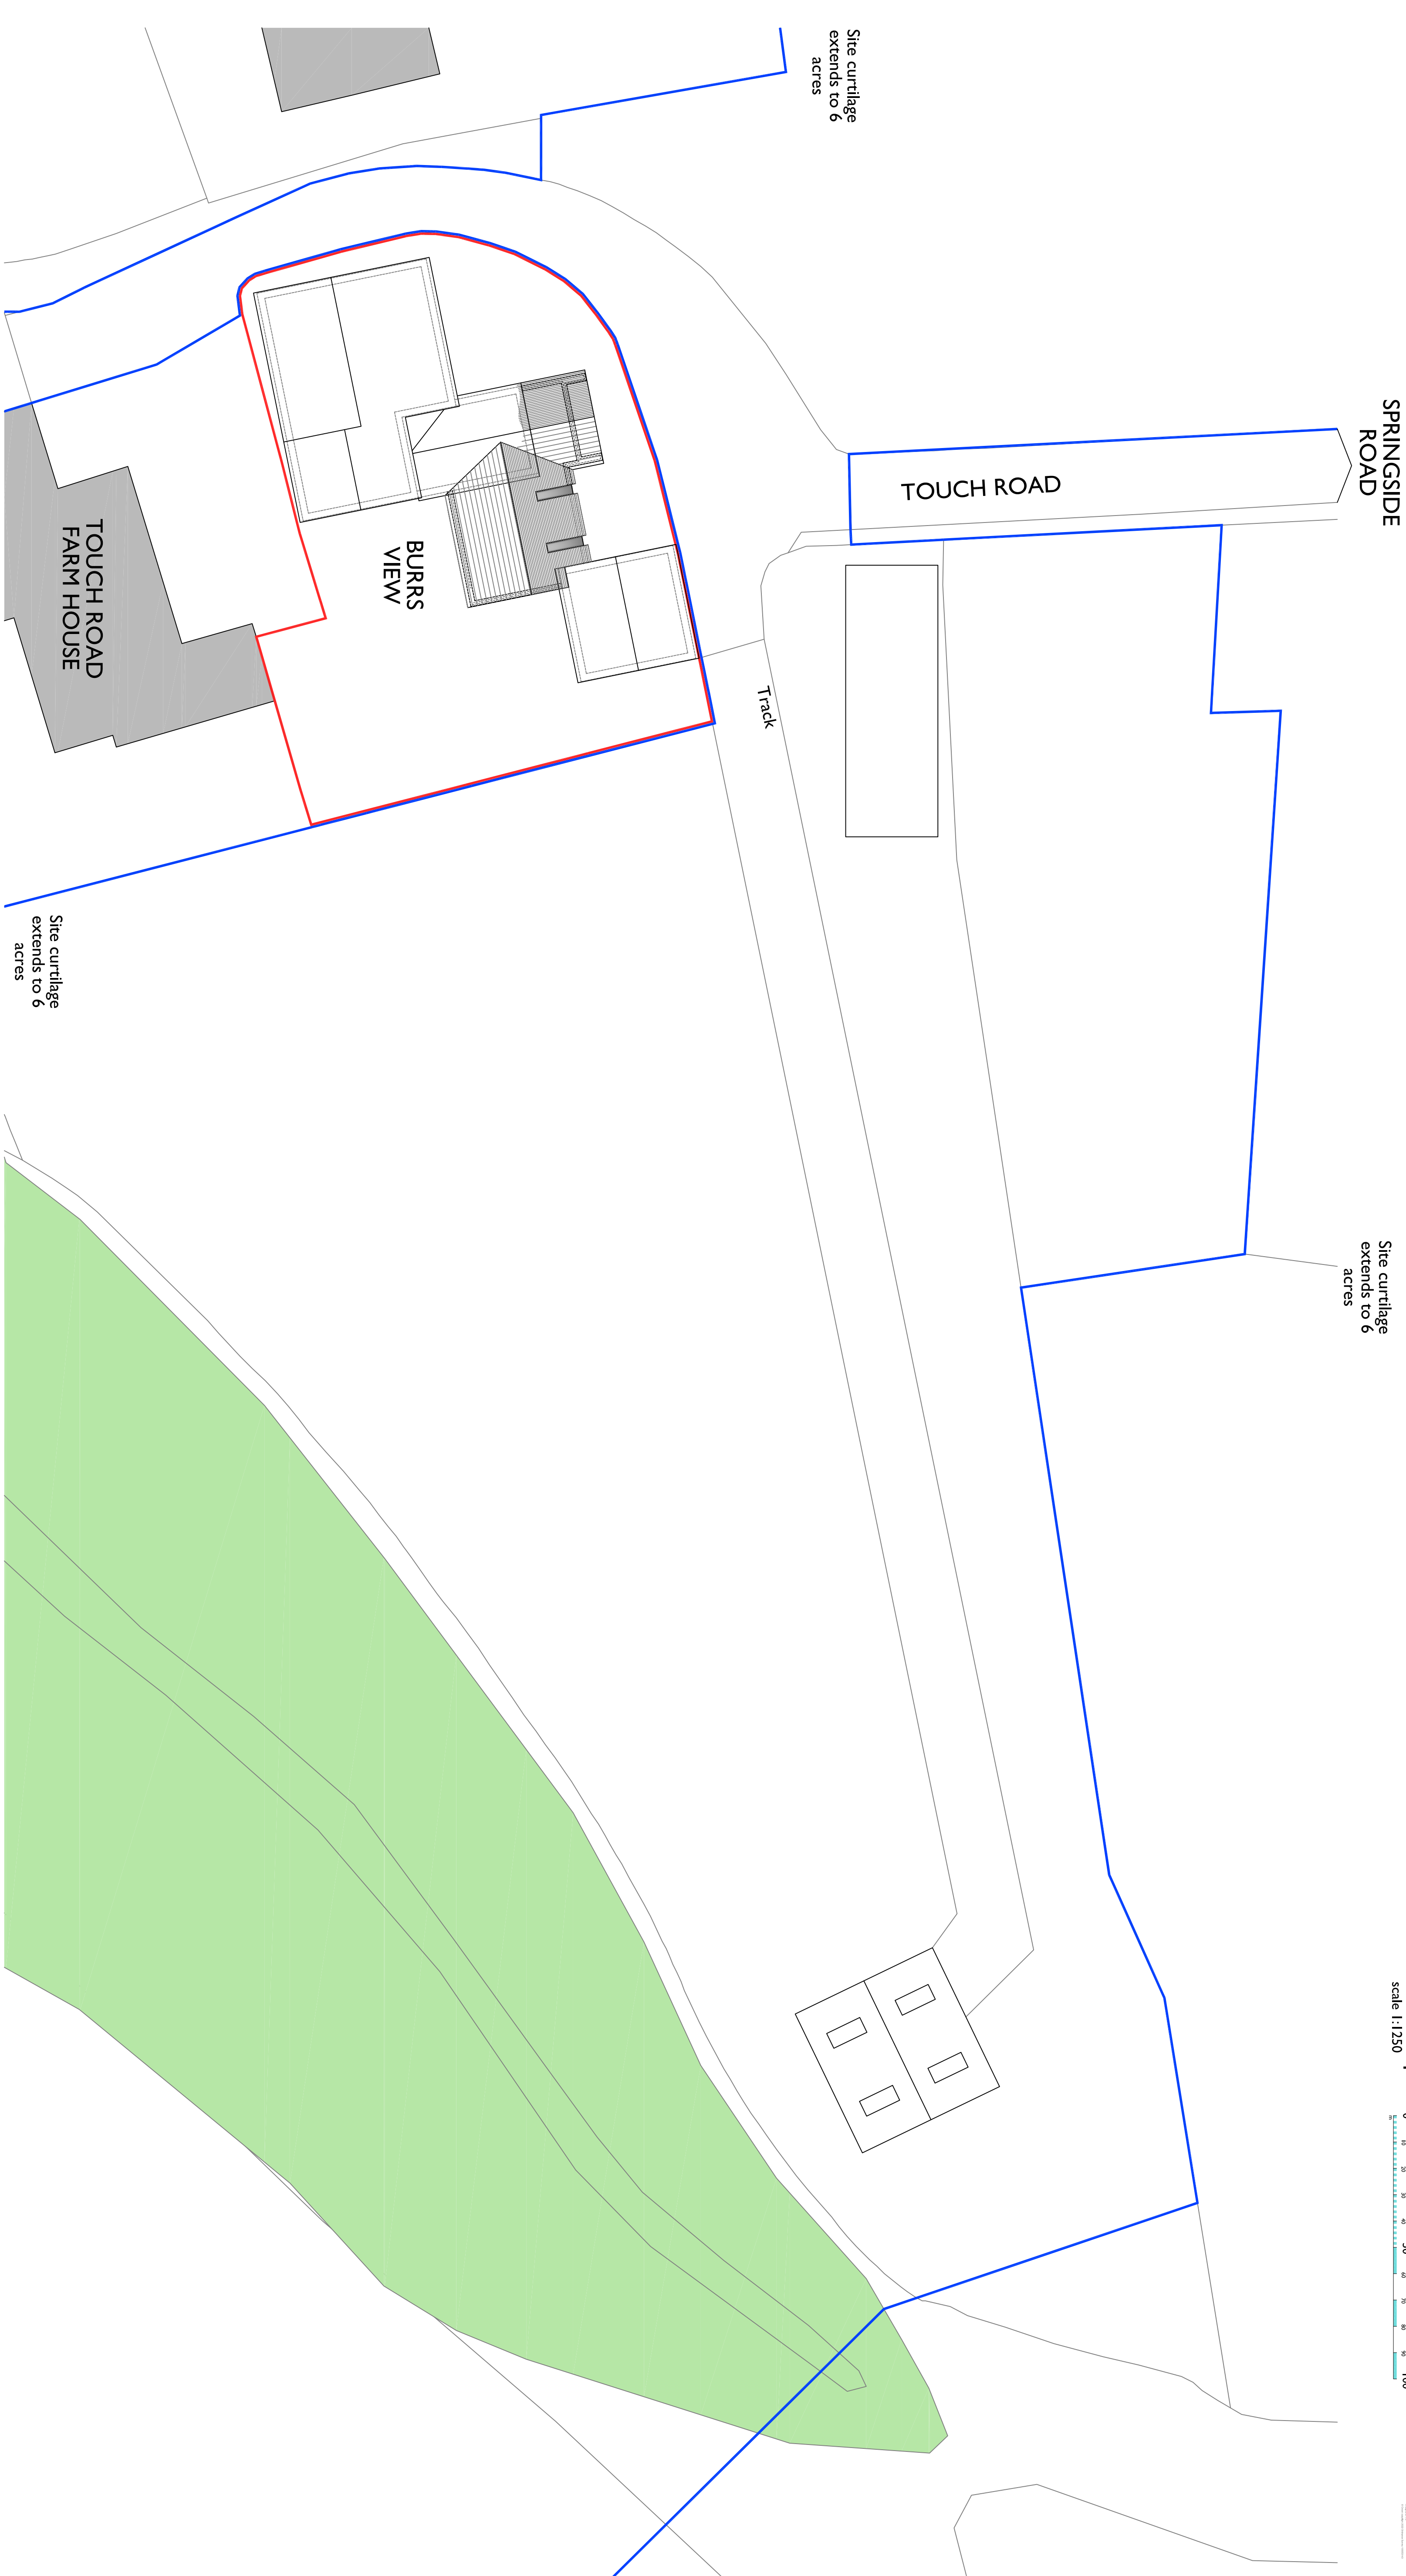

Site curtilage extends to 6 acres

Site curtilage extends to 6 acres

Site curtilage extends to 6 acres

site plan

scale 1:200

SKY architecture,
design & consulting

SKY architecture,
design & consulting

