


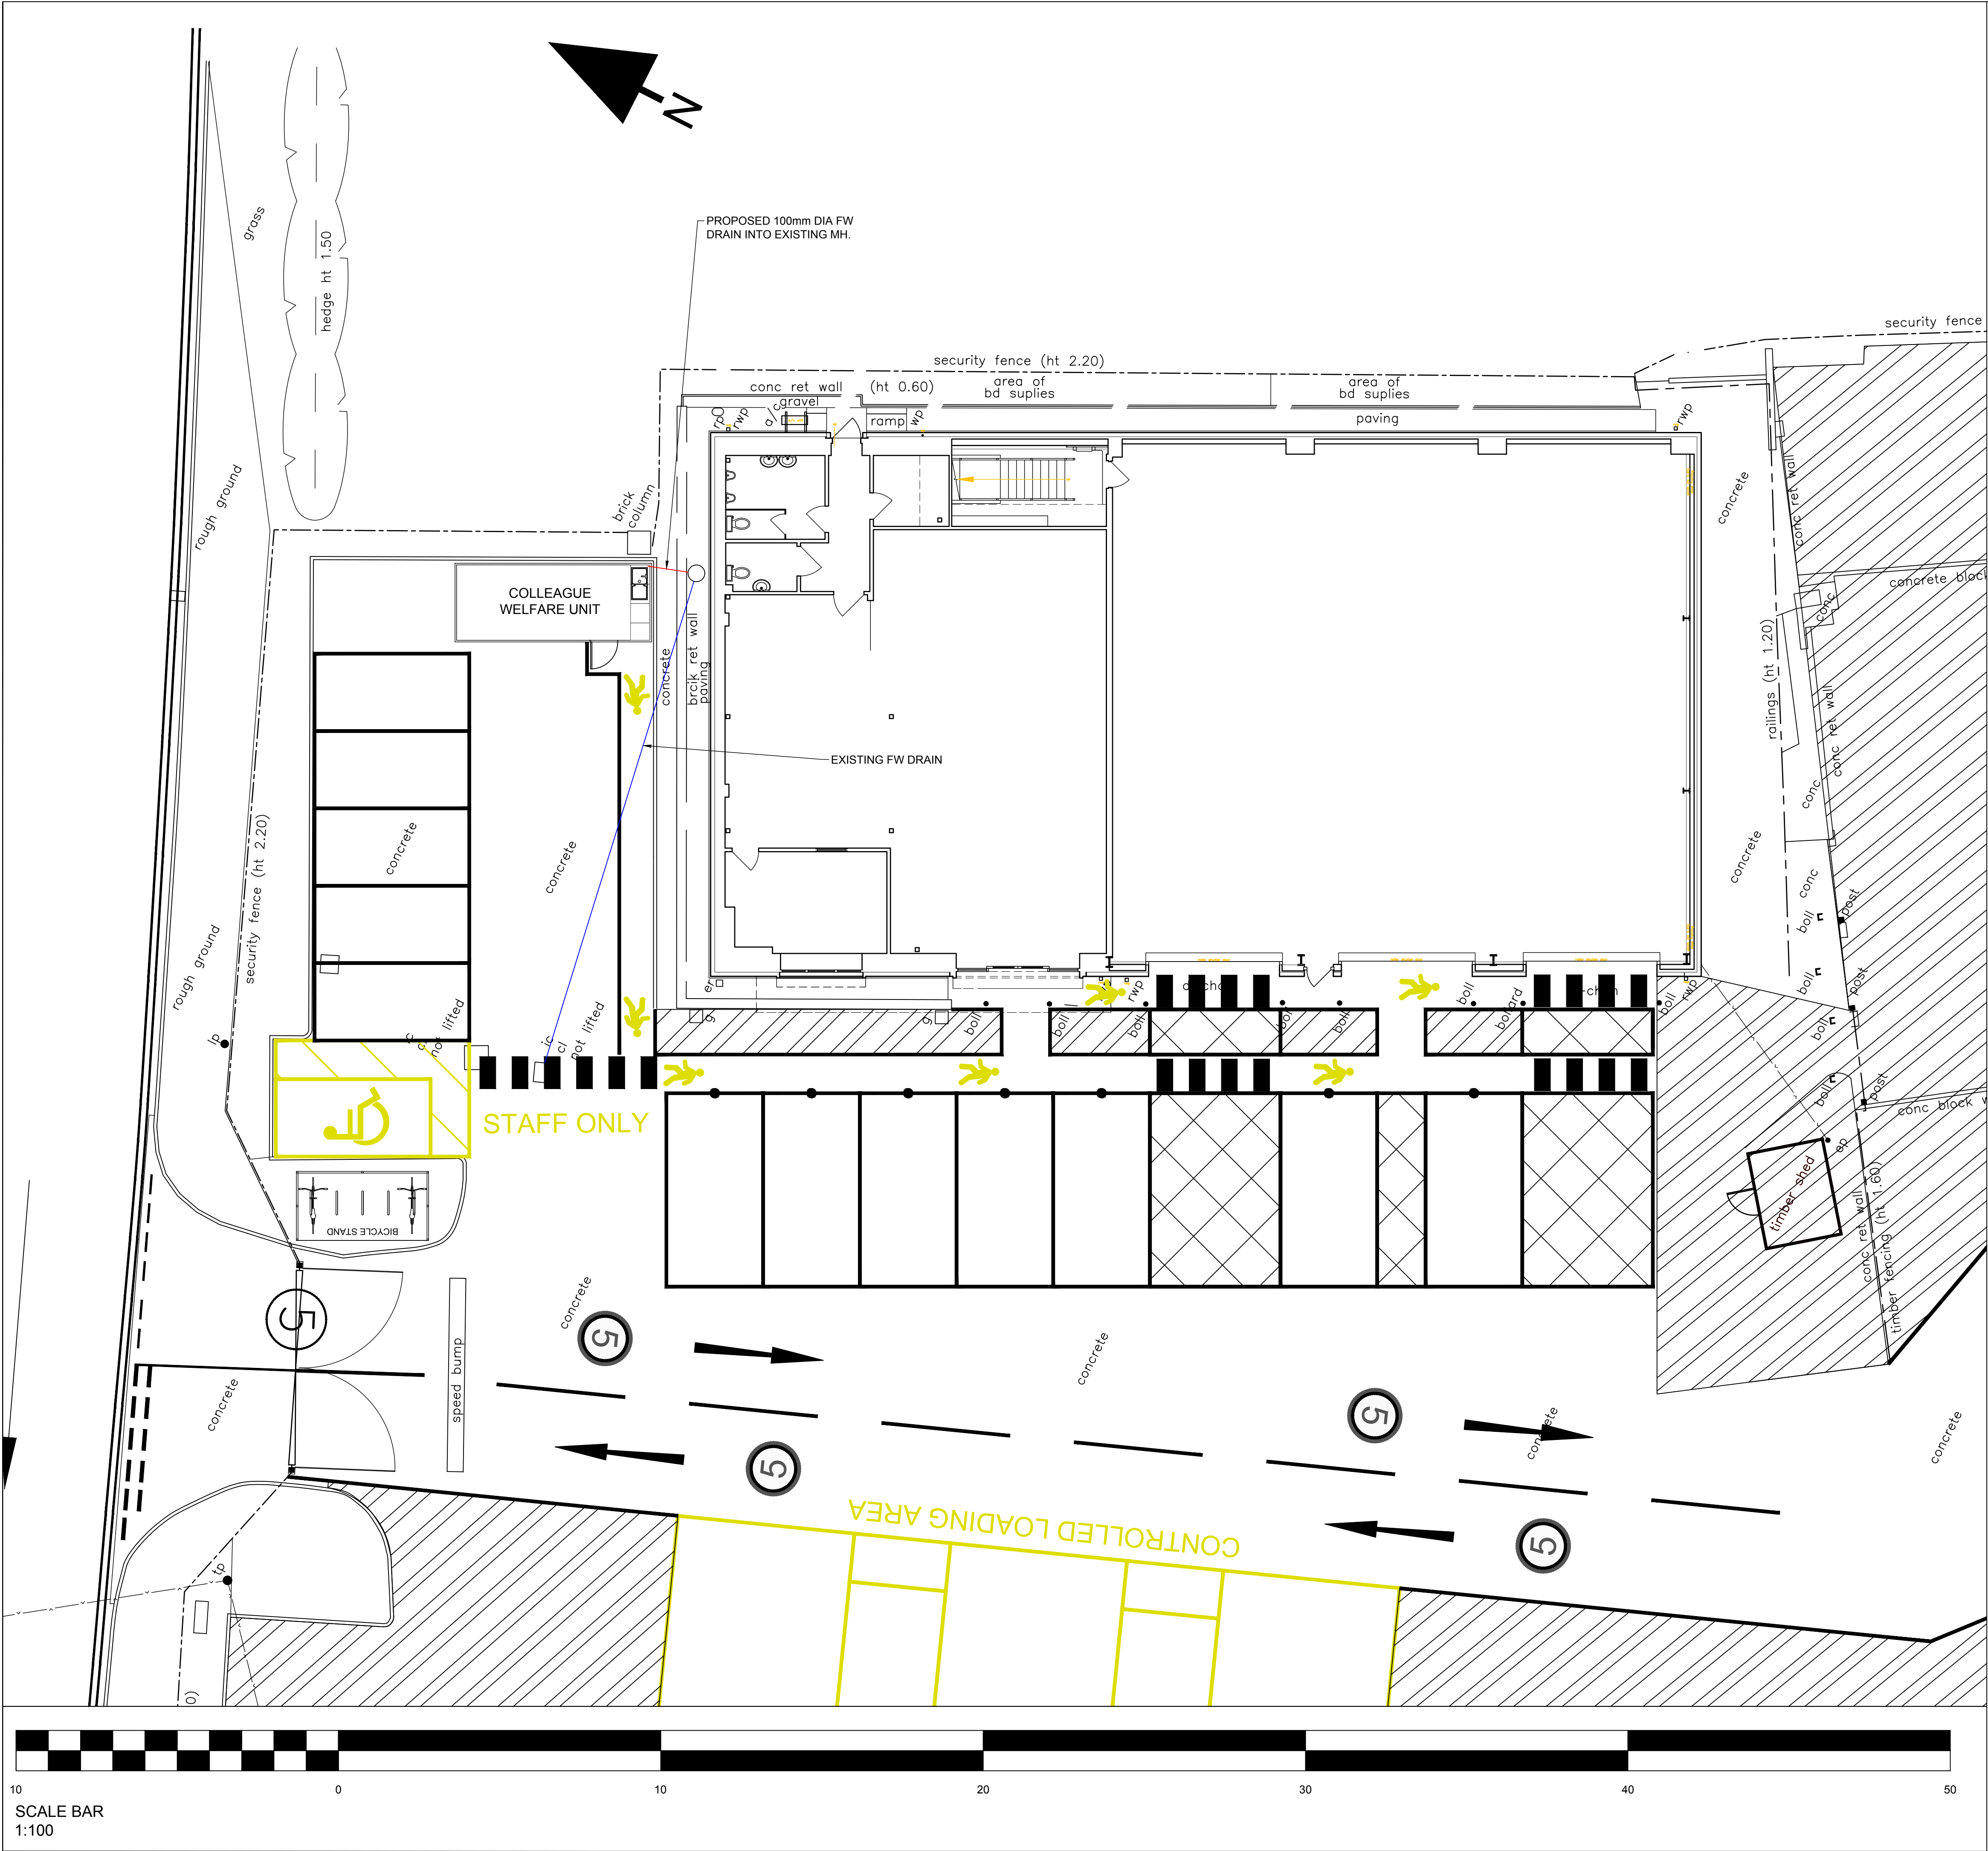

DESIGNER RISK INFORMATION
IN ADDITION TO THE HAZARDS/RISKS NORMALLY ASSOCIATED WITH THE TYPES OF WORK DETAILED ON THIS DRAWING, NOTE THE FOLLOWING:-
CONSTRUCTION:
MAINTENANCE/CLEANING:
DECOMMISSIONING/DEMOLITION:
IT IS ASSUMED THAT ALL WORKS WILL BE CARRIED OUT BY A COMPETENT CONTRACTOR WORKING, WHERE APPROPRIATE, TO AN APPROVED METHOD STATEMENT.

P01	02.12.22	FIRST ISSUE:	nt	TM
Rev	Date	Amendment		

Southgate House, 38 Southgate, Wakefield WF1 1TL
T: 01924 811 000 mjmc.co.uk

Project:
**TRAVIS PERKINS
RADCLIFFE**

Client:

Drawing Title:
PROPOSED DRAINAGE PLAN

MJM Ref: 8567	Scale: 1:100	Sheet Size: A1
Revision Status: P01	Suitability Status: S4	Date: DEC 2022

Suitability Description:
FOR APPROVAL

Drawing Reference:
Project - Originator - Zone - Level - File Type - Discipline - Number
8567-MJM-XX-XX-DR-D-6612

© THIS DRAWING MAY NOT BE COPIED WITHOUT PRIOR WRITTEN PERMISSION