


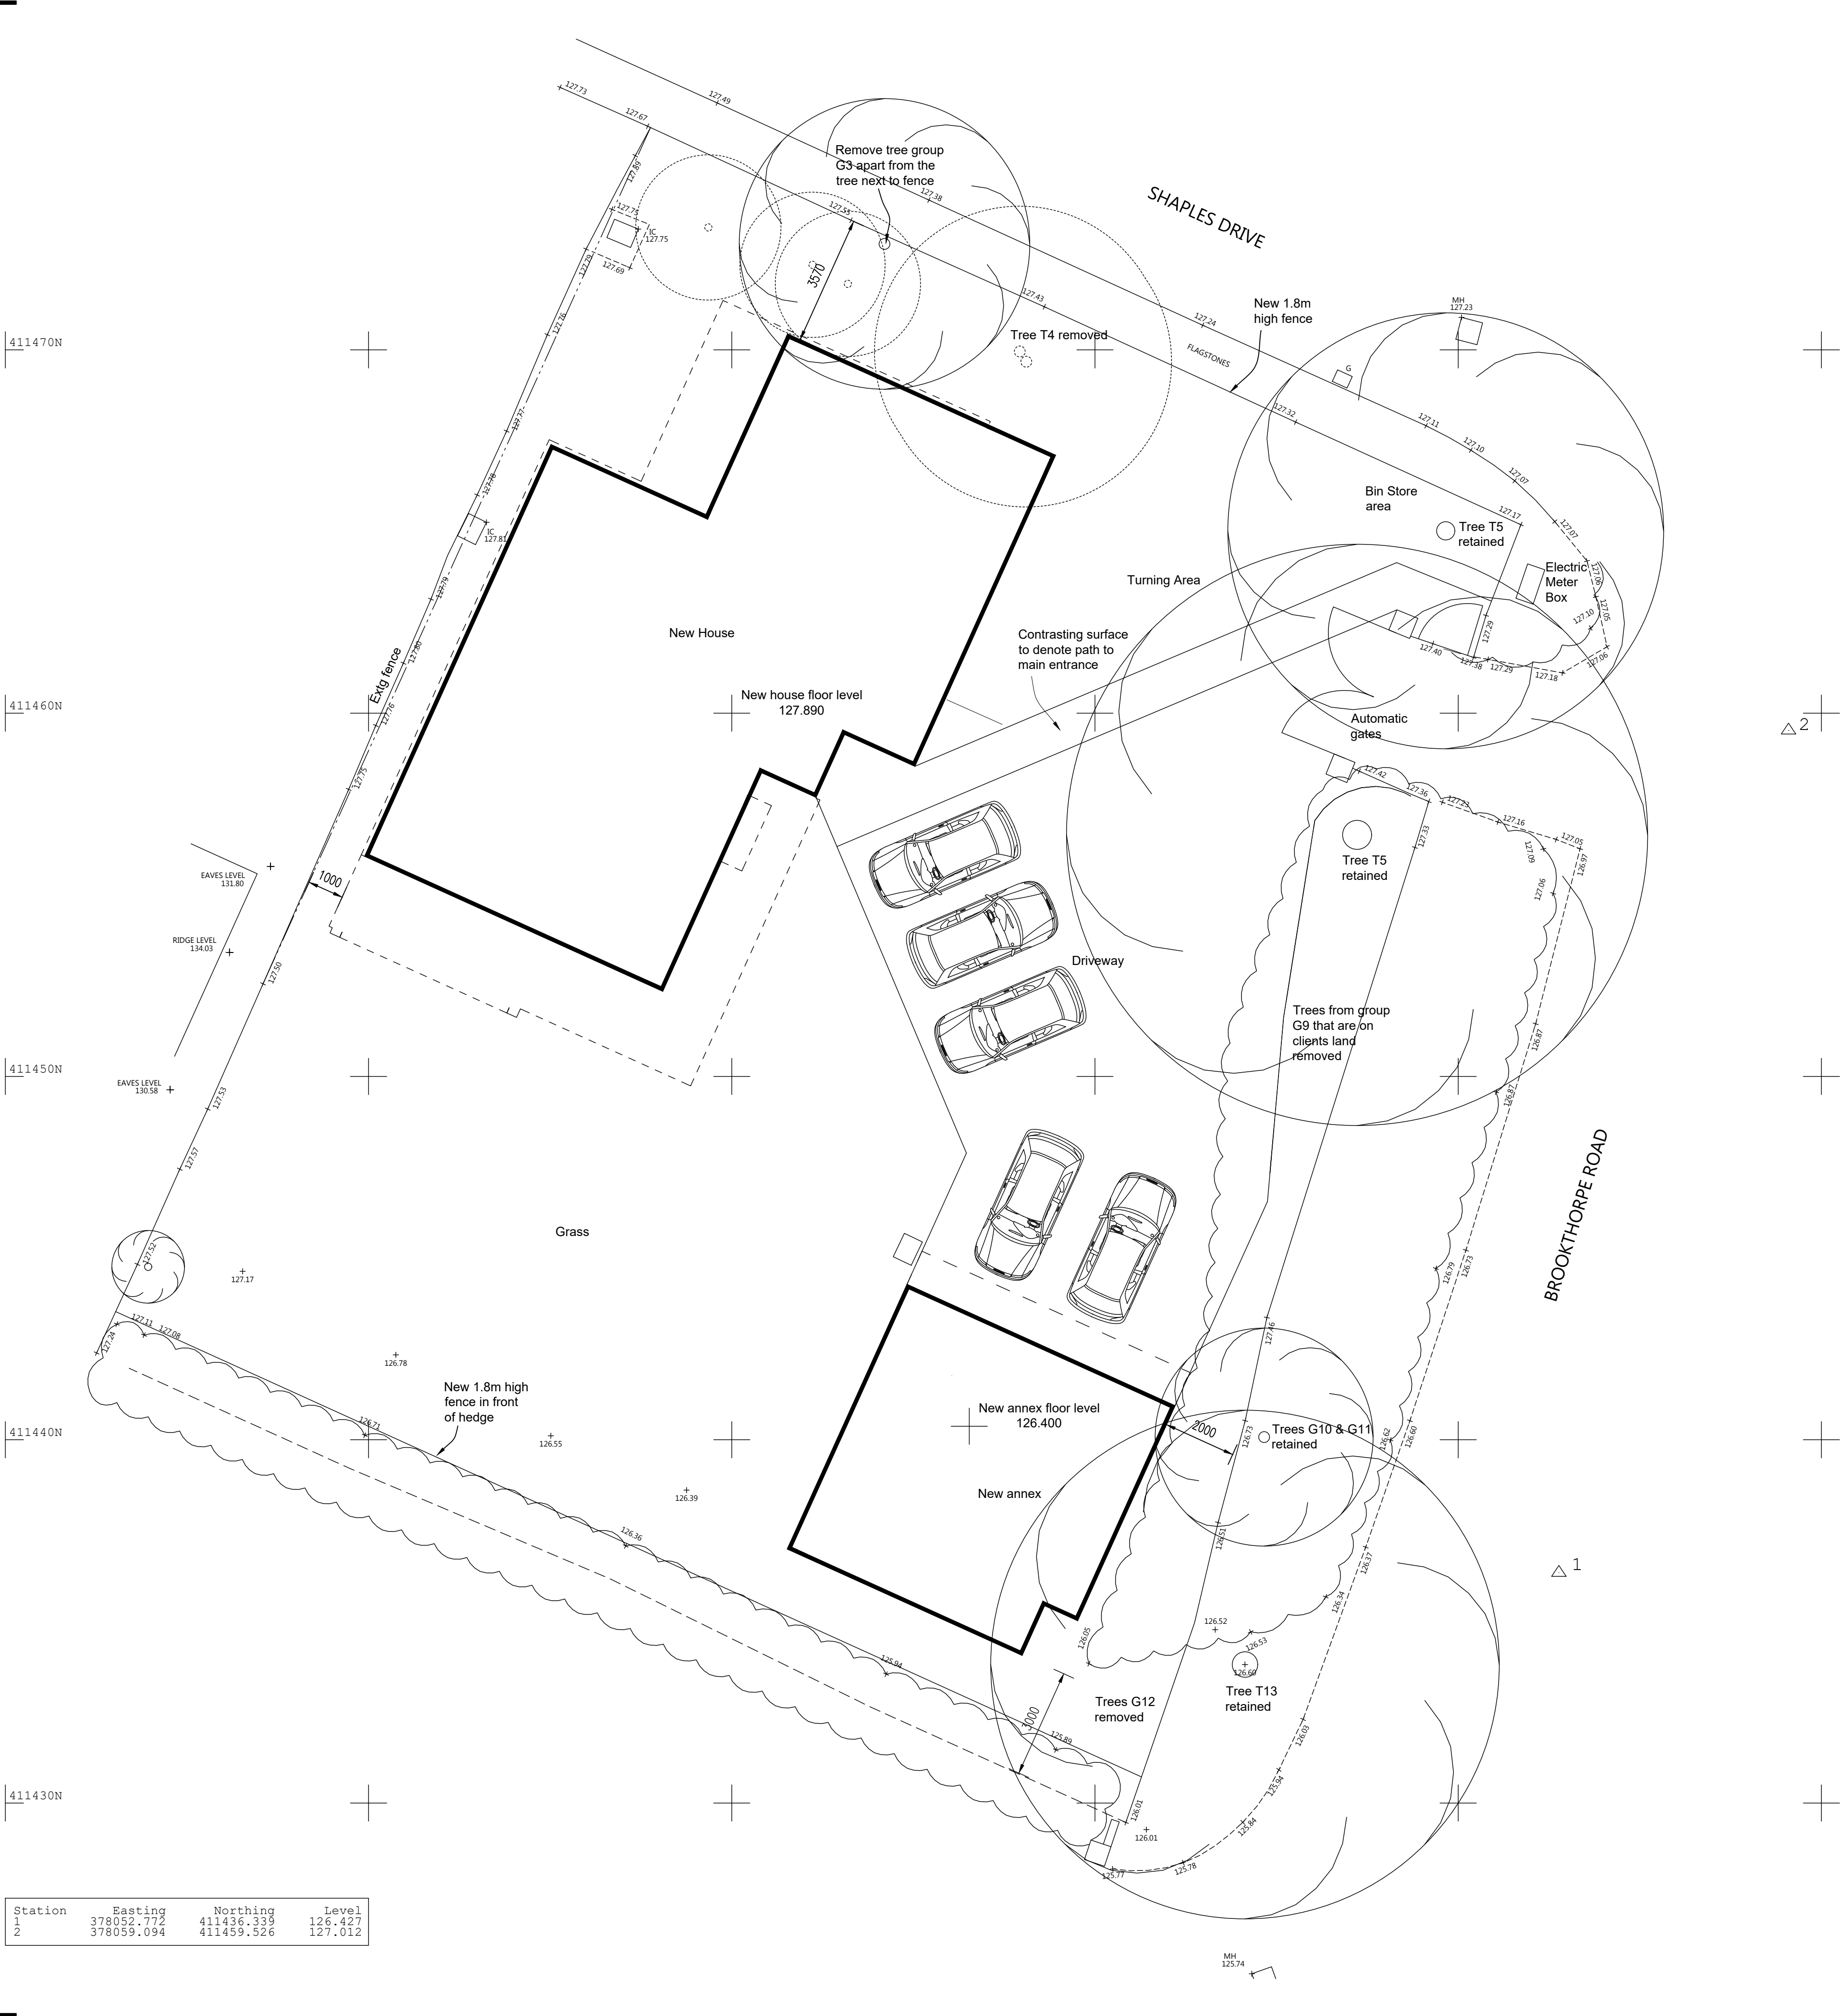

Station	Easting	Northing	Level
1	378052.772	411436.389	126.427
2	378059.094	411459.526	127.012

Notes

This drawing is the property of The Intelligent Design Centre Ltd and copyright is reserved by them. This drawing is not to be copied or disclosed by or to any unauthorised persons without the prior written consent of The Intelligent Design Centre Ltd.

Do not scale from this drawing.

All dimensions are to be checked on site prior to construction, manufacture of any components and ordering of materials and equipment.

Any discrepancies are to be reported to the architect for clarification.

All materials and workmanship to be in accordance with the current British Standards and codes of practice.



Rev	Date	Drawn by	Comments
Client			
Mr & Mrs Smith			
Project			
Proposed replacement of dwelling			
Brookthorpe Road, Bury			
Drawing			
Proposed Site Plan			
Date	November 2022	Drawn by	Craig Buck
November 2022		Scales	1:100 @ A1
Job No - Dwg No - Rev			
22018 - 64 - A			