




RAILINGS & BALUSTRADES

EXISTING, DEMOLITION, & PROPOSED DRAWINGS

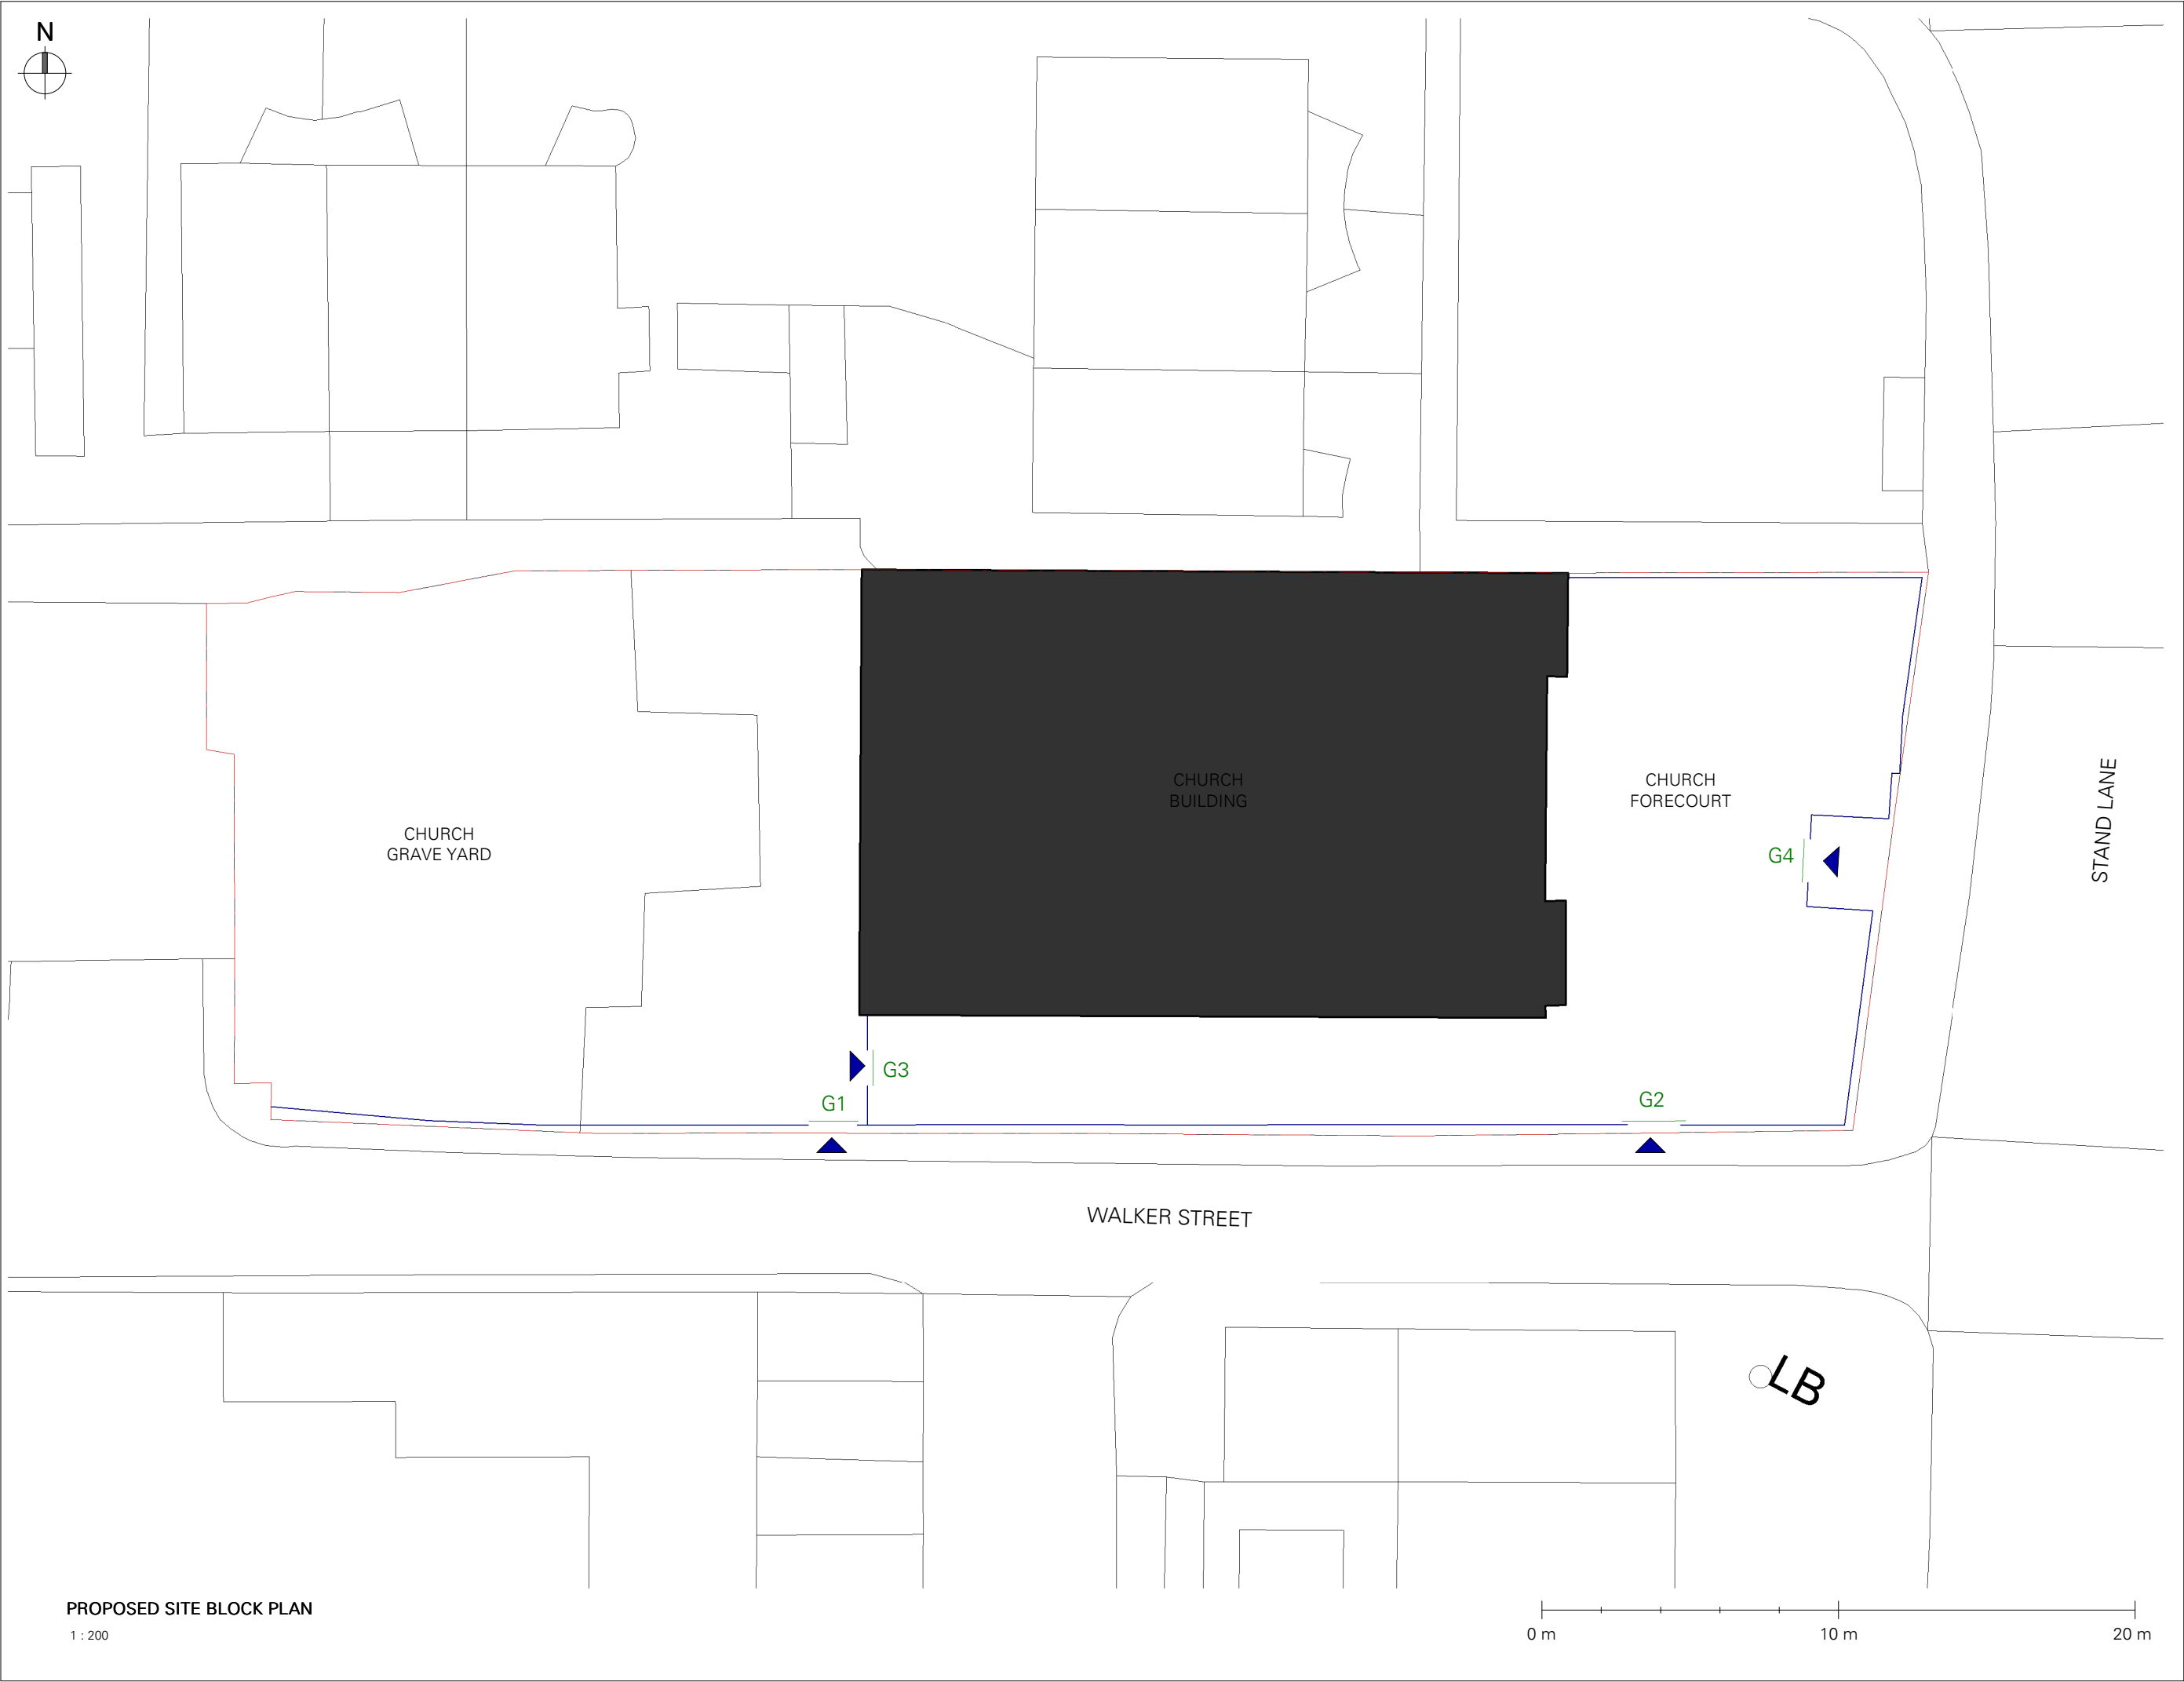

- PROPOSED RAILING
- 82 LINEAR METERS
- PROPOSED GATES
- 3NO SINGLE SWING (G1,G2,G3)
- 1NO DOUBLE SWING (G4)
- SITE BOUNDARY

IKETECTURE
RIBA CHARTERED ARCHITECTS

Revision	Date	Description	Author
----------	------	-------------	--------

STAGE 3
PLANNING

Client
MR A ADESANYA

Project address
SUR CHURCH, RADCLIFFE,
MANCHESTER, M26 1JE

Date 09 JUN 22 Scale 1 : 200

THE CONTRACTOR IS RESPONSIBLE FOR CHECKING DIMENSIONS, TOLERANCES AND REFERENCES.

IKETECTURE TO BE NOTIFIED IN WRITING OF ANY DISCREPANCIES BEFORE PROCEEDING WITH THE WORKS ON SITE OR OFF-SITE FABRICATION.

DO NOT SCALE FROM DRAWINGS. FIGURED DIMENSIONS TO BE WORKED TO IN ALL CASES.

THIS IS A COPYRIGHT DRAWING, NOT TO BE COPIED OR REPRODUCED WITHOUT THE WRITTEN PERMISSION FROM IKETECTURE.

PROPOSED SITE
BLOCK PLAN

Project no.	Drawing no.	Rev.
305	D.01	



EXISTING METALRAILING
- GUARDING THE STAIR OPENING



3D VISUALISATION OF THE **EXISTING** MAIN CHURCH AREA (GROUND FLOOR)

NEW FRAMLESS GLASS RAILING
- GUARDING THE STAIR OPENING



3D VISUALISATION OF THE **PROPOSED** MAIN CHURCH AREA (GROUND FLOOR)

NEW FRAMLESS GLASS RAILING

IKETECTURE
RIBA CHARTERED ARCHITECTS

Revision Date Description Author

STAGE 3
PLANNING

Client
MR A ADESANYA

Project address
**SUR CHURCH, RADCLIFFE,
MANCHESTER, M26 1JE**

Date **09 JUN 22** Scale

THE CONTRACTOR IS RESPONSIBLE FOR CHECKING DIMENSIONS, TOLERANCES AND REFERENCES.


IKETECTURE TO BE NOTIFIED IN WRITING OF ANY DISCREPANCIES BEFORE PROCEEDING WITH THE WORKS ON SITE OR OFF-SITE FABRICATION.

DO NOT SCALE FROM DRAWINGS. FIGURED DIMENSIONS TO BE WORKED TO IN ALL CASES.

THIS IS A COPYRIGHT DRAWING, NOT TO BE COPIED OR REPRODUCED WITHOUT THE WRITTEN PERMISSION FROM IKETECTURE.

**3D
VISUALISATIONS**

Project no.	Drawing no.	Rev.
305	F.01	

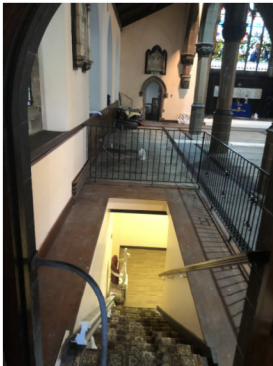

IKETECTURE
RIBA CHARTERED ARCHITECTS

Revision Date Description Author

STAGE 3
PLANNING

Client
MR A ADESANYA

Project address
**SUR CHURCH, RADCLIFFE,
MANCHESTER, M26 1JE**

Date **09 JUN 22** Scale **1 : 20**

THE CONTRACTOR IS
RESPONSIBLE FOR CHECKING
DIMENSIONS, TOLERANCES AND
REFERENCES.


IKETECTURE TO BE NOTIFIED IN
WRITING OF ANY DISCREPANCIES
BEFORE PROCEEDING WITH THE
WORKS ON SITE OR OFF-SITE
FABRICATION.

DO NOT SCALE FROM DRAWINGS.
FIGURED DIMENSIONS TO BE
WORKED TO IN ALL CASES.

THIS IS A COPYRIGHT DRAWING,
NOT TO BE COPIED OR
REPRODUCED WITHOUT THE
WRITTEN PERMISSION FROM
IKETECTURE.


EXISTING
INTERNAL
RAILING R1

Project no.	Drawing no.	Rev.
305	F.02	

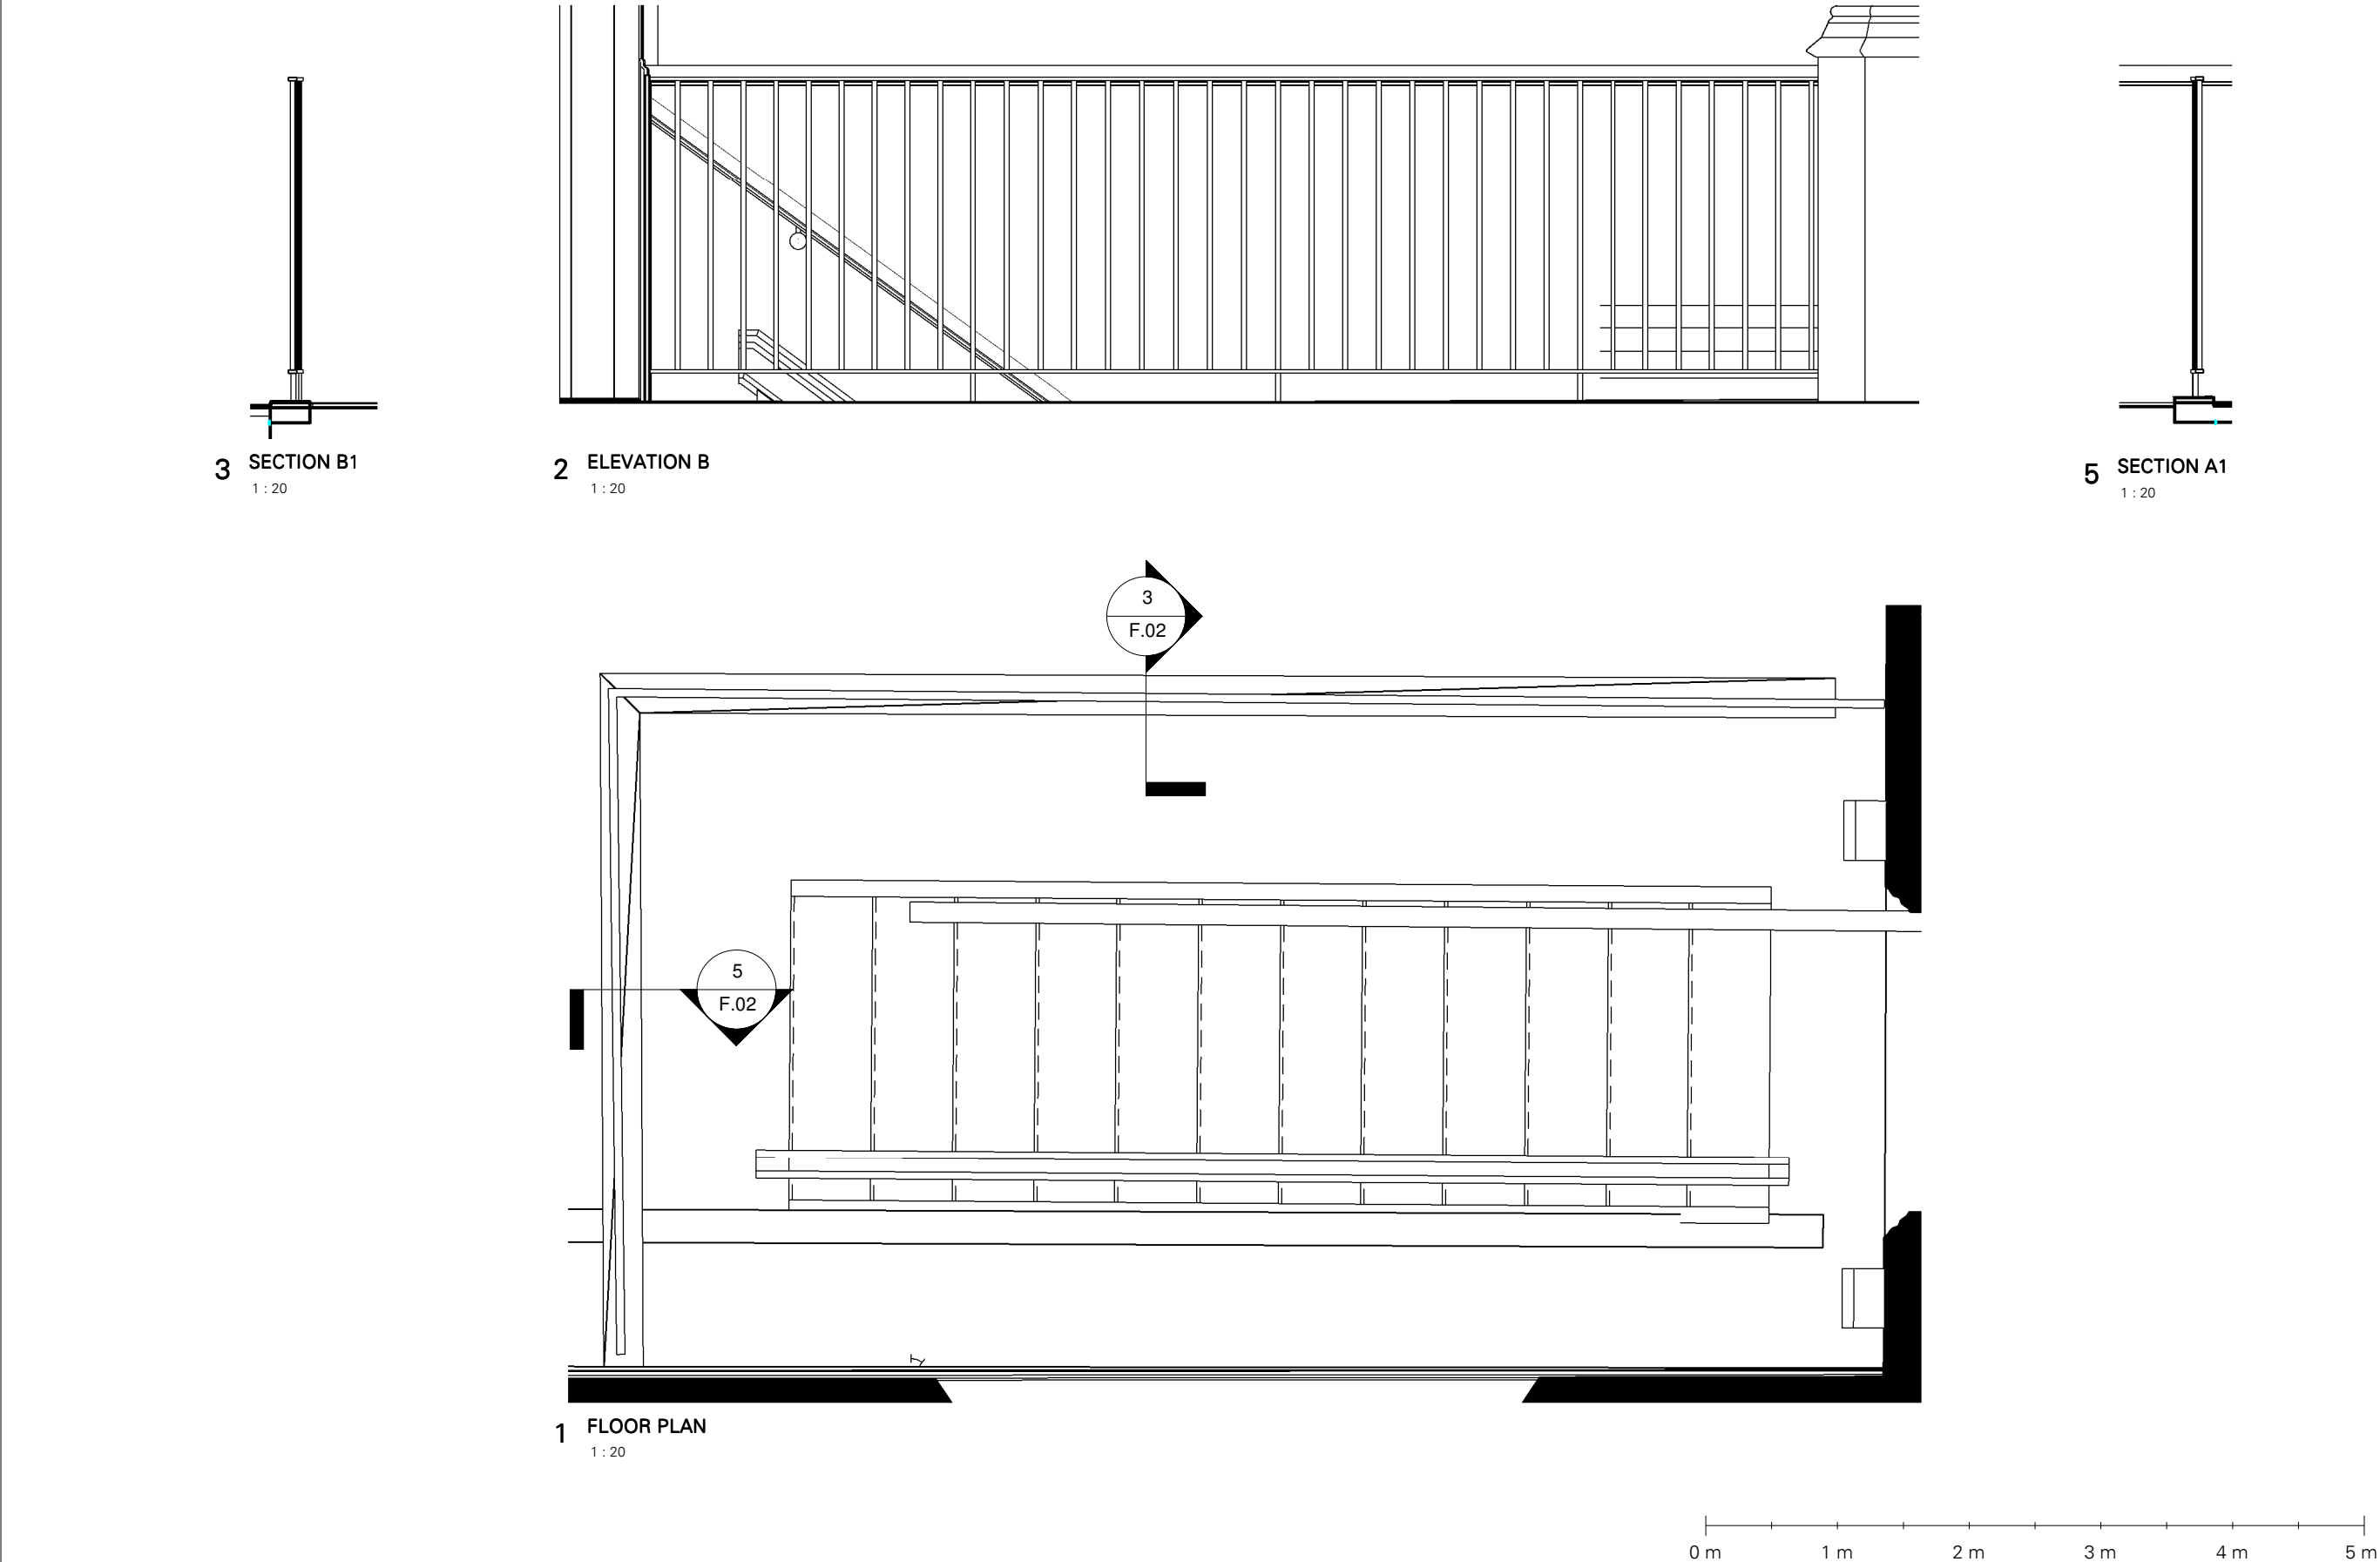




2 SECTION B1 - DEMOLISHED
1 : 20

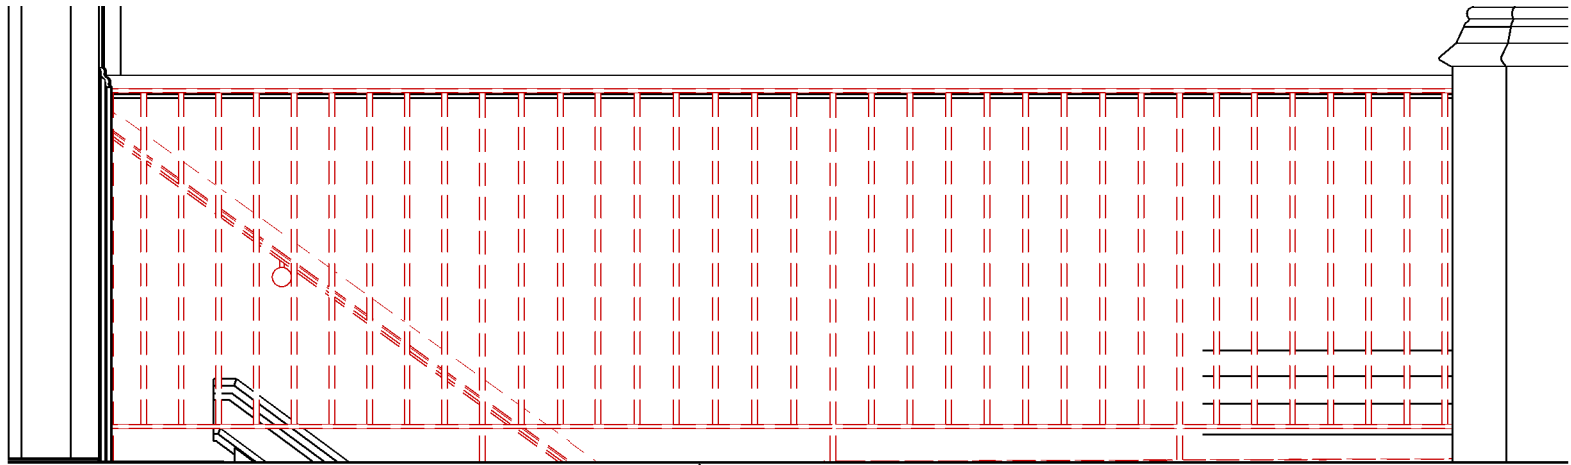


4 ELEVATION B - DEMOLISHED
1 : 20



1 SECTION A1 - DEMOLISHED
1 : 20

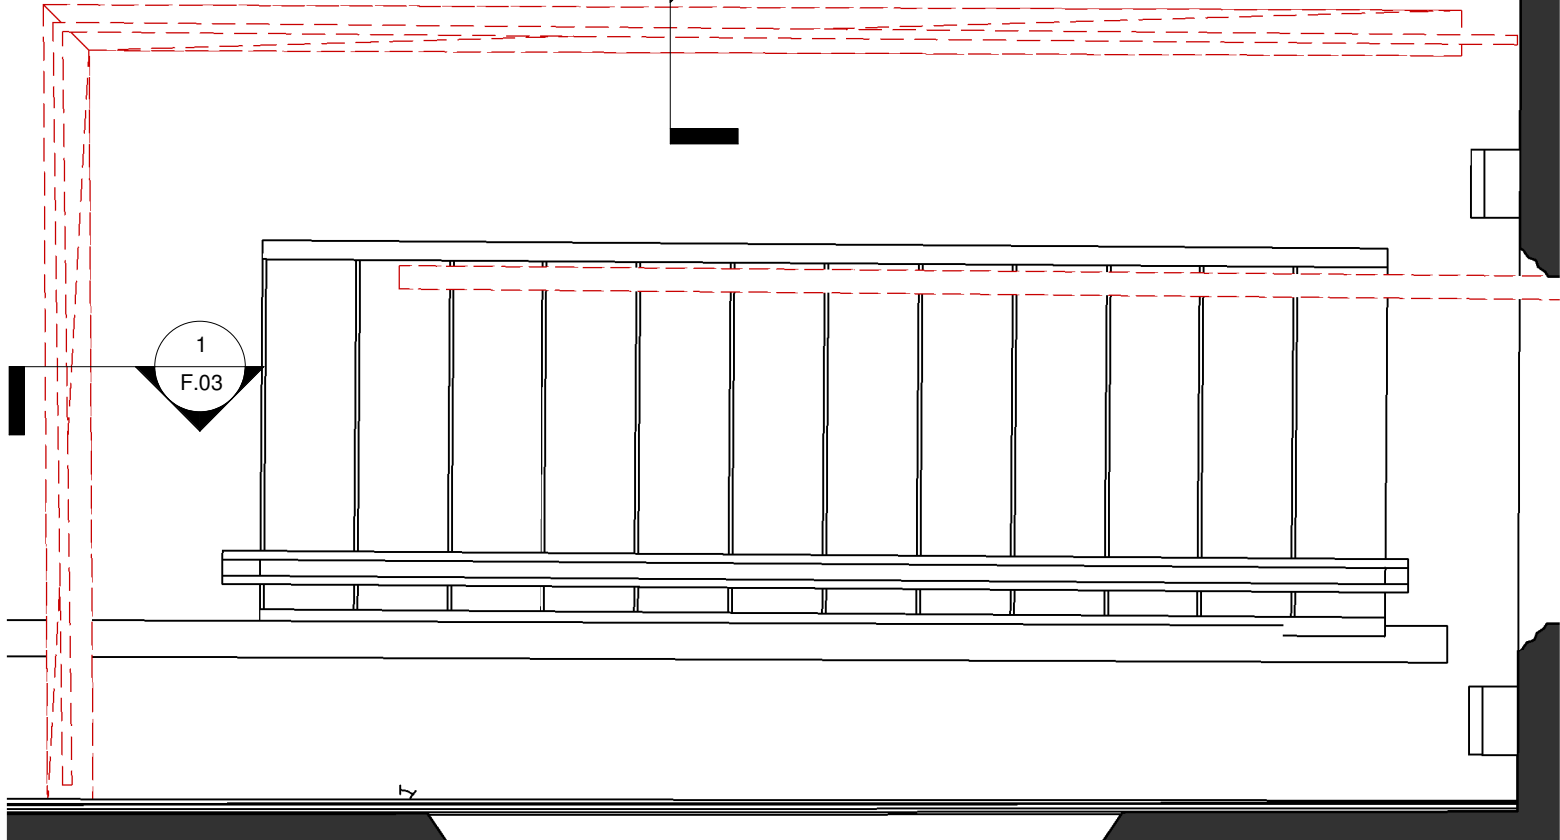

3 FLOOR PLAN - DEMOLISHED
1 : 20

 

IKETECTURE
RIBA CHARTERED ARCHITECTS

Revision Date Description Author

STAGE 3
PLANNING

Client
MR A ADESANYA

Project address
SUR CHURCH, RADCLIFFE,
MANCHESTER, M26 1JE

Date 09 JUN 22 Scale 1 : 20

THE CONTRACTOR IS
RESPONSIBLE FOR CHECKING
DIMENSIONS, TOLERANCES AND
REFERENCES.

IKETECTURE TO BE NOTIFIED IN
WRITING OF ANY DISCREPANCIES
BEFORE PROCEEDING WITH THE
WORKS ON SITE OR OFF-SITE
FABRICATION.

DO NOT SCALE FROM DRAWINGS.
FIGURED DIMENSIONS TO BE
WORKED TO IN ALL CASES.


THIS IS A COPYRIGHT DRAWING,
NOT TO BE COPIED OR
REPRODUCED WITHOUT THE
WRITTEN PERMISSION FROM
IKETECTURE.

DEMOLITION
INTERNAL
RAILING R1


Project no.	Drawing no.	Rev.
305	F.03	




3 SECTION A1 - PROPOSED
1 : 20

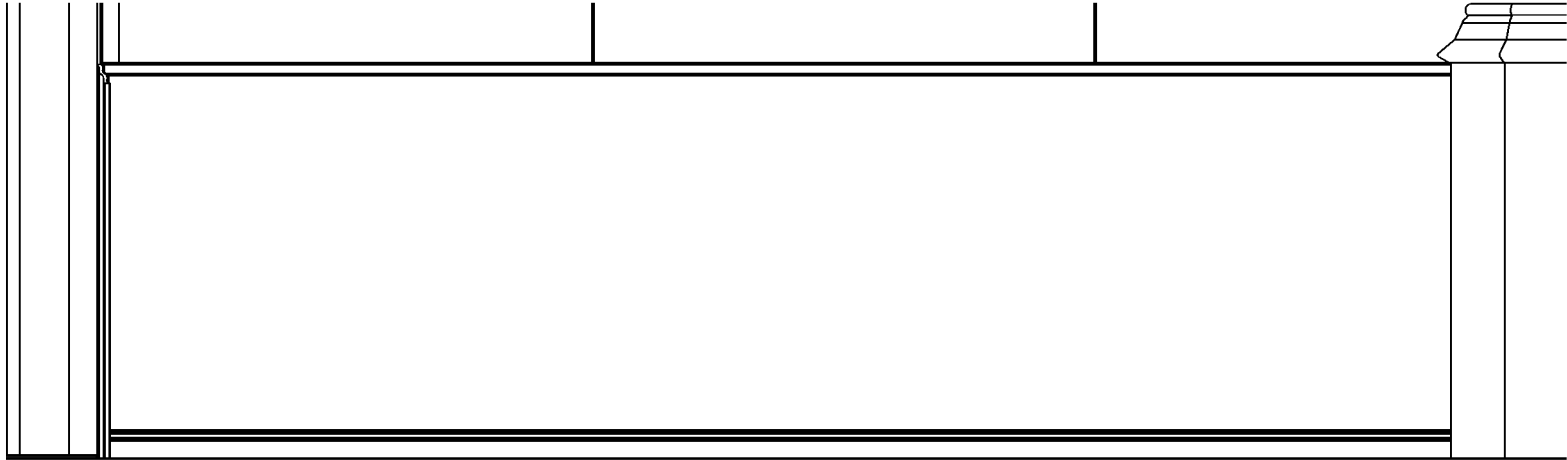


2 ELEVATION B - PROPOSED
1 : 20

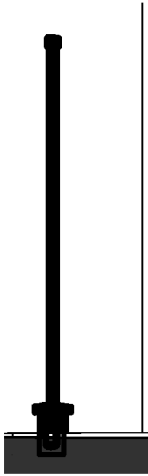

5 SECTION B1 - PROPOSED
1 : 20

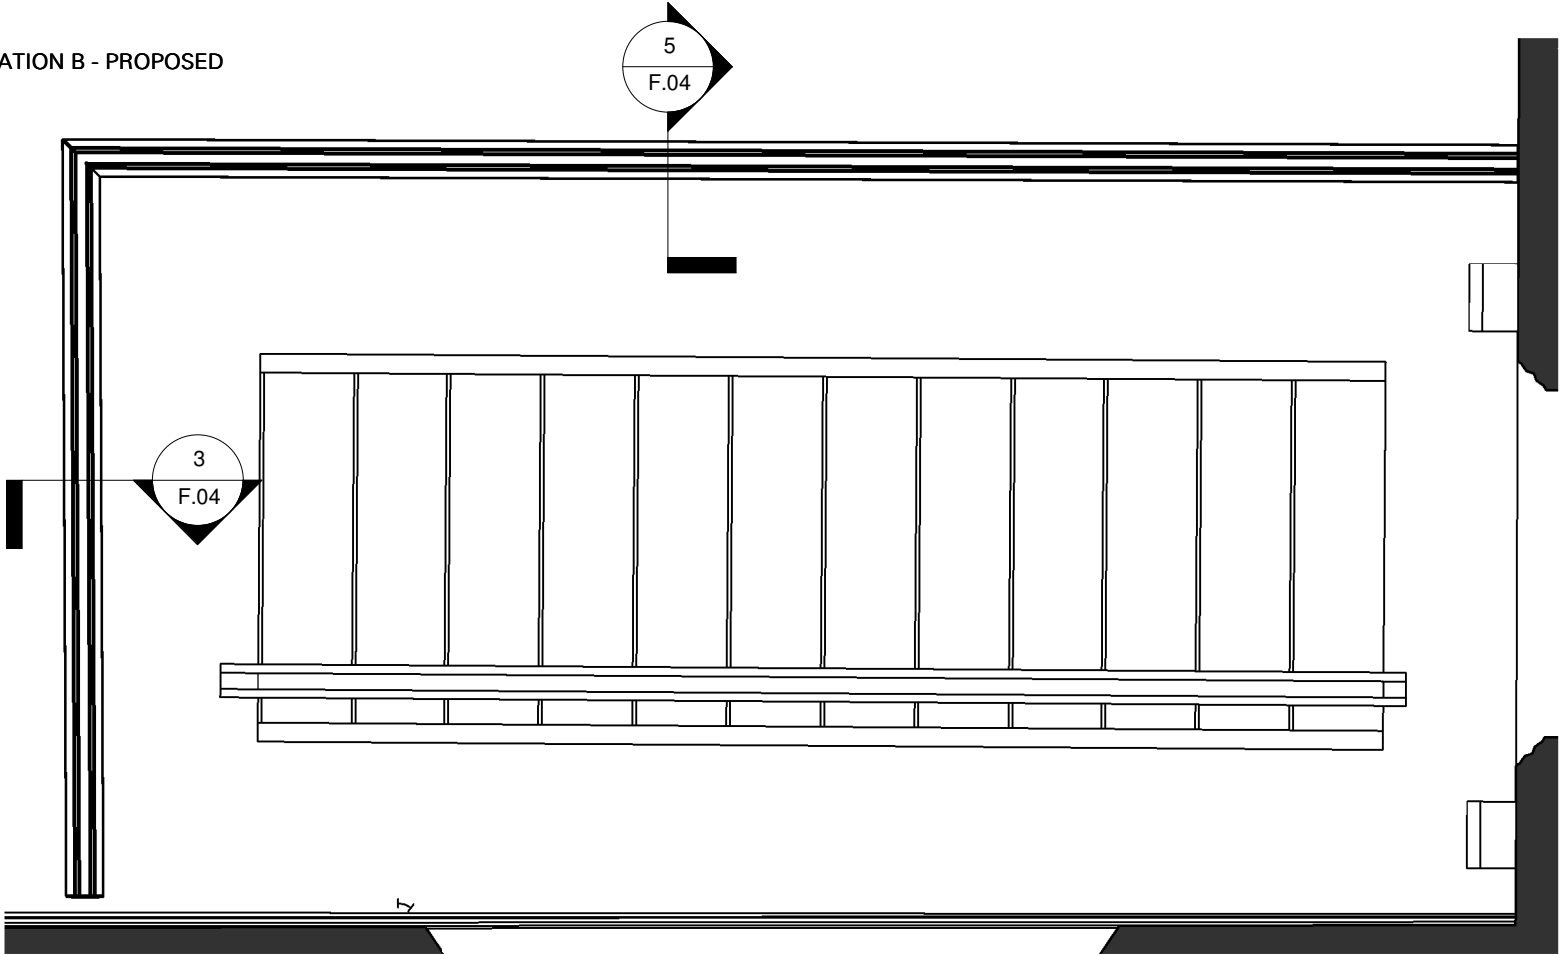

1 FLOOR PLAN - PROPOSED
1 : 20

 

IKECTURE
RIBA CHARTERED ARCHITECTS

Revision Date Description Author

STAGE 3
PLANNING

Client
MR A ADESANYA

Project address
SUR CHURCH, RADCLIFFE,
MANCHESTER, M26 1JE

Date 09 JUN 22 Scale 1 : 20

THE CONTRACTOR IS
RESPONSIBLE FOR CHECKING
DIMENSIONS, TOLERANCES AND
REFERENCES.

IKECTURE TO BE NOTIFIED IN
WRITING OF ANY DISCREPANCIES
BEFORE PROCEEDING WITH THE
WORKS ON SITE OR OFF-SITE
FABRICATION.

DO NOT SCALE FROM DRAWINGS.
FIGURED DIMENSIONS TO BE
WORKED TO IN ALL CASES.

THIS IS A COPYRIGHT DRAWING,
NOT TO BE COPIED OR
REPRODUCED WITHOUT THE
WRITTEN PERMISSION FROM
IKECTURE.

PROPOSED
INTERNAL
RAILING R1

Project no.	Drawing no.	Rev.
305	F.04	



IKETECTURE
RIBA CHARTERED ARCHITECTS

Revision Date Description Author

STAGE 3
PLANNING

Client
MR A ADESANYA

Project address
SUR CHURCH, RADCLIFFE,
MANCHESTER, M26 1JE

Date **09 JUN 22** Scale
THE CONTRACTOR IS RESPONSIBLE FOR CHECKING DIMENSIONS, TOLERANCES AND REFERENCES.


IKETECTURE TO BE NOTIFIED IN WRITING OF ANY DISCREPANCIES BEFORE PROCEEDING WITH THE WORKS ON SITE OR OFF-SITE FABRICATION.

DO NOT SCALE FROM DRAWINGS. FIGURED DIMENSIONS TO BE WORKED TO IN ALL CASES.


THIS IS A COPYRIGHT DRAWING, NOT TO BE COPIED OR REPRODUCED WITHOUT THE WRITTEN PERMISSION FROM IKETECTURE.

PICTURES -
EXTERNAL WALL


Project no.	Drawing no.	Rev.
305	G.01	

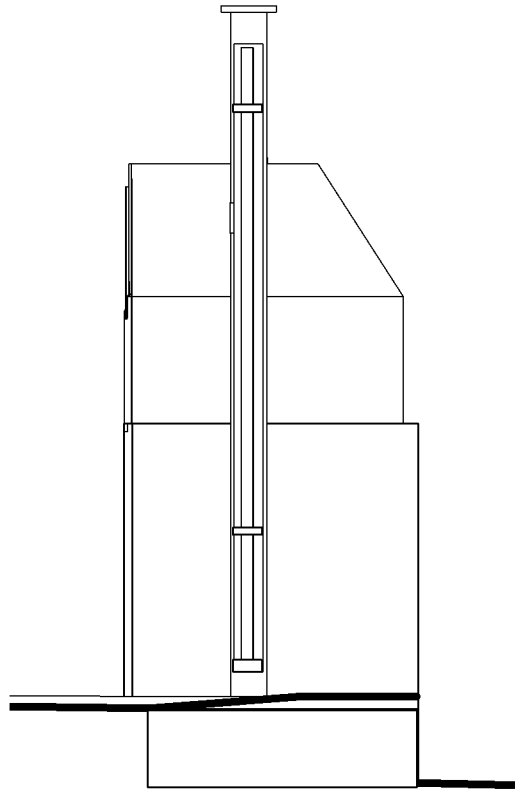

3 EXISTING SECTION - GATE G1
1 : 10

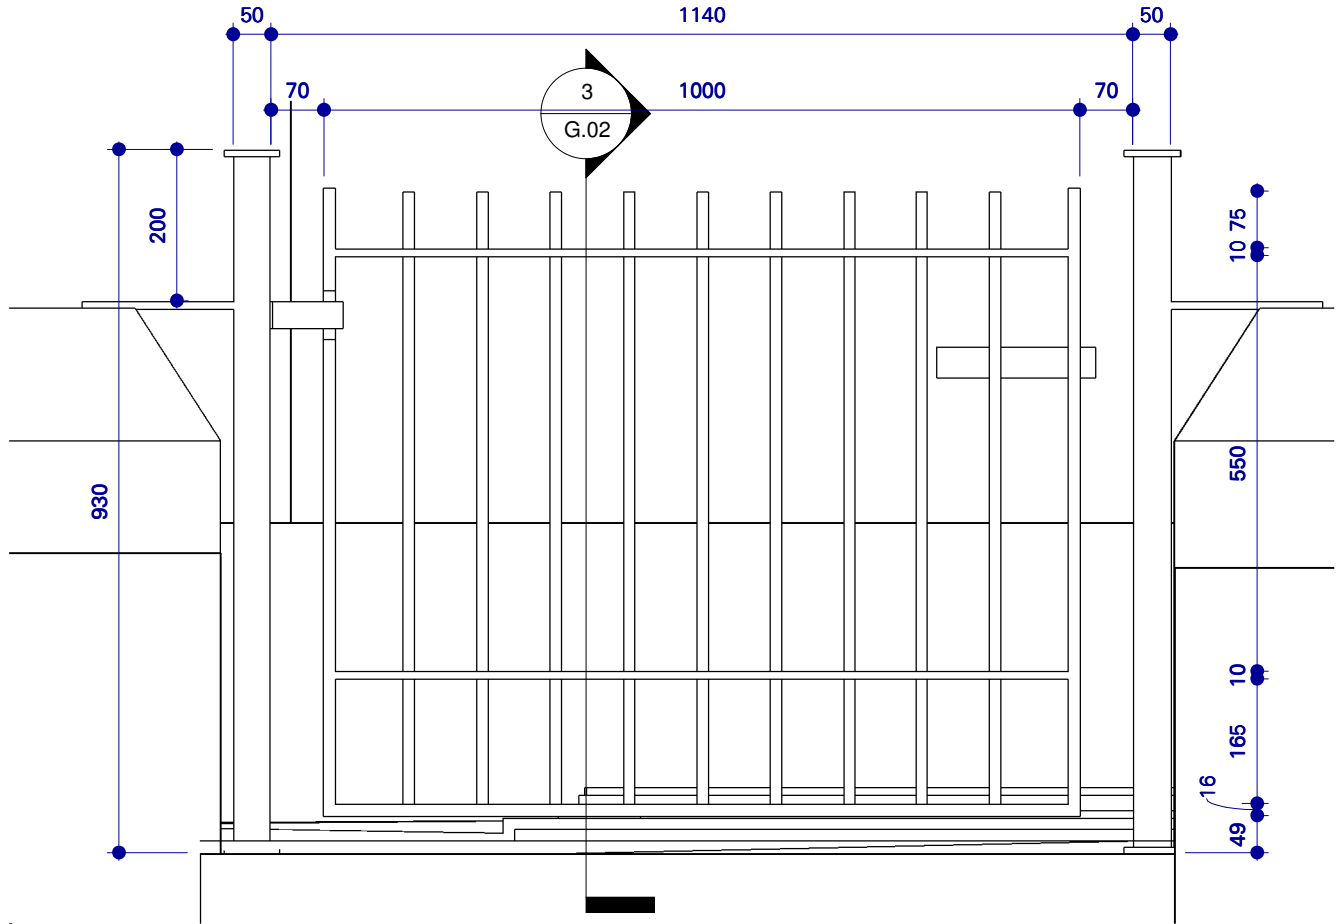

2 EXISTING ELEVATION - GATE G1
1 : 10

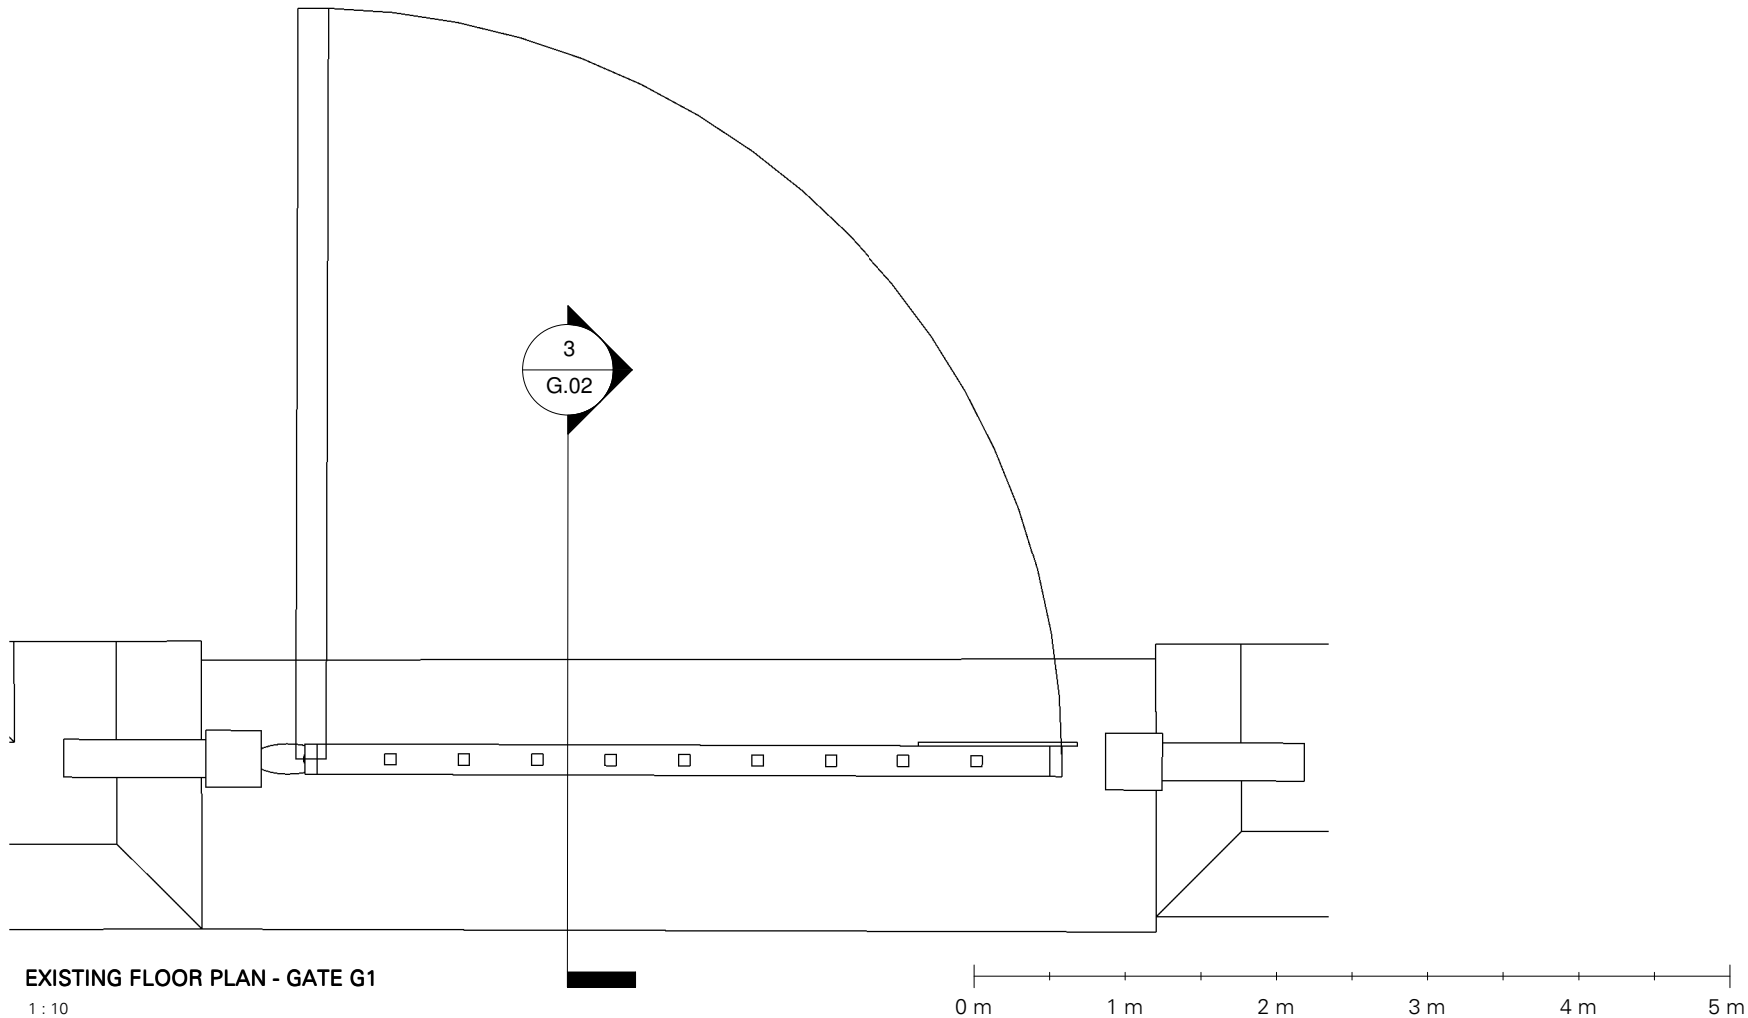

1 EXISTING FLOOR PLAN - GATE G1
1 : 10

IKETECTURE
RIBA CHARTERED ARCHITECTS

Revision Date Description Author

STAGE 3
PLANNING

Client
MR A ADESANYA

Project address
SUR CHURCH, RADCLIFFE,
MANCHESTER, M26 1JE

Date 09 JUN 22 Scale 1 : 10

THE CONTRACTOR IS
RESPONSIBLE FOR CHECKING
DIMENSIONS, TOLERANCES AND
REFERENCES.


IKETECTURE TO BE NOTIFIED IN
WRITING OF ANY DISCREPANCIES
BEFORE PROCEEDING WITH THE
WORKS ON SITE OR OFF-SITE
FABRICATION.

DO NOT SCALE FROM DRAWINGS.
FIGURED DIMENSIONS TO BE
WORKED TO IN ALL CASES.


THIS IS A COPYRIGHT DRAWING,
NOT TO BE COPIED OR
REPRODUCED WITHOUT THE
WRITTEN PERMISSION FROM
IKETECTURE.

EXISTING
EXTERNAL GATE
G1


Project no.	Drawing no.	Rev.
305	G.02	

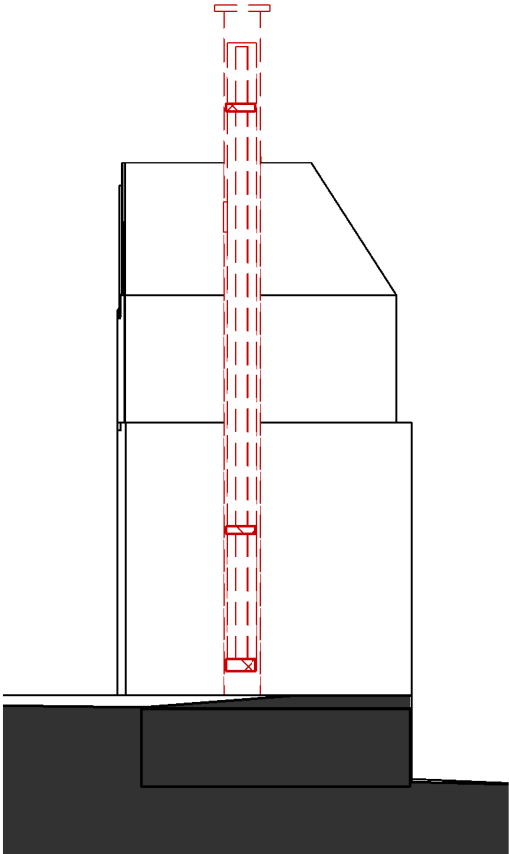

1 DEMOLITION SECTION - GATE G1
1 : 10

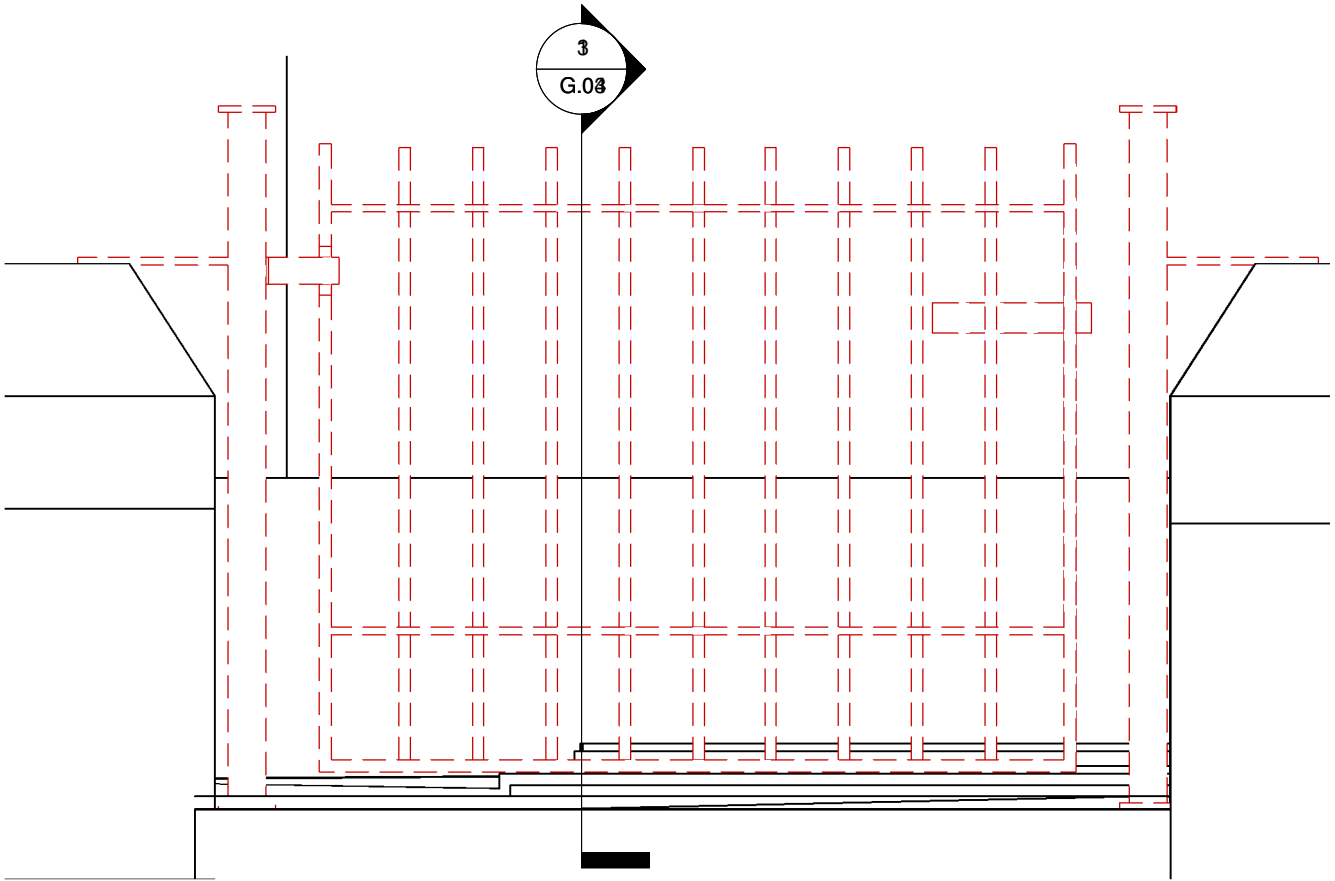

2 DEMOLITION ELEVATION - GATE G1
1 : 10

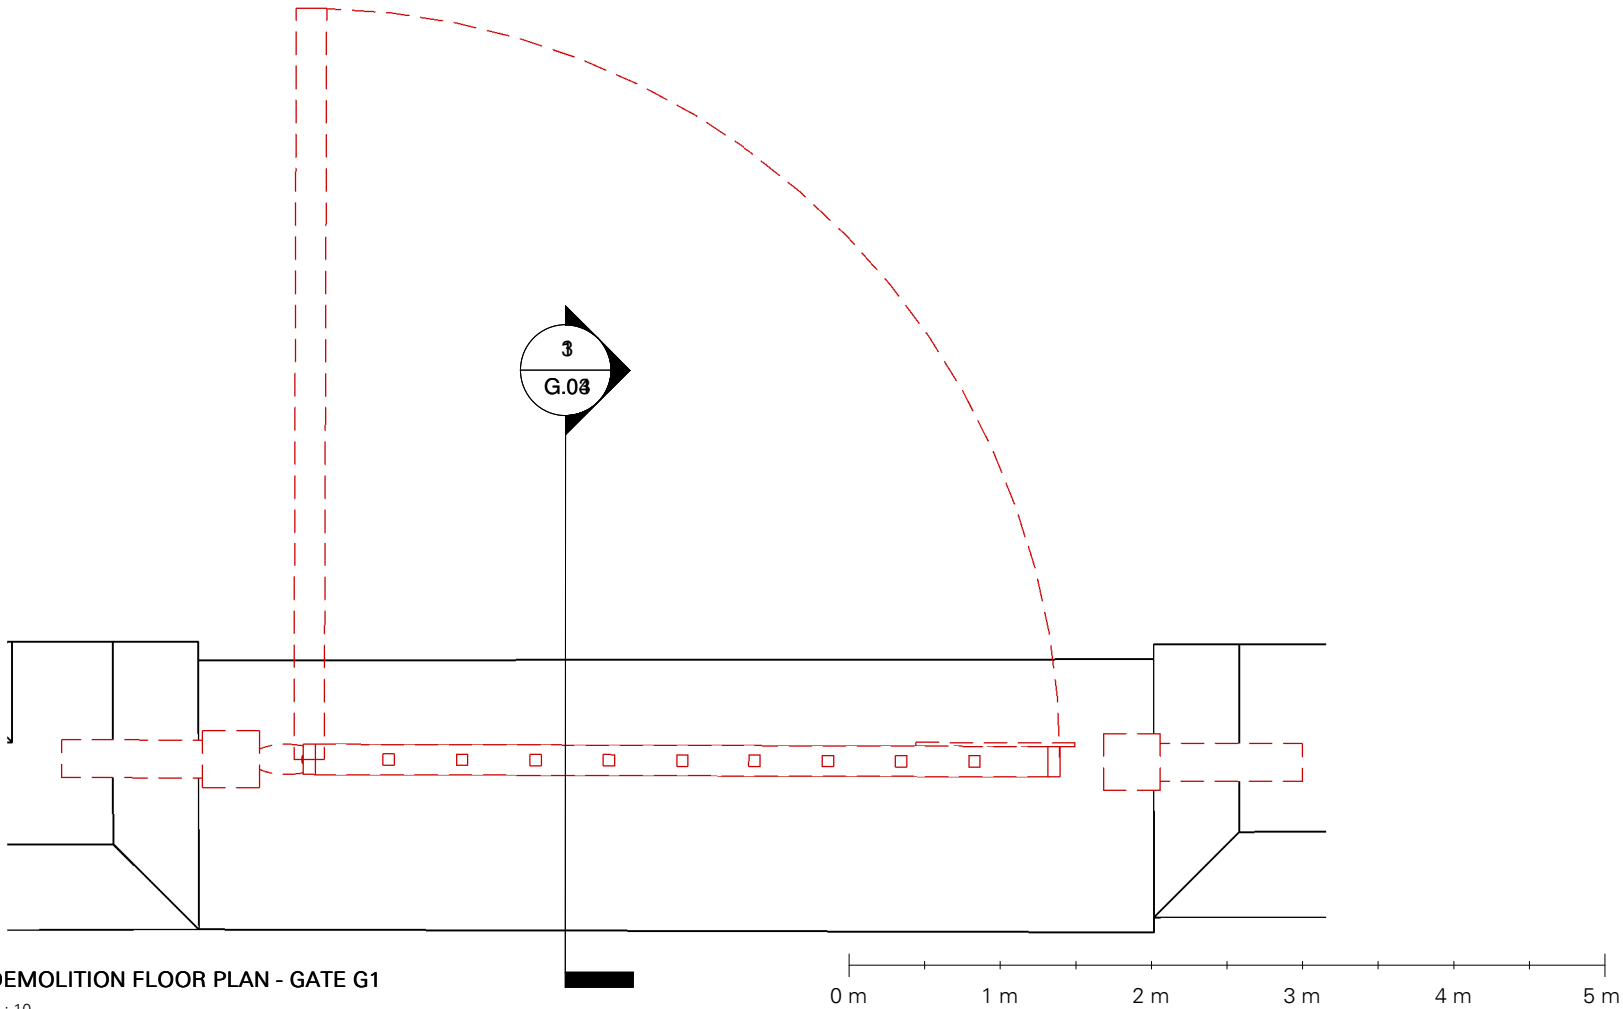

3 DEMOLITION FLOOR PLAN - GATE G1
1 : 10

IKETECTURE
RIBA CHARTERED ARCHITECTS

Revision Date Description Author

STAGE 3
PLANNING

Client
MR A ADESANYA

Project address
SUR CHURCH, RADCLIFFE,
MANCHESTER, M26 1JE

Date 09 JUN 22 Scale 1 : 10

THE CONTRACTOR IS
RESPONSIBLE FOR CHECKING
DIMENSIONS, TOLERANCES AND
REFERENCES.


IKETECTURE TO BE NOTIFIED IN
WRITING OF ANY DISCREPANCIES
BEFORE PROCEEDING WITH THE
WORKS ON SITE OR OFF-SITE
FABRICATION.

DO NOT SCALE FROM DRAWINGS.
FIGURED DIMENSIONS TO BE
WORKED TO IN ALL CASES.


THIS IS A COPYRIGHT DRAWING,
NOT TO BE COPIED OR
REPRODUCED WITHOUT THE
WRITTEN PERMISSION FROM
IKETECTURE.

DEMOLITION
EXTERNAL GATE
G1


Project no.	Drawing no.	Rev.
305	G.03	

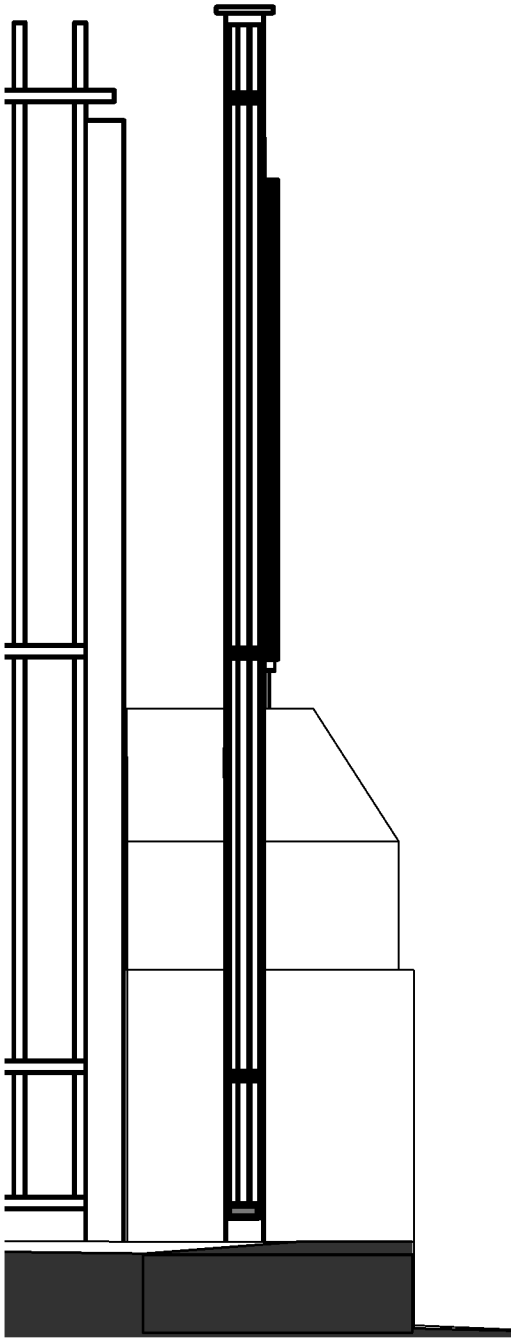


3 PROPOSED SECTION - GATE G1
1 : 10

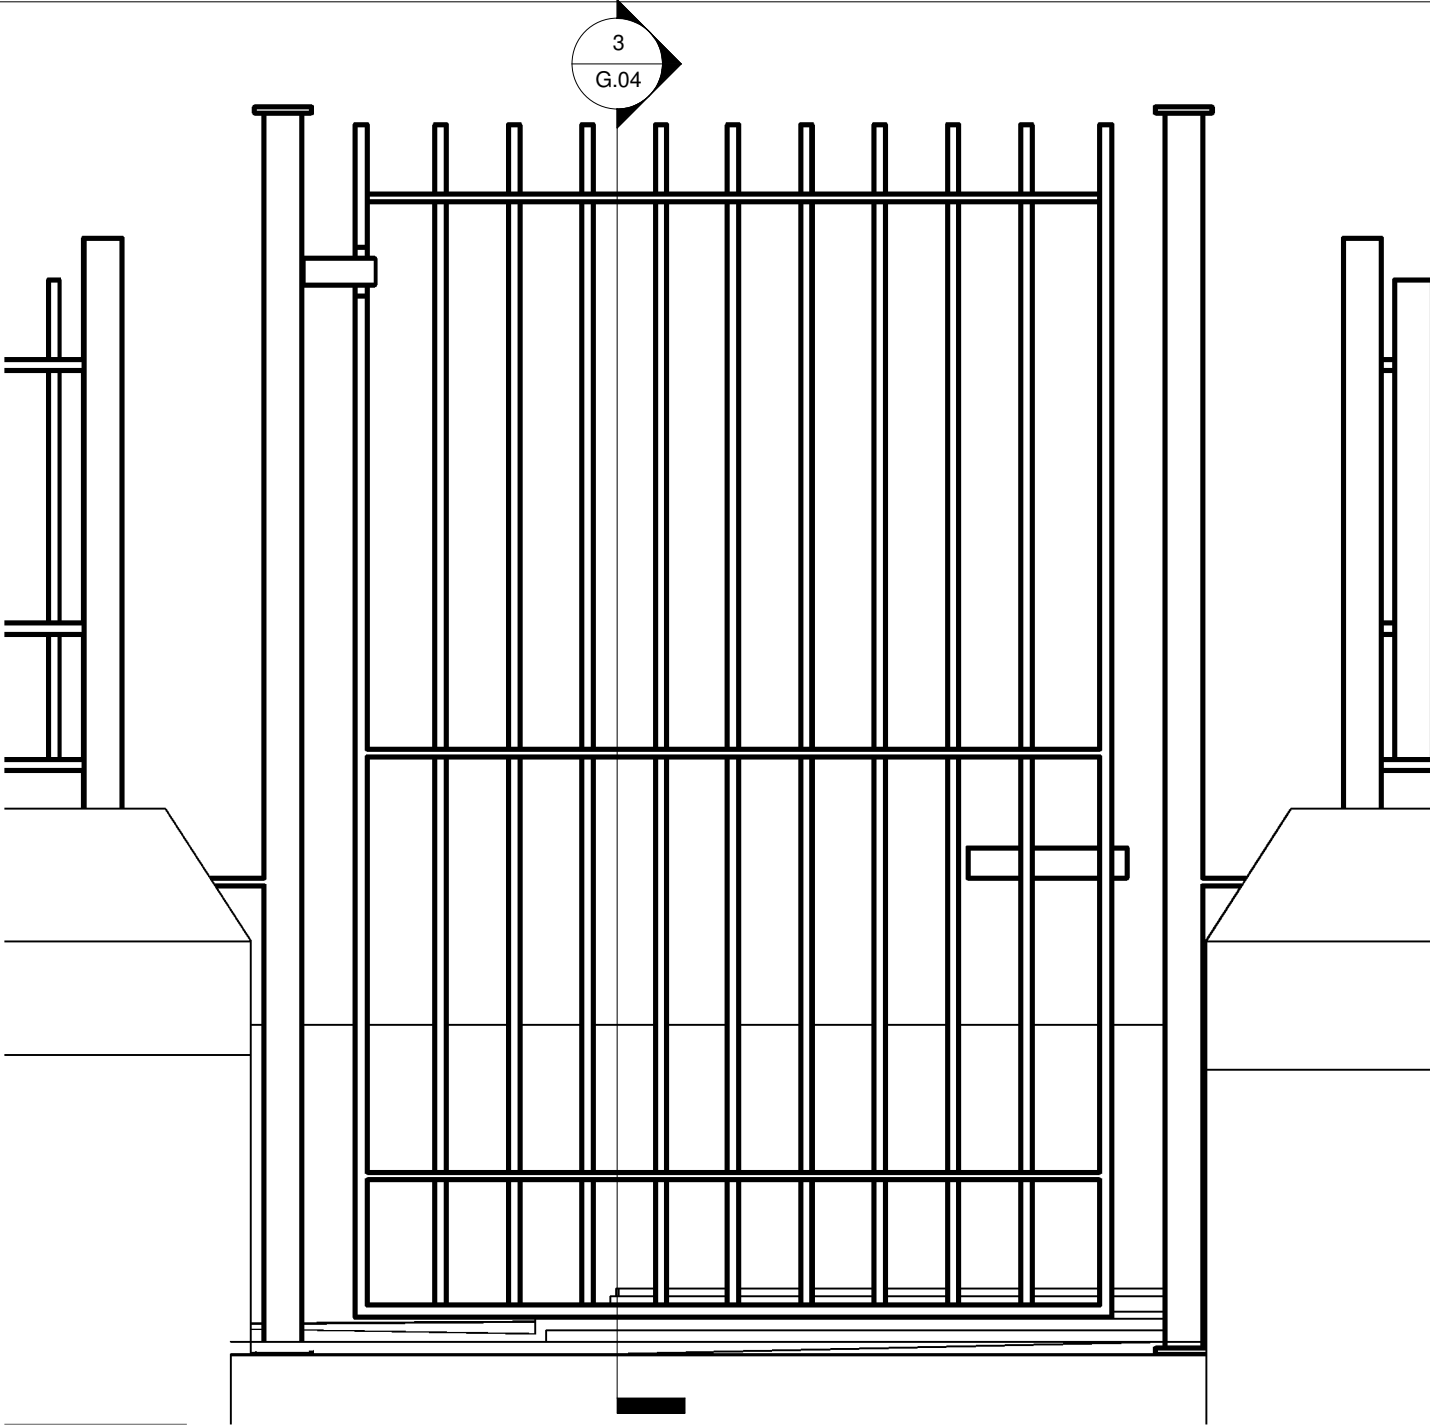

2 PROPOSED ELEVATION - GATE G1
1 : 10

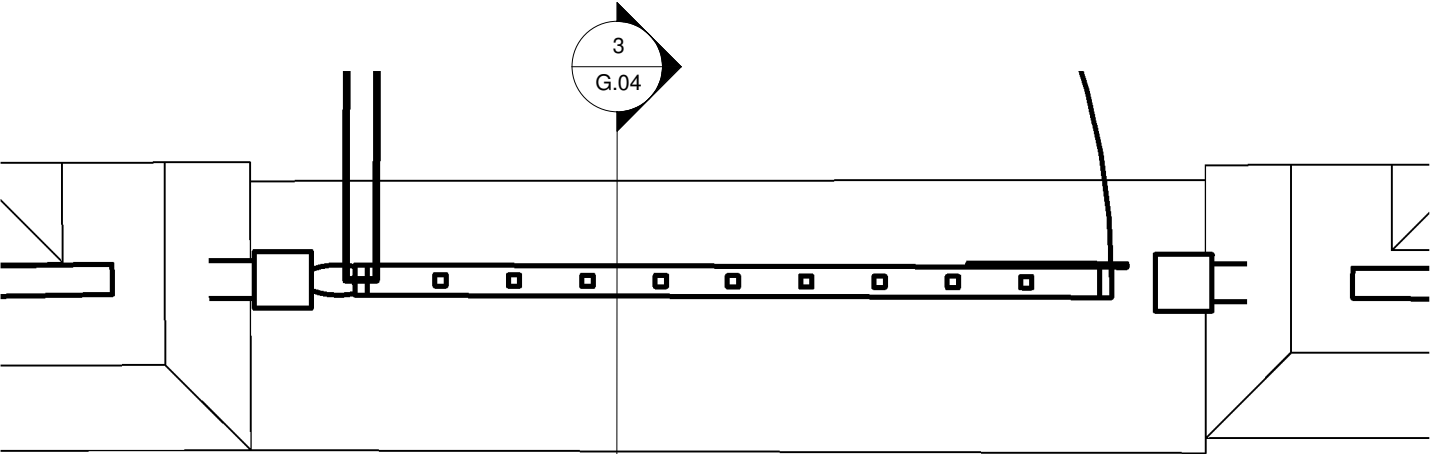

1 PROPOSED FLOOR PLAN - GATE G1
1 : 10

 

IKETECTURE
RIBA CHARTERED ARCHITECTS

Revision Date Description Author

STAGE 3
PLANNING

Client
MR A ADESANYA

Project address
SUR CHURCH, RADCLIFFE,
MANCHESTER, M26 1JE

Date 09 JUN 22 Scale 1 : 10

THE CONTRACTOR IS
RESPONSIBLE FOR CHECKING
DIMENSIONS, TOLERANCES AND
REFERENCES.


IKETECTURE TO BE NOTIFIED IN
WRITING OF ANY DISCREPANCIES
BEFORE PROCEEDING WITH THE
WORKS ON SITE OR OFF-SITE
FABRICATION.

DO NOT SCALE FROM DRAWINGS.
FIGURED DIMENSIONS TO BE
WORKED TO IN ALL CASES.


THIS IS A COPYRIGHT DRAWING,
NOT TO BE COPIED OR
REPRODUCED WITHOUT THE
WRITTEN PERMISSION FROM
IKETECTURE.

PROPOSED
EXTERNAL GATE
G1


Project no.	Drawing no.	Rev.
305	G.04	

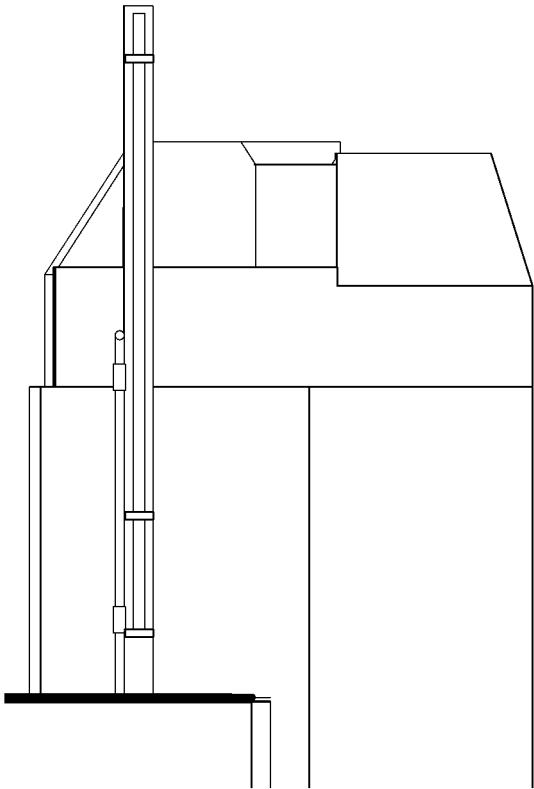

3 SECTION - GATE G2
1 : 10

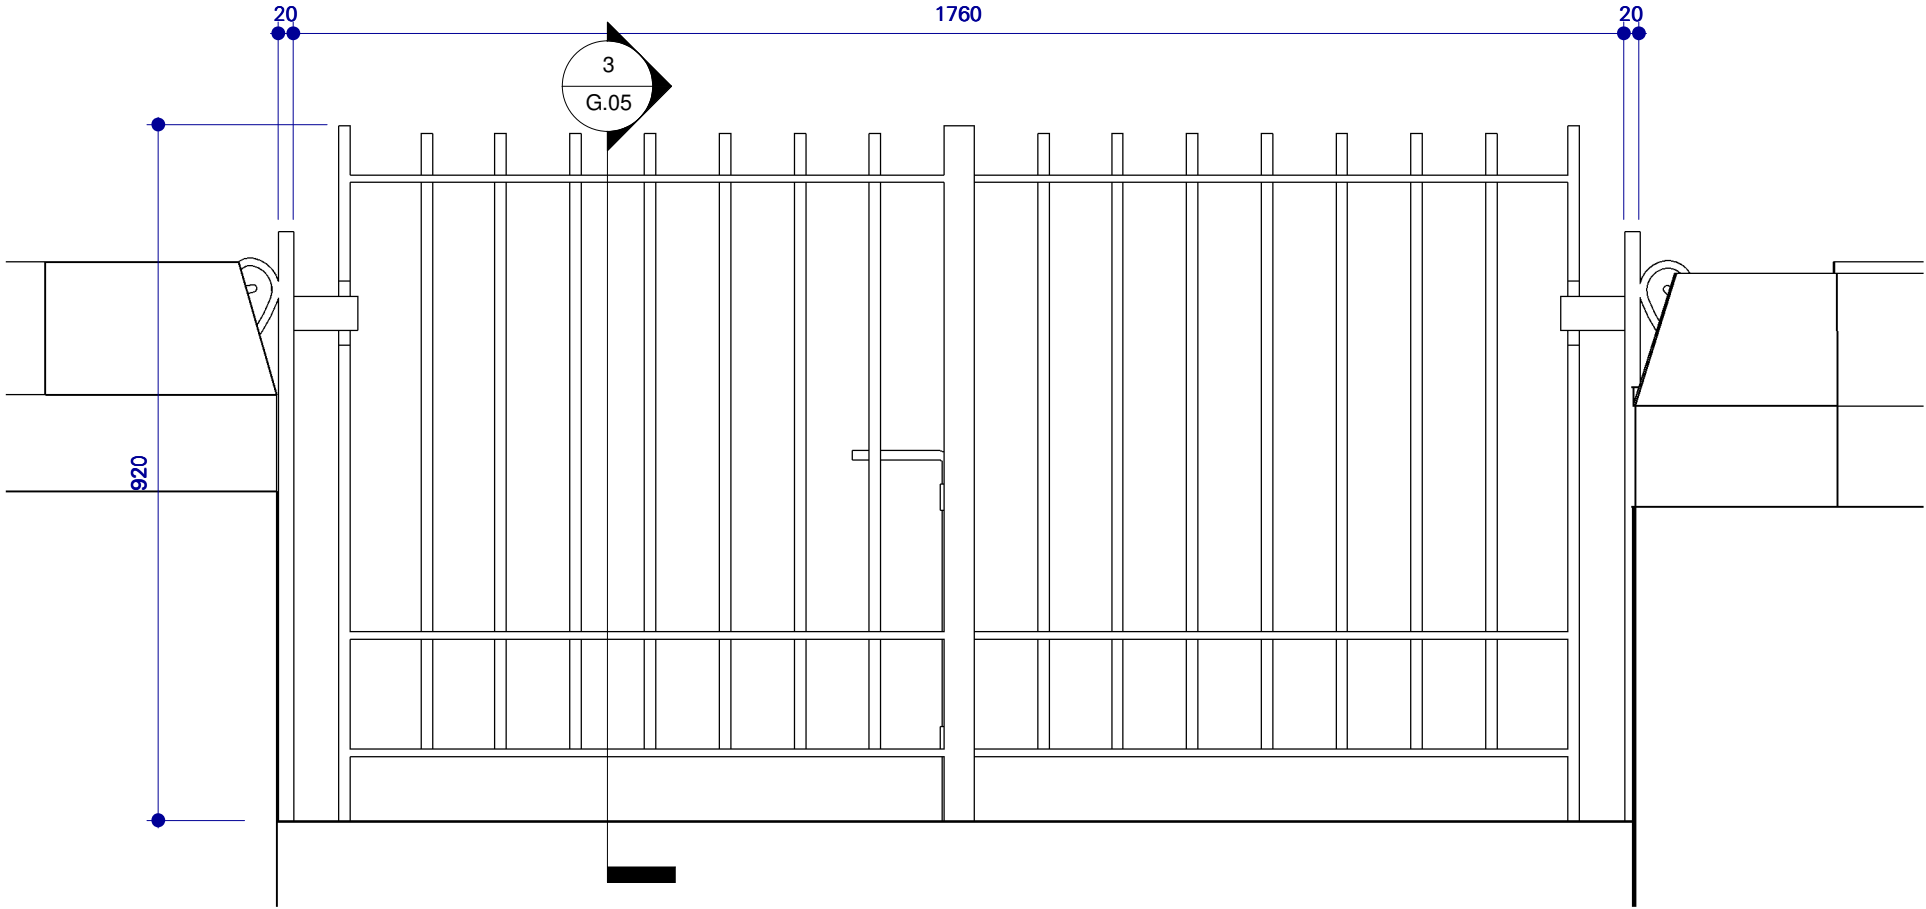

2 EXISTING ELEVATION - GATE G2
1 : 10

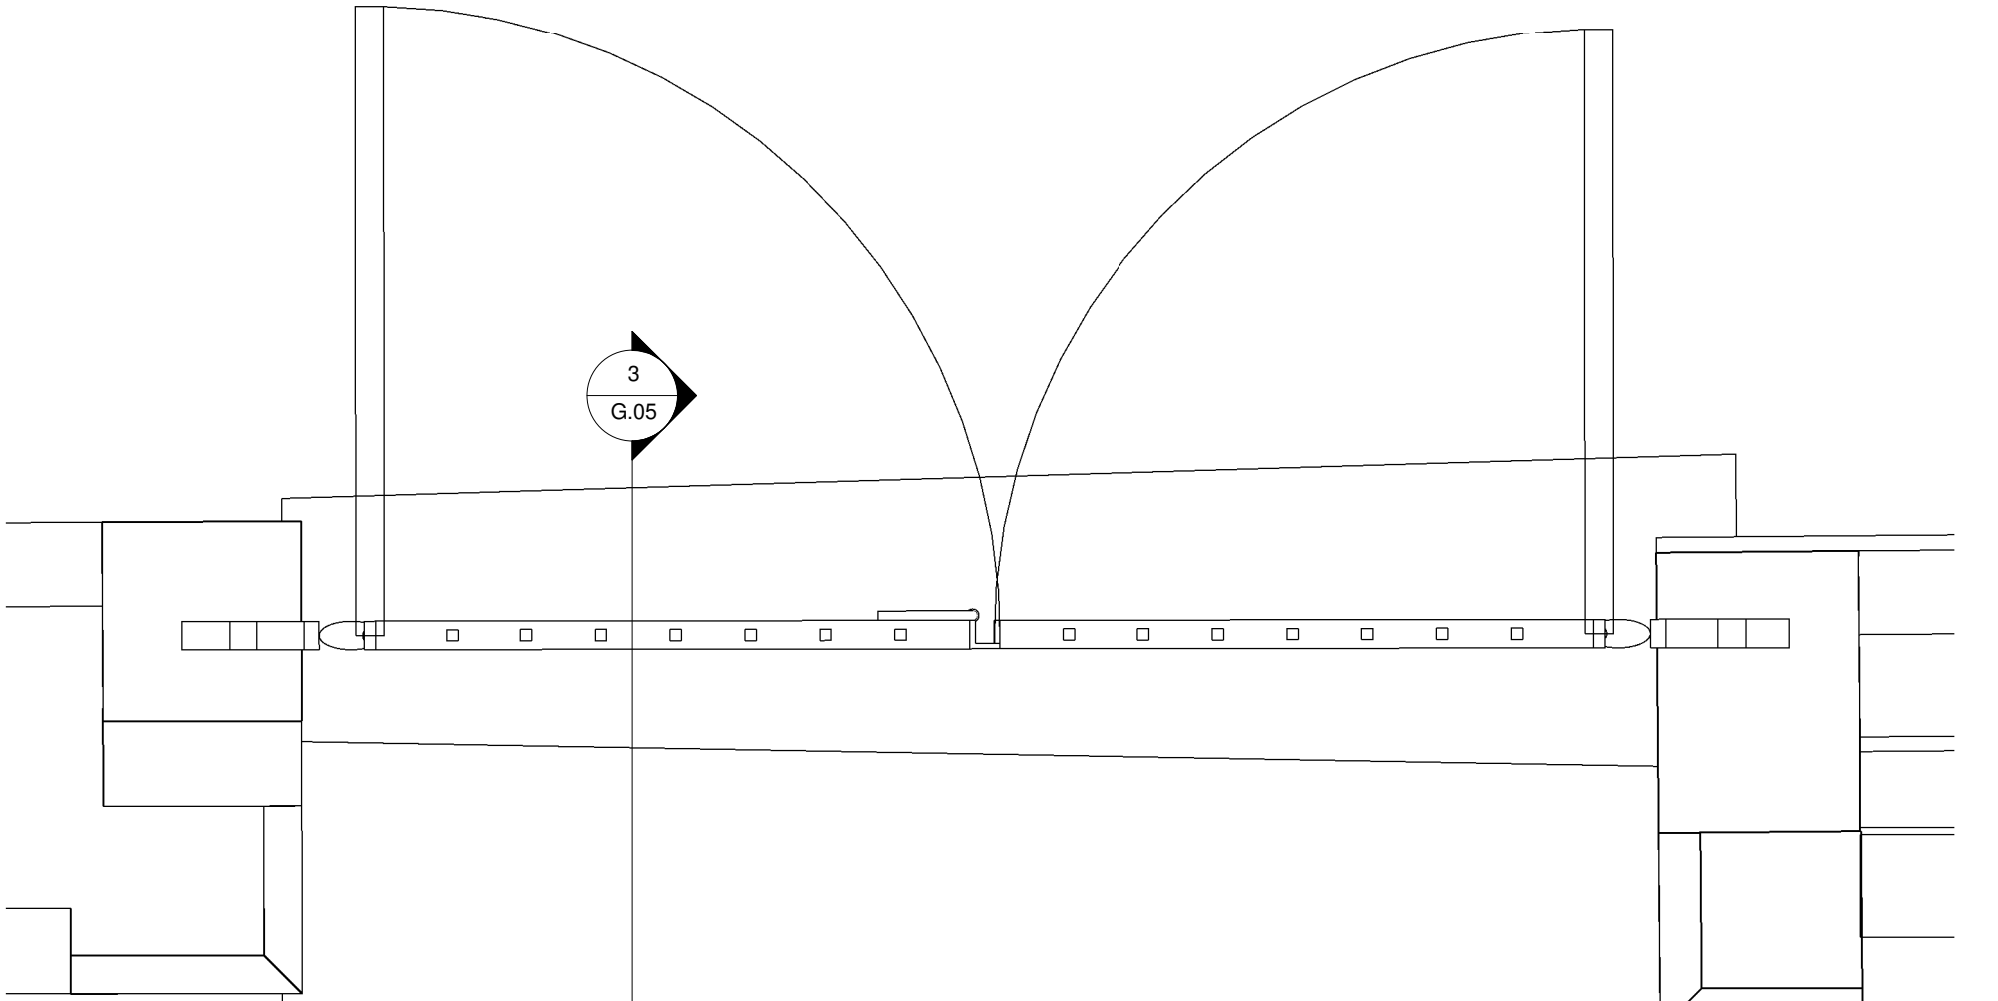

4 EXISTING FLOOR PLAN - GATE G21
1 : 10

IKETECTURE
RIBA CHARTERED ARCHITECTS

Revision Date Description Author

STAGE 3
PLANNING

Client
MR A ADESANYA

Project address
SUR CHURCH, RADCLIFFE,
MANCHESTER, M26 1JE

Date 09 JUN 22 Scale 1 : 10

THE CONTRACTOR IS
RESPONSIBLE FOR CHECKING
DIMENSIONS, TOLERANCES AND
REFERENCES.


IKETECTURE TO BE NOTIFIED IN
WRITING OF ANY DISCREPANCIES
BEFORE PROCEEDING WITH THE
WORKS ON SITE OR OFF-SITE
FABRICATION.

DO NOT SCALE FROM DRAWINGS.
FIGURED DIMENSIONS TO BE
WORKED TO IN ALL CASES.


THIS IS A COPYRIGHT DRAWING,
NOT TO BE COPIED OR
REPRODUCED WITHOUT THE
WRITTEN PERMISSION FROM
IKETECTURE.

EXISTING
EXTERNAL GATE
G2


Project no.	Drawing no.	Rev.
305	G.05	

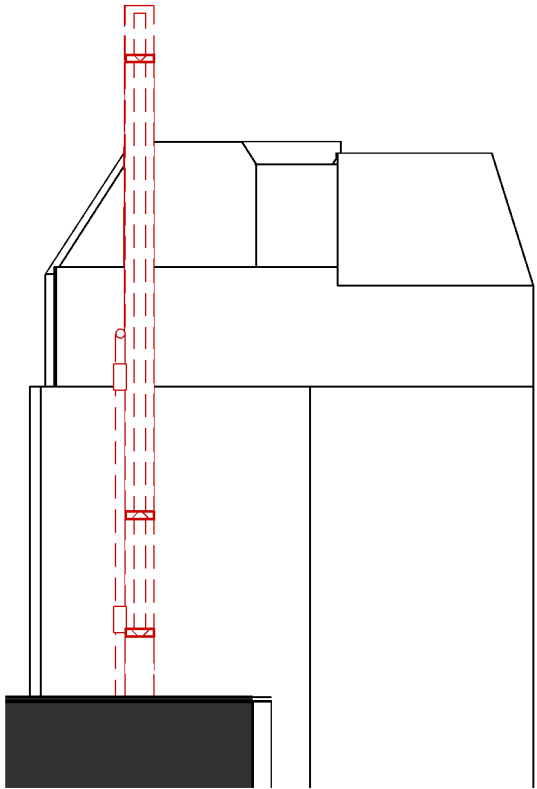

3 SECTION - GATE G2 Copy 1
1 : 10

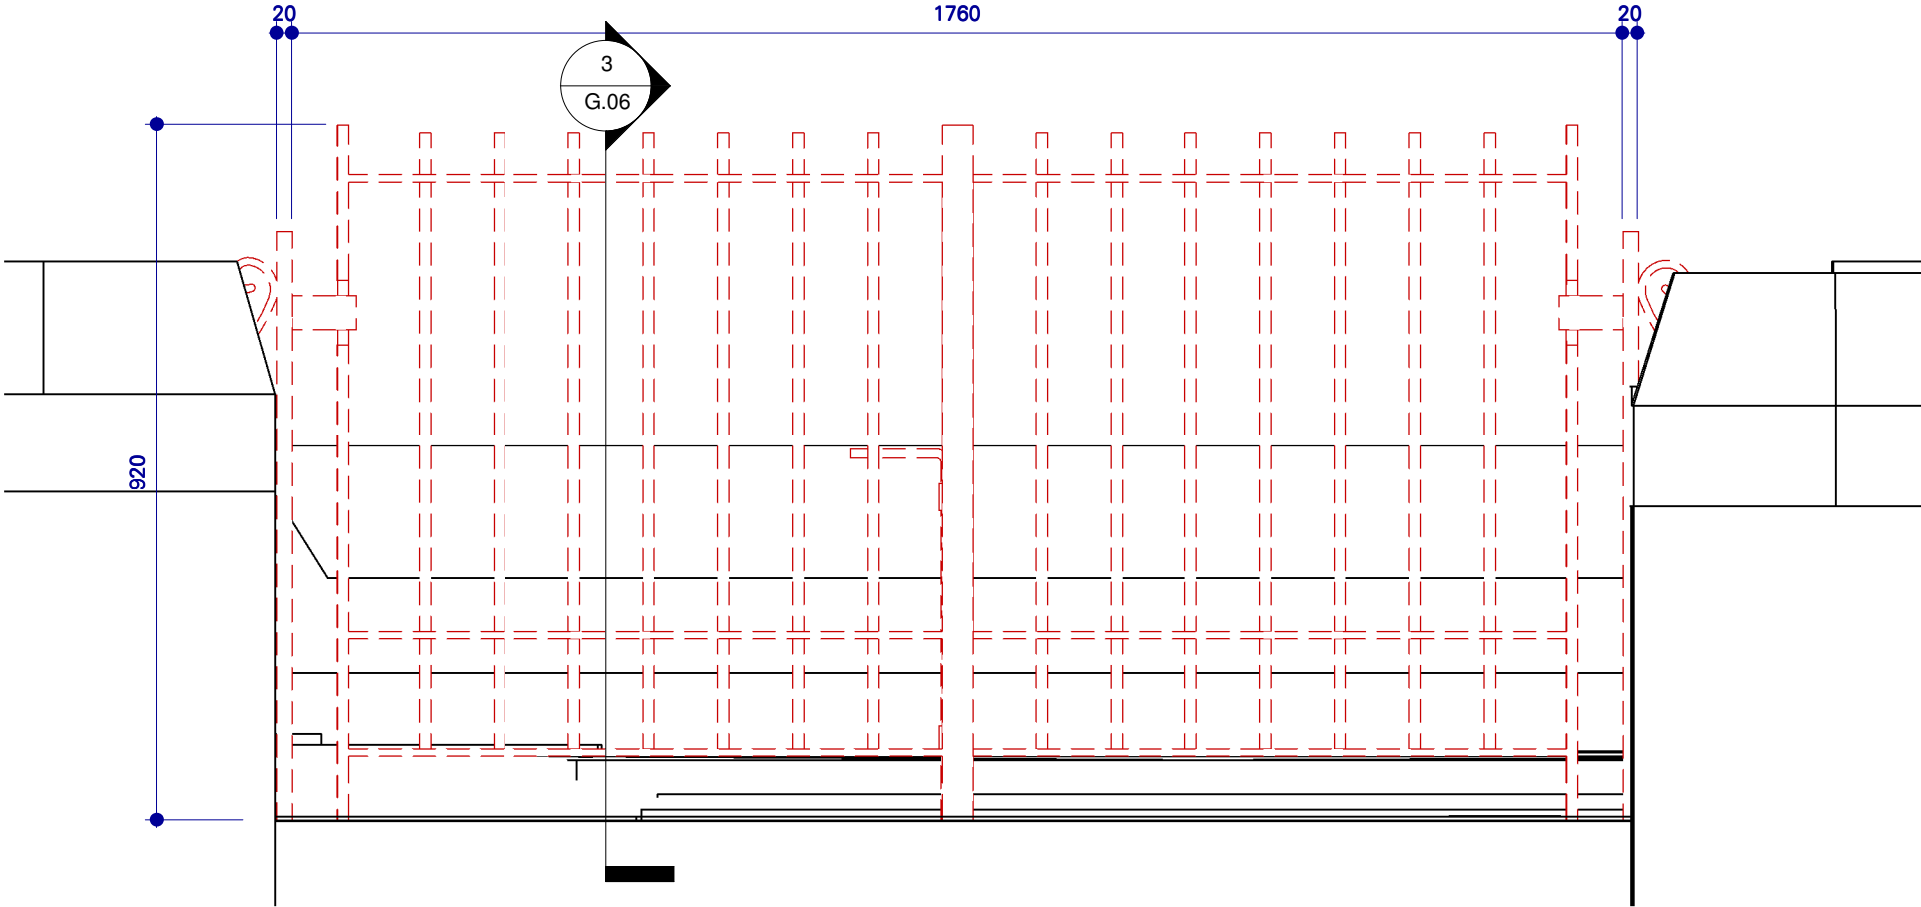

2 EXISTING ELEVATION - GATE G2 Copy 1
1 : 10

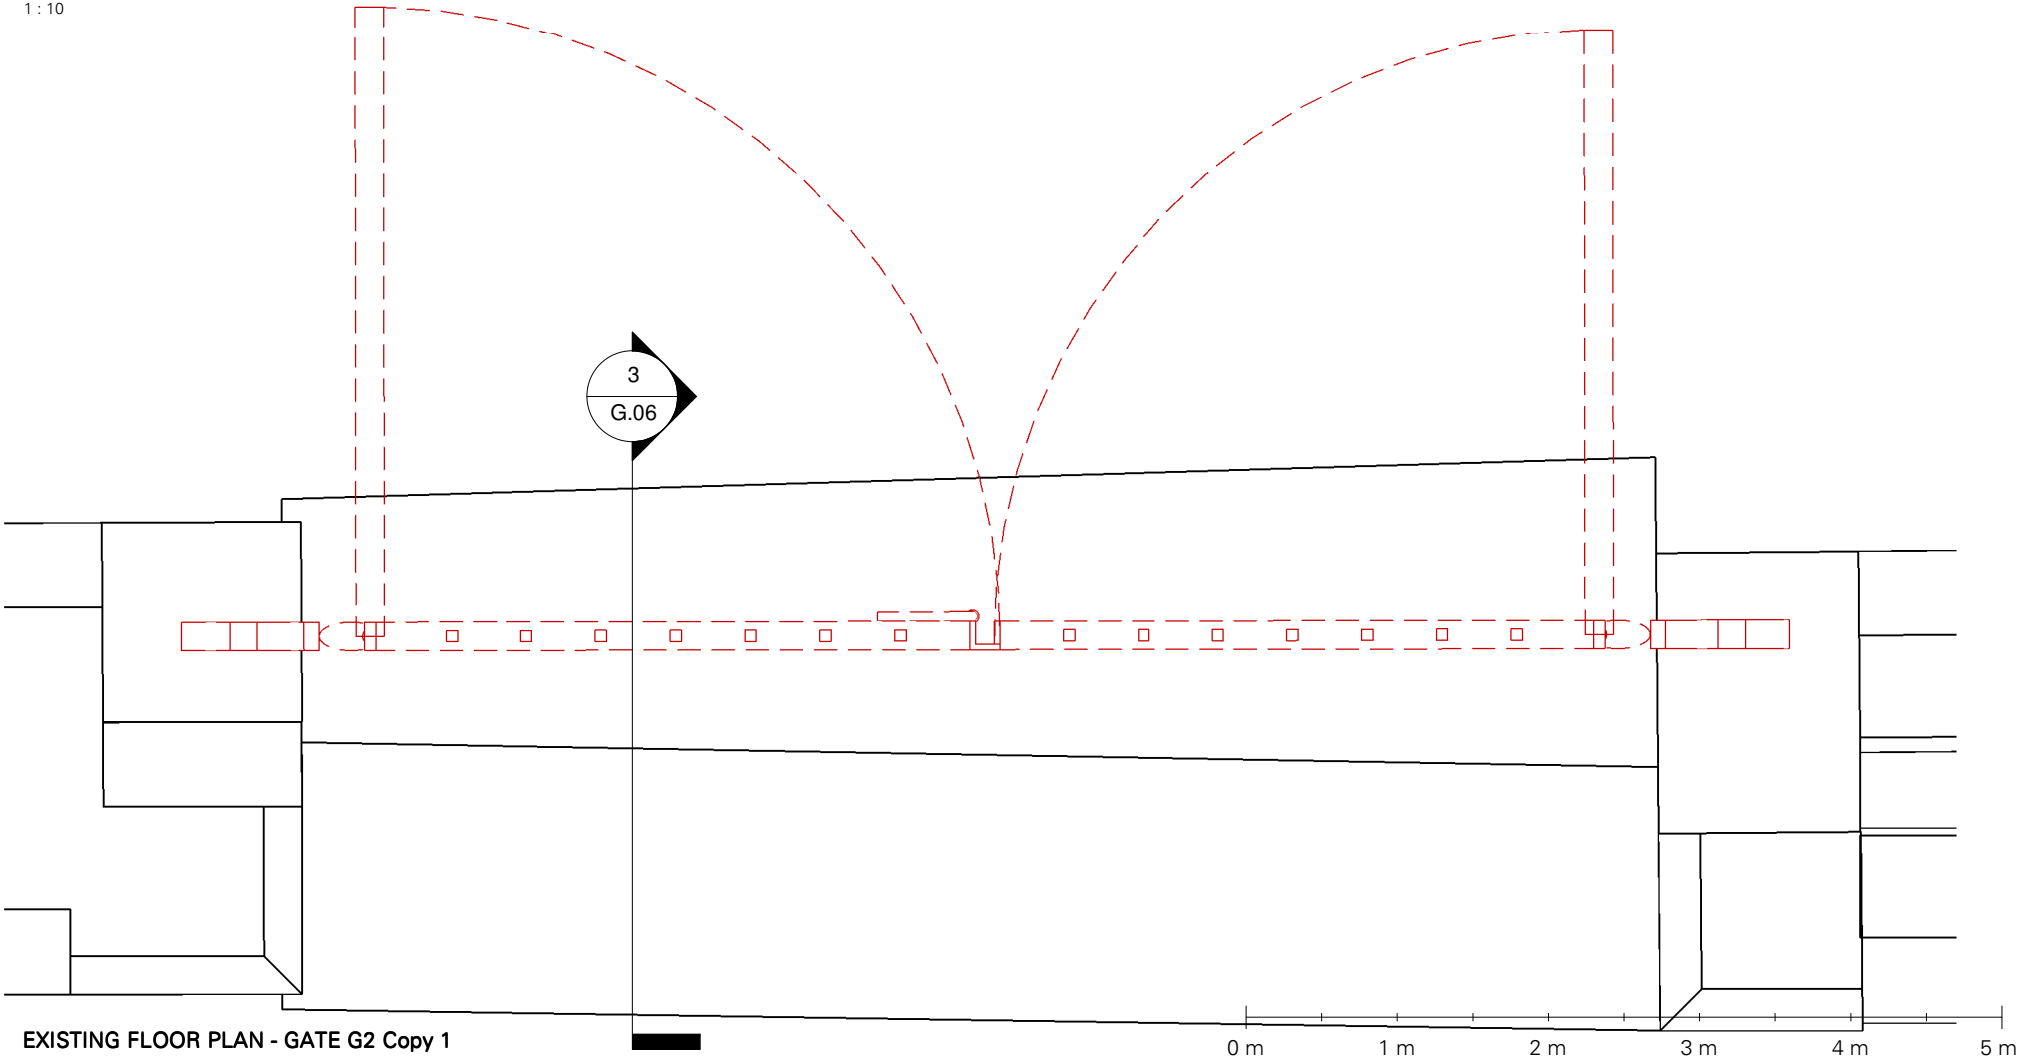

1 EXISTING FLOOR PLAN - GATE G2 Copy 1
1 : 10

IKETECTURE
RIBA CHARTERED ARCHITECTS

Revision Date Description Author

STAGE 3
PLANNING

Client
MR A ADESANYA

Project address
SUR CHURCH, RADCLIFFE,
MANCHESTER, M26 1JE

Date 09 JUN 22 Scale 1 : 10

THE CONTRACTOR IS
RESPONSIBLE FOR CHECKING
DIMENSIONS, TOLERANCES AND
REFERENCES.


IKETECTURE TO BE NOTIFIED IN
WRITING OF ANY DISCREPANCIES
BEFORE PROCEEDING WITH THE
WORKS ON SITE OR OFF-SITE
FABRICATION.

DO NOT SCALE FROM DRAWINGS.
FIGURED DIMENSIONS TO BE
WORKED TO IN ALL CASES.


THIS IS A COPYRIGHT DRAWING,
NOT TO BE COPIED OR
REPRODUCED WITHOUT THE
WRITTEN PERMISSION FROM
IKETECTURE.

DEMOLITION
EXTERNAL GATE
G2


Project no.	Drawing no.	Rev.
305	G.06	

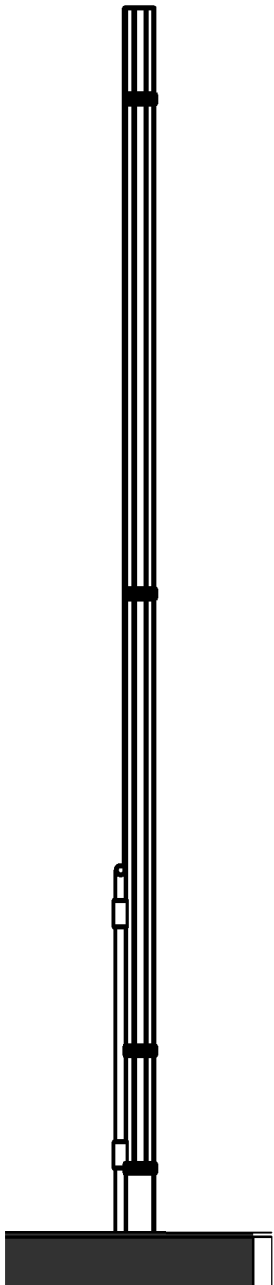

3 PROPOSED SECTION - GATE G2
1 : 10

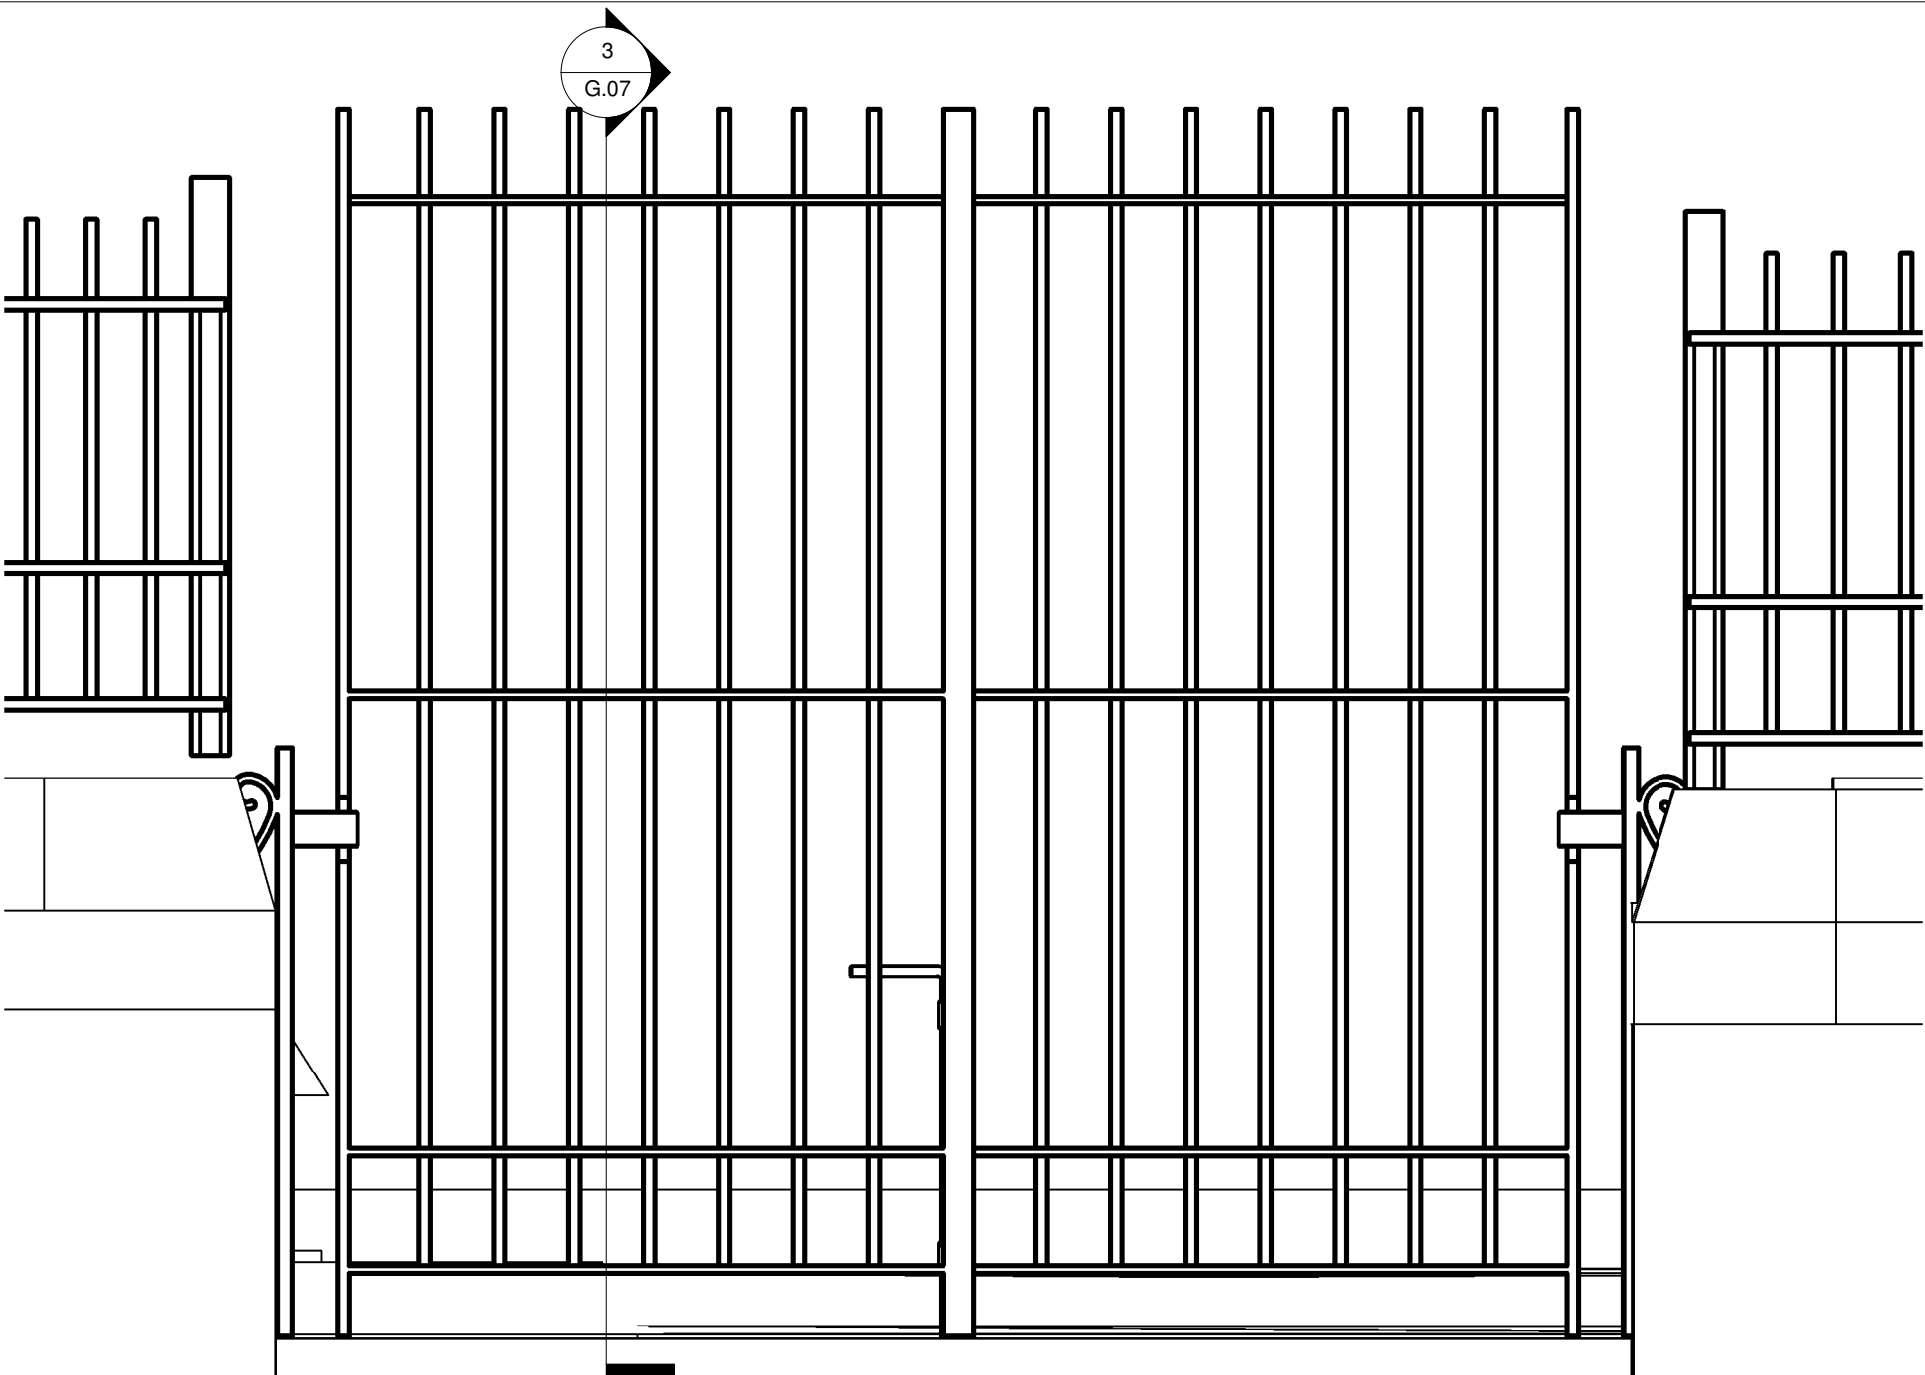

2 PROPOSED ELEVATION - GATE G2
1 : 10

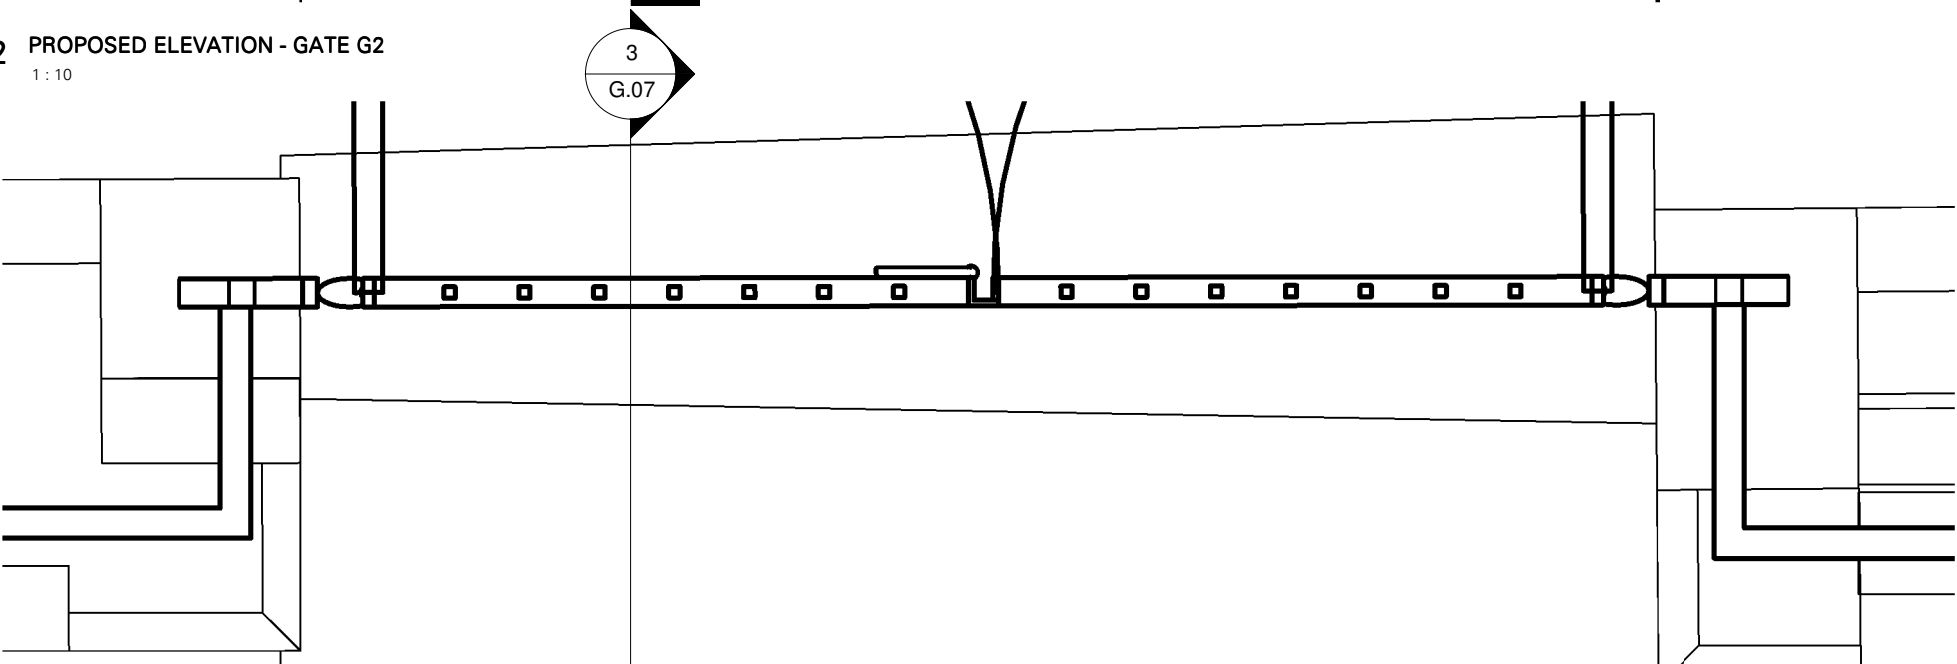

1 PROPOSED FLOOR PLAN - GATE G2
1 : 10

0 m 1 m 2 m 3 m 4 m 5 m

IKETECTURE
RIBA CHARTERED ARCHITECTS

Revision Date Description Author

STAGE 3
PLANNING

Client
MR A ADESANYA

Project address
SUR CHURCH, RADCLIFFE,
MANCHESTER, M26 1JE

Date 09 JUN 22 Scale 1 : 10

THE CONTRACTOR IS
RESPONSIBLE FOR CHECKING
DIMENSIONS, TOLERANCES AND
REFERENCES.

IKETECTURE TO BE NOTIFIED IN
WRITING OF ANY DISCREPANCIES
BEFORE PROCEEDING WITH THE
WORKS ON SITE OR OFF-SITE
FABRICATION.

DO NOT SCALE FROM DRAWINGS.
FIGURED DIMENSIONS TO BE
WORKED TO IN ALL CASES.

THIS IS A COPYRIGHT DRAWING,
NOT TO BE COPIED OR
REPRODUCED WITHOUT THE
WRITTEN PERMISSION FROM
IKETECTURE.

PROPOSED
EXTERNAL GATE
G2

Project no.	Drawing no.	Rev.
305	G.07	



3 SECTION
1 : 10

2 ELEVATION
1 : 10

1 FLOOR PLAN - GATE G3
1 : 10

IKETECTURE
RIBA CHARTERED ARCHITECTS

Revision Date Description Author

STAGE 3
PLANNING

Client
MR A ADESANYA

Project address
SUR CHURCH, RADCLIFFE,
MANCHESTER, M26 1JE

Date 09 JUN 22 Scale 1 : 10

THE CONTRACTOR IS
RESPONSIBLE FOR CHECKING
DIMENSIONS, TOLERANCES AND
REFERENCES.


IKETECTURE TO BE NOTIFIED IN
WRITING OF ANY DISCREPANCIES
BEFORE PROCEEDING WITH THE
WORKS ON SITE OR OFF-SITE
FABRICATION.

DO NOT SCALE FROM DRAWINGS.
FIGURED DIMENSIONS TO BE
WORKED TO IN ALL CASES.

THIS IS A COPYRIGHT DRAWING,
NOT TO BE COPIED OR
REPRODUCED WITHOUT THE
WRITTEN PERMISSION FROM
IKETECTURE.

PROPOSED
EXTERNAL GATE
G3

Project no.	Drawing no.	Rev.
305	G.08	

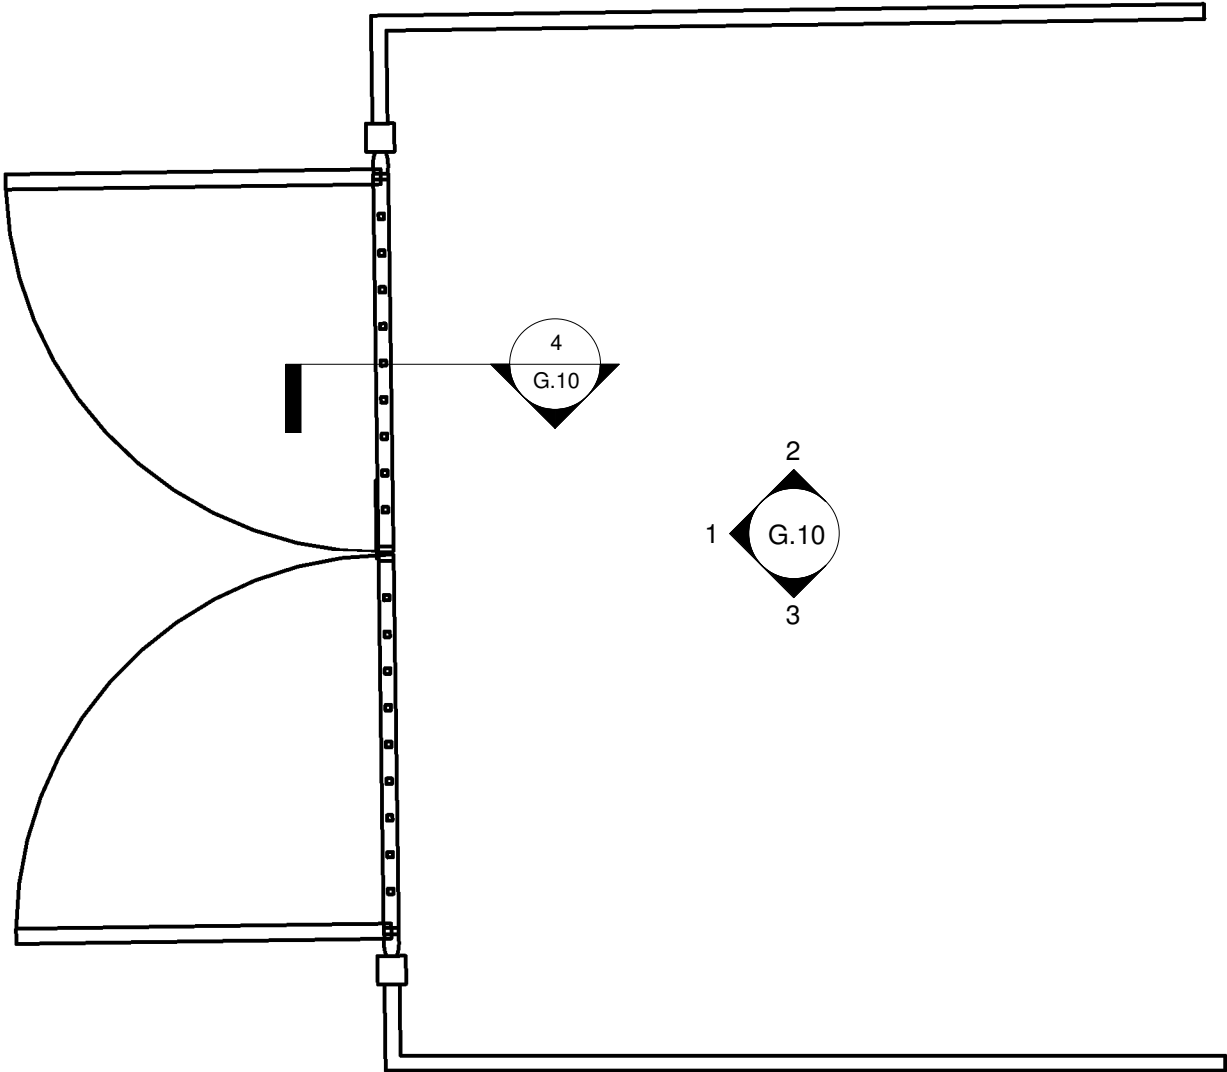

1 GF Ground Copy 2 - Callout 4
1 : 20



IKETECTURE
RIBA CHARTERED ARCHITECTS

Revision	Date	Description	Author
----------	------	-------------	--------

STAGE 3
PLANNING

Client
MR A ADESANYA

Project address
SUR CHURCH, RADCLIFFE,
MANCHESTER, M26 1JE

Date 09 JUN 22 Scale 1 : 20

THE CONTRACTOR IS
RESPONSIBLE FOR CHECKING
DIMENSIONS, TOLERANCES AND
REFERENCES.


IKETECTURE TO BE NOTIFIED IN
WRITING OF ANY DISCREPANCIES
BEFORE PROCEEDING WITH THE
WORKS ON SITE OR OFF-SITE
FABRICATION.

DO NOT SCALE FROM DRAWINGS.
FIGURED DIMENSIONS TO BE
WORKED TO IN ALL CASES.


THIS IS A COPYRIGHT DRAWING,
NOT TO BE COPIED OR
REPRODUCED WITHOUT THE
WRITTEN PERMISSION FROM
IKETECTURE.

PROPOSED
EXTERNAL GATE
G4 (PLAN)


Project no.	Drawing no.	Rev.
305	G.09	

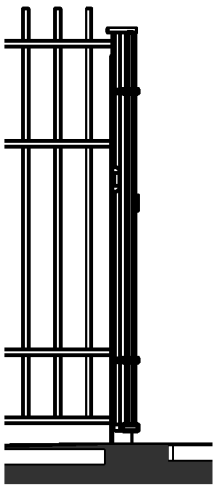


4 Section 3
1 : 20

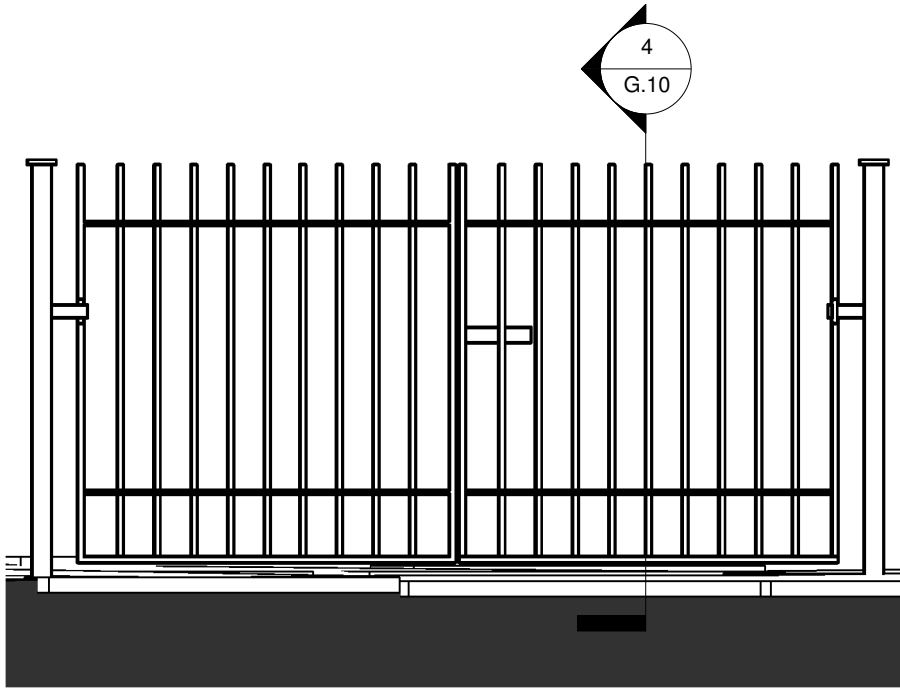


1 Elevation 24 - a
1 : 20

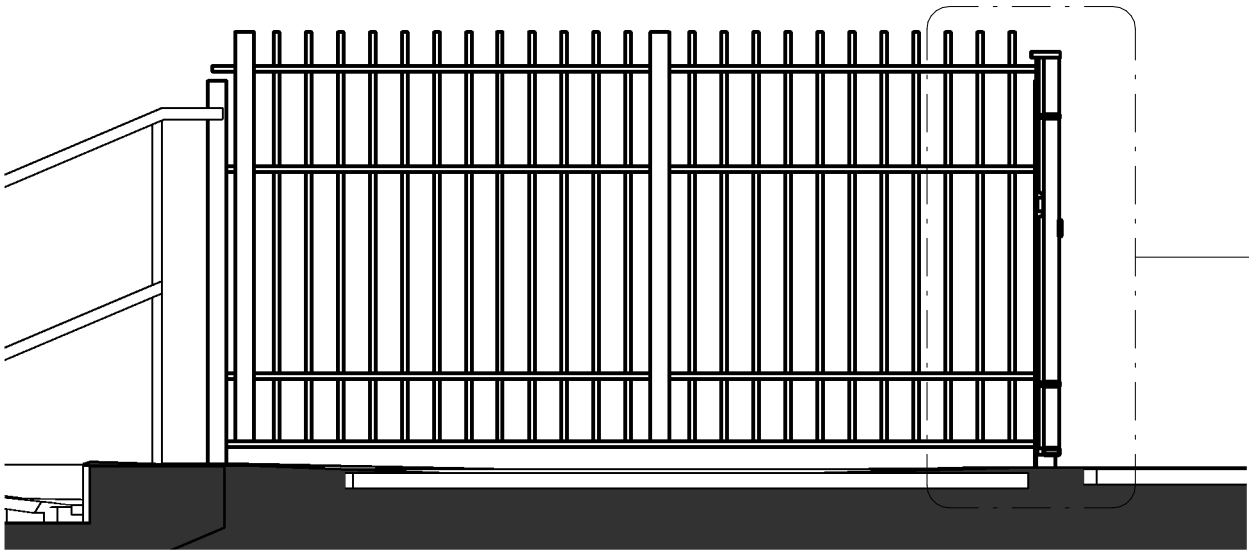

3 Elevation 24 - d
1 : 20

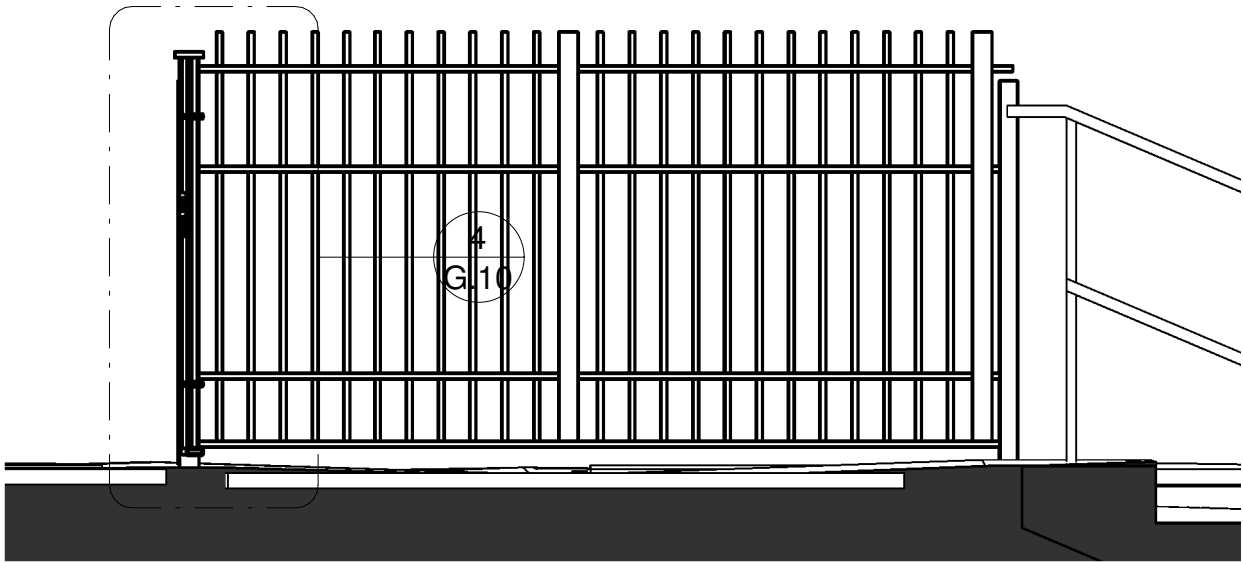

2 Elevation 24 - b
1 : 20

 

IKETECTURE
RIBA CHARTERED ARCHITECTS

Revision Date Description Author

STAGE 3
PLANNING

Client
MR A ADESANYA

Project address
SUR CHURCH, RADCLIFFE,
MANCHESTER, M26 1JE

Date 09 JUN 22 Scale 1 : 20

THE CONTRACTOR IS
RESPONSIBLE FOR CHECKING
DIMENSIONS, TOLERANCES AND
REFERENCES.

IKETECTURE TO BE NOTIFIED IN
WRITING OF ANY DISCREPANCIES
BEFORE PROCEEDING WITH THE
WORKS ON SITE OR OFF-SITE
FABRICATION.

DO NOT SCALE FROM DRAWINGS.
FIGURED DIMENSIONS TO BE
WORKED TO IN ALL CASES.

THIS IS A COPYRIGHT DRAWING,
NOT TO BE COPIED OR
REPRODUCED WITHOUT THE
WRITTEN PERMISSION FROM
IKETECTURE.

PROPOSED
EXTERNAL GATE
G4 (ELEVATIONS)

Project no.	Drawing no.	Rev.
305	G.10	