


A3 Size

FOR PLANNING PURPOSED ONLY. USE FIGURED DIMENSIONS ONLY. SUBJECT TO SITE SURVEY AND ALL NECESSARY CONSENTS. ALL DIMENSIONS TO BE CHECKED BY USER AND ANY DISCREPANCIES, ERRORS OR OMISSIONS TO BE REPORTED TO THE ARCHITECT BEFORE THE WORK COMMENCES. THIS DRAWING IS TO BE READ WITH ALL OTHER RELEVANT MATERIALS

Scale 1:100


| Revision | Notes | Date | Drawn |
|----------|-------|------|-------|
| A        |       |      |       |

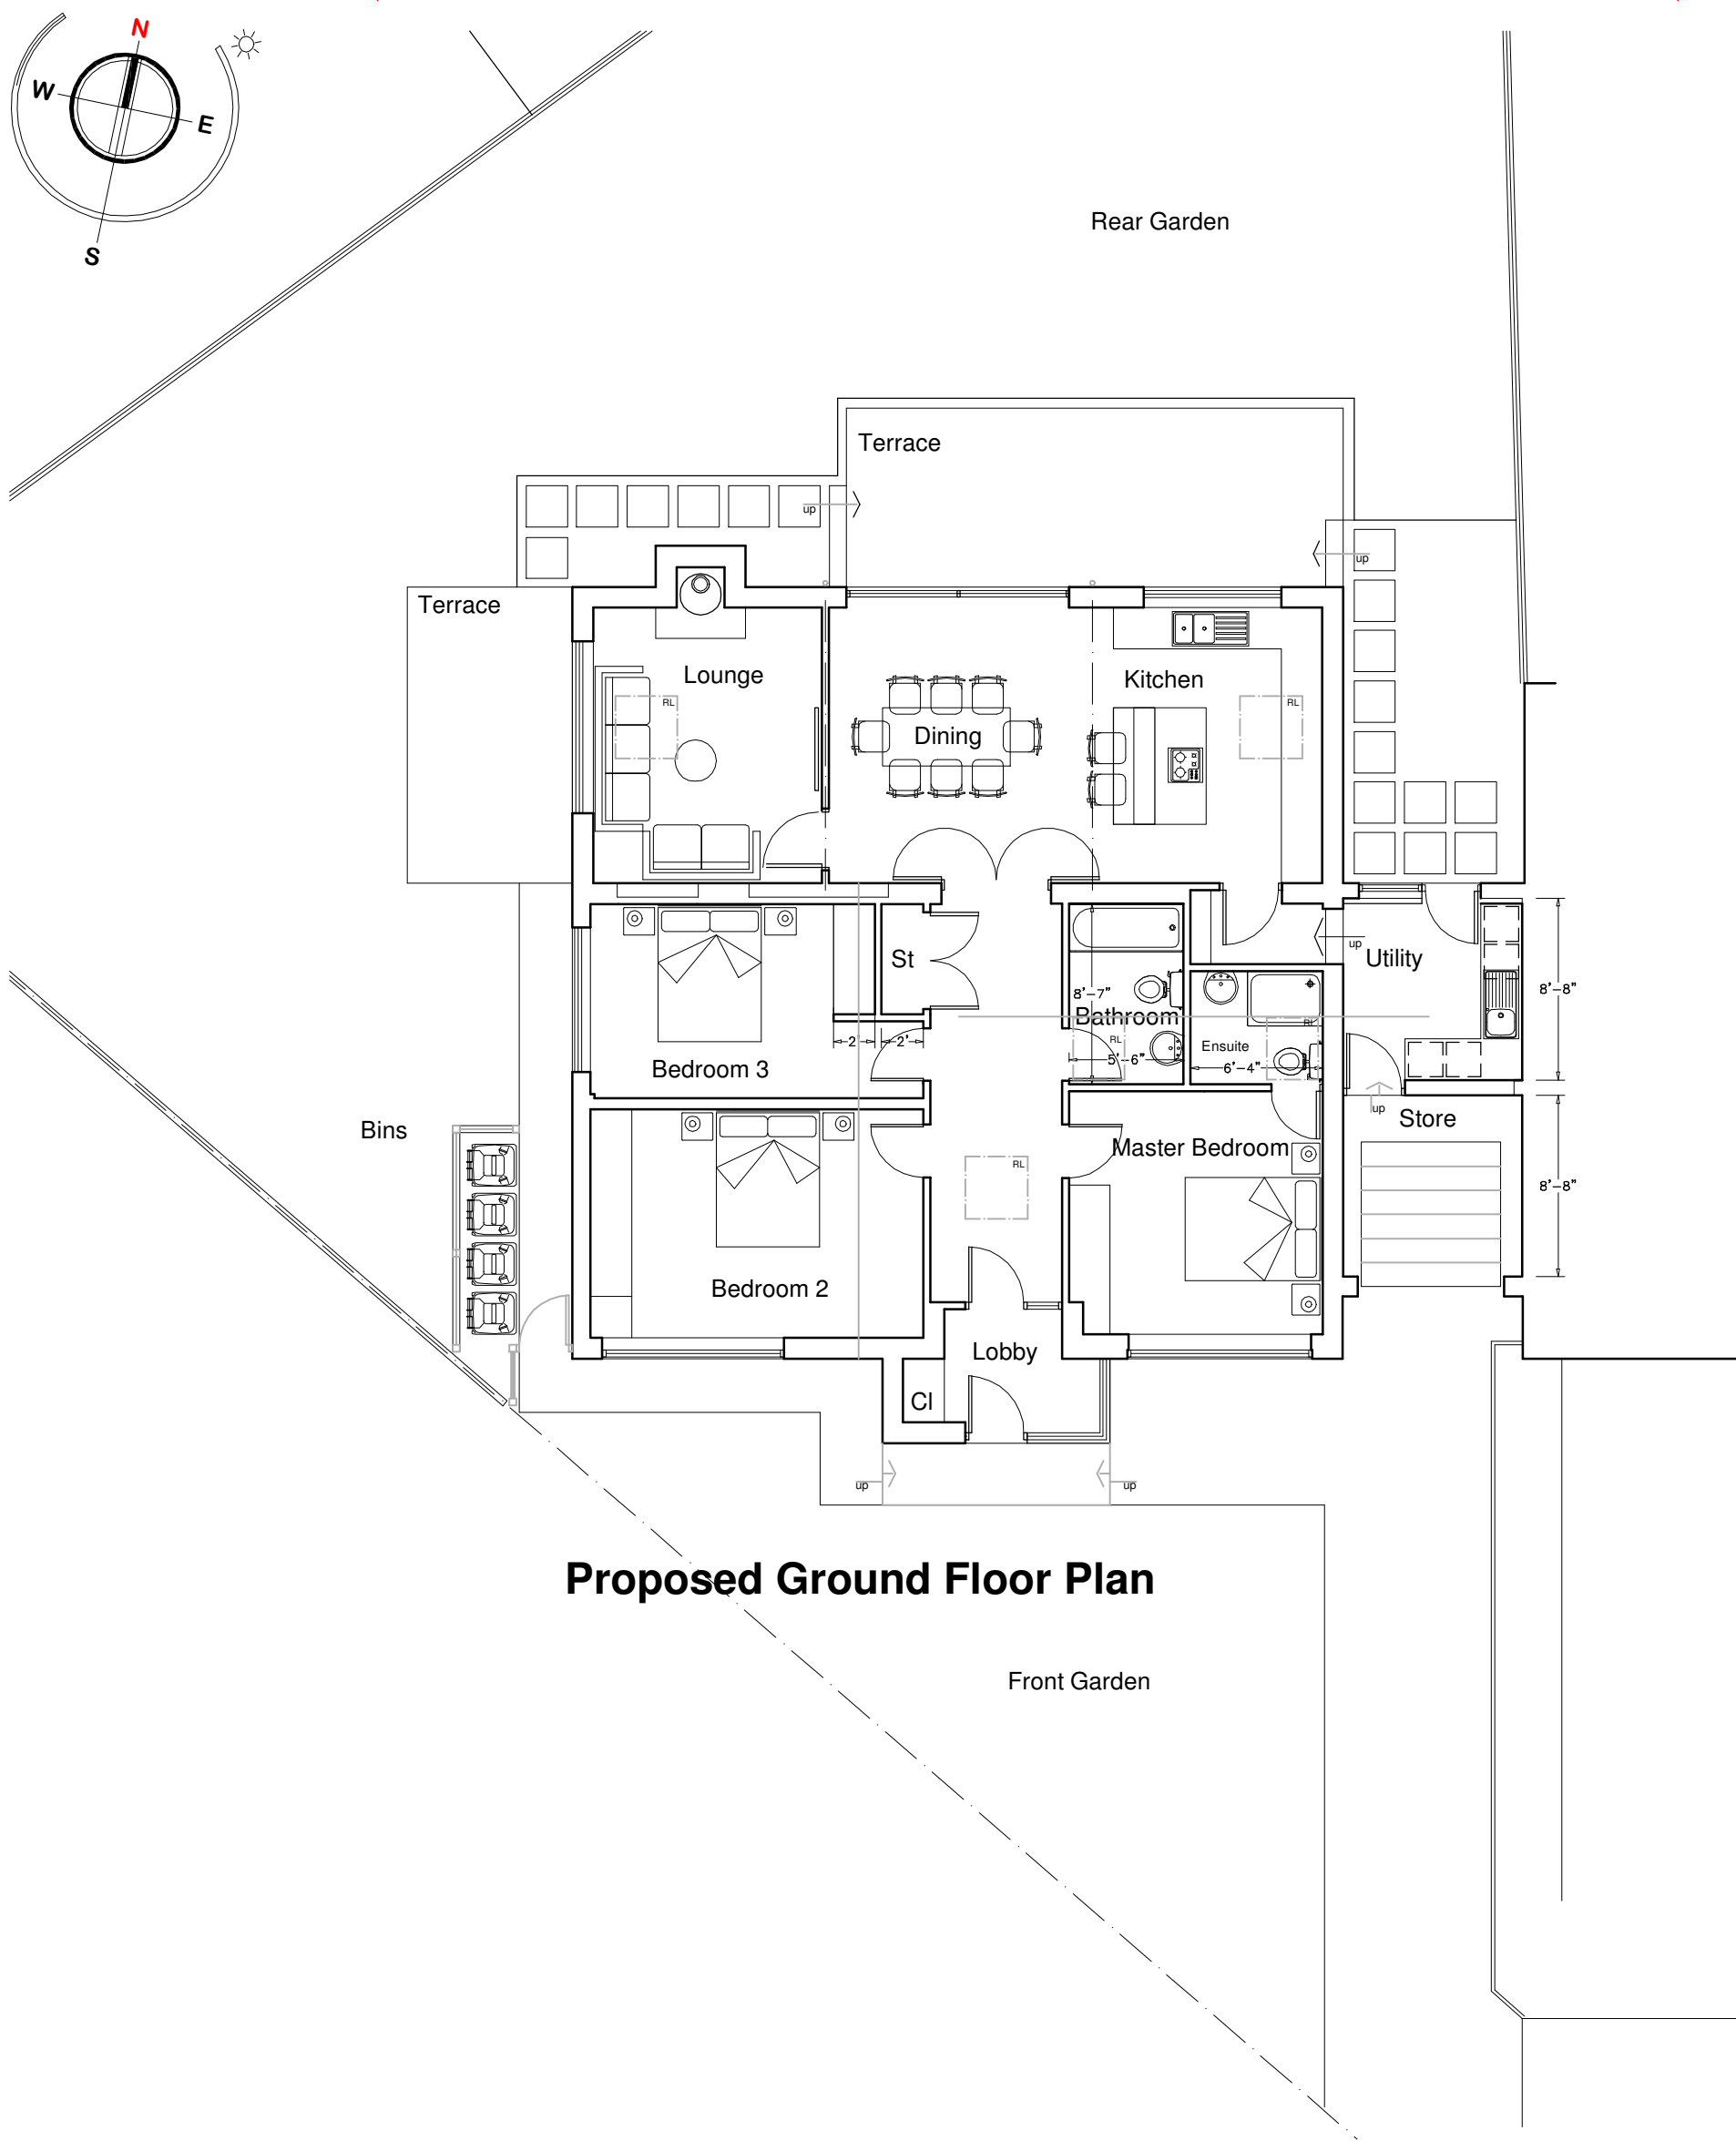

Proposed Ground Floor Plan

**FuZED ARCHITECTURE** +

**DESIGN**

 

Fuzed A+D Ltd, 74A Water Street, Radcliffe, Manchester, M26 4DF  
Tel: 0161 724 8006 Email: fuzedarchitects@gmail.com

|                 |                                  |
|-----------------|----------------------------------|
| Scale Bar 1:100 | No. 9 Patton Close, Bury BL9 8PY |
| Project:        | Mr and Mrs Kealey                |
| Client:         | Planning Submission              |
| Content:        | Proposed Ground Floor Plan       |

|              |               |
|--------------|---------------|
| Contract No. | 1259          |
| Dwg No.      | 2.01          |
| Revision     | -             |
| Date         | September '20 |