


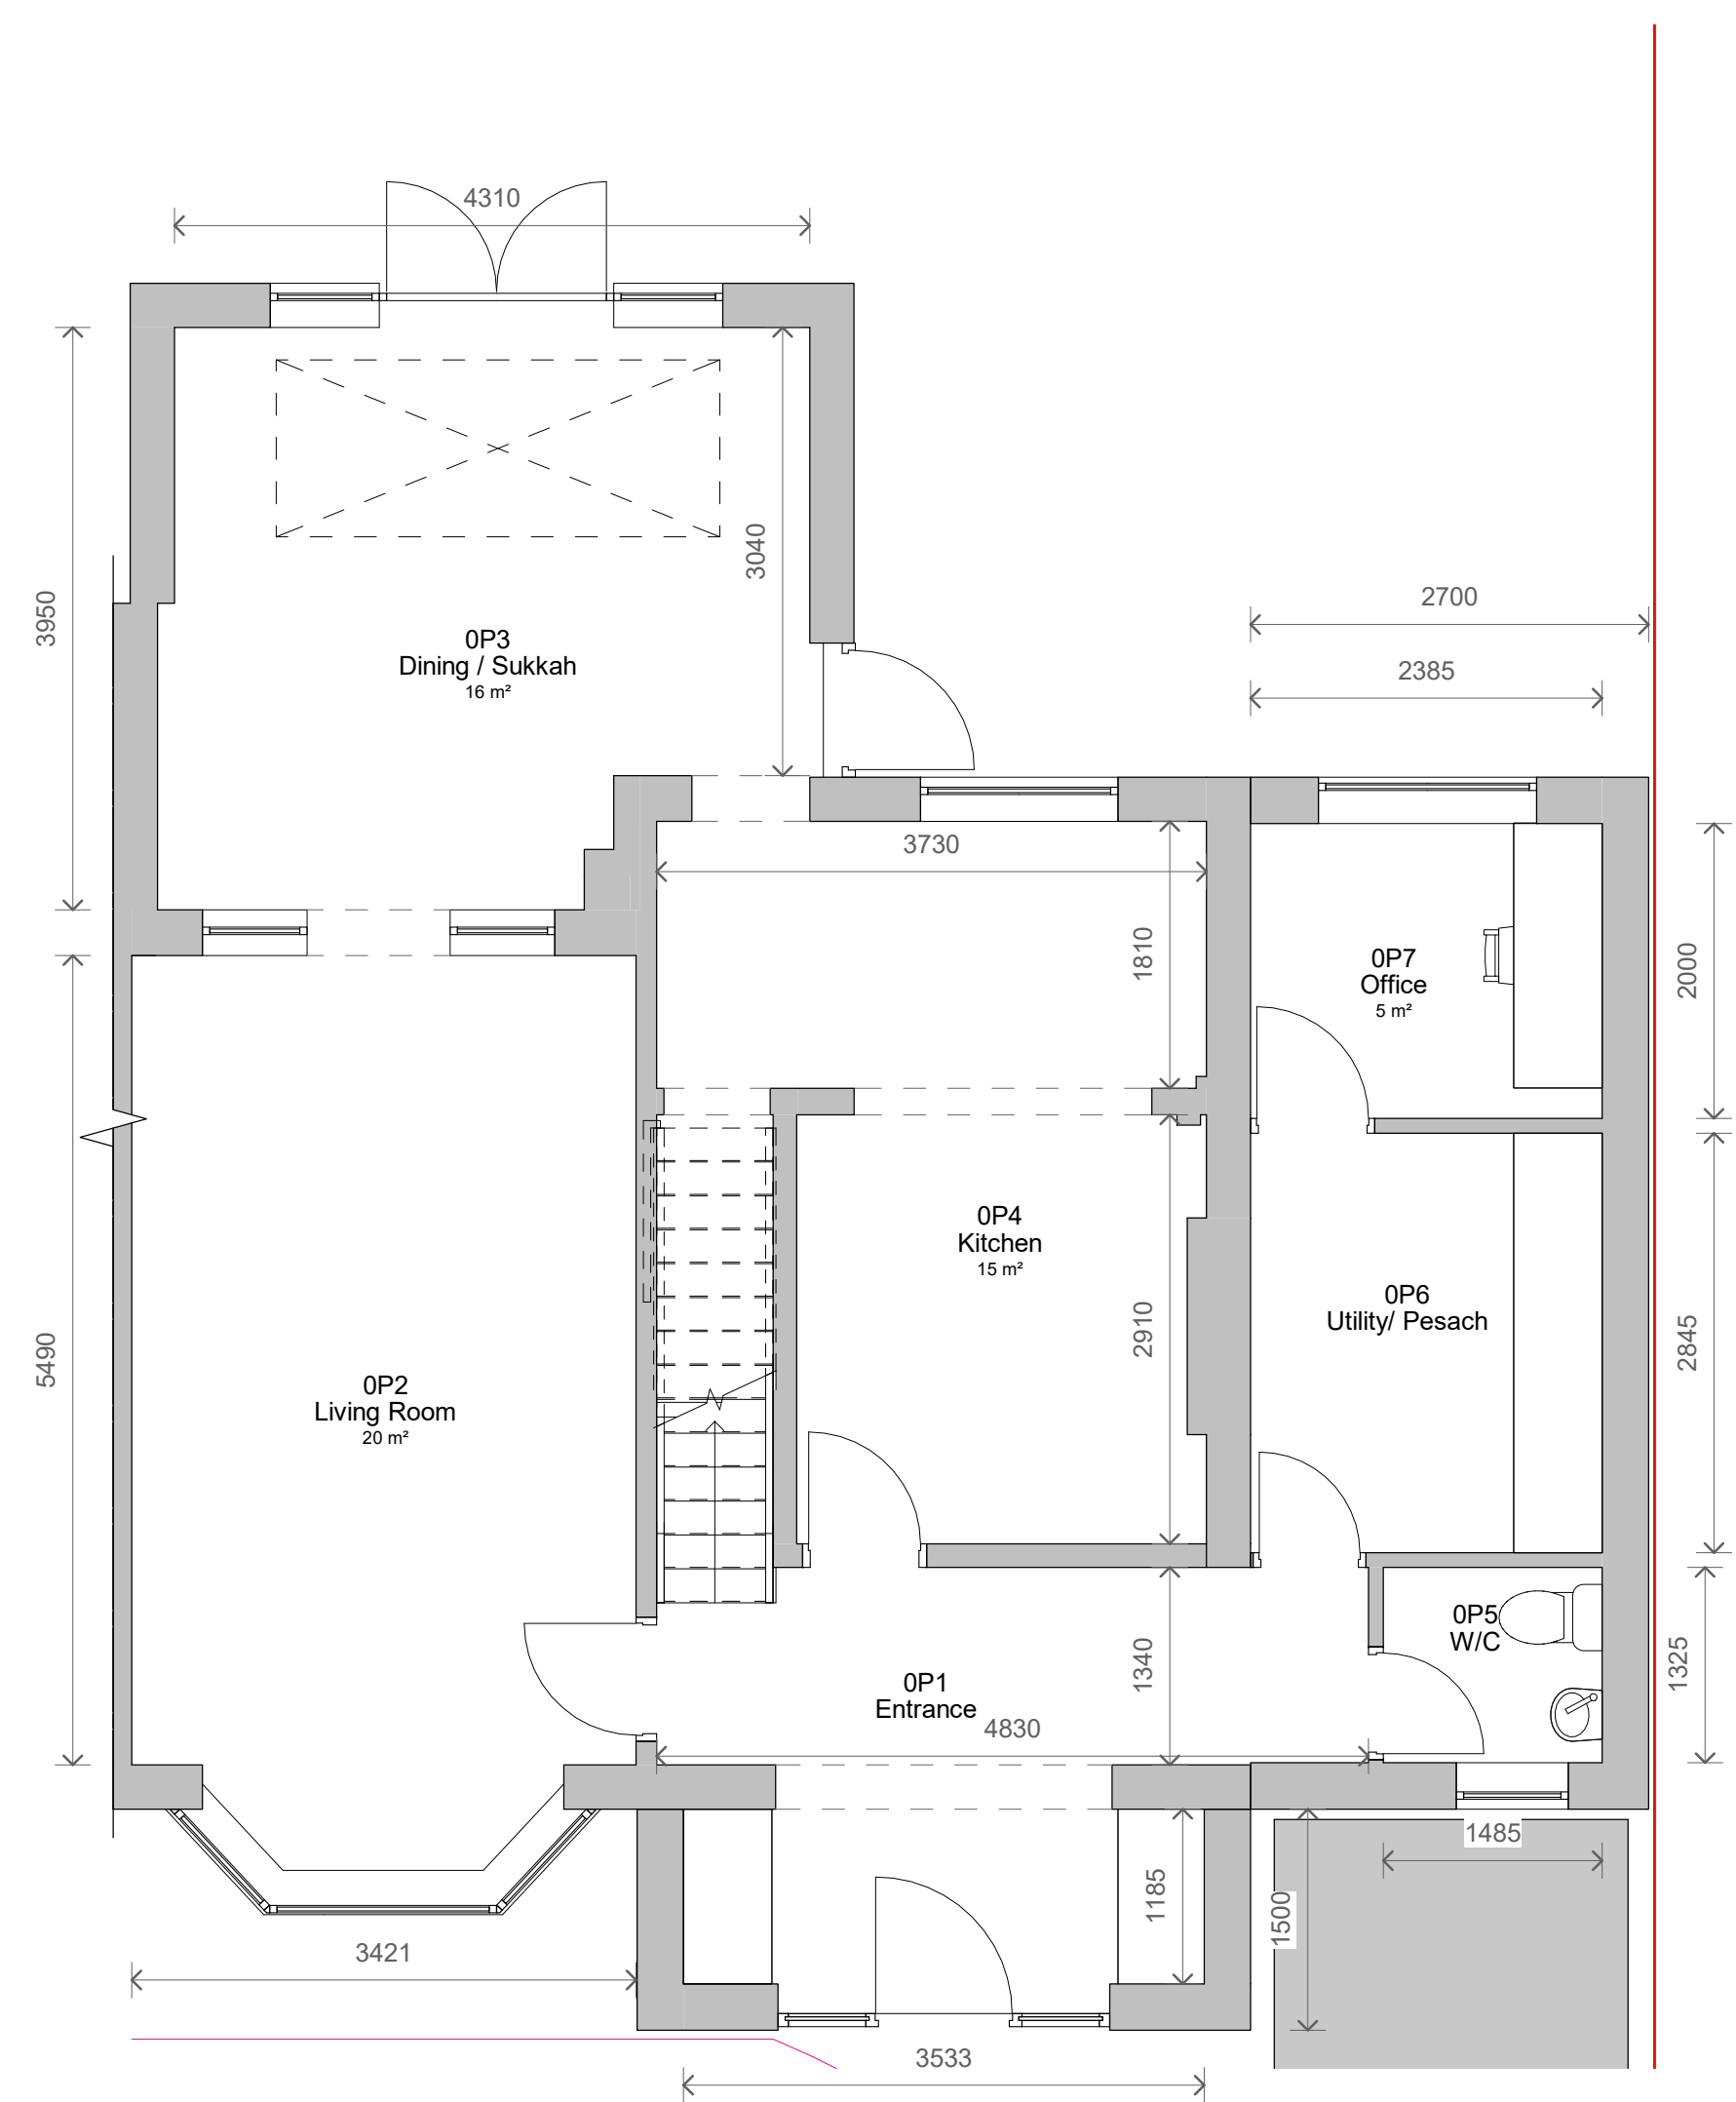

The floor plan for the first floor (1P) includes the following rooms and dimensions:

- 1P1 Landing:** Central hallway with a staircase.
- 1P2 Bedroom:** 6 m²
- 1P3 Bedroom:** 14 m²
- 1P4 W/C:** 750 mm wide.
- 1P5 Bathroom:** 1610 mm wide.
- 1P6 Bedroom:** 14 m²
- 1P7 Ensuite:** Attached to 1P6.
- 1P8 Bedroom:** 8 m²

Overall dimensions and other measurements:

- Top horizontal dimensions: 1740, 1850, 2385.
- Left vertical dimensions: 2350, 3040.
- Right vertical dimensions: 2875, 3395.
- Bottom horizontal dimensions: 4351, 4175, 1200.
- Internal vertical dimensions: 2450, 750, 1610.

Figure 1 shows two horizontal scales. The top scale is labeled 'SCALE 50' and has a range from 0.5 to 2.5 with increments of 0.5. The bottom scale is labeled 'SCALE 100' and has a range from 1 to 5 with increments of 1. Both scales show alternating black and white segments.

PROJECT			
71 Bishops Road			
TITLE			
Proposed Plans and Elevations			
CLIENT			
Myres			
STATUS			
PLANNING			
DRAWN BY		DATE	
TP		02/09/2021	
		SCALE (@ A1)	
		As indicated	
PROJECT NUMBER		DRAWING NUMBER	
GSS21079		003	
			REV
			3
www.goldsketch.co.uk		info@goldsketch.co.uk	
		0161 792 9955	
NOTES: © COPYRIGHT: ALL RIGHTS RESERVED. THIS DRAWING MUST NOT BE REPRODUCED WITHOUT PRIOR WRITTEN CONSENT. DRAWING TO BE USED FOR THE STATUS INDICATED ONLY. ANY DISCREPANCIES OR OMISSIONS MUST BE REPORTED TO THE ARCHITECT IMMEDIATELY. THIS DRAWING IS THE PROPERTY OF GOLD SKETCH AND WILL BE DESTROYED WITHOUT RECOMPENSATION UPON COMPLETION OF THE PROJECT. LEGISLATION: RELEVANT CODES OF PRACTICE AND BUILDING STANDARDS. ALL DIMENSIONS ON THIS DRAWING ARE IN MILLIMETRES (UNLESS OTHERWISE STATED).			