



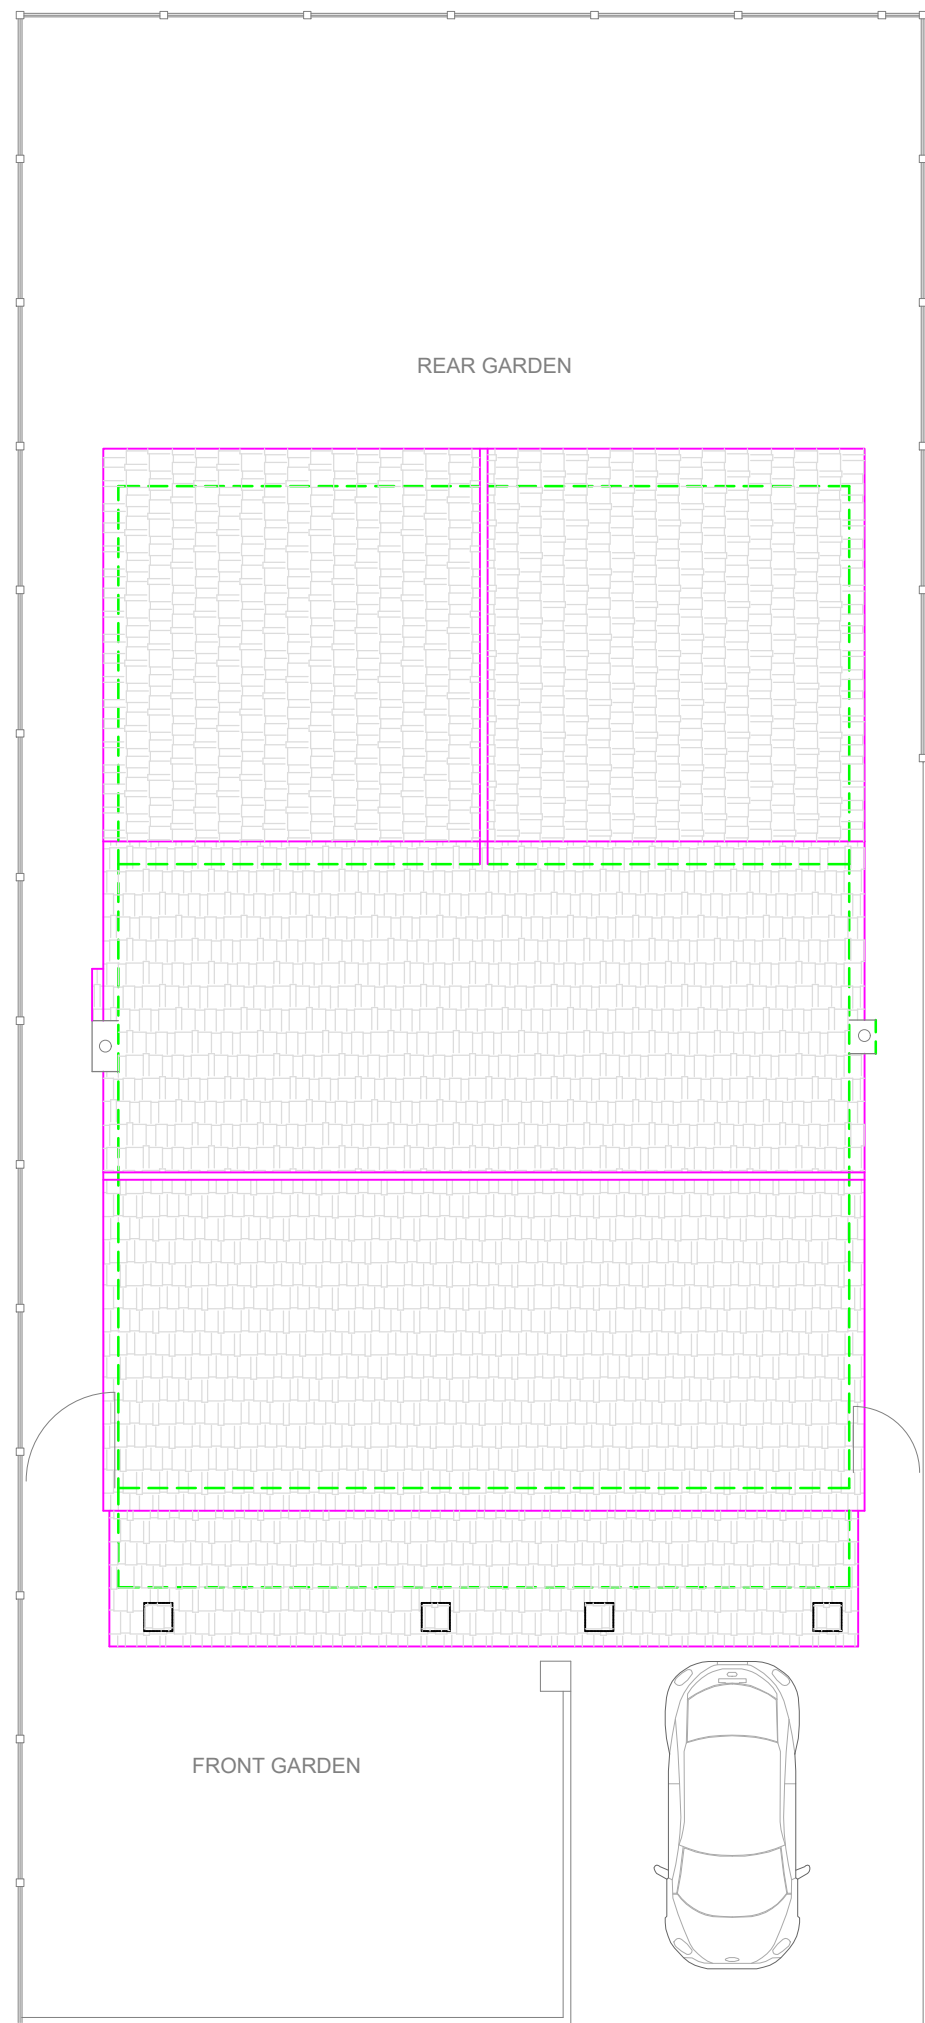


PROPOSED SITE PLAN

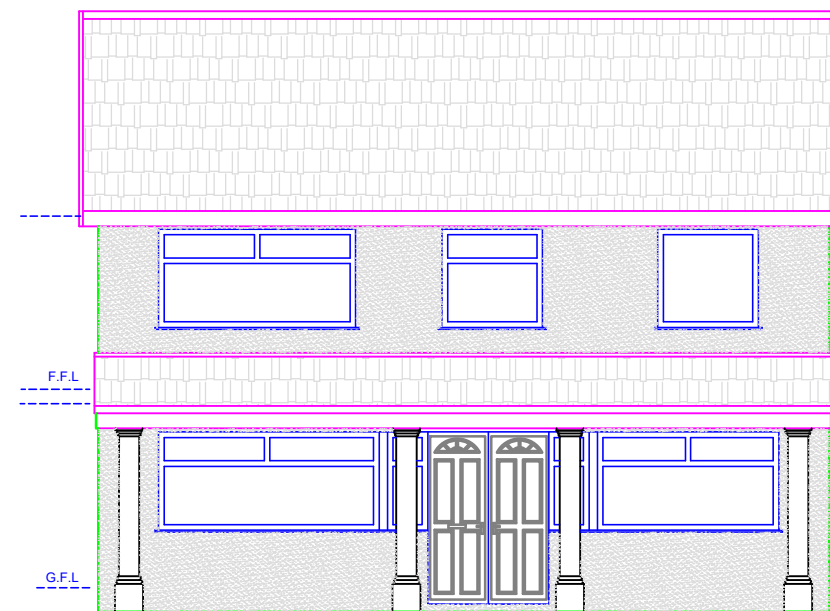


PROPOSED FRONT ELEVATION

Front to be finish with K-Render in white
Front pillars to be in white colour

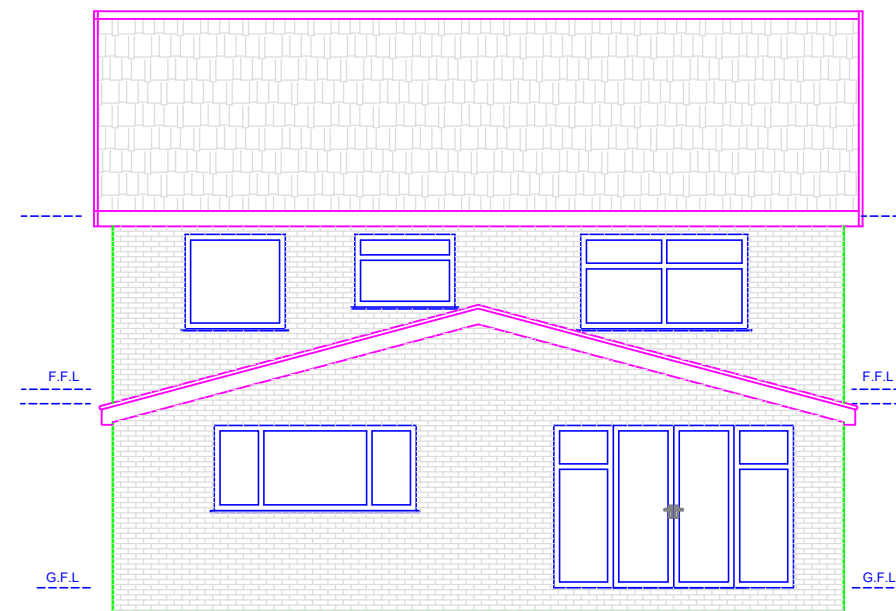

PROPOSED REAR ELEVATION

Rear to be finish match to existing brick

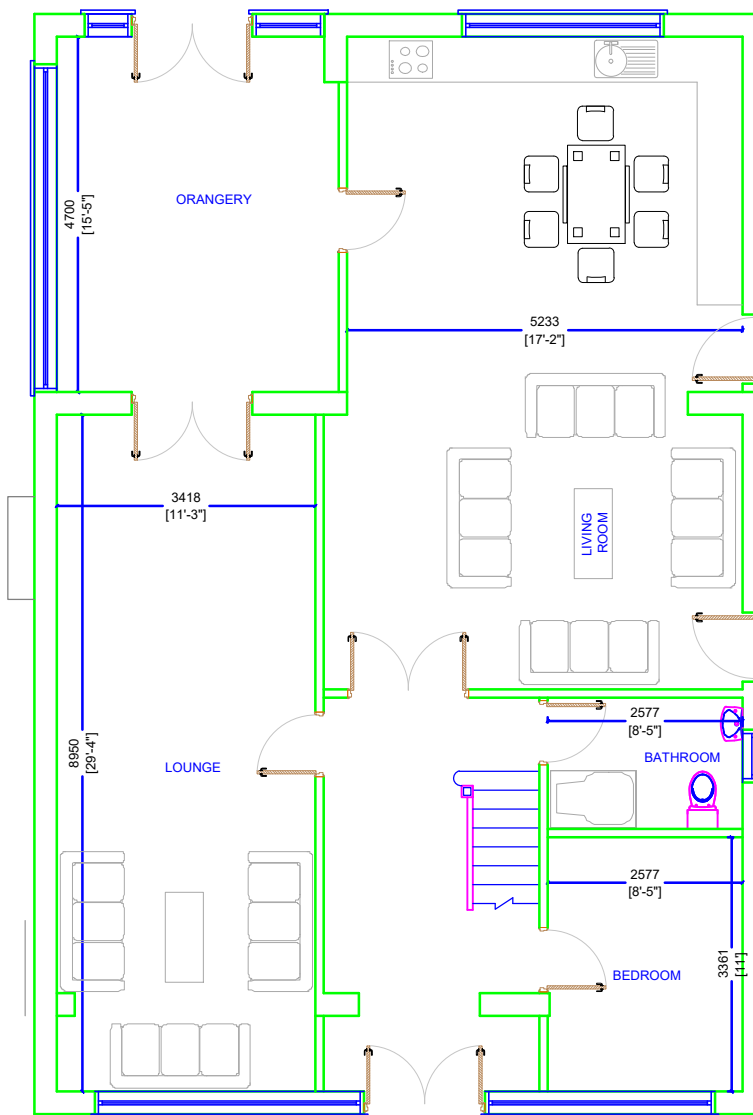


PROPOSED GROUND FLOOR PLAN



PROPOSED SIDE ELEVATION(WEST)

Side to be finish match to existing brick

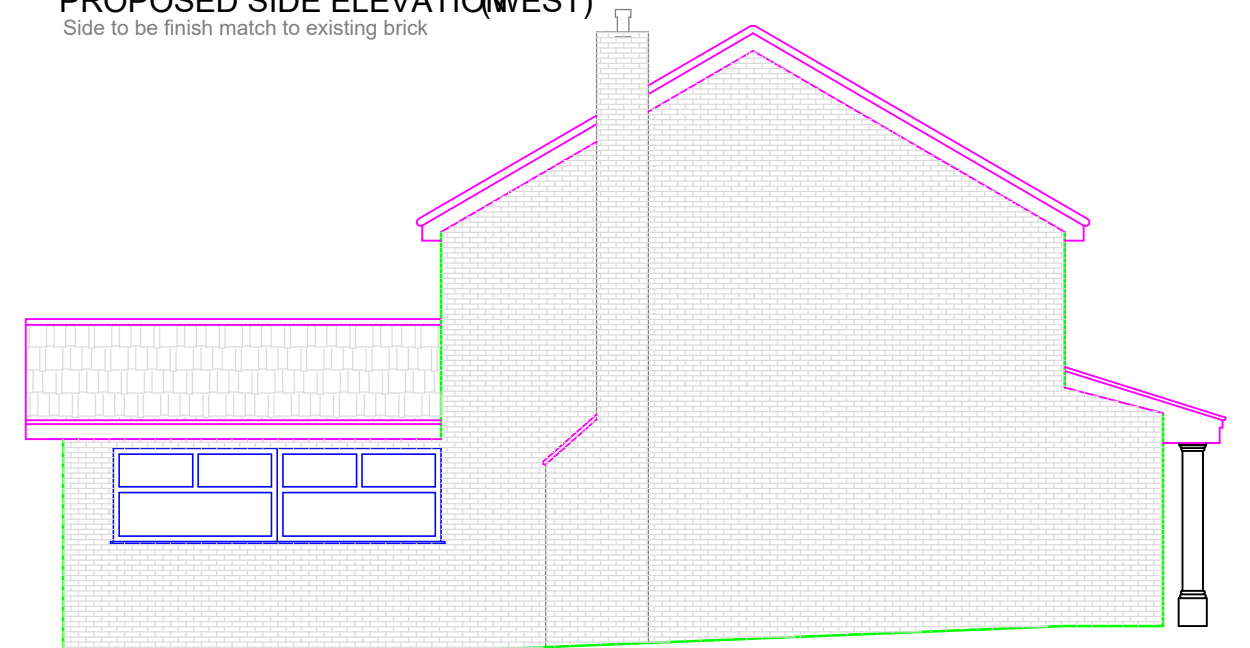

PROPOSED SIDE ELEVATION(EAST)

Side to be finish match to existing brick

This drawing is the property of IPS Architects and copyright is reserved by them.
This drawing is not to be copied or disclosed by or to any unauthorized person without the prior written consent of IPS Architects.

Do not scale from this drawing.

All dimensions are to be checked on site prior to construction, manufacture of any components and ordering of materials and equipment.

Any discrepancies are to be reported to the architects for clarification.

All materials and workmanship to be accordance with the current British Standards and codes of practice.

This drawing is to be read in conjunction with all relevant Architectural Structural Engineers, Mechanical Engineers, Electrical Engineers and Specialists drawings and specifications.

- * Proposed front to be finish with K-Render in white
- * Bricks to match existing
- * Roof tiles to match existing
- * Windows to match existing
- * Doors to match windows
- * Proposed front pillars to be in white colour

0 5m 10m

Planning Services
email: ipsuk@live.co.uk

2A Cook Street,
Bury, Lancashire,
BL9 0RP,
0161 8717405

Proposed Floor plans and Elevations
of 118 Sunny Bank Road, Bury BL9 8LJ

Scale : 1 : 100 on A3 All Dimensions in Meters

Ref.: IPS/R/118/BL98LJ

Date : 27/07/2022

SHT 2 of 2

Proposal