


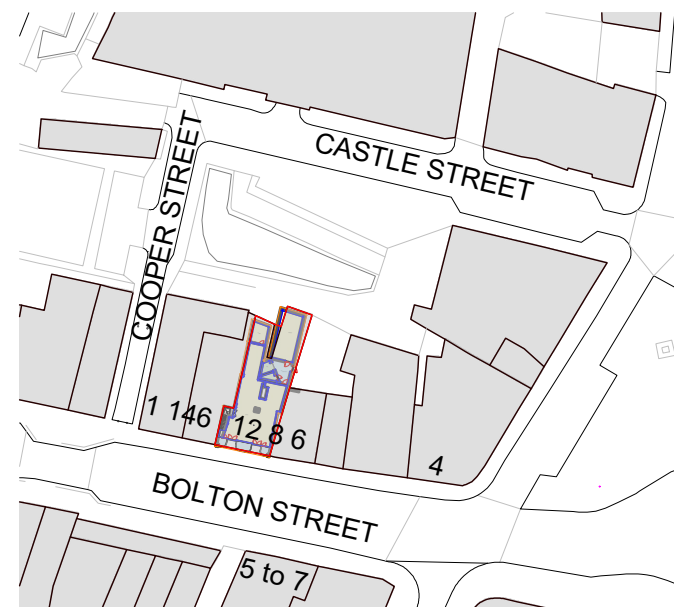

Existing Location Plan

General Notes

No.	Revision/Issue	Date

Firm Name and Address



Mason and Marlowe Ltd.
Project Managers and Quantity Surveyors

5 Picadilly Place
Manchester, M1 3BR

Project Name and Address

12 Bolton St, Bury, BL9 0LQ

Project
12 Bolton St, Bury

Date
28/12/2023

Scale
1/1250

Sheet

A3



Proposed Location Plan

General Notes

No.	Revision/Issue	Date

Firm Name and Address



Mason and Marlowe Ltd.
Project Managers and Quantity Surveyors

5 Picadilly Place
Manchester, M1 3BR

Project Name and Address

12 Bolton St, Bury, BL9 0LQ


Project
12 Bolton St, Bury

Date
28/12/2023

Scale
1/1250

Sheet

A3

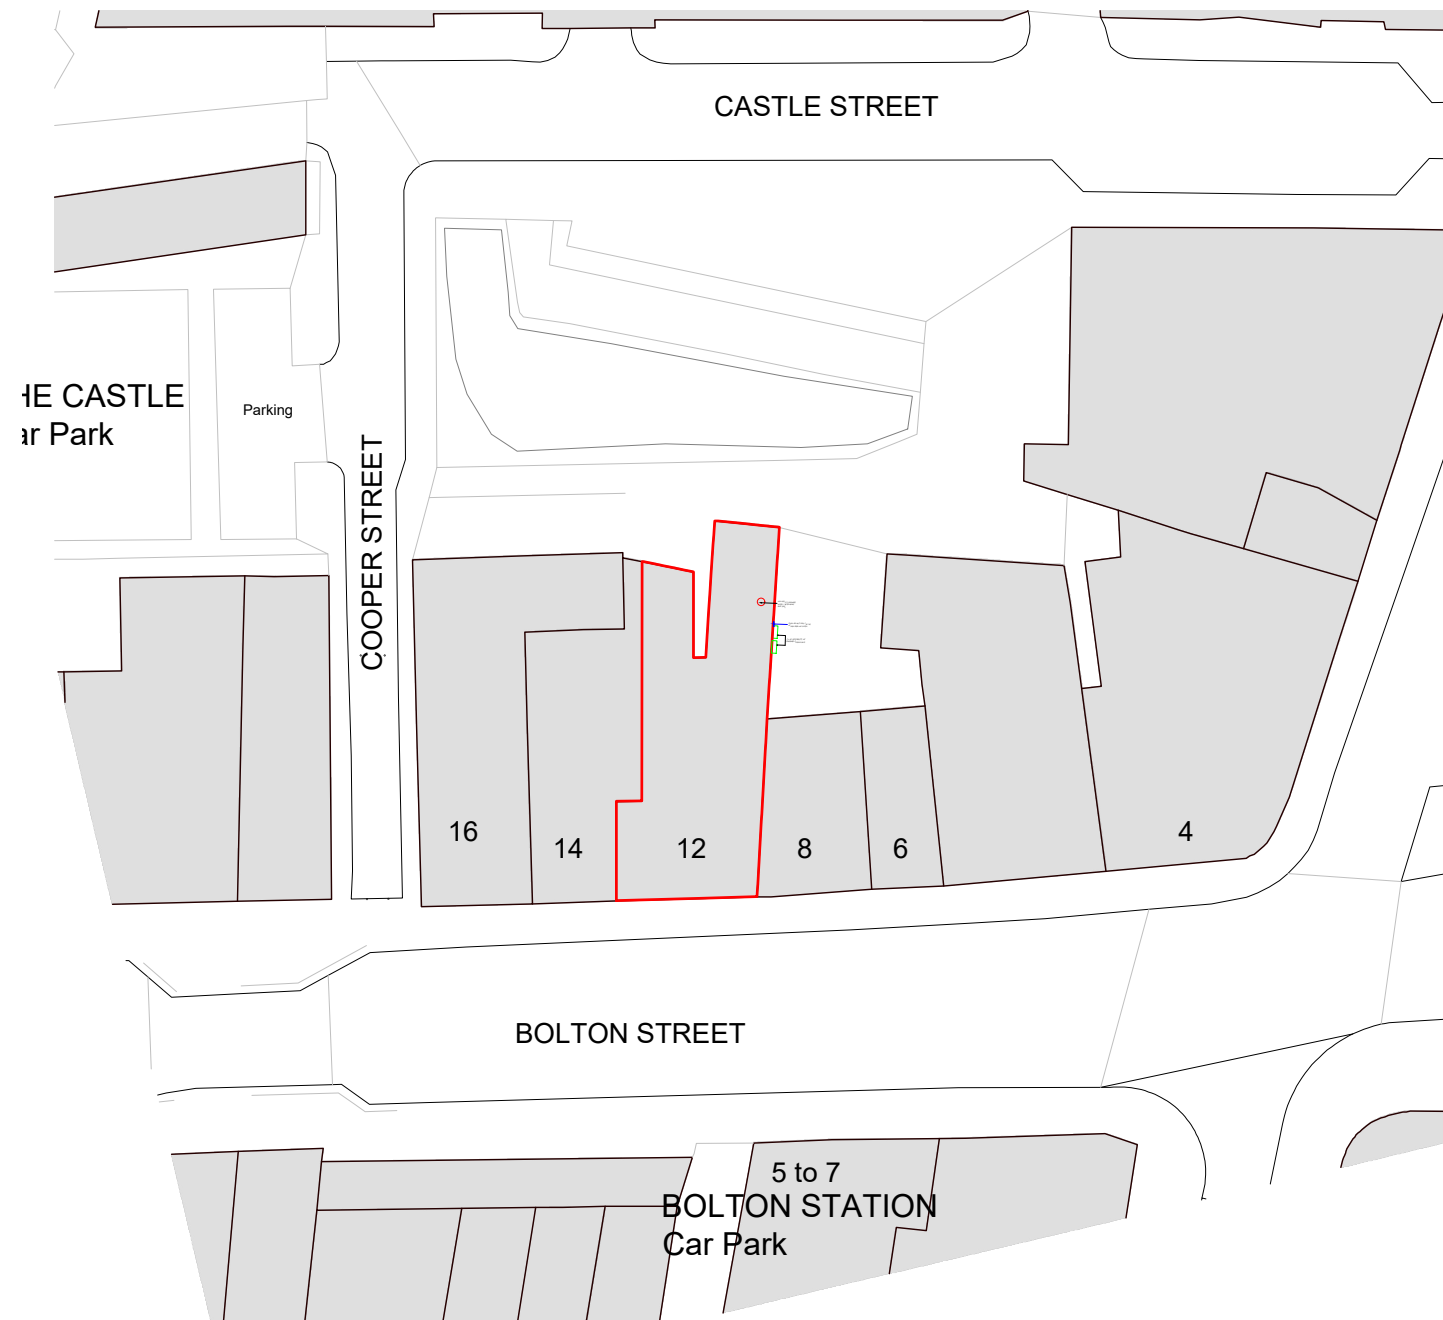

Existing Site Plan

General Notes

	12BR3	
No.	Revision/Issue	Date

Firm Name and Address

 Mason and Marlowe

Mason and Marlowe Ltd.
Project Managers and Quantity Surveyors

5 Picadilly Place
Manchester, M1 3BR

Project Name and Address

12 Bolton St, Bury, BL9 0LQ


Project	Sheet
12 Bolton St	A3
Date	
28/12/2023	
Scale	
1/500	



General Notes

	12BR3	
No.	Revision/Issue	Date

Firm Name and Address

 

Mason and Marlowe Ltd.
Project Managers and Quantity Surveyors

5 Picadilly Place
Manchester, M1 3BR

Project Name and Address

12 Bolton St, Bury, BL9 0LQ


Project
12 Bolton St, Bury

Date
28/12/2023



Scale
1/100

Sheet

A3

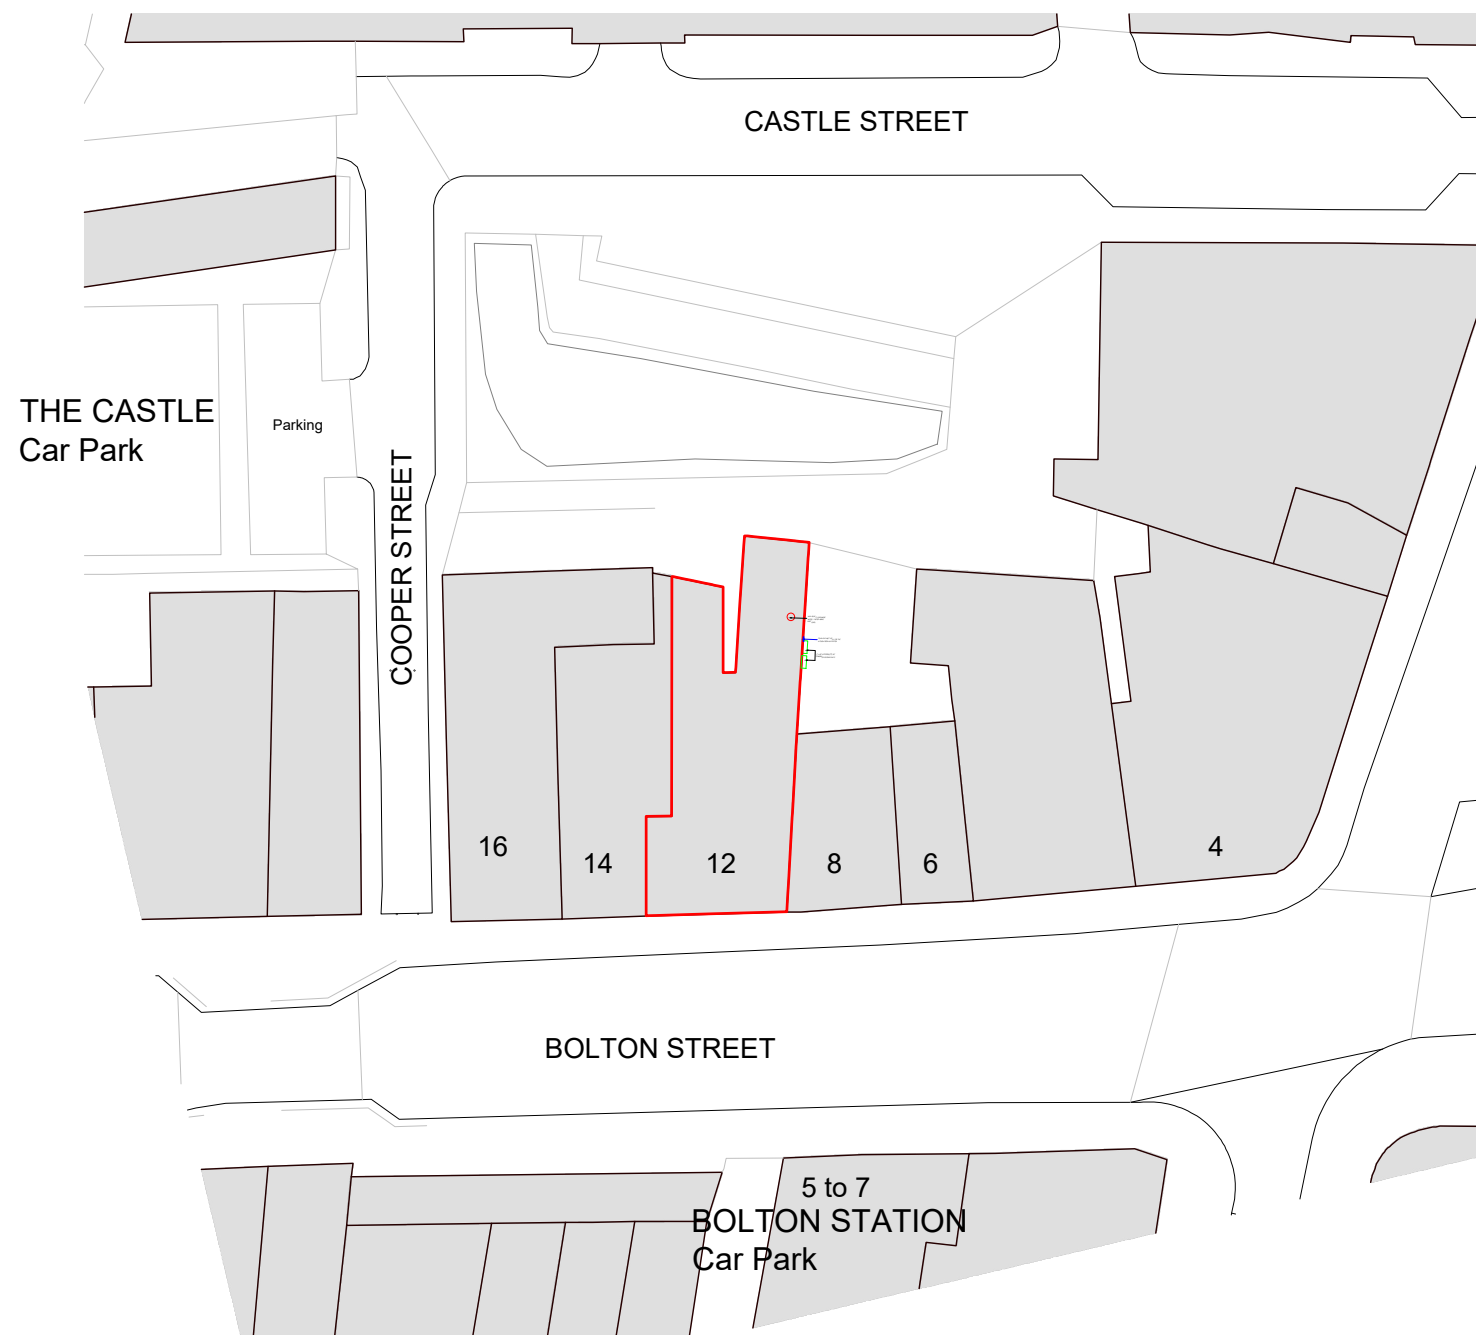

1 Site - Block Plan
1 : 500

 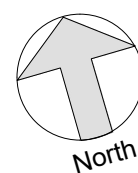

Proposed Site Plan

General Notes

	12BR3	
No.	Revision/Issue	Date

Firm Name and Address




Mason and Marlowe Ltd.
Project Managers and Quantity Surveyors

5 Picadilly Place
Manchester, M1 3BR


Project Name and Address

12 Bolton St, Bury, BL9 0LQ

Project 12 Bolton St, Bury	Sheet A3
Date 28/12/2023	
Scale 1/500	

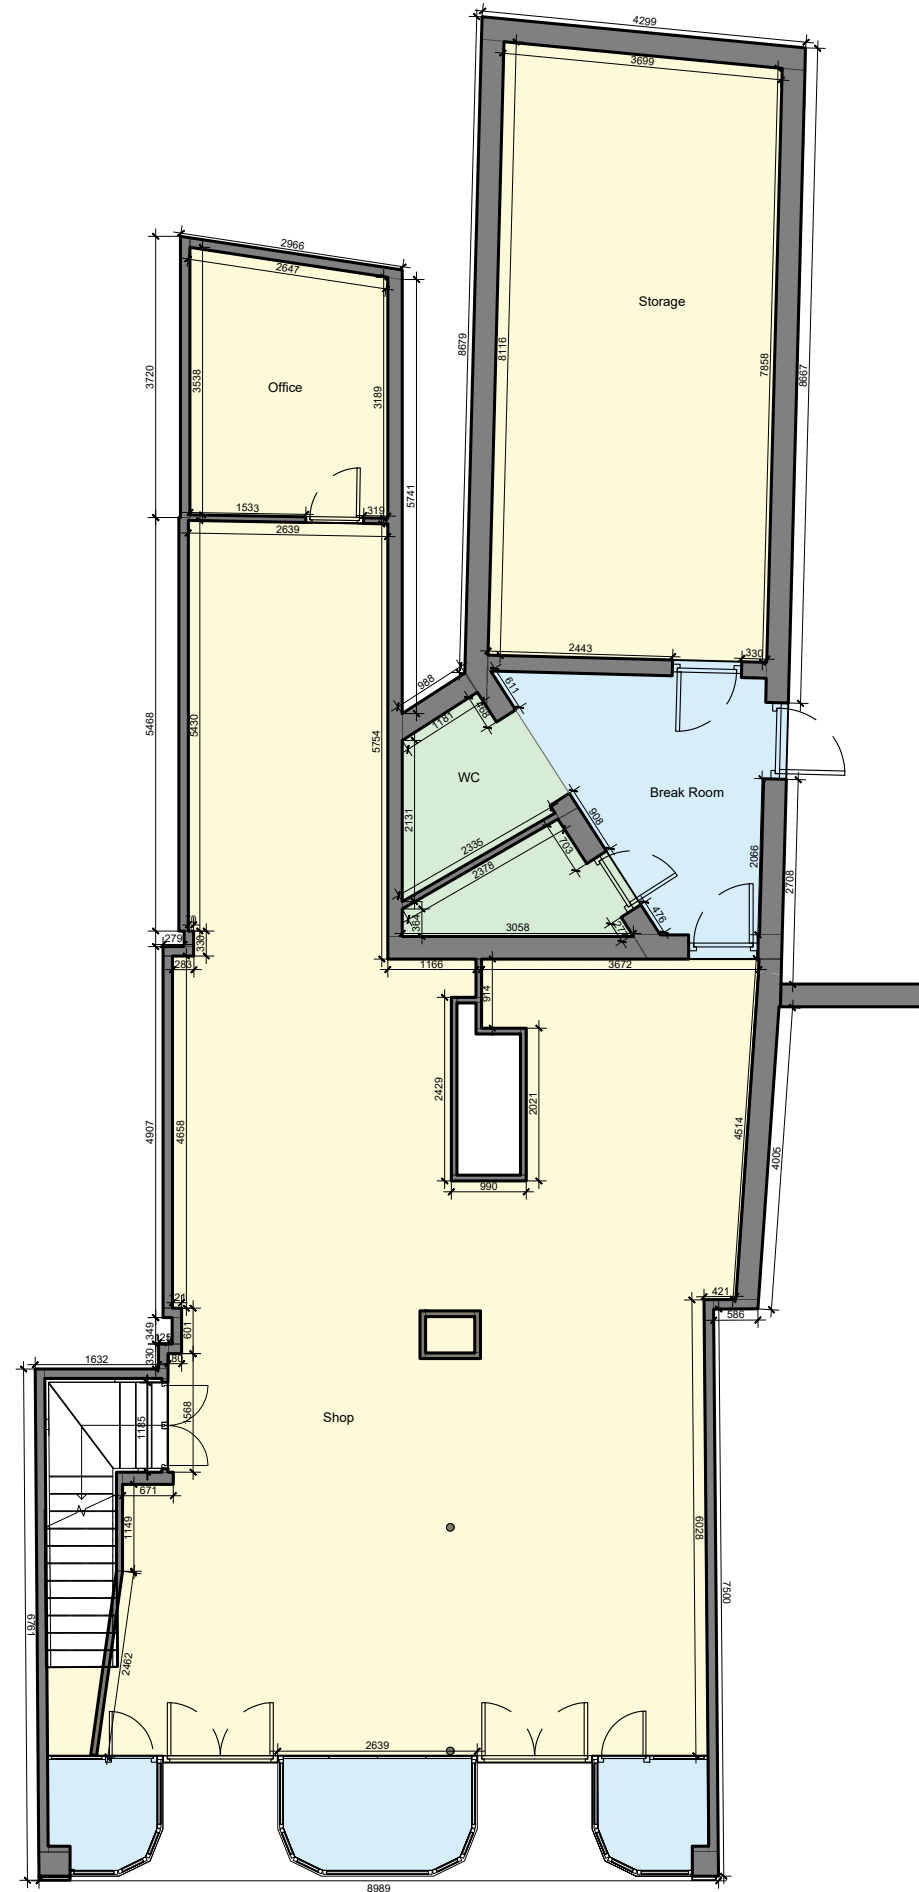

1 Level 0 - Existing

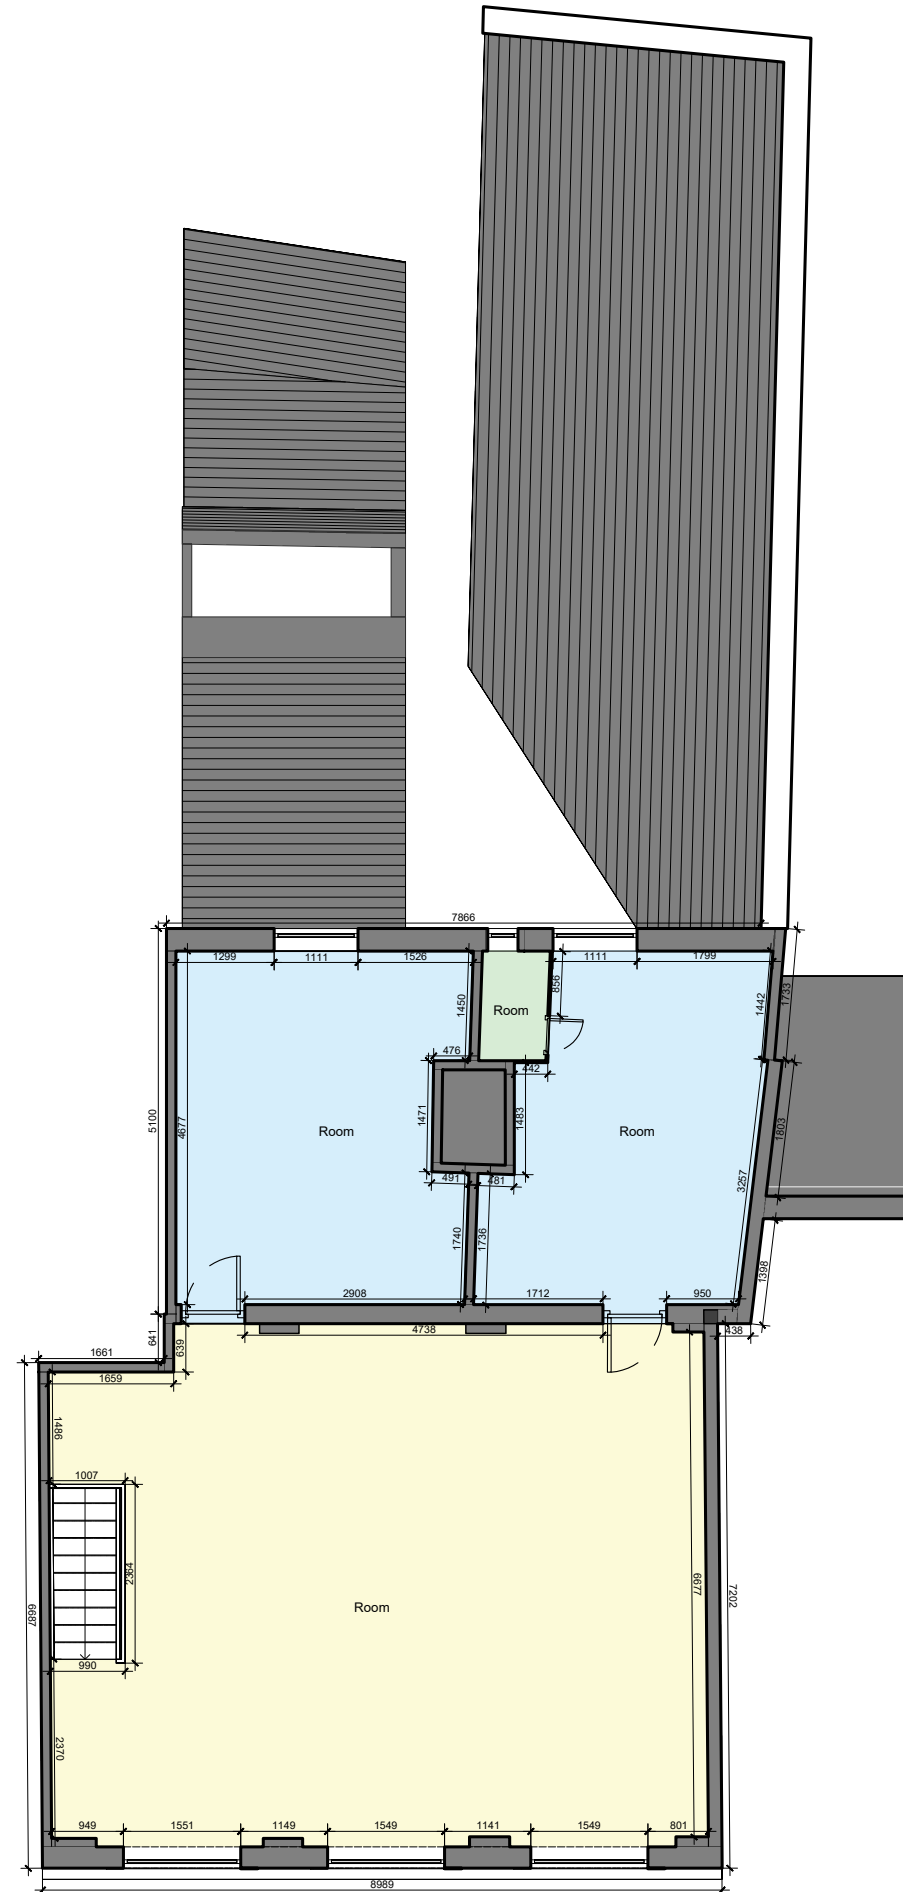

2 Level 1 - Existing

General Notes

No.	Revision/Issue	Date

Firm Name and Address



Mason and Marlowe Ltd.
Project Managers and Quantity Surveyors

5 Picadilly Place
Manchester, M1 3BR

Project Name and Address

12 Bolton St, Bury, BL9 0LQ



Project
12 Bolton St, Bury

Date
28/12/2023

Scale
1/100

Sheet

A3

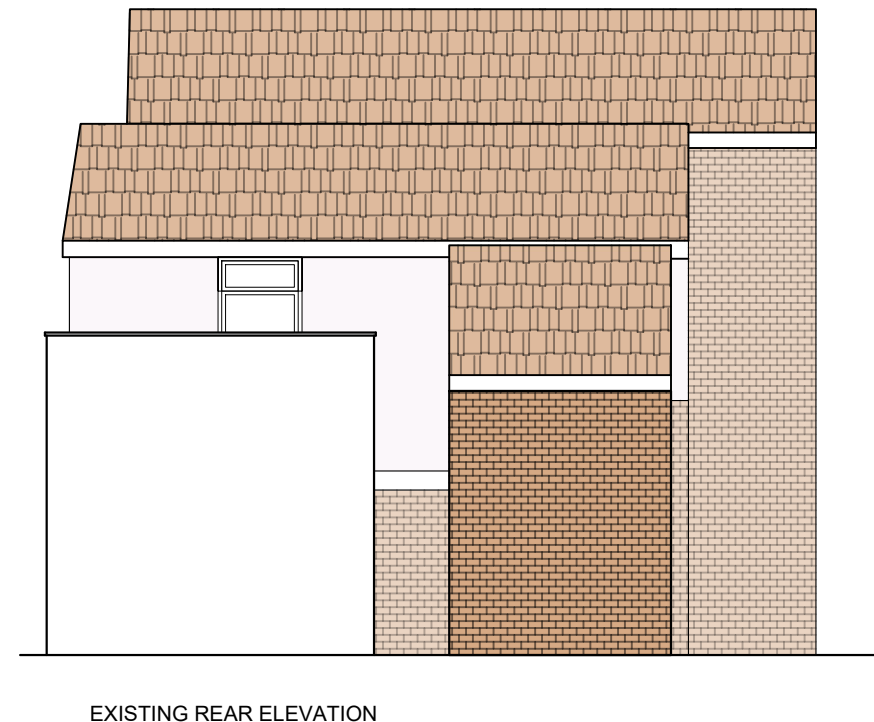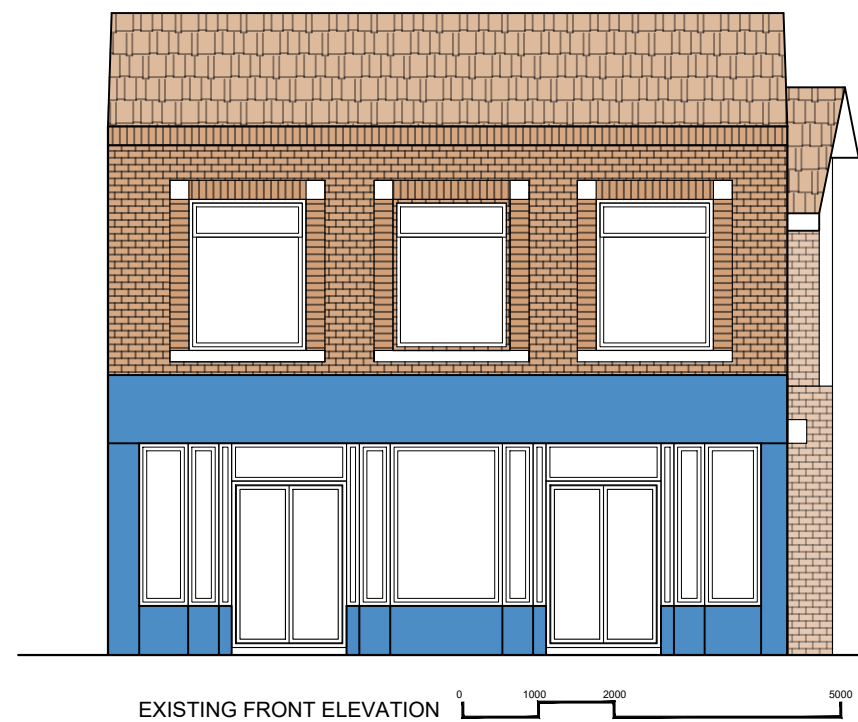

General Notes

No.	Revision/Issue	Date

Firm Name and Address



Mason and Marlowe

Mason and Marlowe Ltd.
Project Managers and Quantity Surveyors

5 Picadilly Place
Manchester, M1 3BR

Project Name and Address

12 Bolton St, Bury, BL9 0LQ


Project
12 Bolton St

Date
08/12/2023


Scale
1/100

Sheet

A3

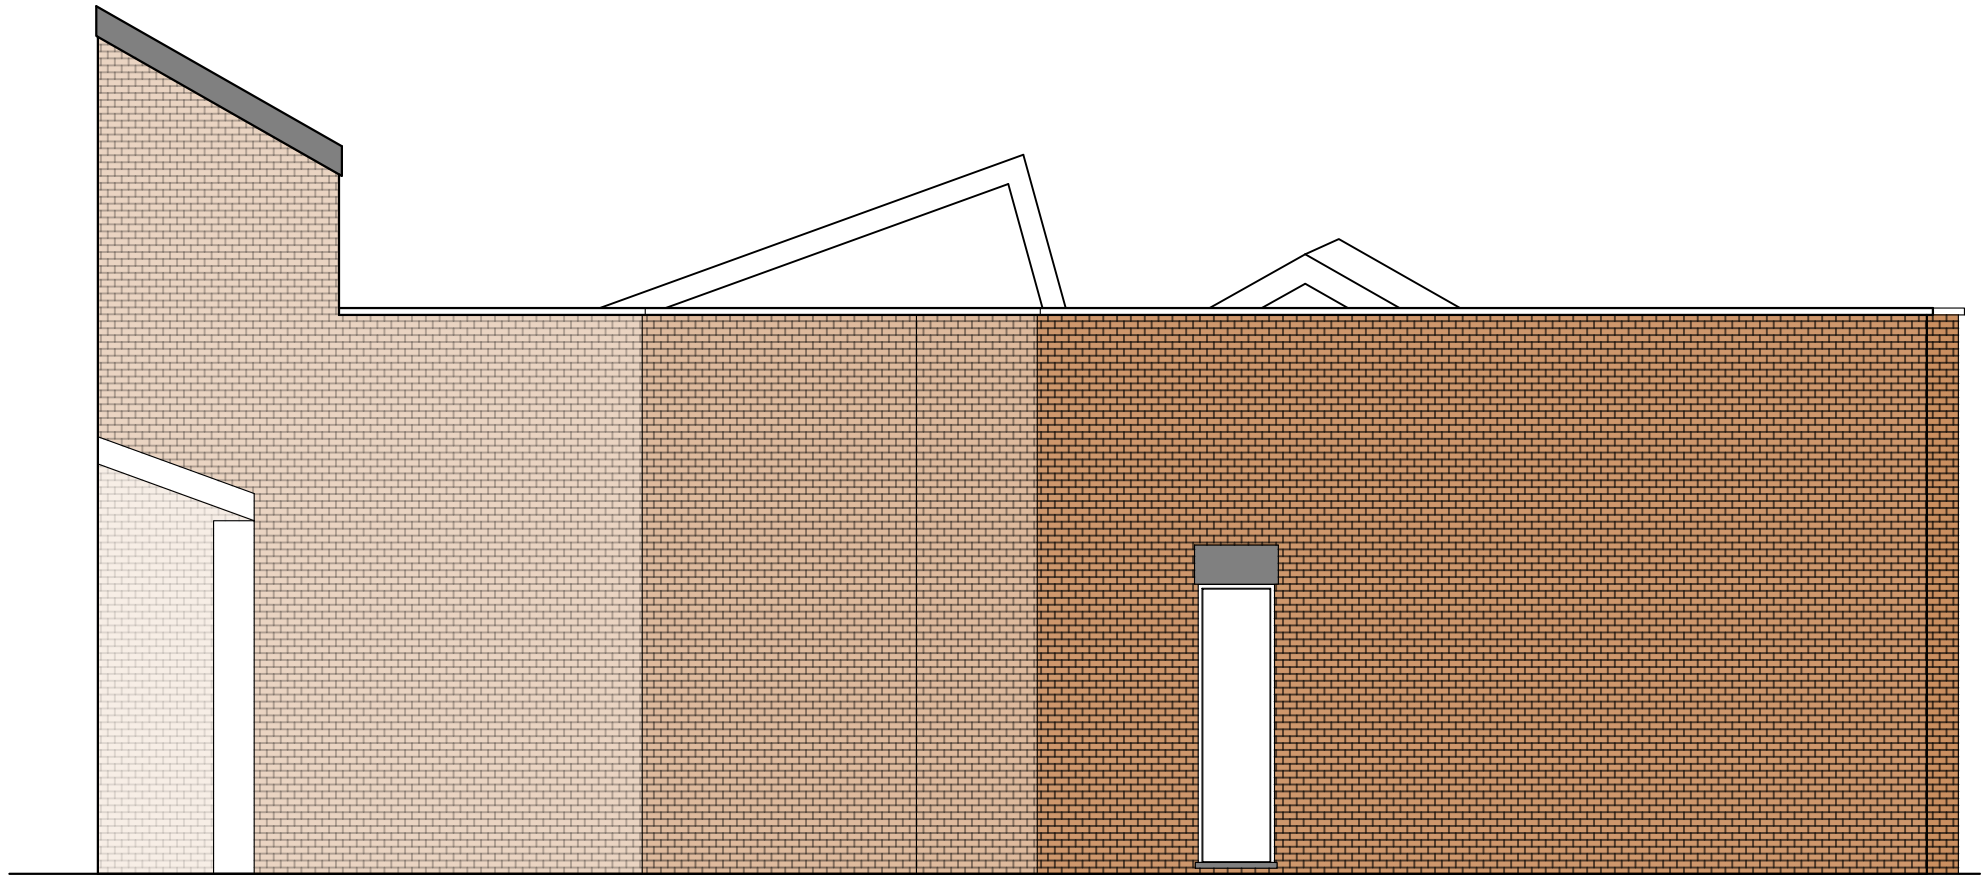

EXISTING RIGHT SIDE ELEVATION

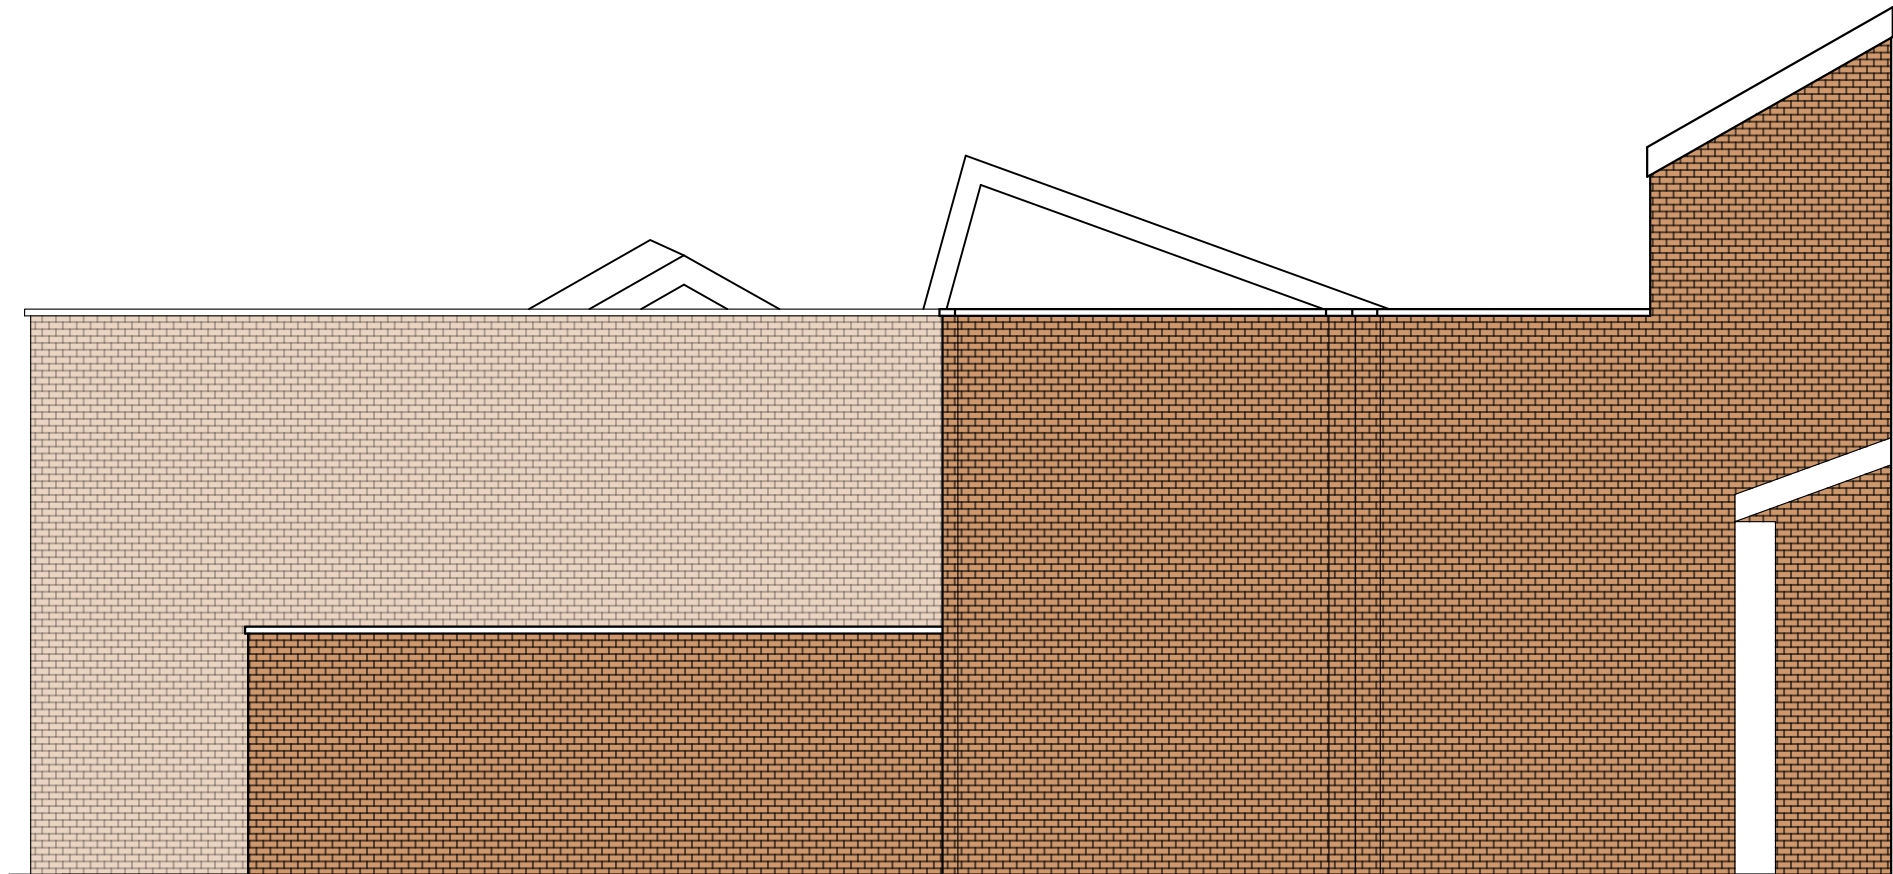


EXISTING LEFT SIDE ELEVATION



General Notes

No.	Revision/Issue	Date
-----	----------------	------

Firm Name and Address

 

Mason and Marlowe Ltd.
Project Managers and Quantity Surveyors

5 Picadilly Place
Manchester, M1 3BR

Project Name and Address

12 Bolton St, Bury, BL9 0LQ


Project
12 Bolton St

Date
08/12/2023


Scale
1/50

Sheet


A3

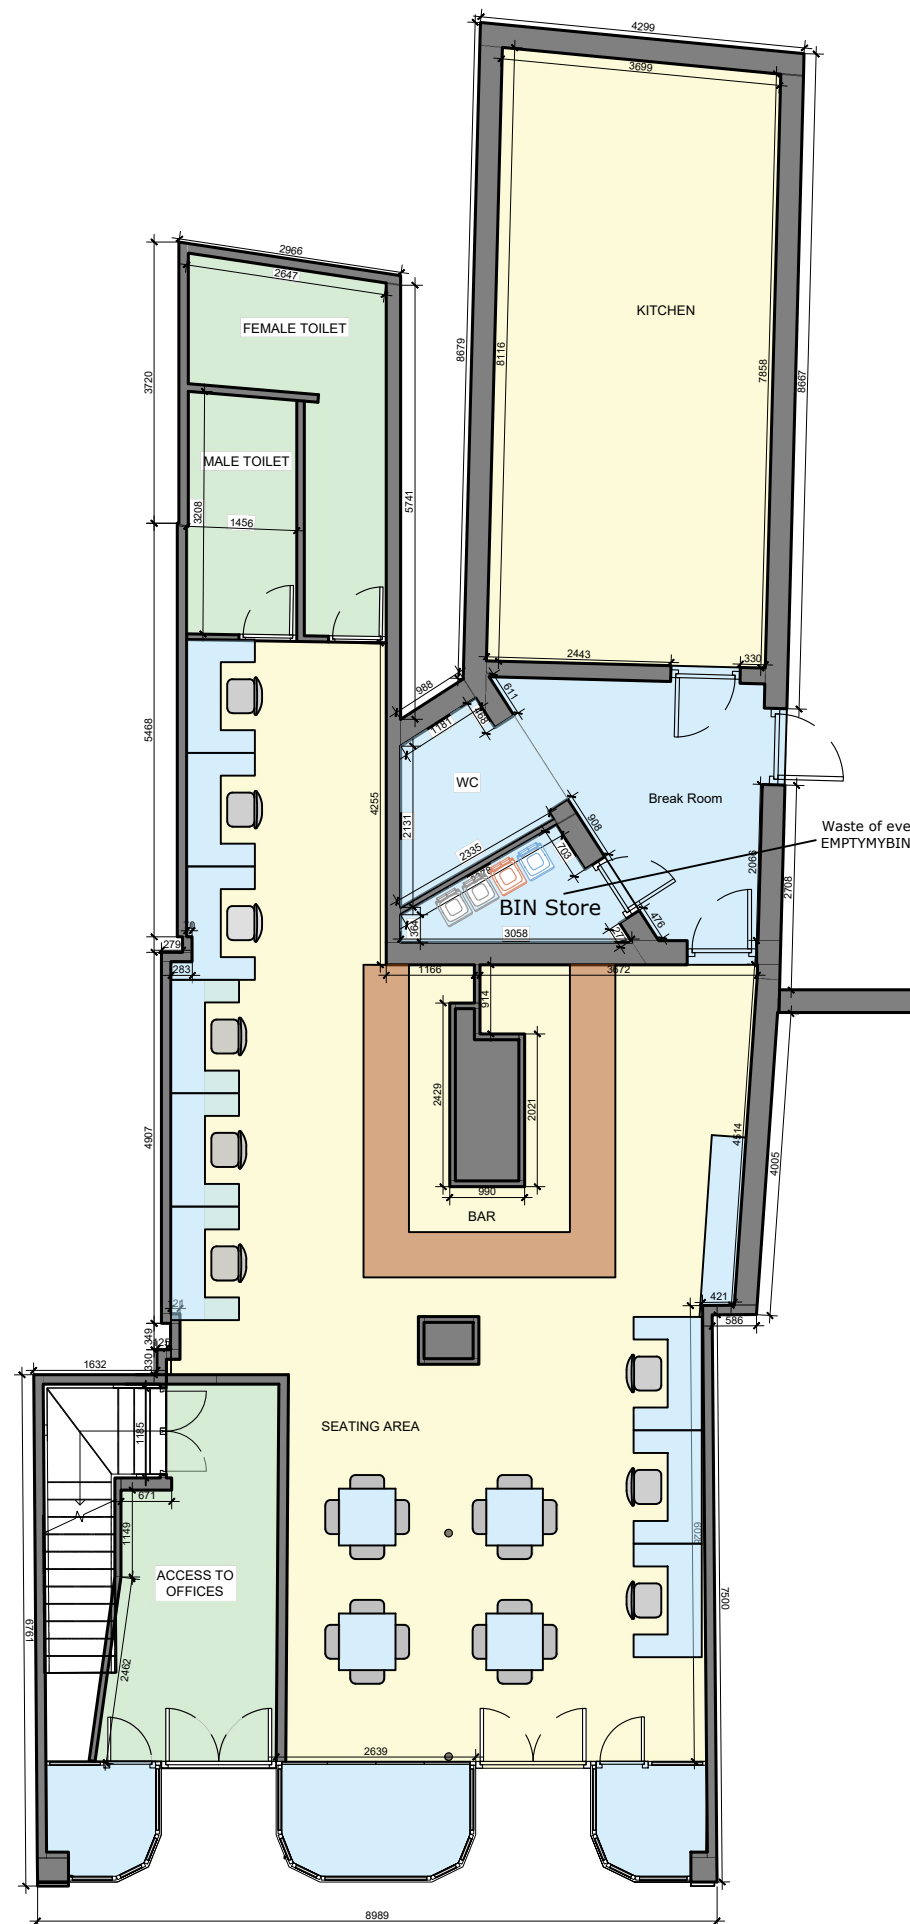

1 Level 0 - Proposed

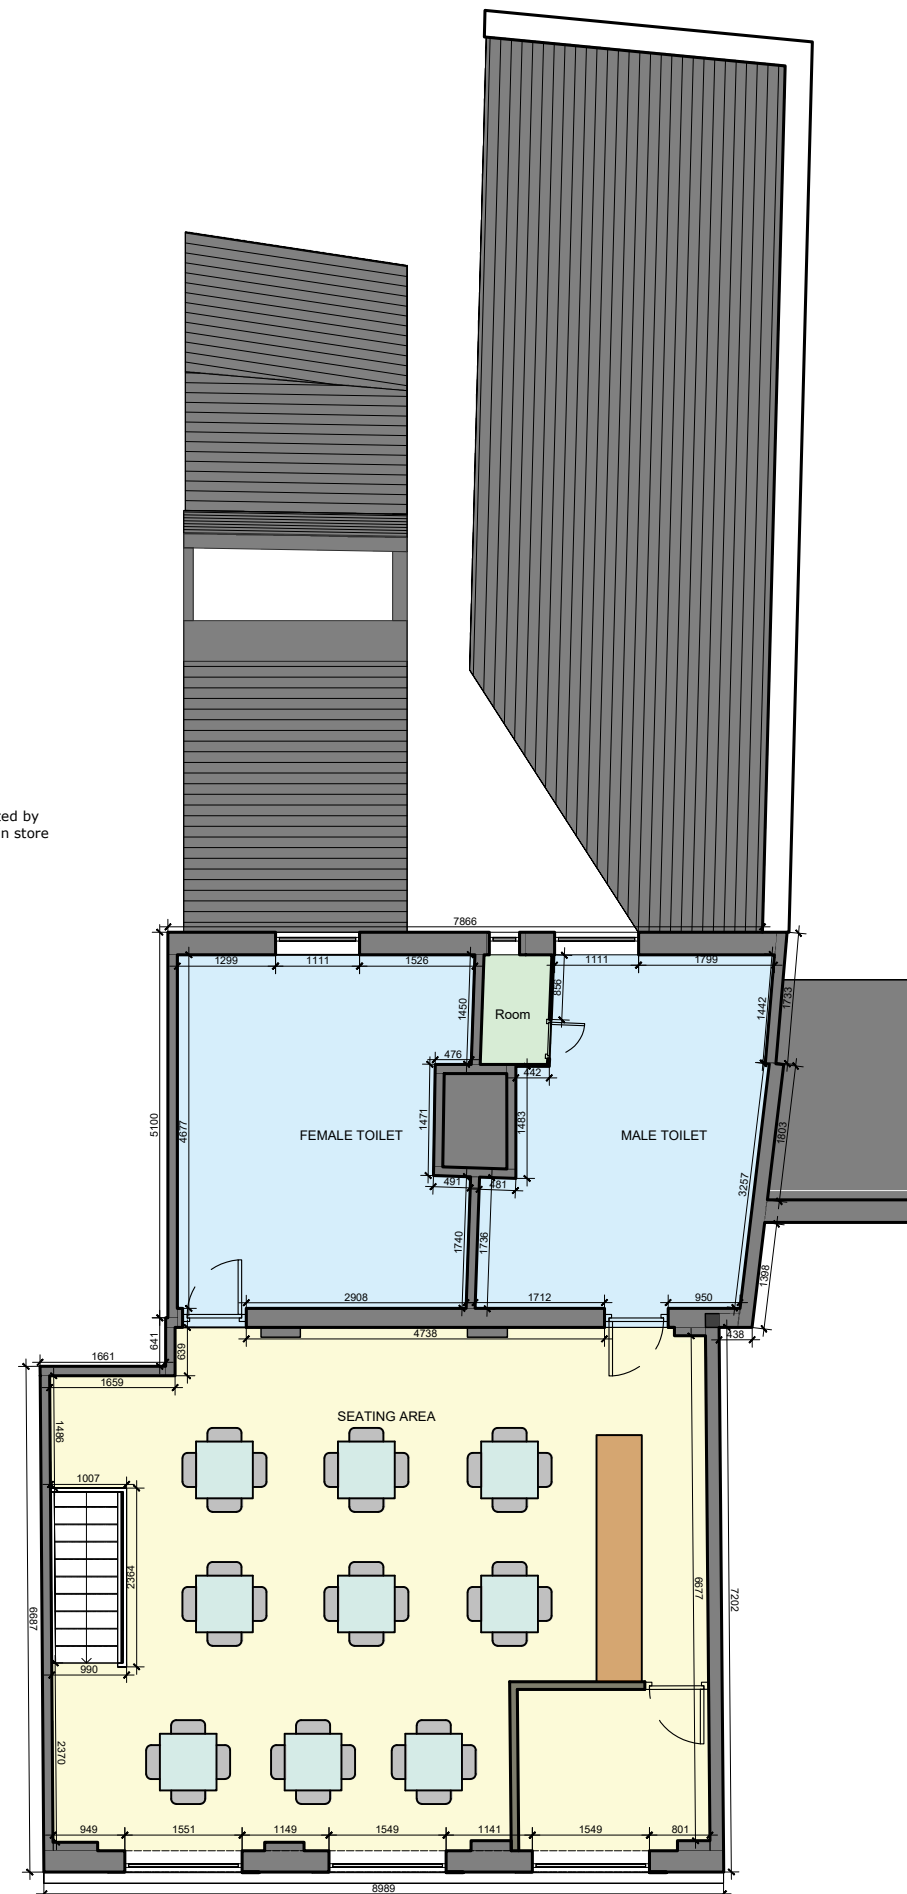

2 Level 1 - Proposed

 


General Notes

12BR3		
No.	Revision/Issue	Date

Firm Name and Address	
 Mason and Marlowe Mason and Marlowe Ltd. Project Managers and Quantity Surveyors 5 Picadilly Place Manchester, M1 3BR	

Project Name and Address	
12 Bolton St, Bury, BL9 0LQ	

Project	Sheet A3
12 Bolton St	
Date	
28/12/2023	
Scale	
1/100	

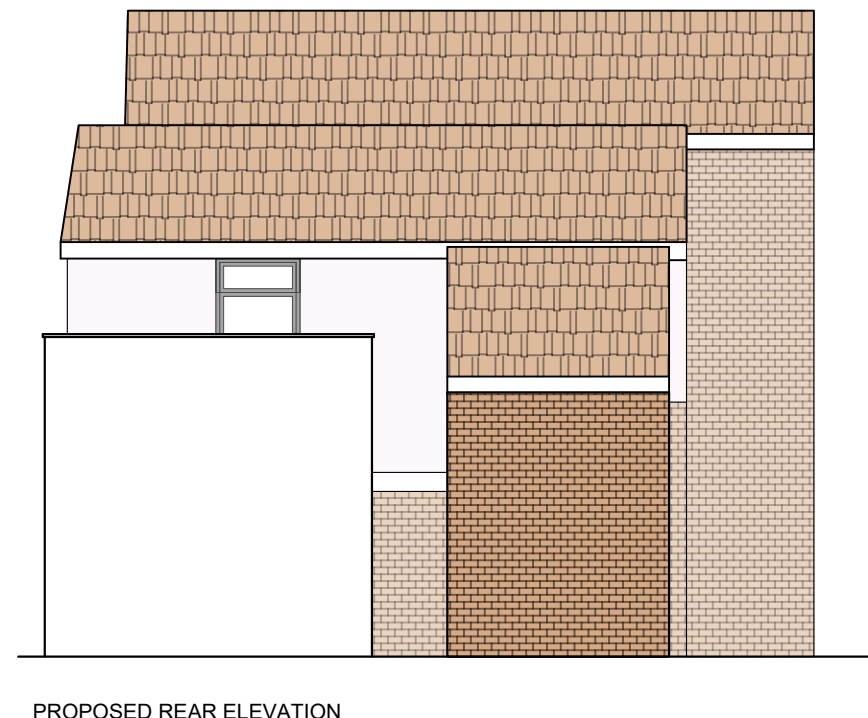

General Notes

	12BR3	
No.	Revision/Issue	Date

Firm Name and Address



Mason and Marlowe Ltd.
Project Managers and Quantity Surveyors

5 Picadilly Place
Manchester, M1 3BR

Project Name and Address

12 Bolton St, Bury, BL9 0LQ


Project
12 Bolton St, Bury

Date
28/12/2023


Scale
1/100

heet

A3

 

A3

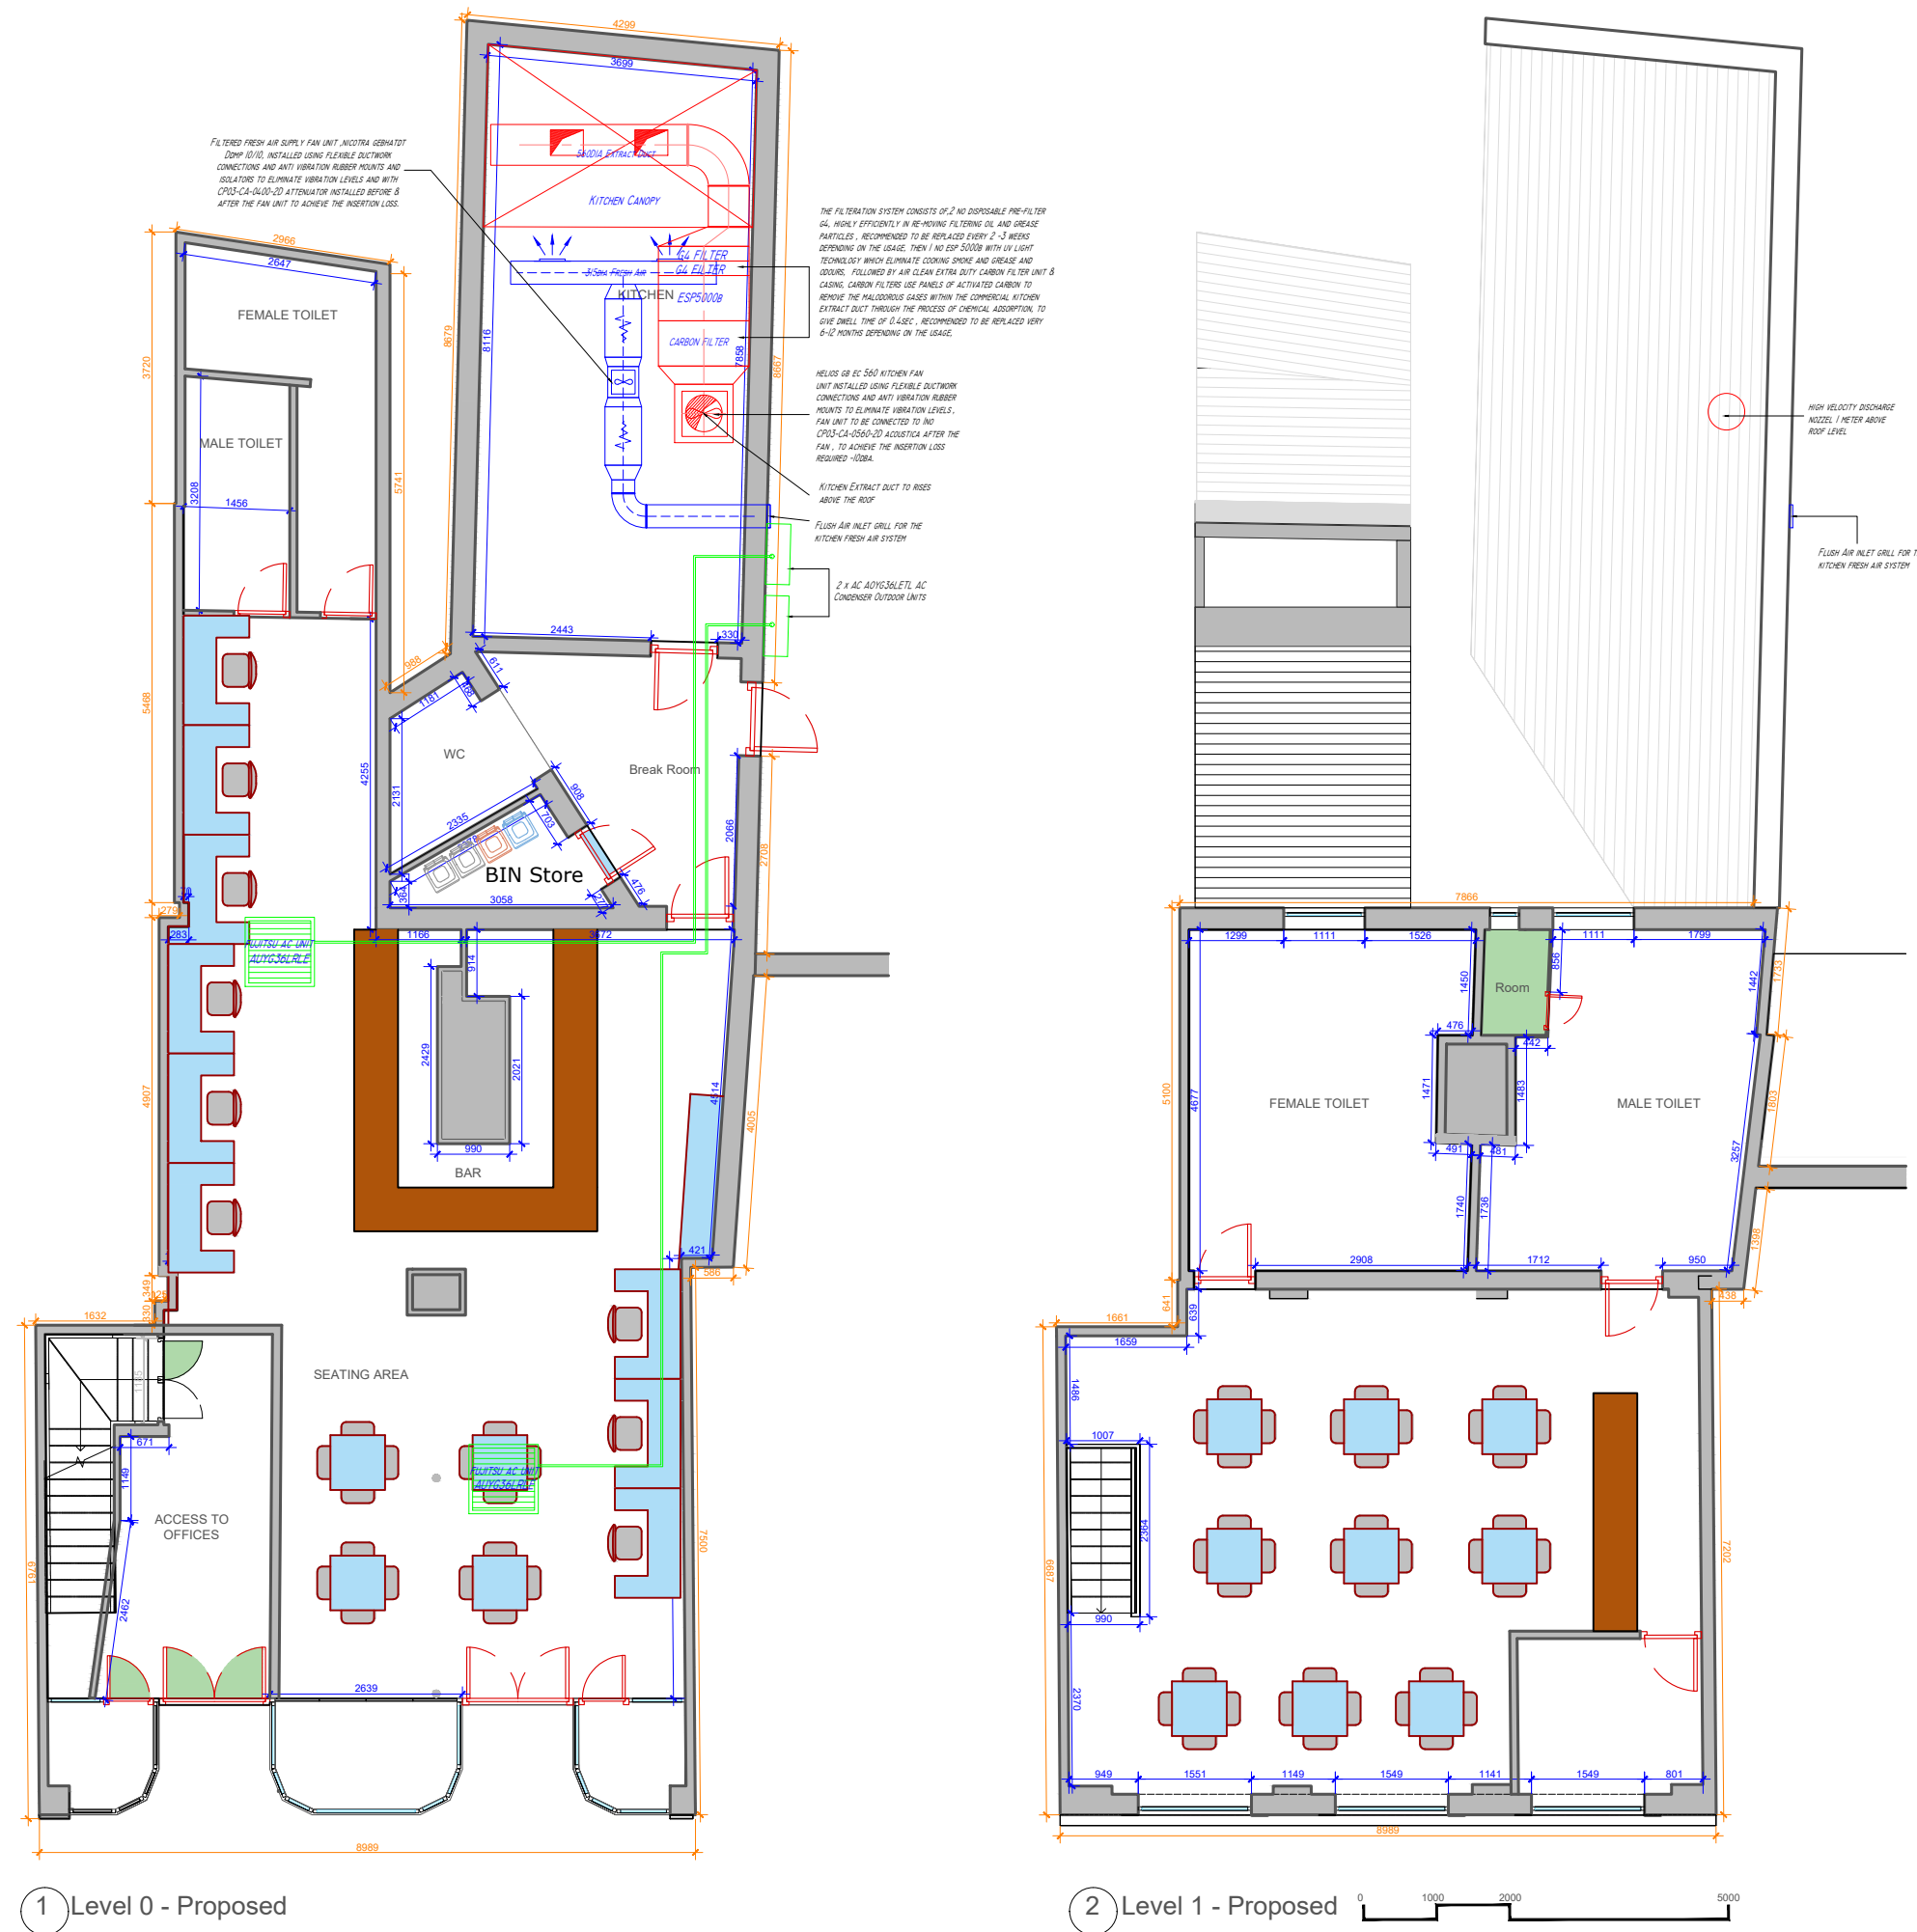

Note:

Project Title:
12 Bolton Street -
Proposed HVAC Plan

Drawing Number:
01 - Proposed HVAC Plan


Scale:
1:100 @ A3

Date:
03/06/2024

**FAN
RESCUE**

Commercial kitchen and HVAC
System Specialists
Established 2005

Ability House, Unit 129,
121 Brooker Road,
Waltham Abbey EN9 1JH
Tel: +44 (0) 20 33082 936
www.fanrescue.co.uk

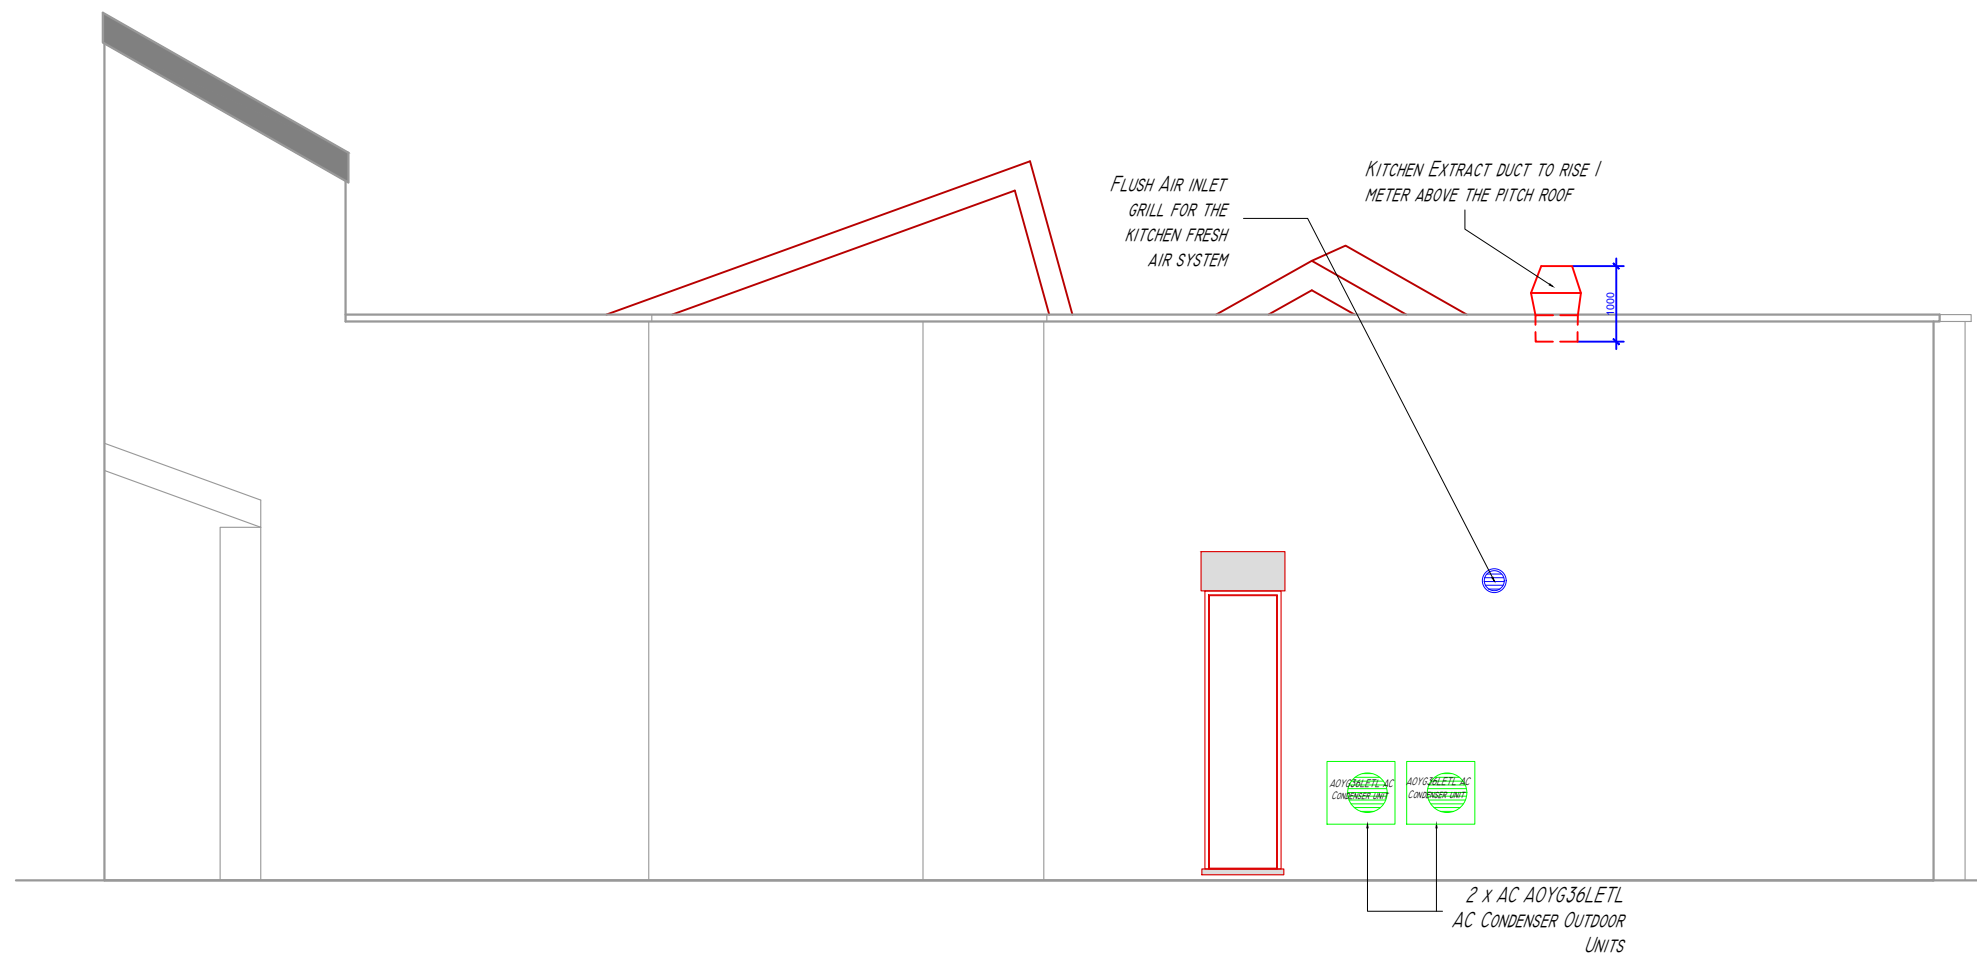

PROPOSED RIGHT SIDE ELEVATION




Note:
Project Title: 12 Bolton Street - Proposed Side Elevation
Drawing Number: 02 - Proposed Side Elevation
Scale: 1:100 @ A3
Date: 03/06/2024



Commercial kitchen and HVAC
System Specialists
Established 2005

Ability House, Unit 129,
121 Brooker Road,
Waltham Abbey EN9 1JH
Tel: +44 (0) 20 33082 936
www.fanrescue.co.uk

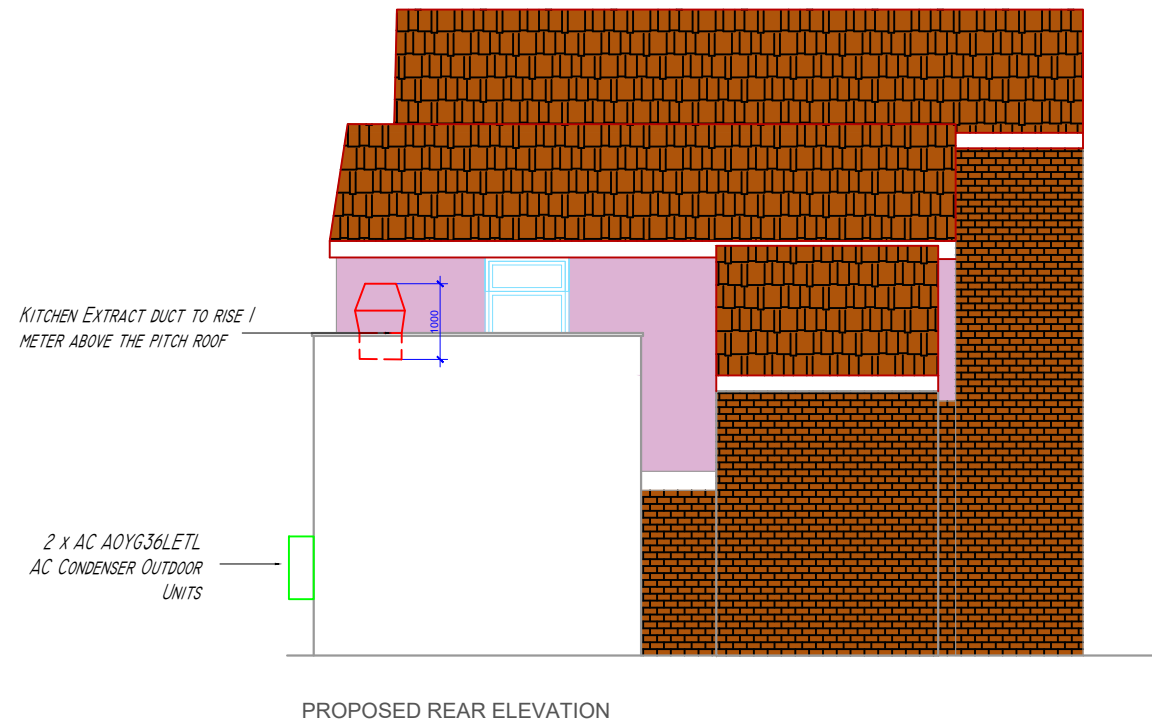

Note:

Project Title:
12 Bolton Street -
Proposed Rear Elevation

Drawing Number:
03 - Proposed Rear Elevation

Scale:
1:100 @ A3

Date:
03/06/2024

**FAN
RESCUE**

Commercial kitchen and HVAC
System Specialists
Established 2005

Ability House, Unit 129,
121 Brooker Road,
Waltham Abbey EN9 1JH
Tel: +44 (0) 20 33082 936
www.fanrescue.co.uk