


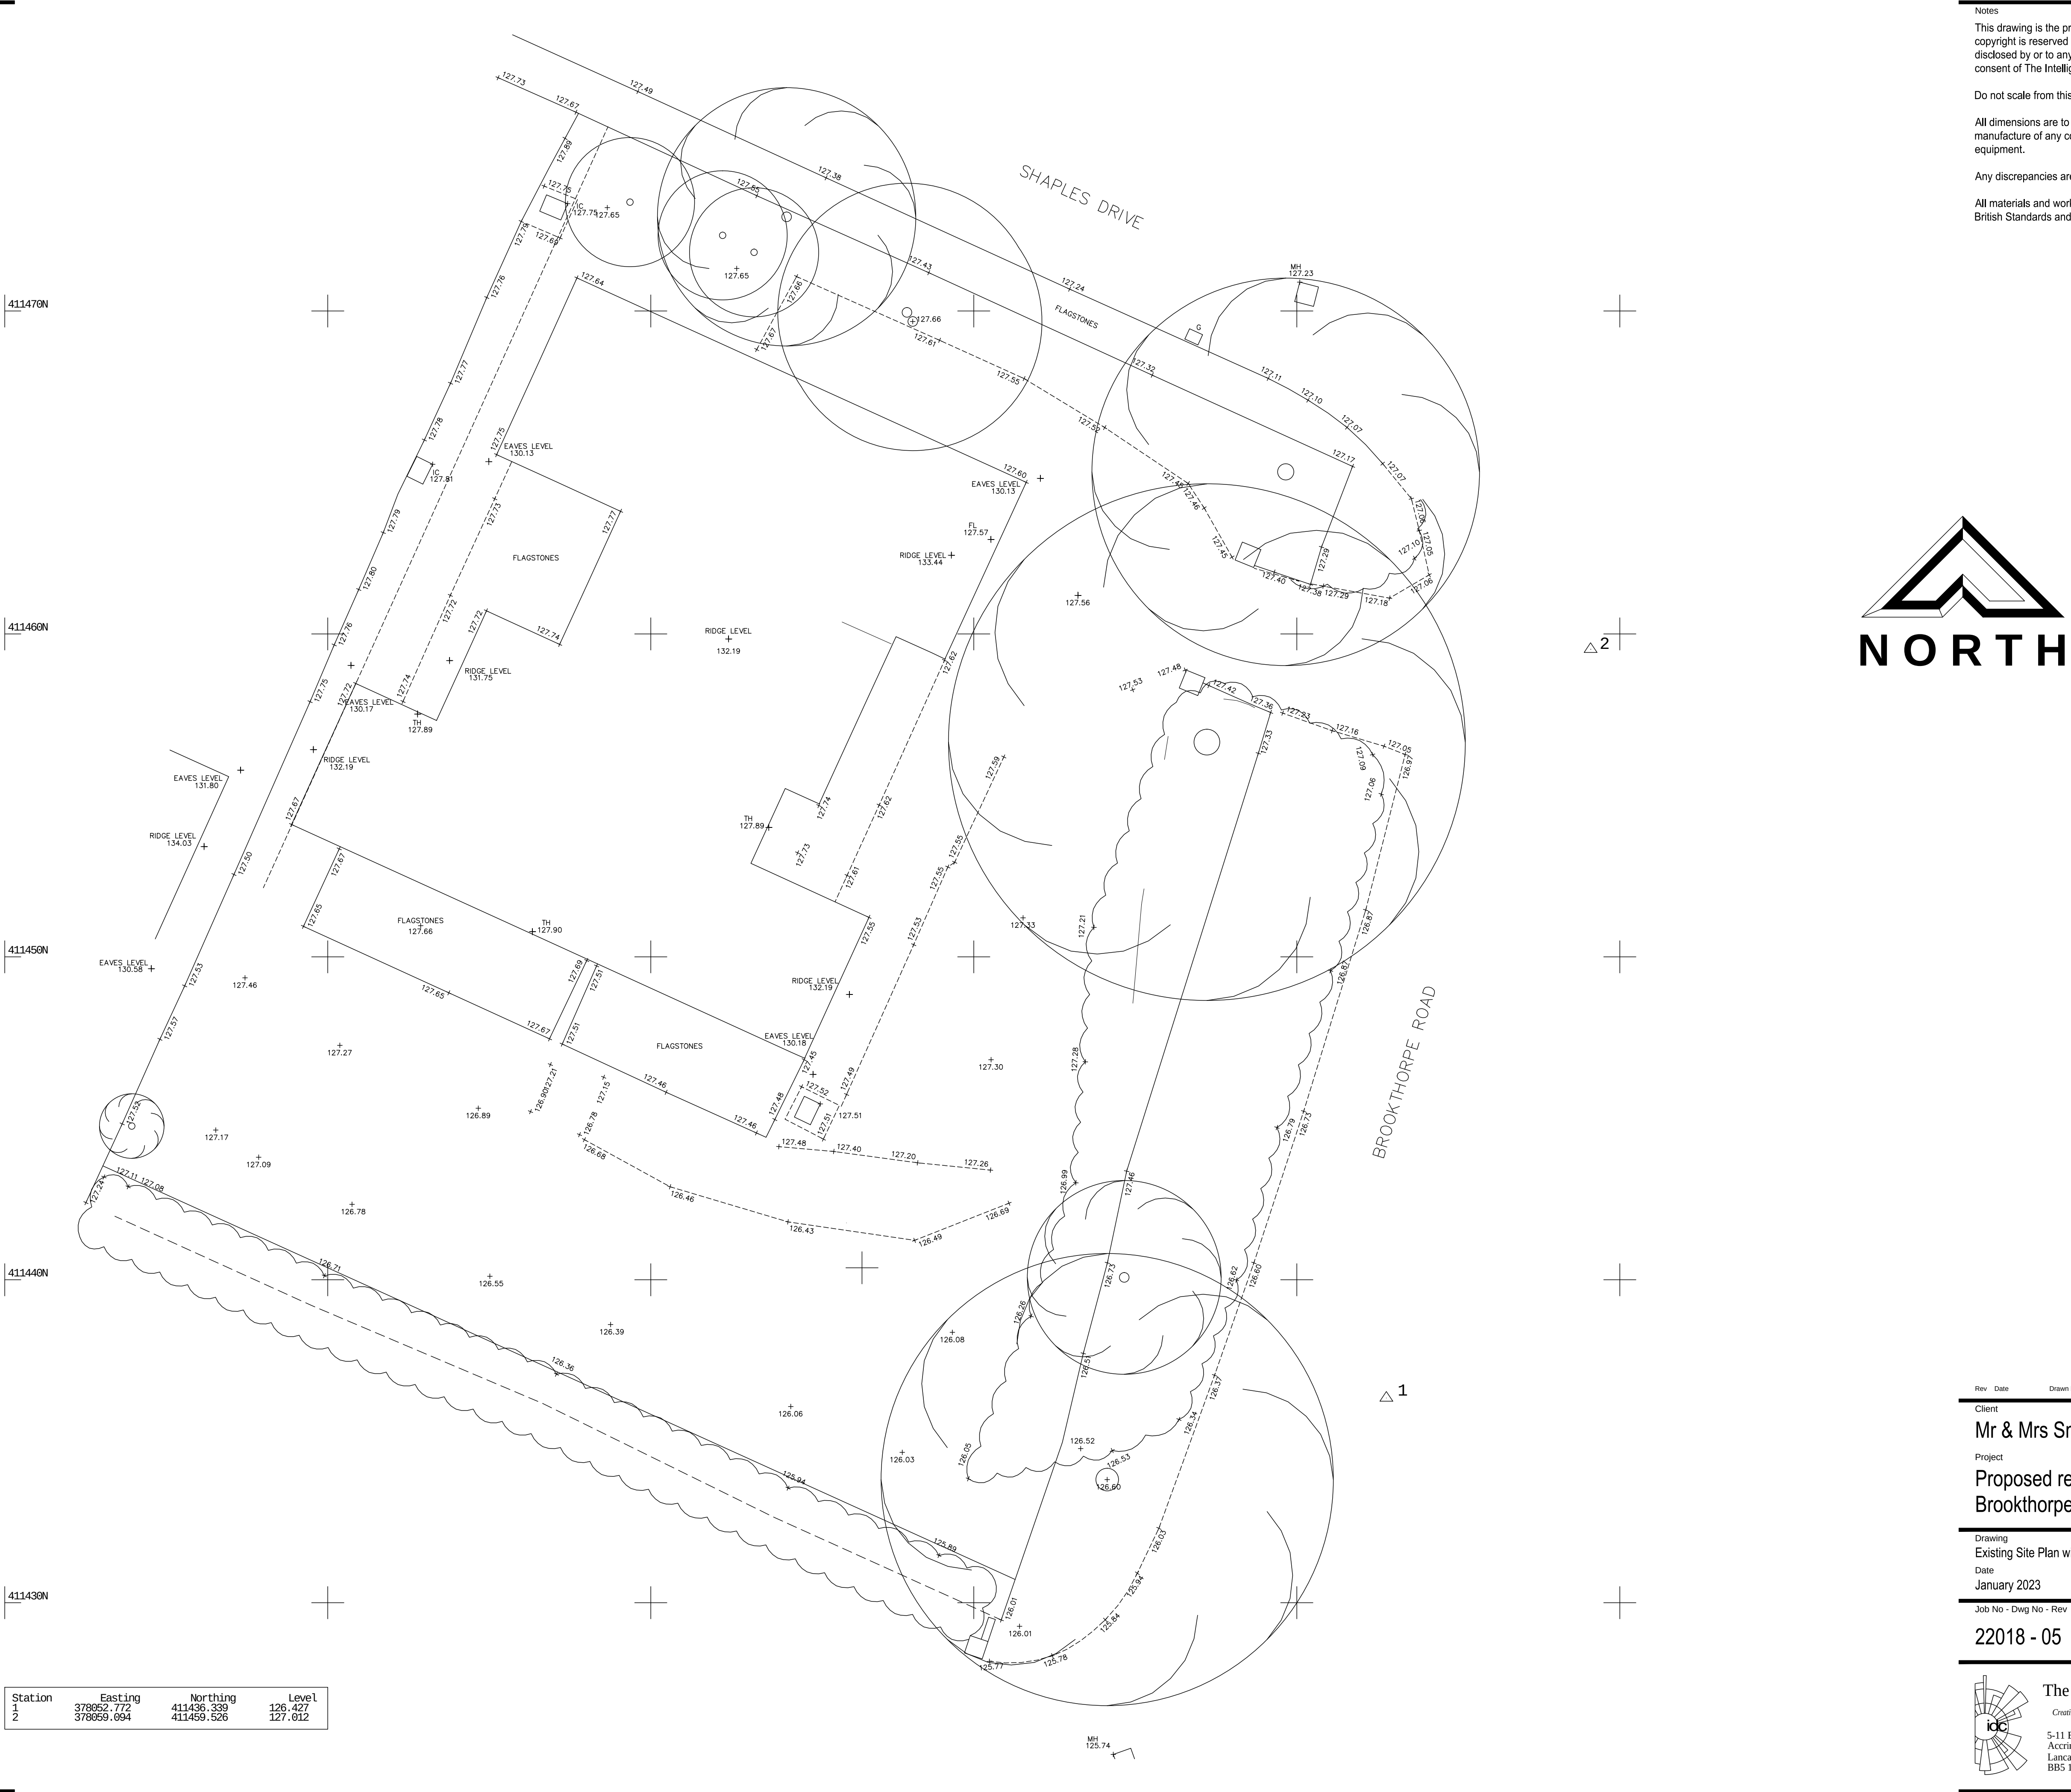

Notes

This drawing is the property of The Intelligent Design Centre Ltd and copyright is reserved by them. This drawing is not to be copied or disclosed by or to any unauthorised persons without the prior written consent of The Intelligent Design Centre Ltd.

Do not scale from this drawing.

All dimensions are to be checked on site prior to construction, manufacture of any components and ordering of materials and equipment.

Any discrepancies are to be reported to the architect for clarification.

All materials and workmanship to be in accordance with the current British Standards and codes of practice.



Rev	Date	Drawn by	Comments
1	2018-05	Craig Buck	Existing Site Plan with Topo

Client
Mr & Mrs Smith

Project
**Proposed replacement of dwelling
Brookthorpe Road, Bury**

Drawing
Existing Site Plan with Topo

Date
January 2023

Drawn by
Craig Buck

Scales
1:100 @ A1

Job No - Dwg No - Rev
22018 - 05

 **The Intelligent Design Centre**
Creative thinking in architecture, engineering and the built environment

5-11 Eagle Street
Accrington
Lancashire
BB5 1L.N

T 01254 232007
F 01254 392193
E info@emial-idc.co.uk
W intelligentdesigncentre.co.uk